



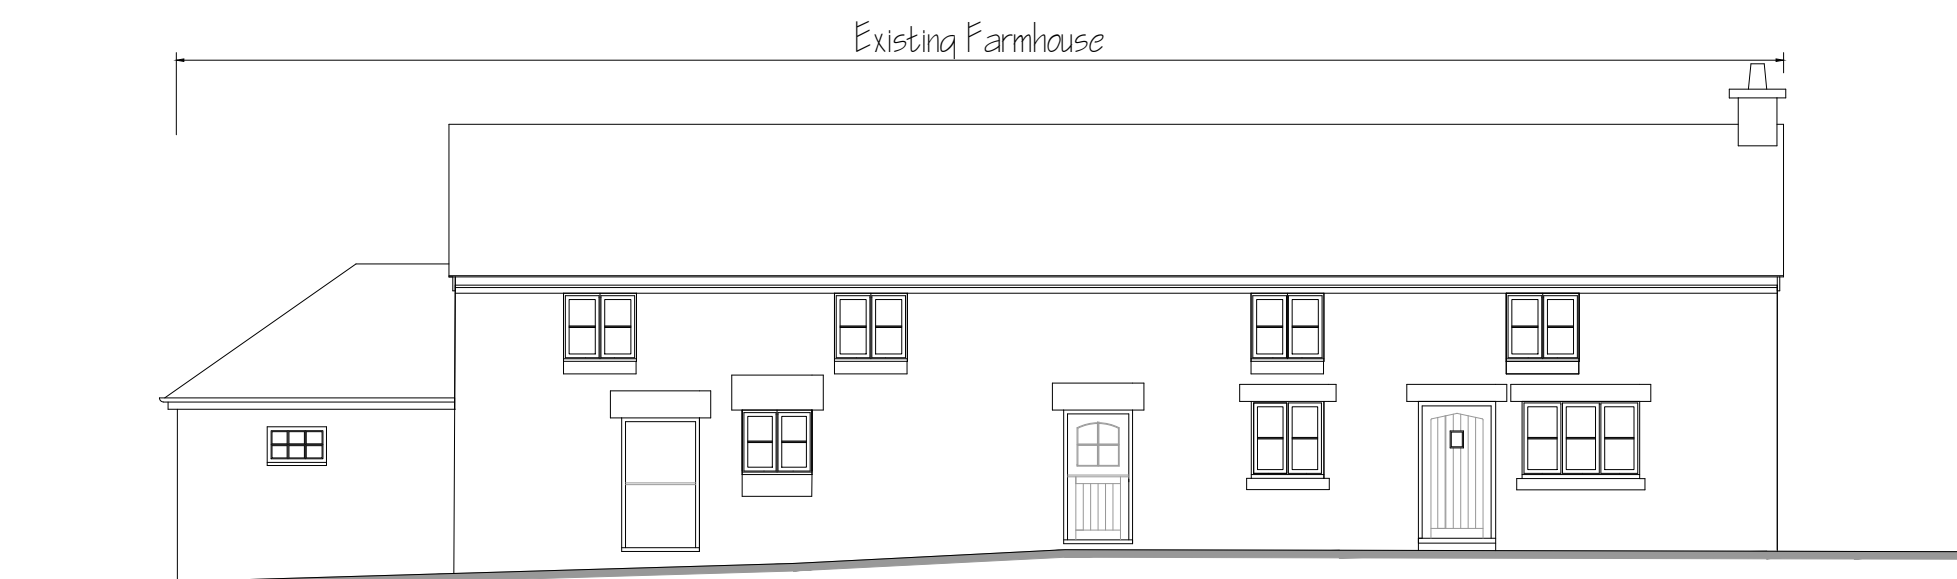


Existing East Elevation scale 1:100 @ A3




Existing West Elevation scale 1:100 @ A3

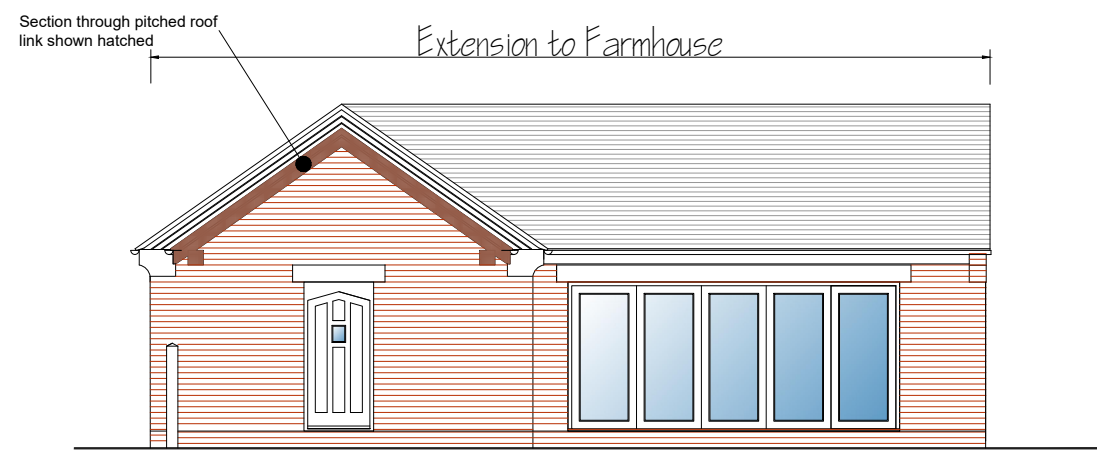

Proposed West Elevation scale 1:100 @ A3

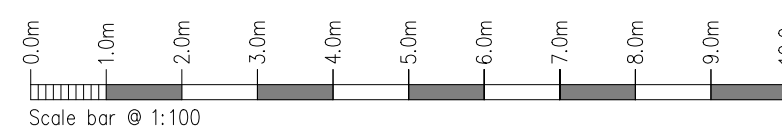

Photograph of South Elevation

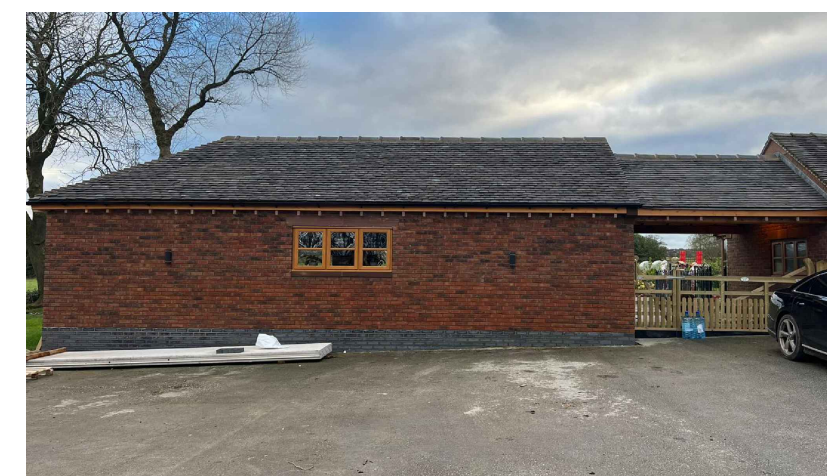

Photograph of North Elevation

MAC
ARCHITECTURAL DESIGN LTD
Moorland House, 123 Moorland Road, Burslem, ST6 1JD.
T:01782 503302 E:admin@mac-arch.co.uk

Client:
Mr J Taft

Project:
Extension to Farmhouse
Greenfields Farm, Thorneyedge Road,
Bagnall, Stoke on Trent, Staffs. ST9 9LA

Title:
Elevations

Status:
Planning

Paper Size A3: Jan. 2022 Drawing Ref: 1777-AL03B