



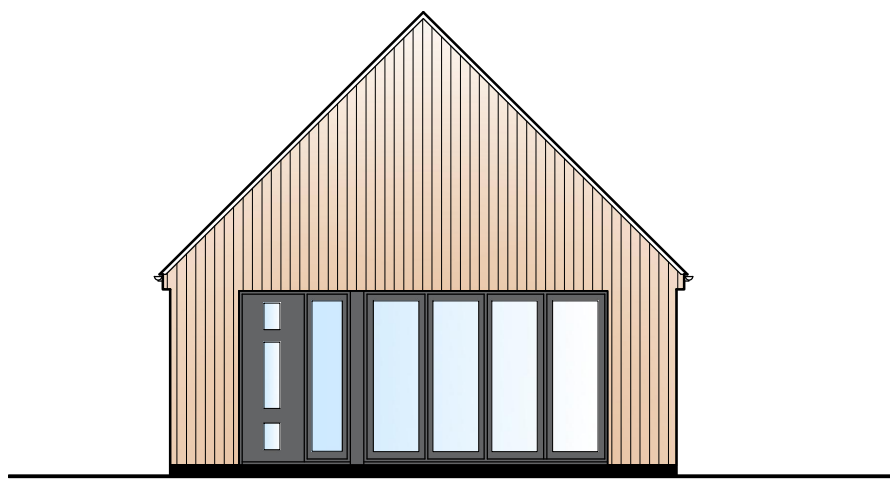


Proposed South East Elevation
Scale 1 : 100

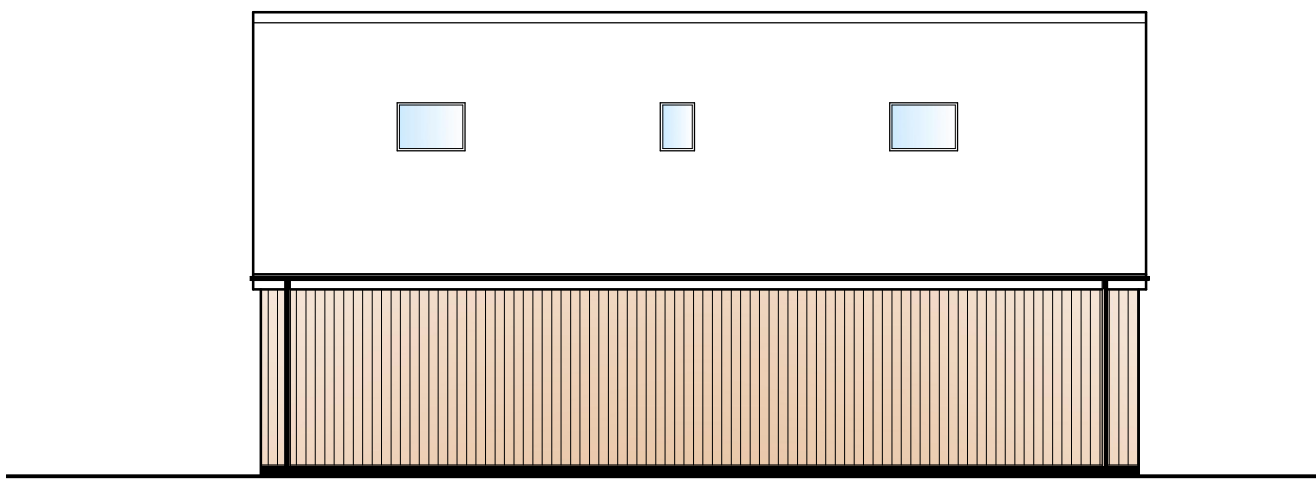


Proposed North East Elevation
Scale 1 : 100




Proposed North West Elevation
Scale 1 : 100

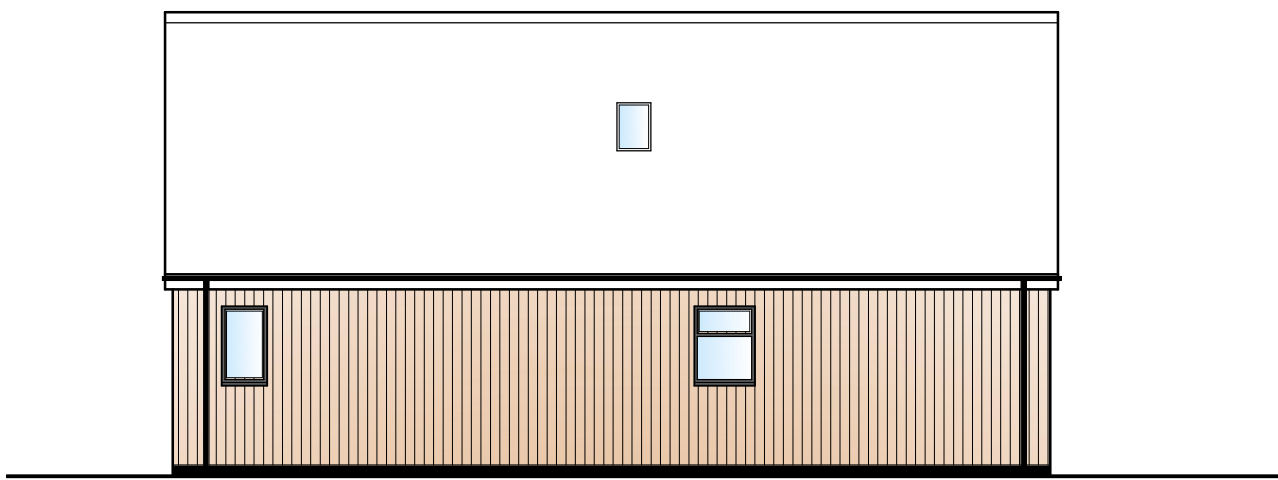


Proposed South West Elevation
Scale 1 : 100

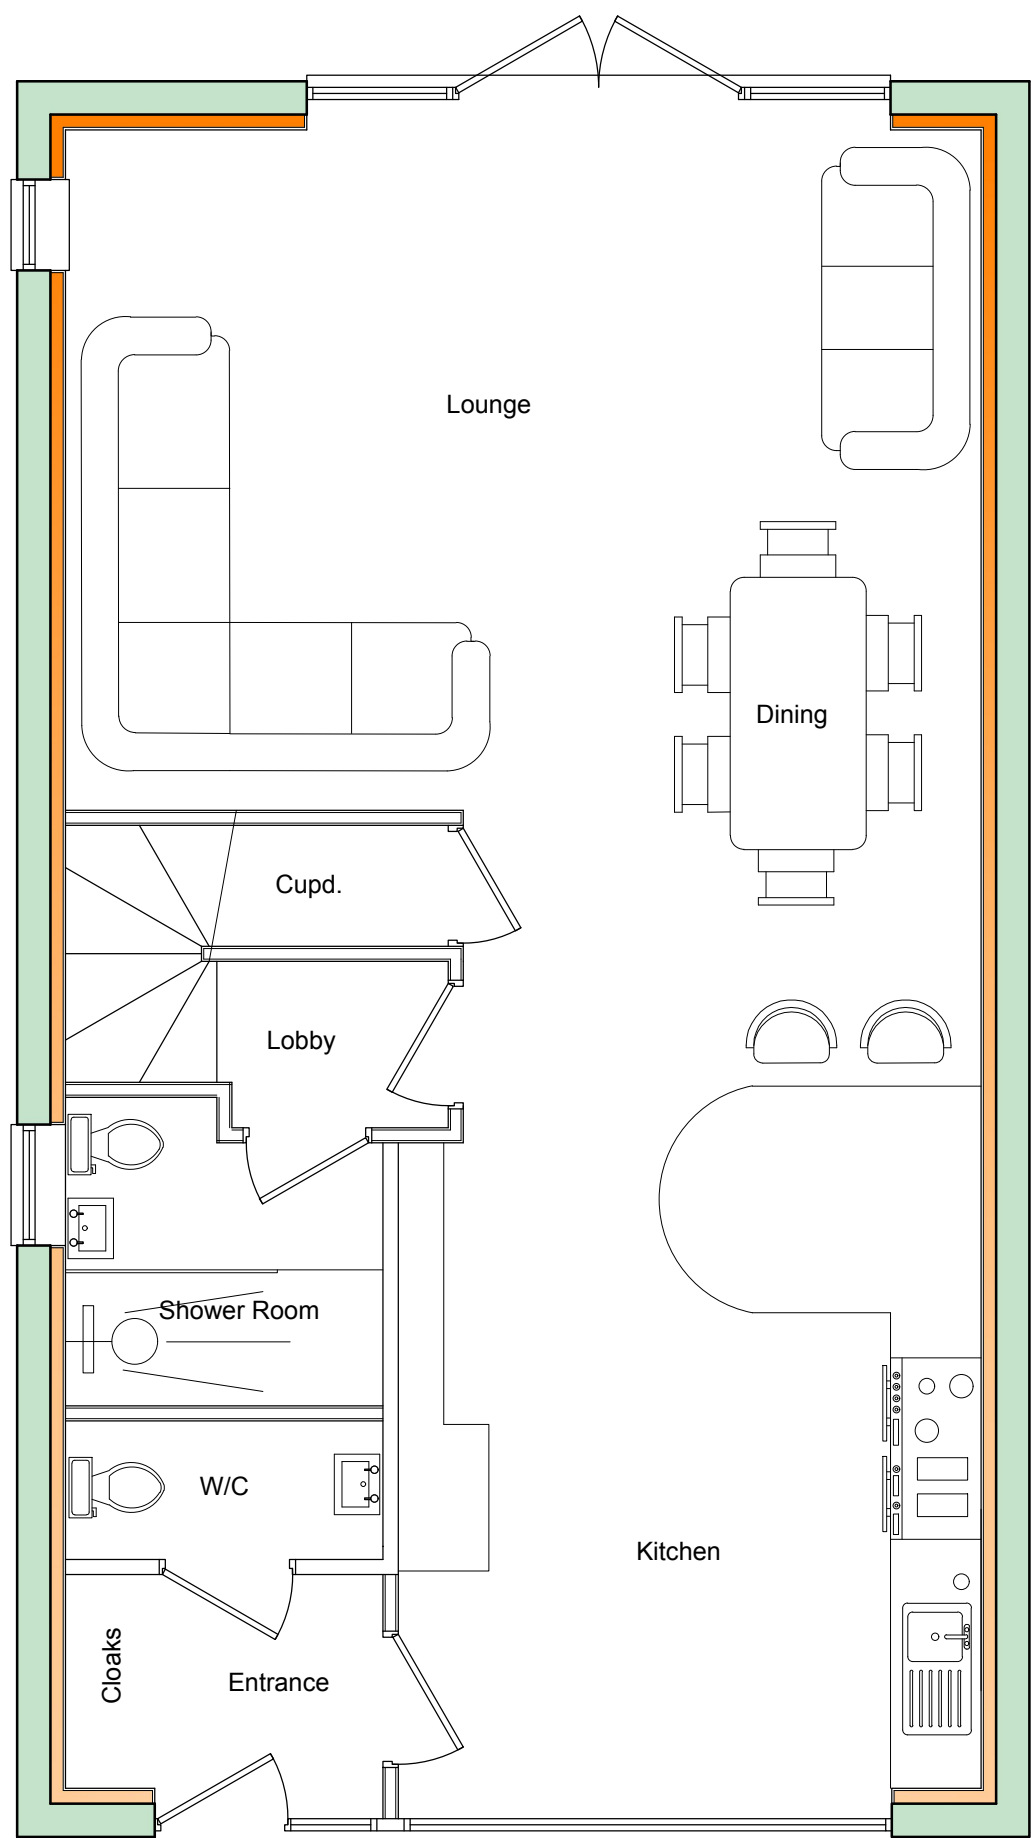


Proposed Ground Floor Plan
Scale 1 : 50

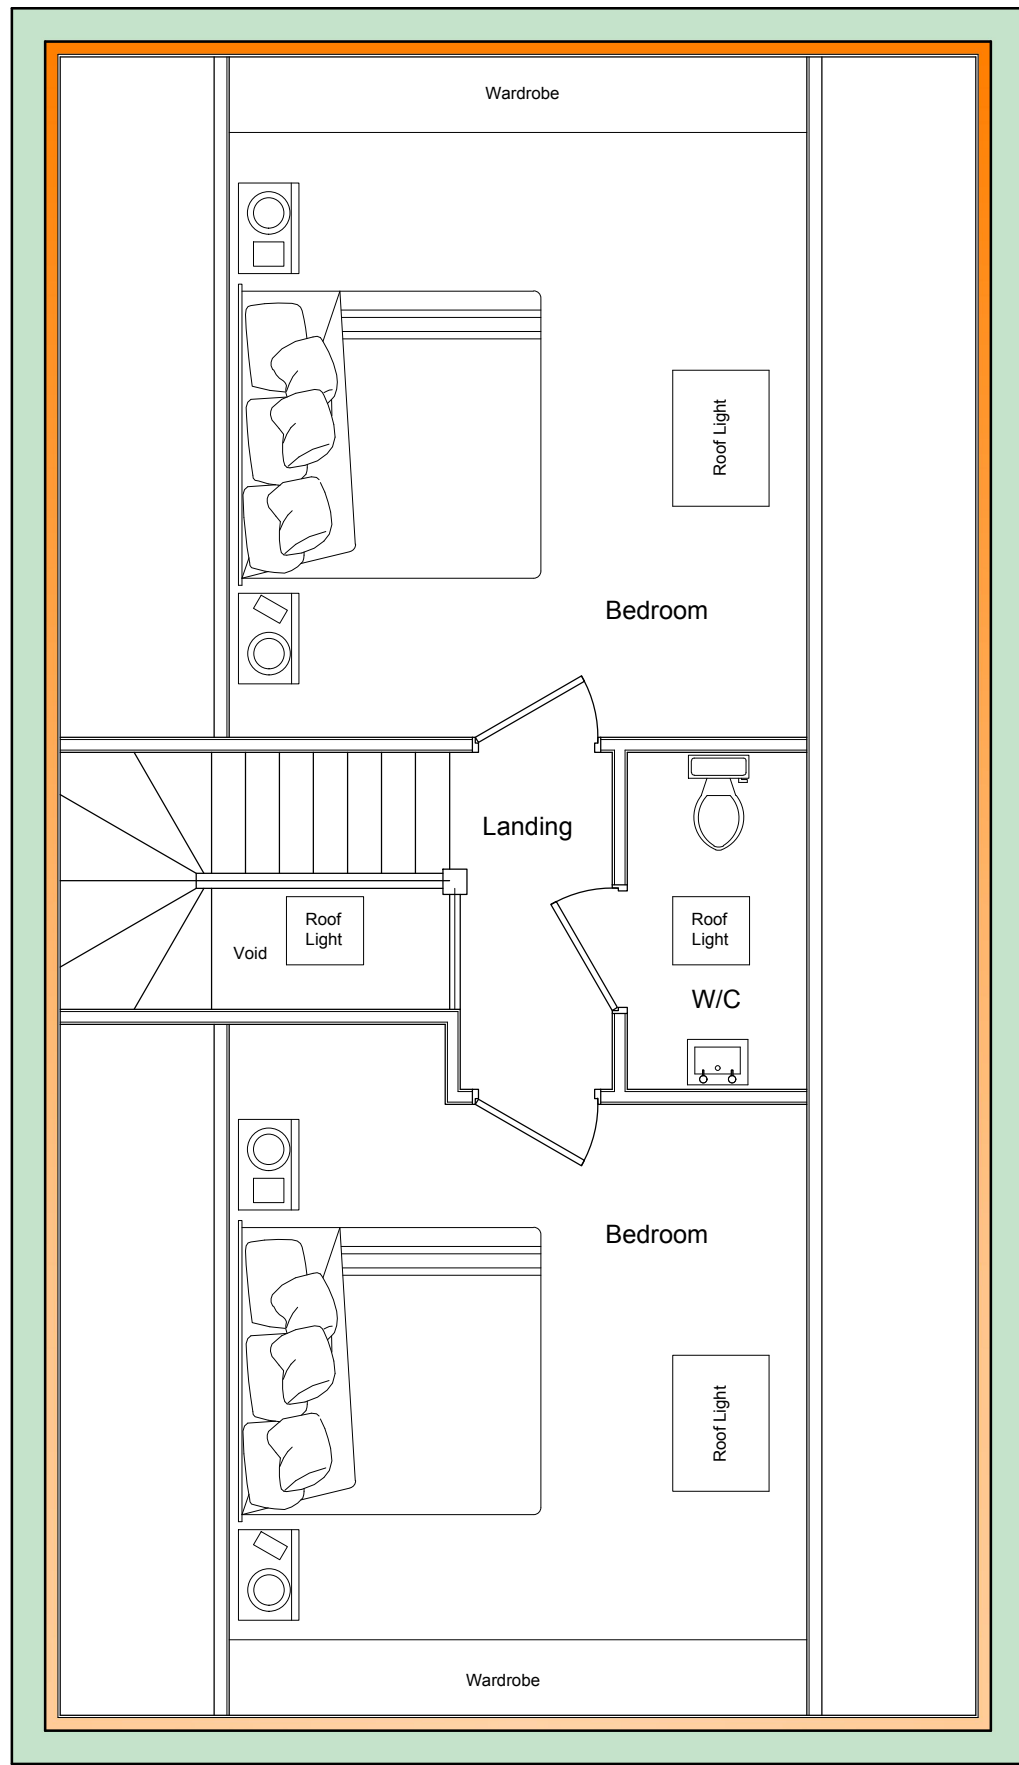

Proposed First Floor Plan
Scale 1 : 50

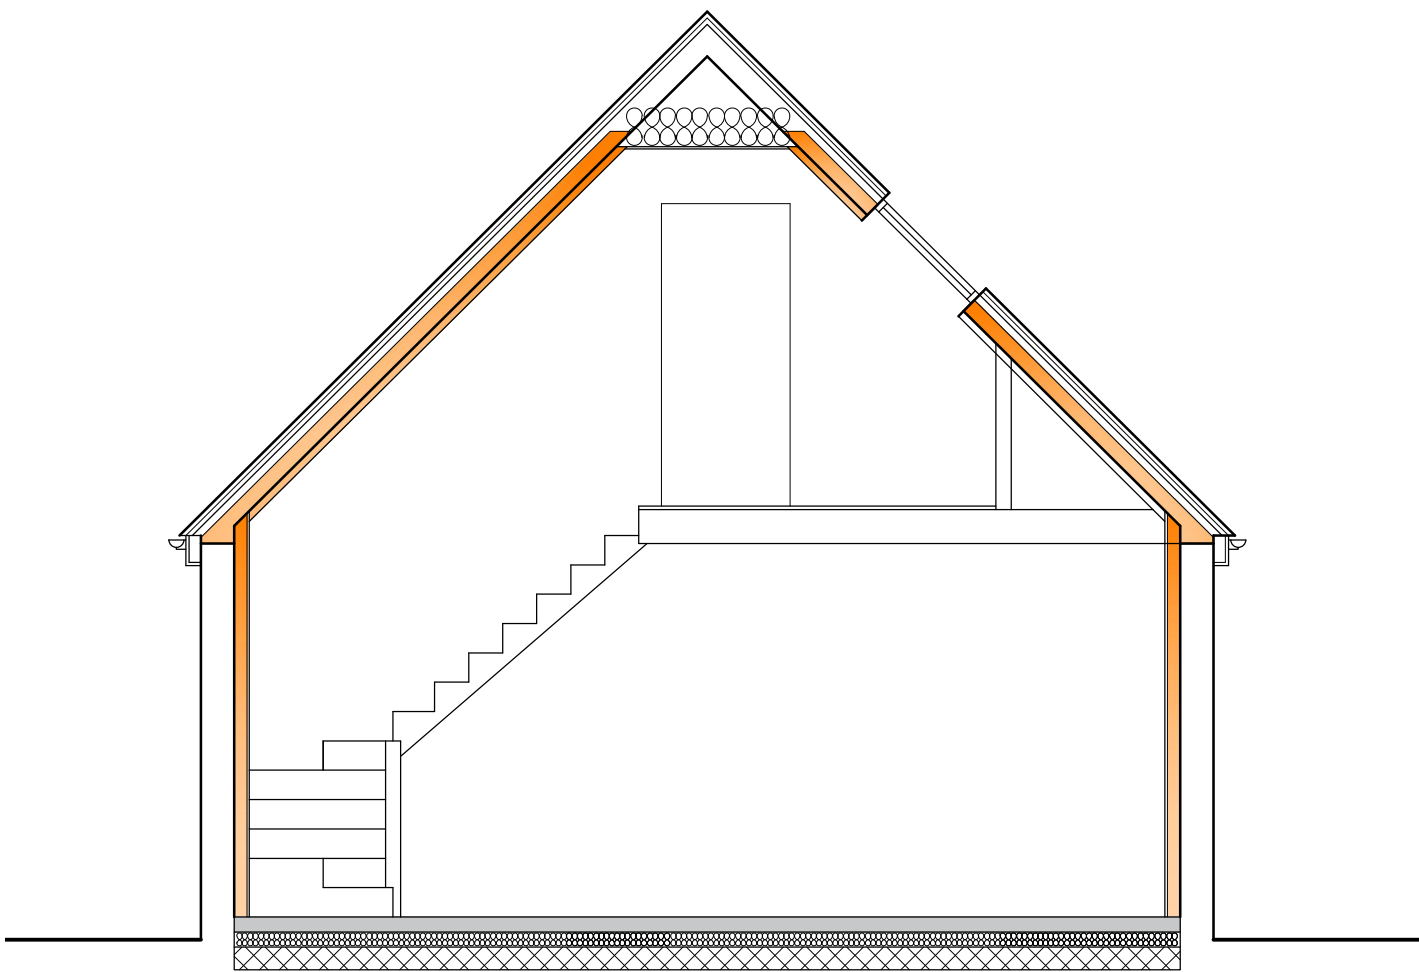

Typical Section
Scale 1 : 50

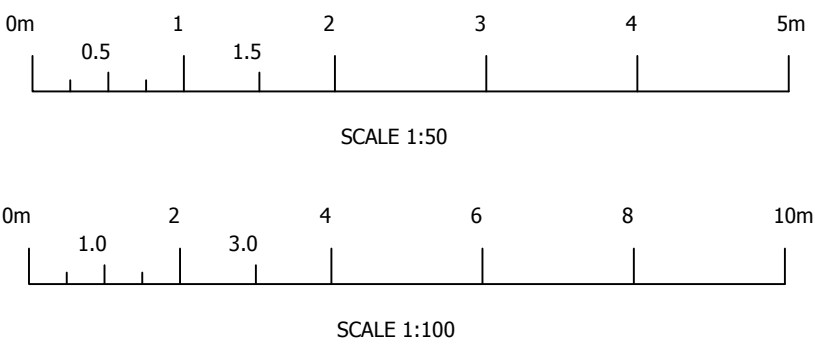

Rev.	Revision Description	Drm		Date
 Startin & Co PROPERTY DESIGN 60 Carter Street, Uttoxeter, Staffordshire, ST14 6EU ☎ 01889 307 434 ✉ info@startinco.com				
Client: Mr M Geal Woodbine Cottage, Salterford Lane Alton, St10 4AU				
Title: Proposed Conversion Of Workshop To Holiday Let Proposed Layout				
Drawn by: AJS		Date: April 2022		Index No.:
Scales: As shown, Paper Size A1.				
Drawing No: 2021-046-002				Revision P1