




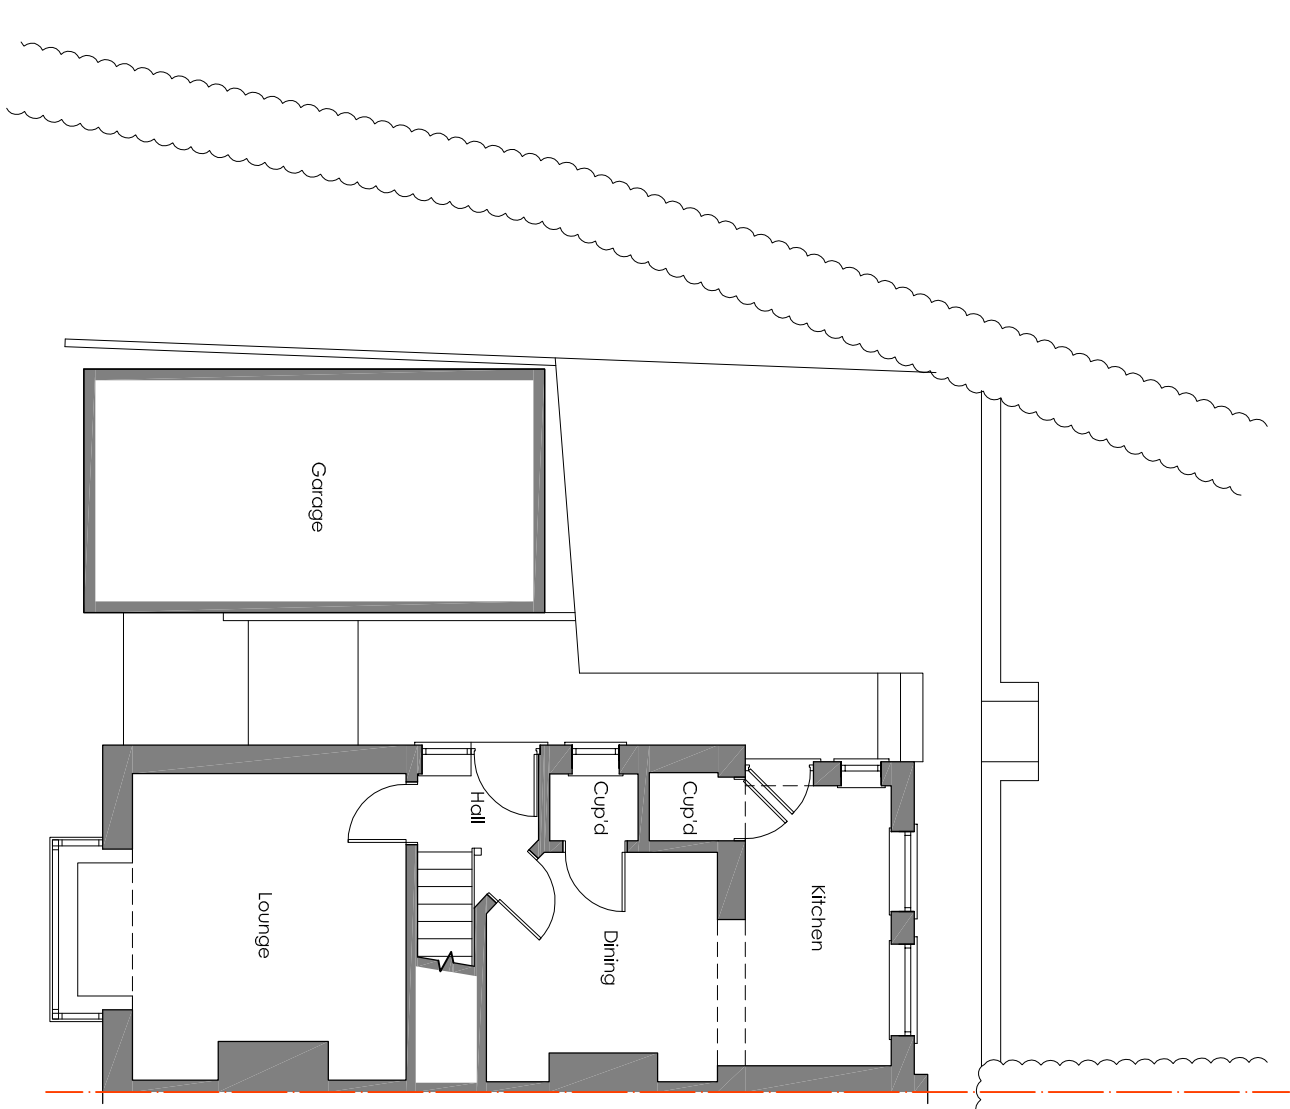


Existing Ground Floor Plan

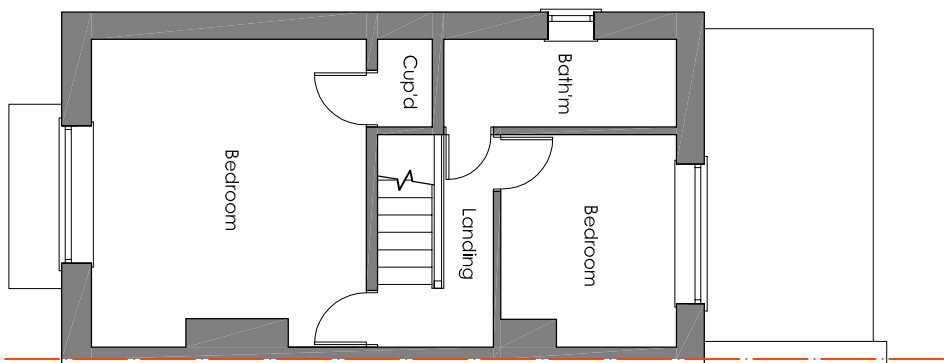


Existing First Floor Plan

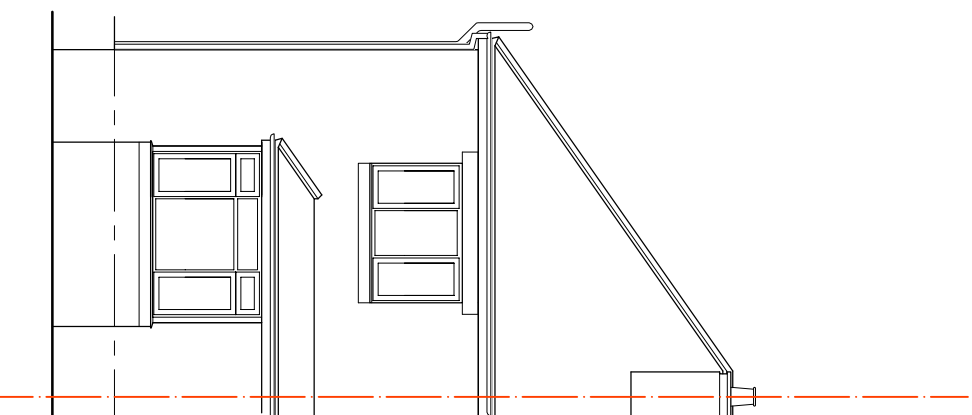


Existing Front Elevation

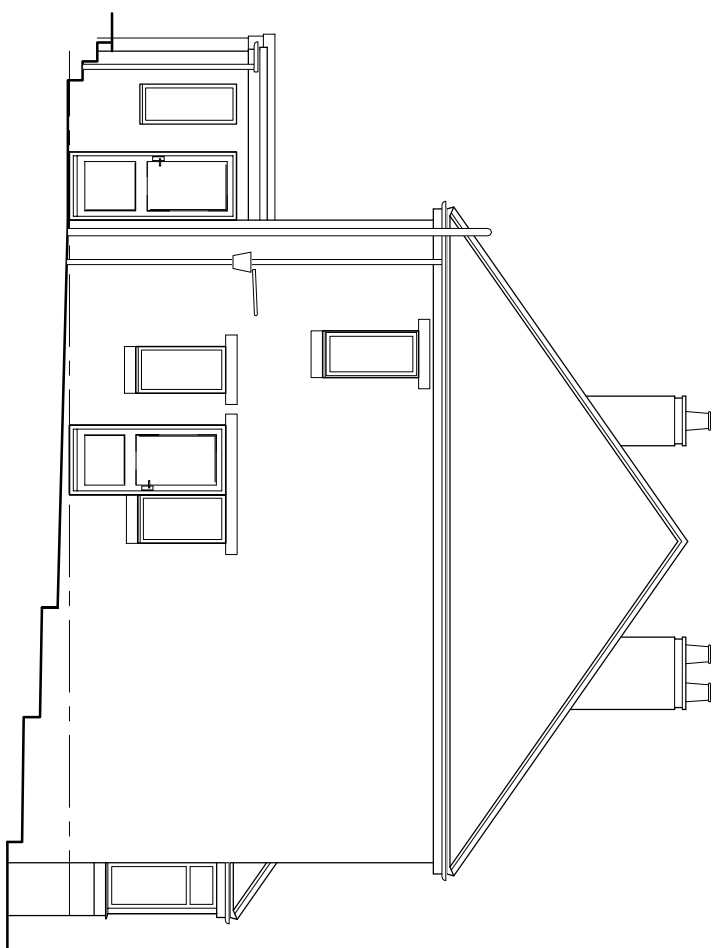


Existing Side Elevation

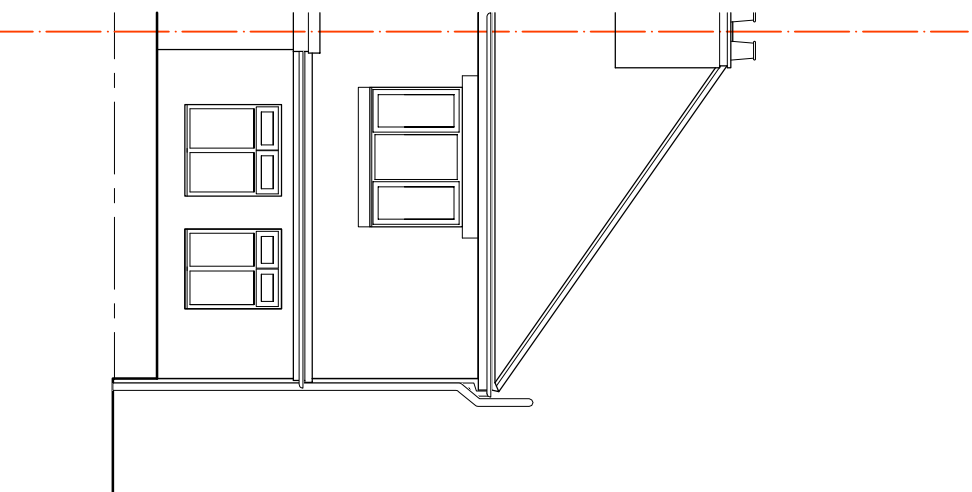


Existing Rear Elevation

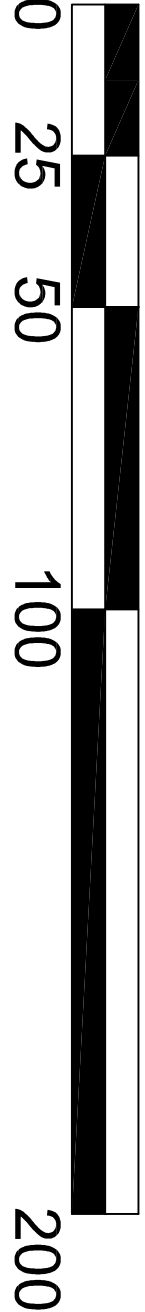


SCALE BAR 1:1250

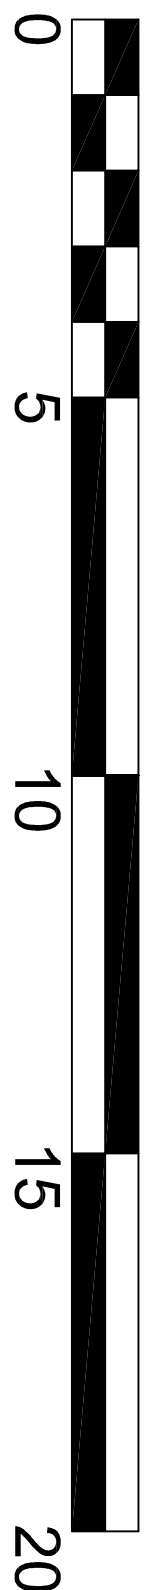


SCALE BAR 1:100

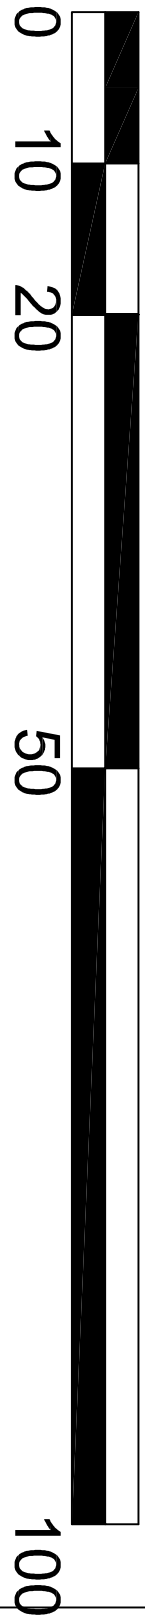


SCALE BAR 1:500

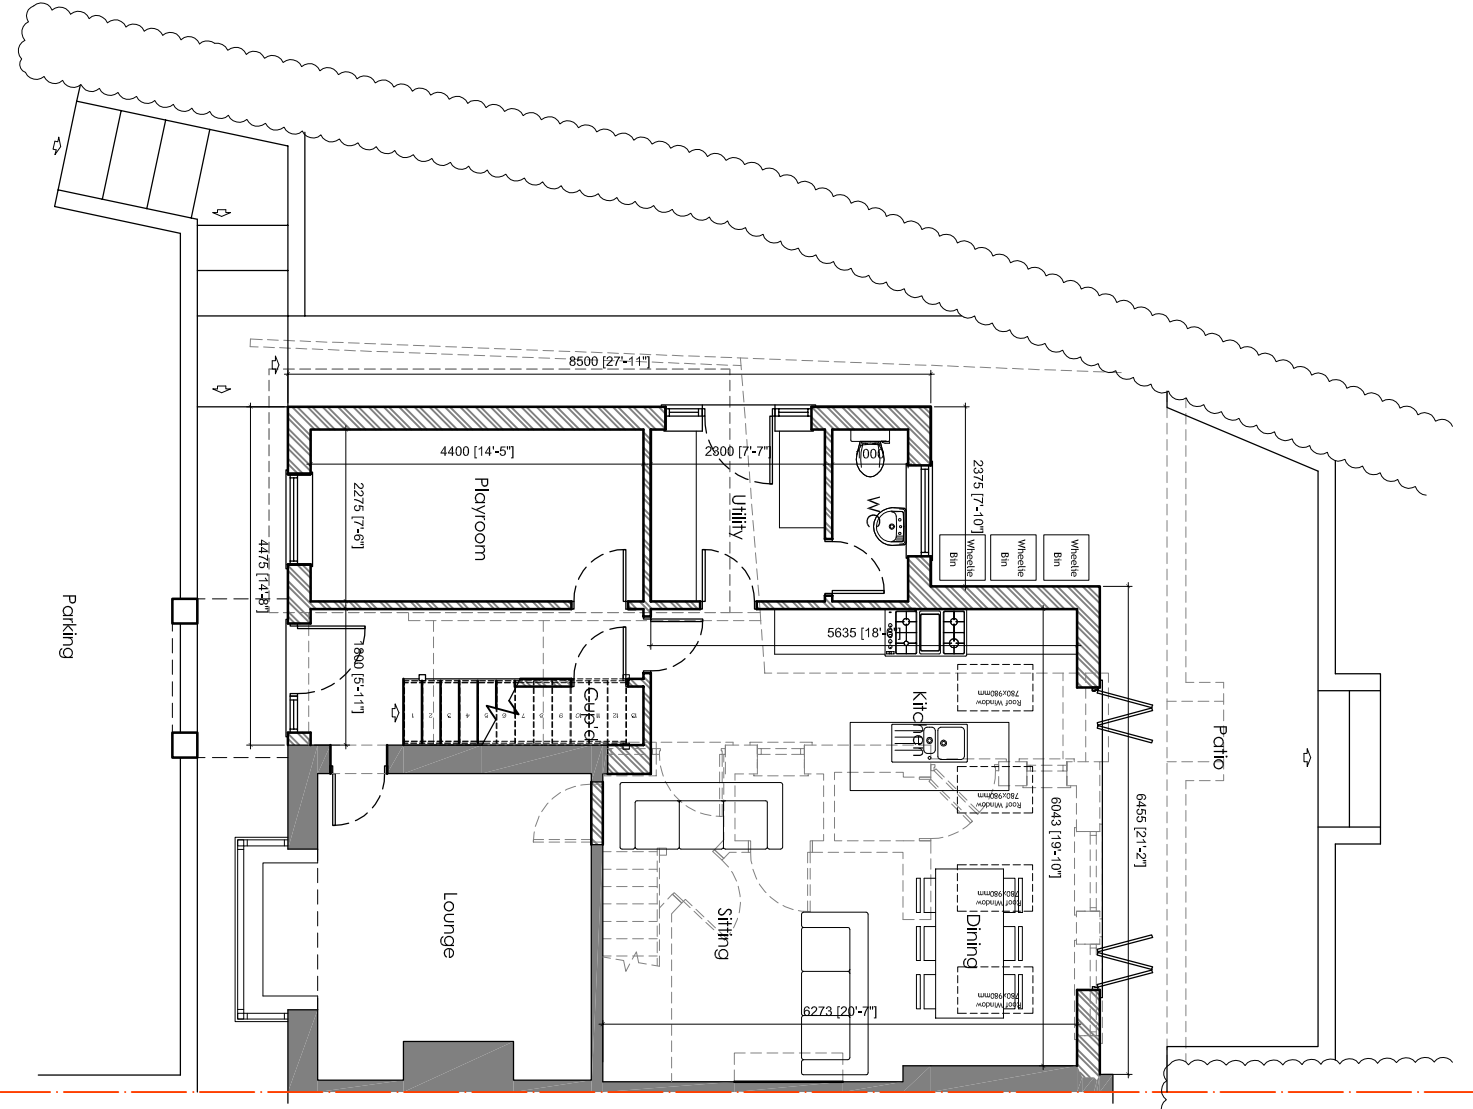


Proposed Ground Floor Plan

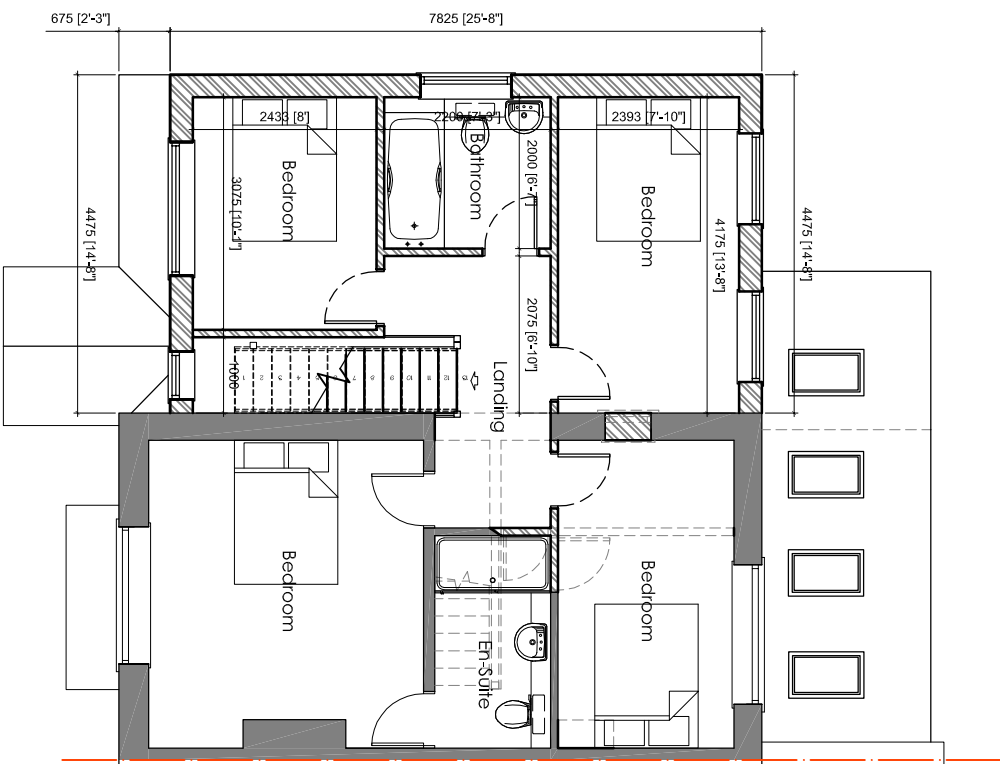


Proposed First Floor Plan

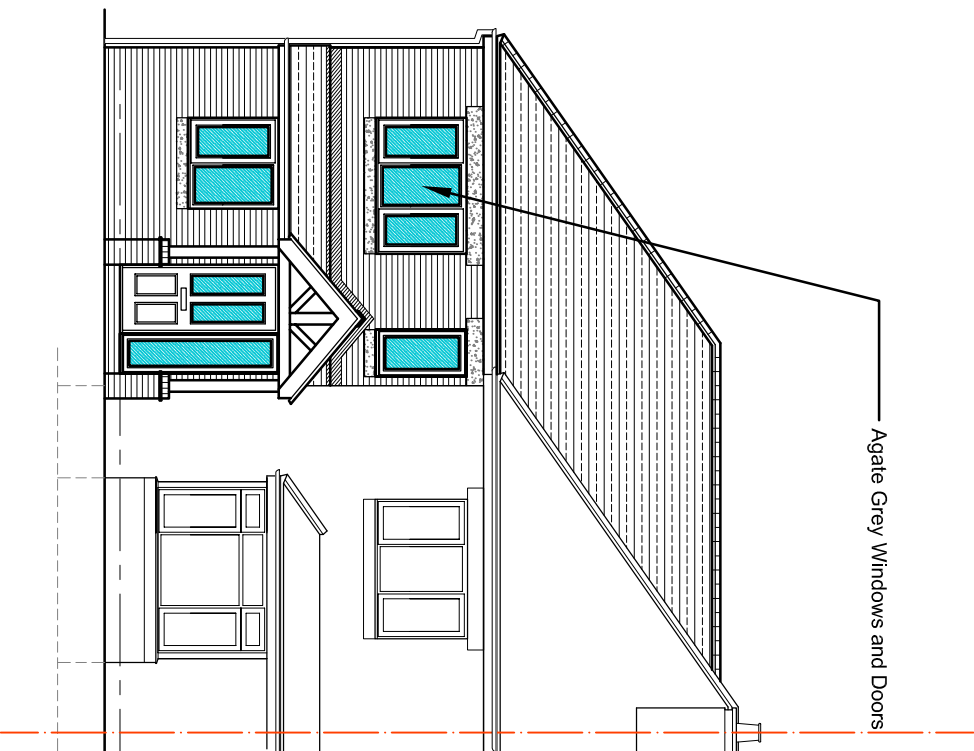


Proposed Front Elevation

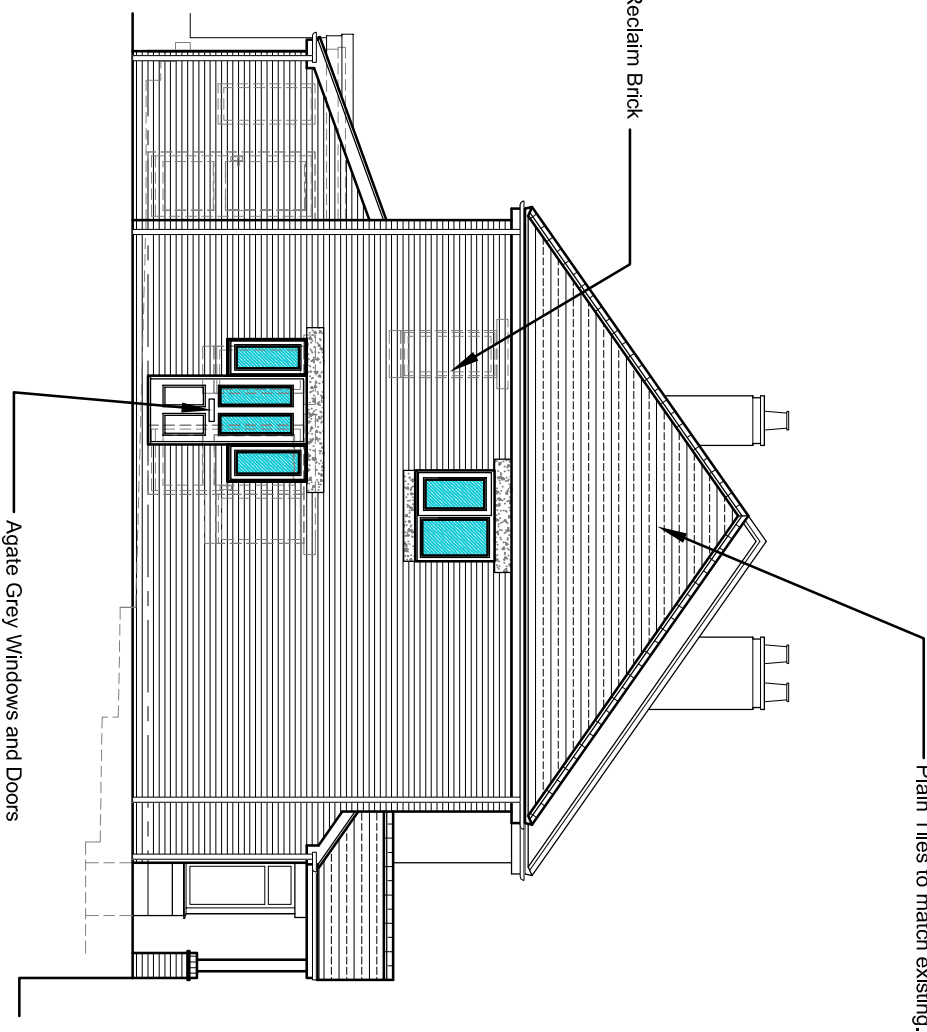


Proposed Side Elevation

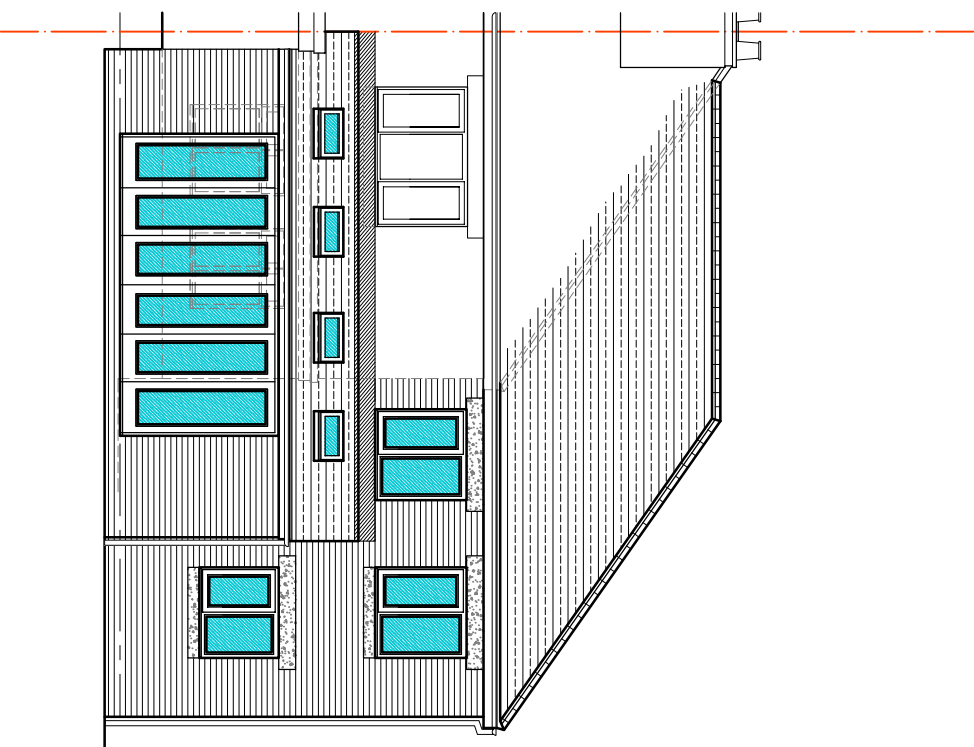

Proposed Rear Elevation

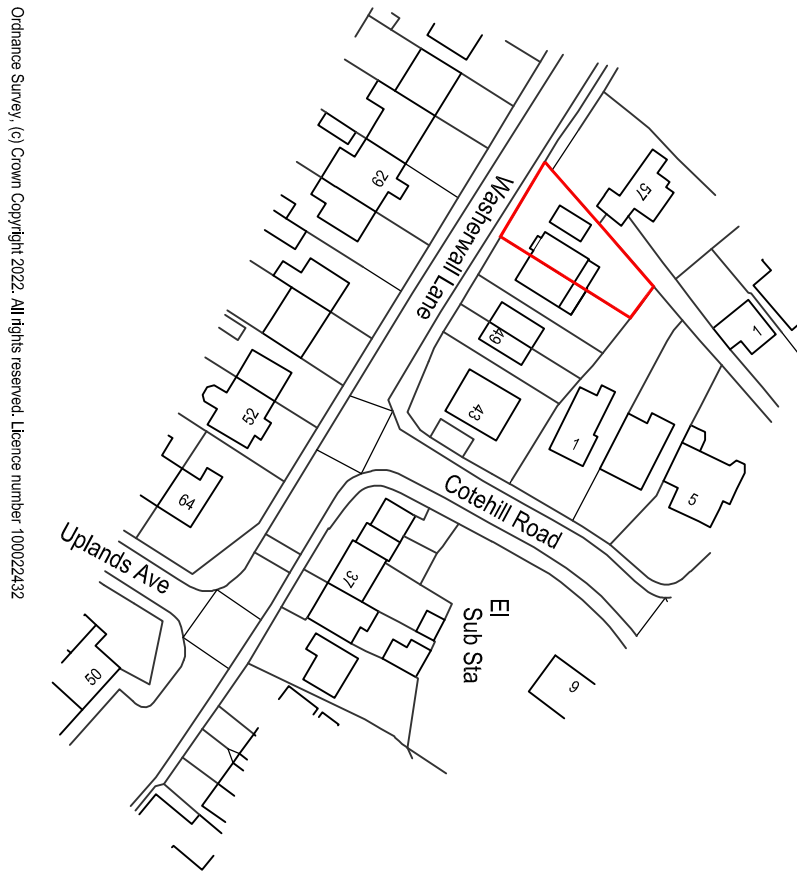

Location Plan

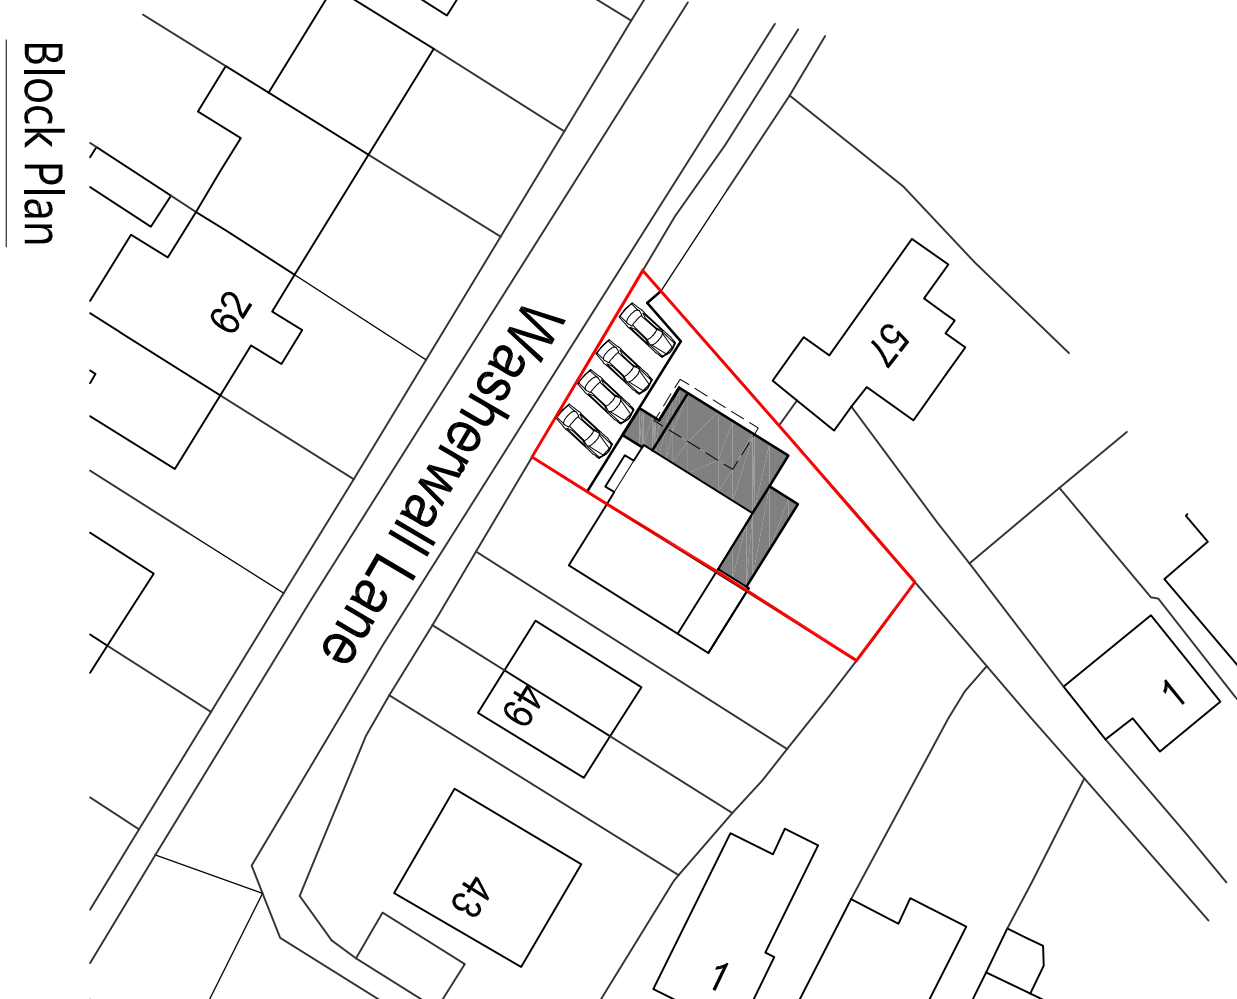

Block Plan

B.	AC	Materials amended.	29/05
A.	AC	Covered porch added at Client request.	17/05
Rev:	Drawn:	Comments:	Date:

CLIENT:
Mr. D. Bickerton

SITE:
55 Washerwall Lane, Werrington, Stoke-on-Trent,
Staffordshire ST9 0LH

Project:
Proposed Extensions to form 2 additional Bedrooms, Bathroom,
Playroom, Utility, WC and open-plan Kitchen, Sitting & Dining Room

Scale @ A1:
1:1250, 1:500 & 1:100

Drawing No:	Drawing Title:	Revision:
1/78	Planning	B

Dimensions only are to be taken from this drawing. All contractors must visit the site and be responsible for taking and checking all dimensions relative to their work. To be read in conjunction with other specialist drawings and documentation.