




agricultural & equestrian building
Horton Barn, Eaves Lane, Kerry Hill

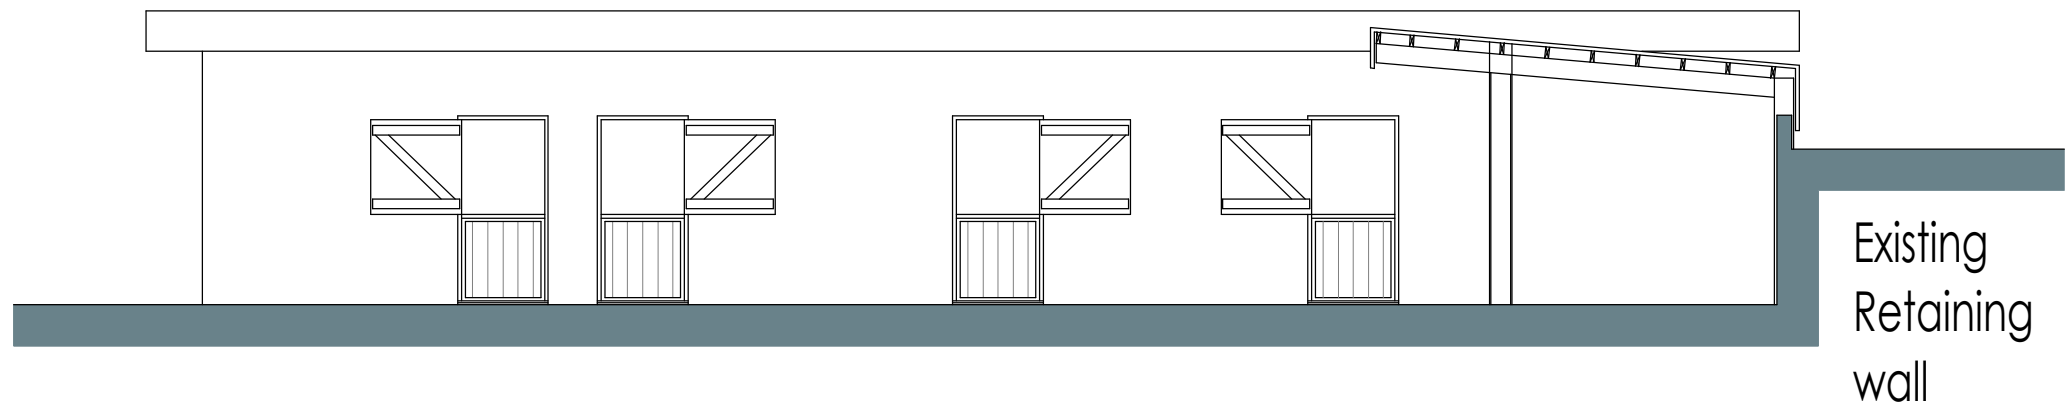


elevation b

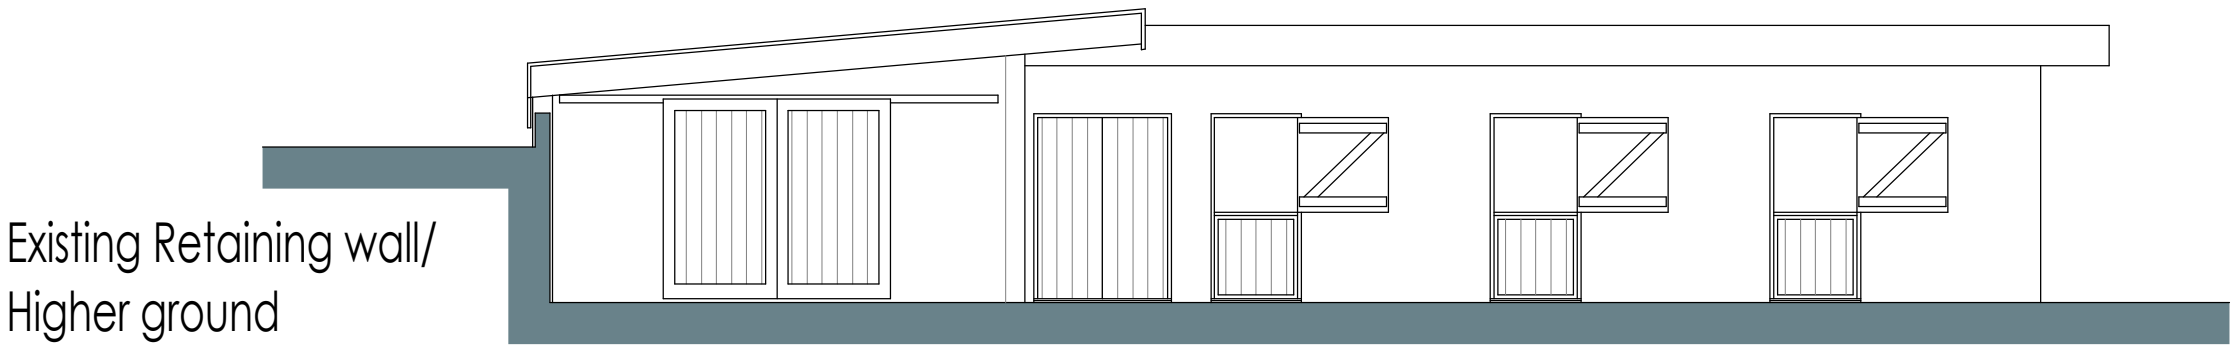

elevation a

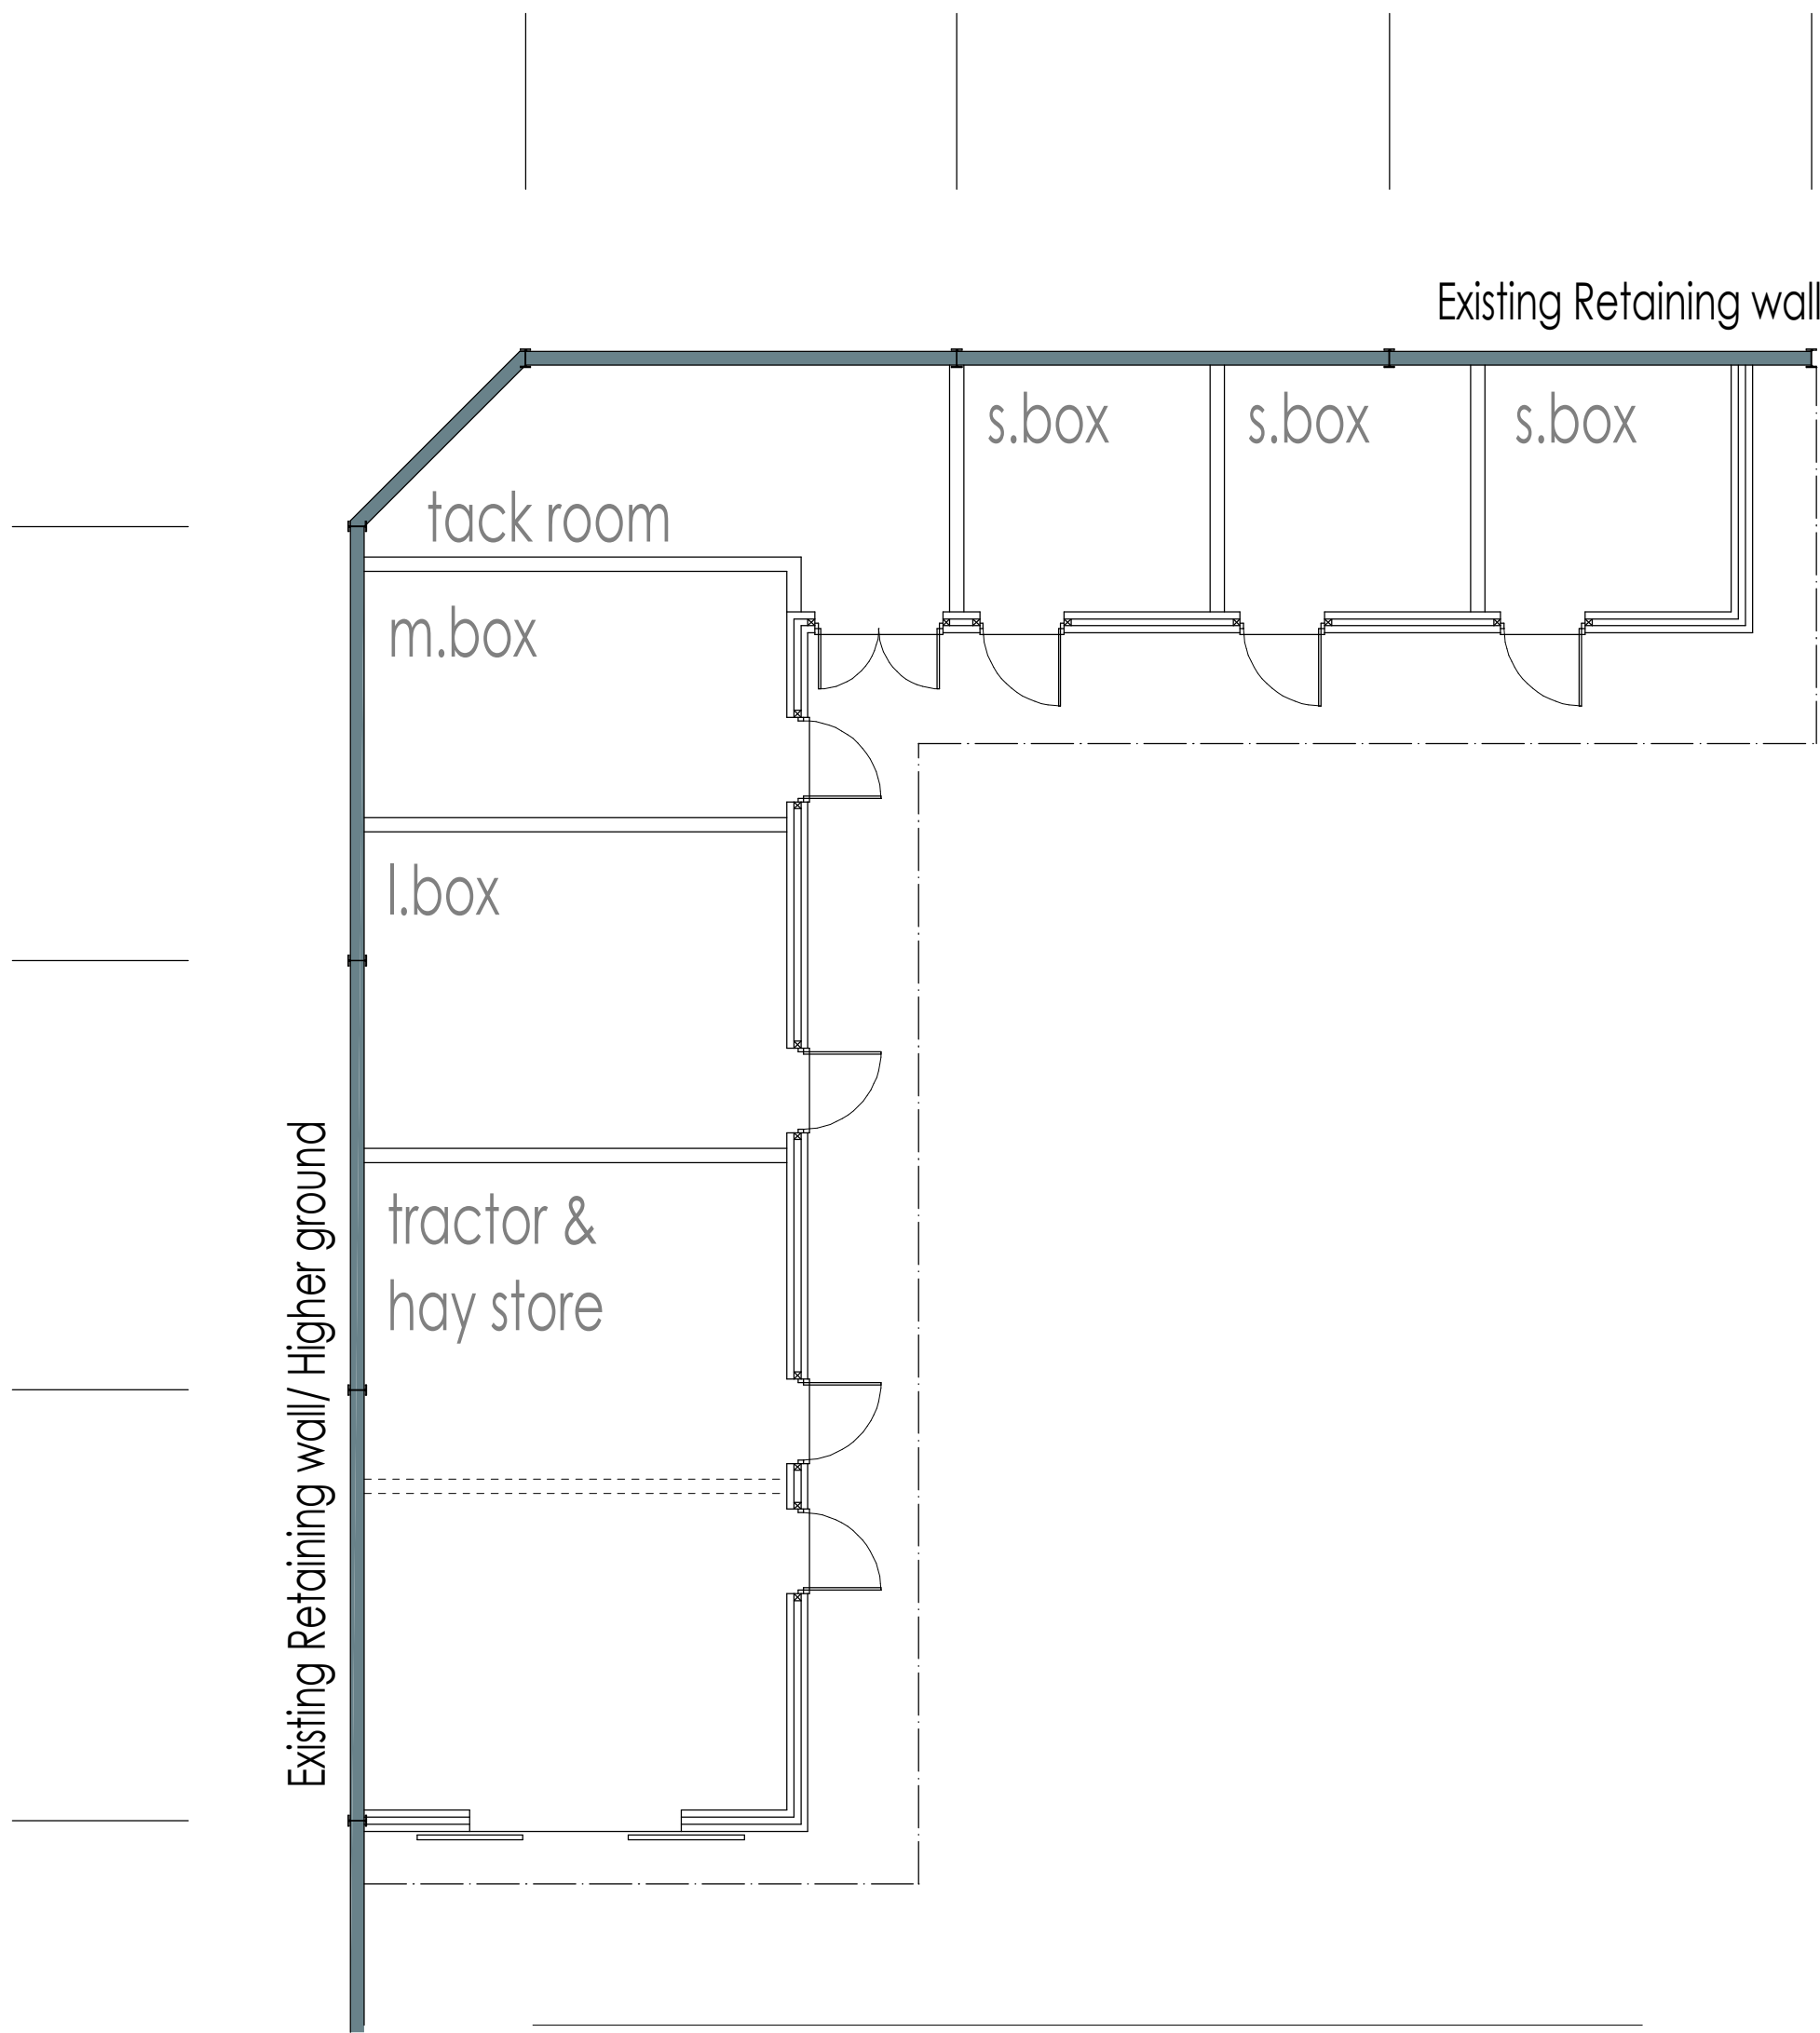


ground floor plan

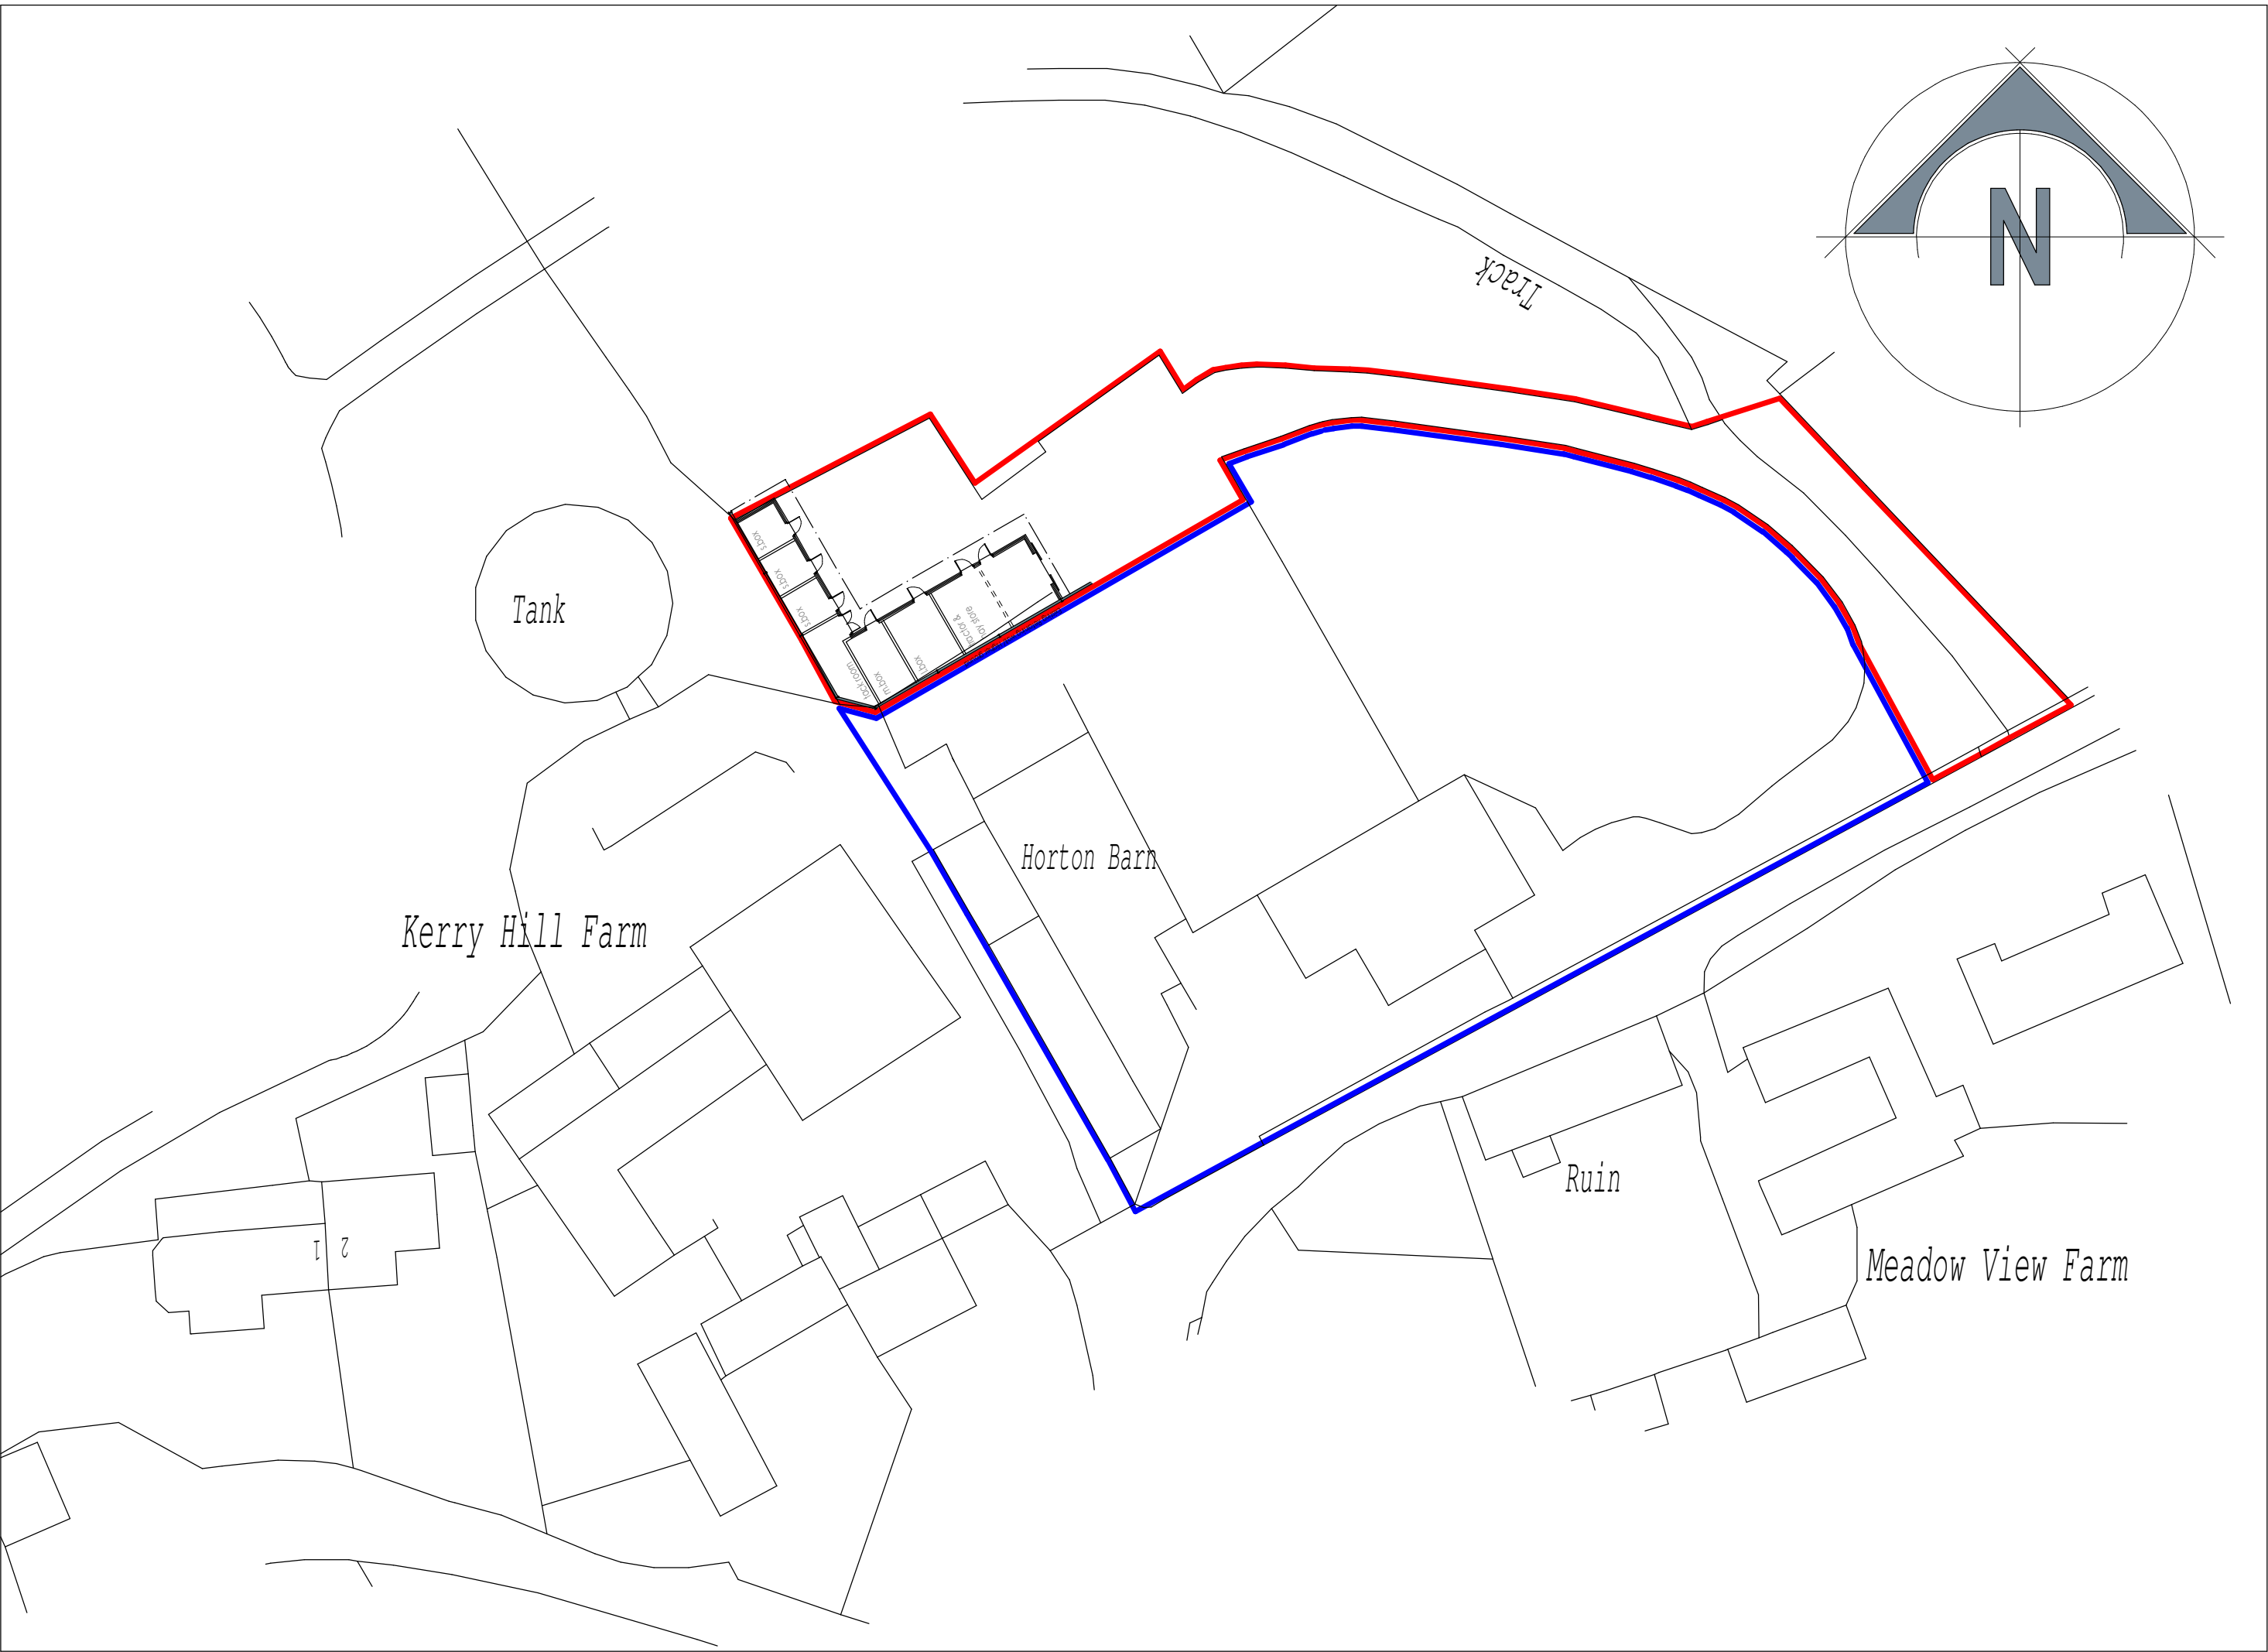

Ordnance Survey, (c) Crown Copyright 2019. All rights reserved. Licence number 100022432

site layout plan

scale 1:500

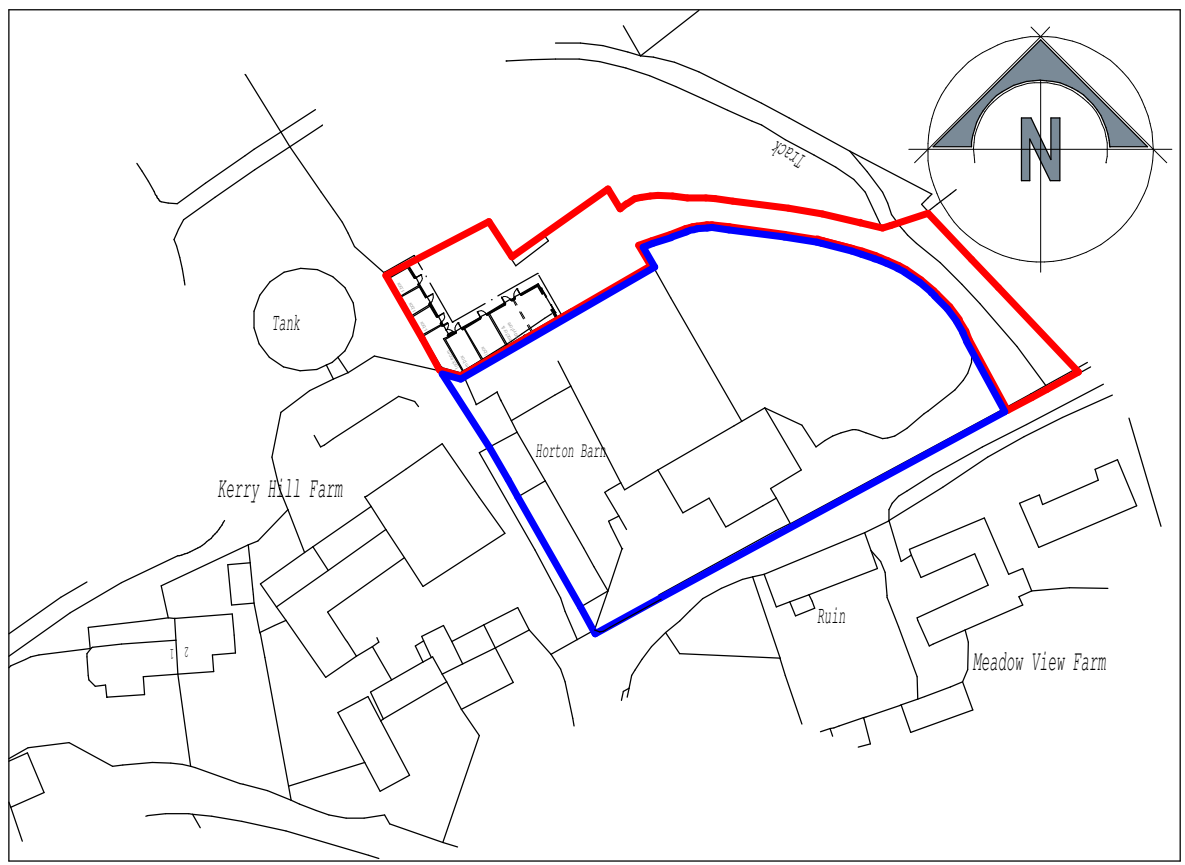

Ordnance Survey, (c) Crown Copyright 2019. All rights reserved. Licence number 100022432

site location plan

scale 1:1250

AI

Client		Mr & Mrs S. Horton																			
Contract												Erection of new agricultural & equestrian building at Horton Barn, Eaves Lane, Kerry Hill.									
Drawing Title												Existing Conditions Floor plans and Elevations									
Date		May 2022				Status		Preliminary													
Scale		1:100 1:500				Contract Number		5450													
Drg. No.		5450 - 012				Revision Suffix		A													
Revisions																					
Rev A		09.06.22				Red line amended															