



agricultural & equestrian building
Horton Barn, Eaves Lane, Kerry Hill

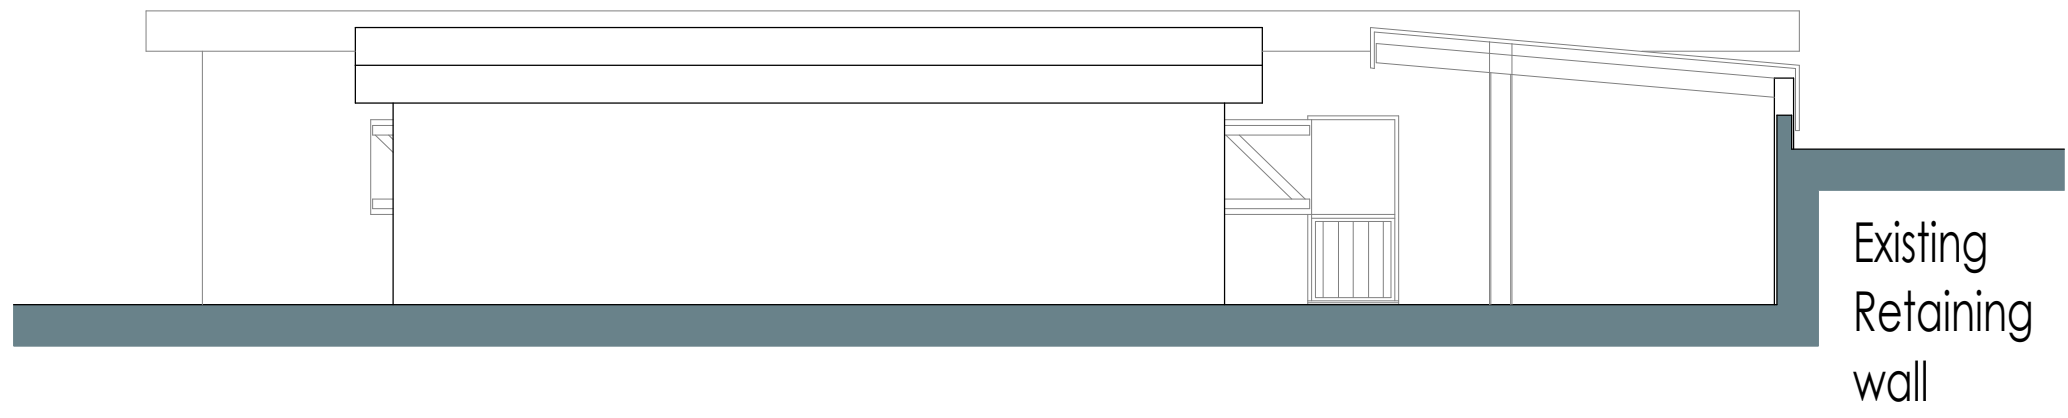


elevation b

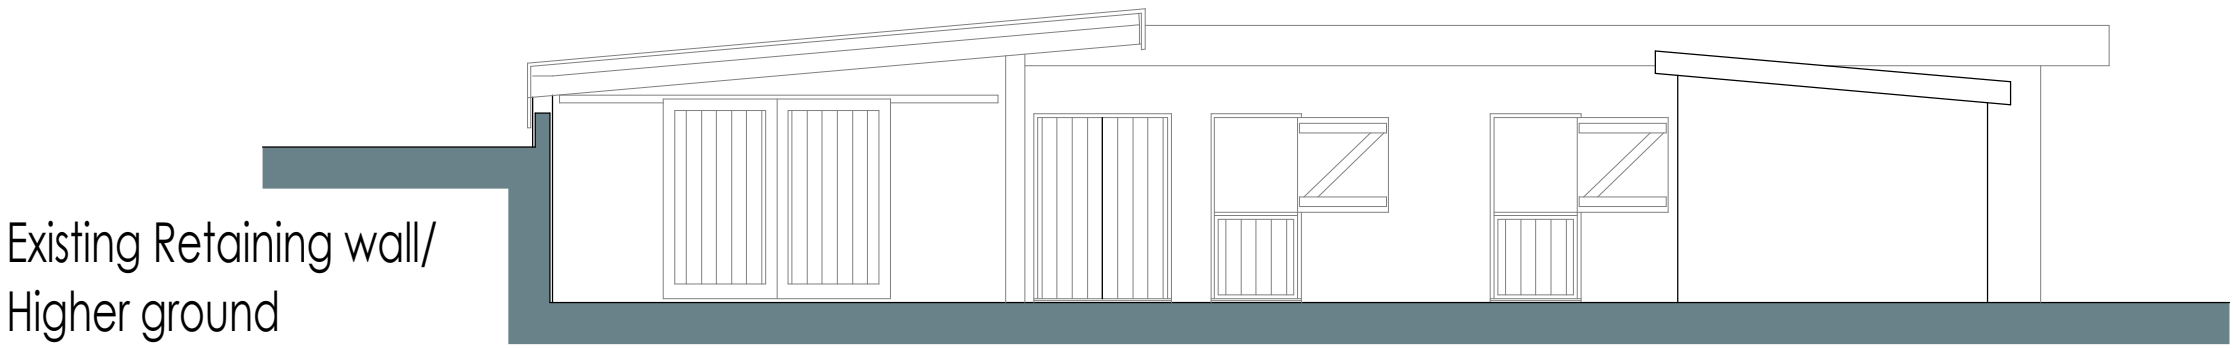


elevation a



ground floor plan

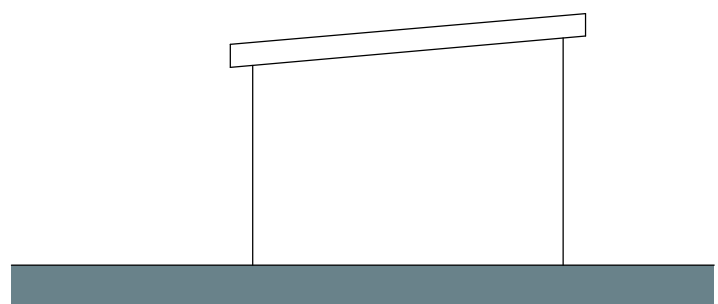

elevation c

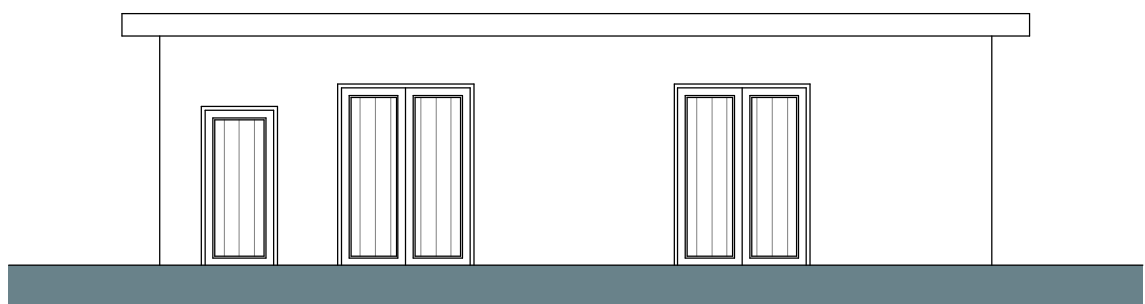

elevation d




Ordnance Survey, (c) Crown Copyright 2019. All rights reserved. Licence number 100022432

site layout plan

scale 1:500

site location plan

scale 1:1250

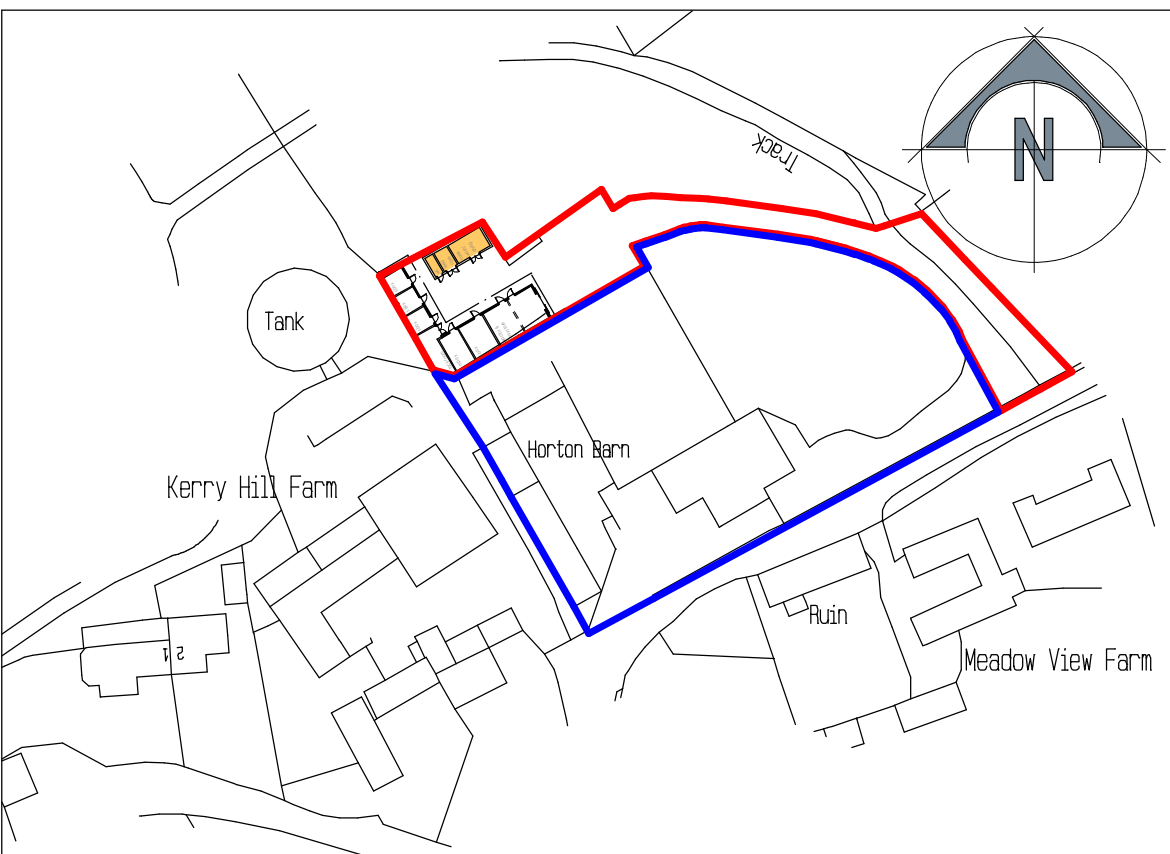

Ordnance Survey, (c) Crown Copyright 2019. All rights reserved. Licence number 100022432

Client		Mr & Mrs S. Horton	
Contract		Erection of new agricultural & equestrian building at Horton Barn, Eaves Lane, Kerry Hill.	
Drawing Title		Proposed Conditions - Scheme 2 Floor plans and Elevations	
Date	April 2022	Status	Preliminary
Scale	1:100 1:500	Contract Number	5450
Drg. No.	5450 - 006	Revision Suffix	A B
Revisions			
Rev A			
Rev B	09.06.22	Red line amended	

AI