

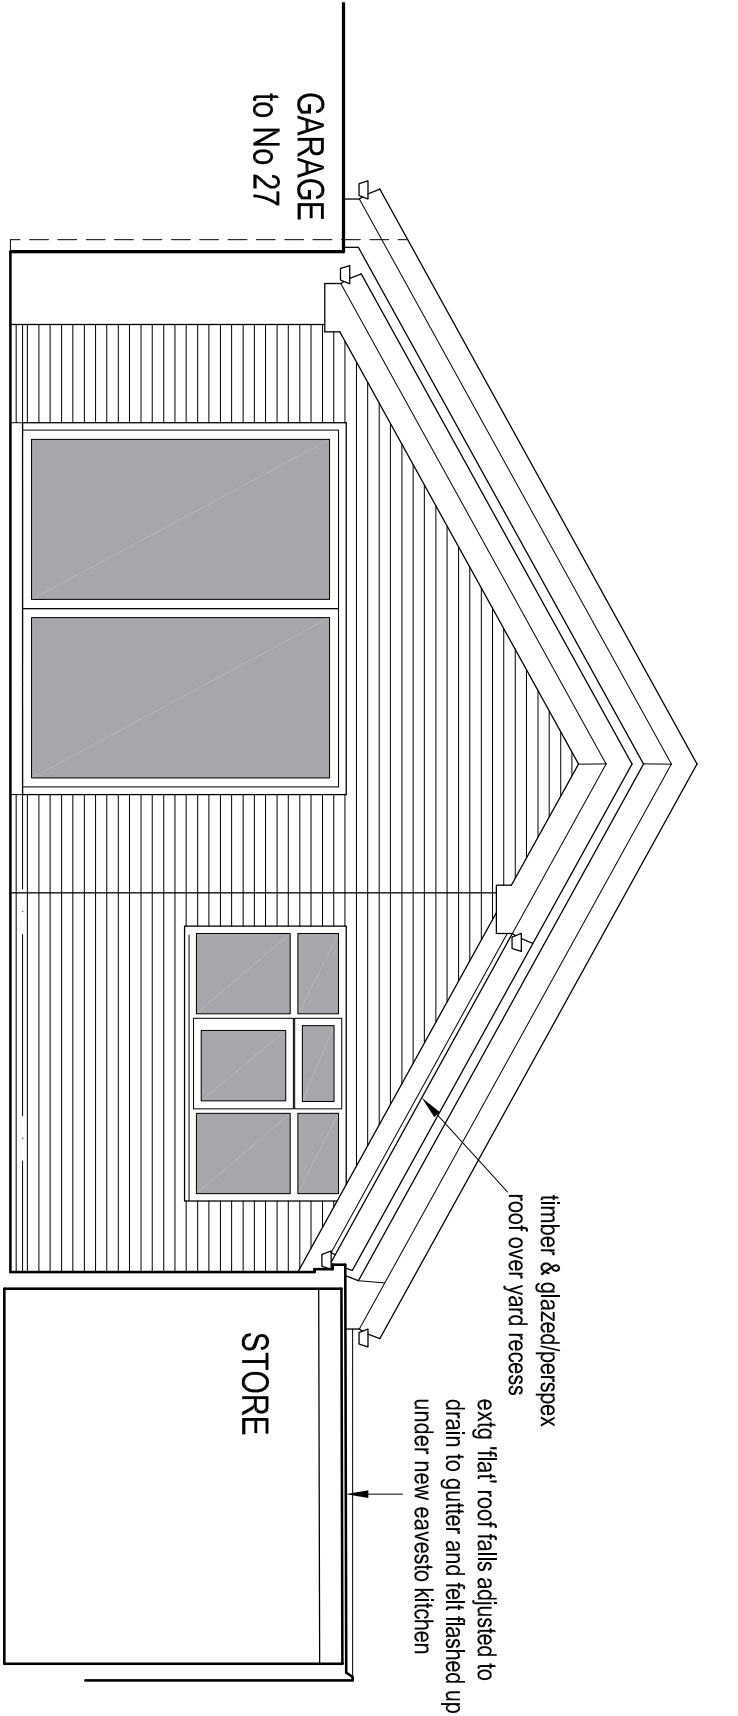


REAR ELEVATION

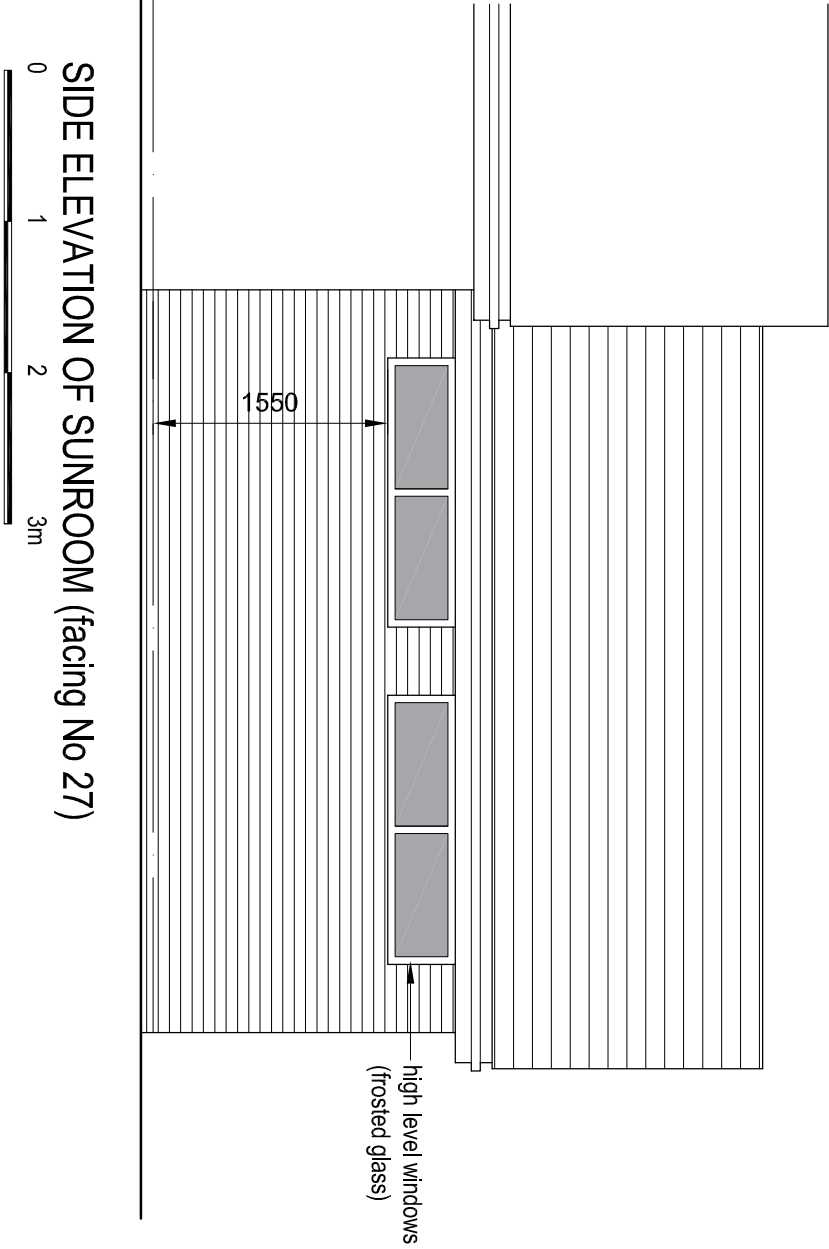


SIDE ELEVATION OF SUNROOM/SECTION THRO' KITCHEN EXTENSION

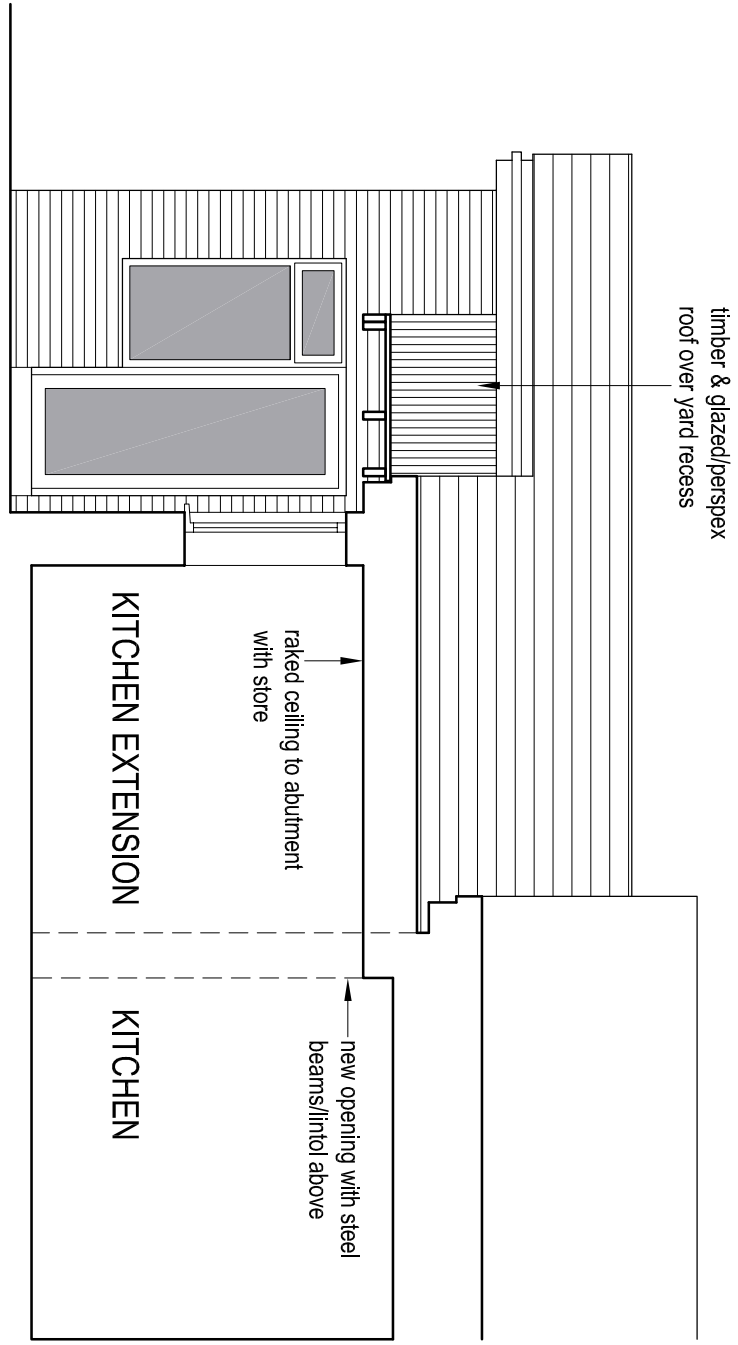

Revisions

A	Covering to rear yard area omitted; height of extension adjusted	03.05.22
B	Covering to rear yard area reinstated	09.05.22

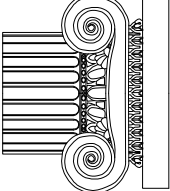job 25 Churnet Close, Cheddleton Proposed Rear Extension			
title Elevations as Proposed			
date 28.04.22	scale 1/50 @ A3	drawn by ..	dwg. no. 25CC-04
			rev. B
 Ian Ankers architecture Building and Design Consultants Ryecroft Farm, Rushion Spencer, Macclesfield, SK11 0RP t 01260 546944 e ian@ianankers.co.uk w www.ianankers.co.uk			