
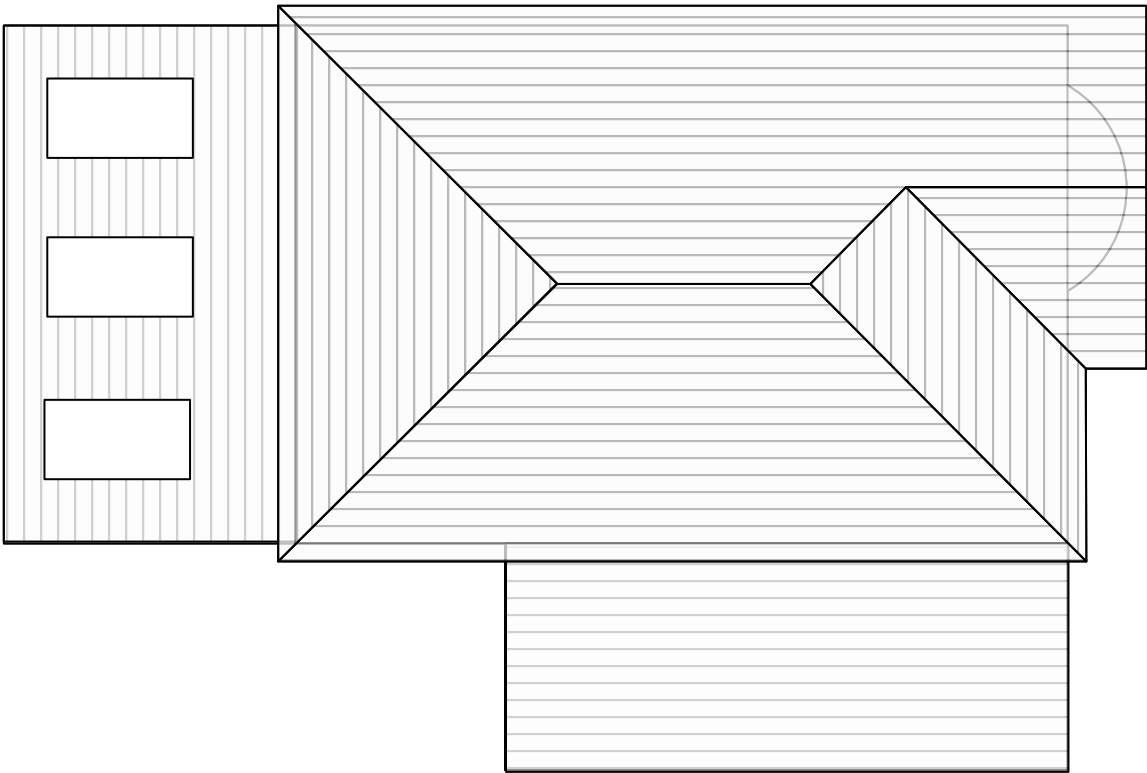


63 Ladderedge, ST13 7AG Garage Extension

Elevations: As Is


SCALE 1:100 @ A3	DRAWING NO 63.ST137AG.2022.005	VERSION 1.1
---------------------	-----------------------------------	----------------

 

As Is Plan



As-Is Rear Elevation

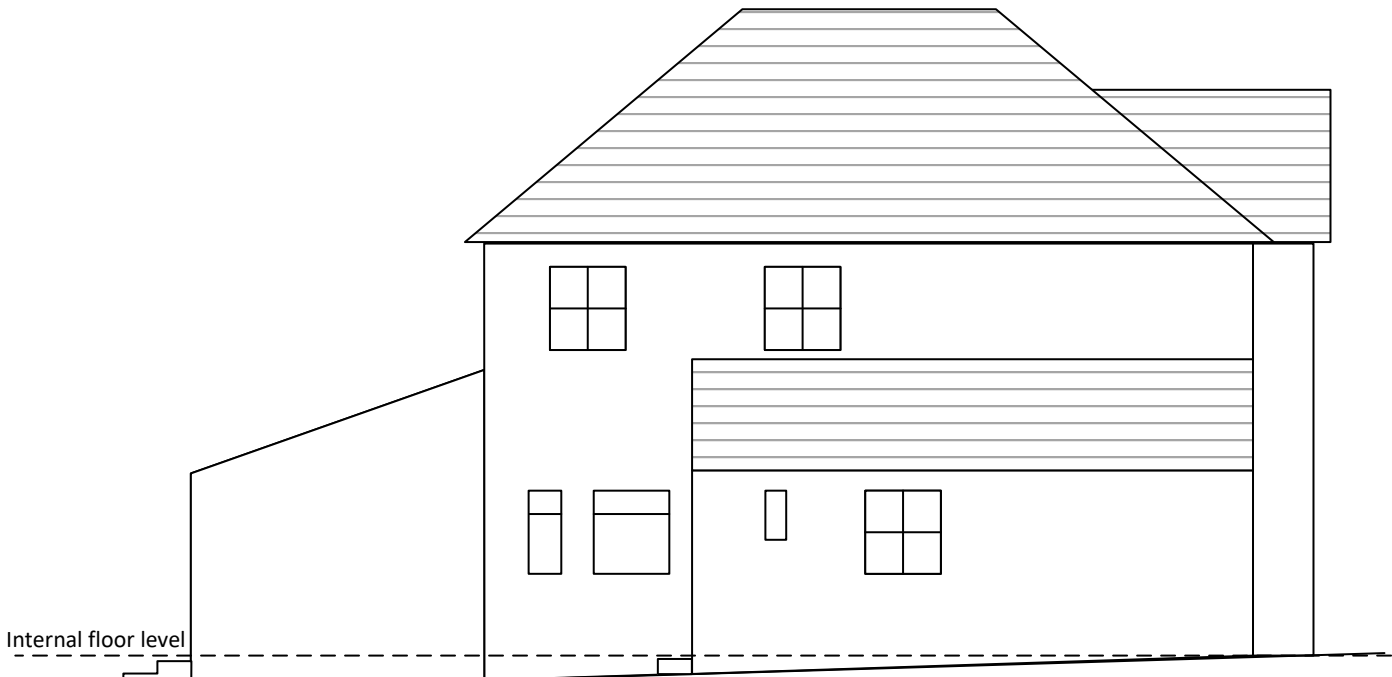

As-Is Side Elevation



As-Is Front Elevation