


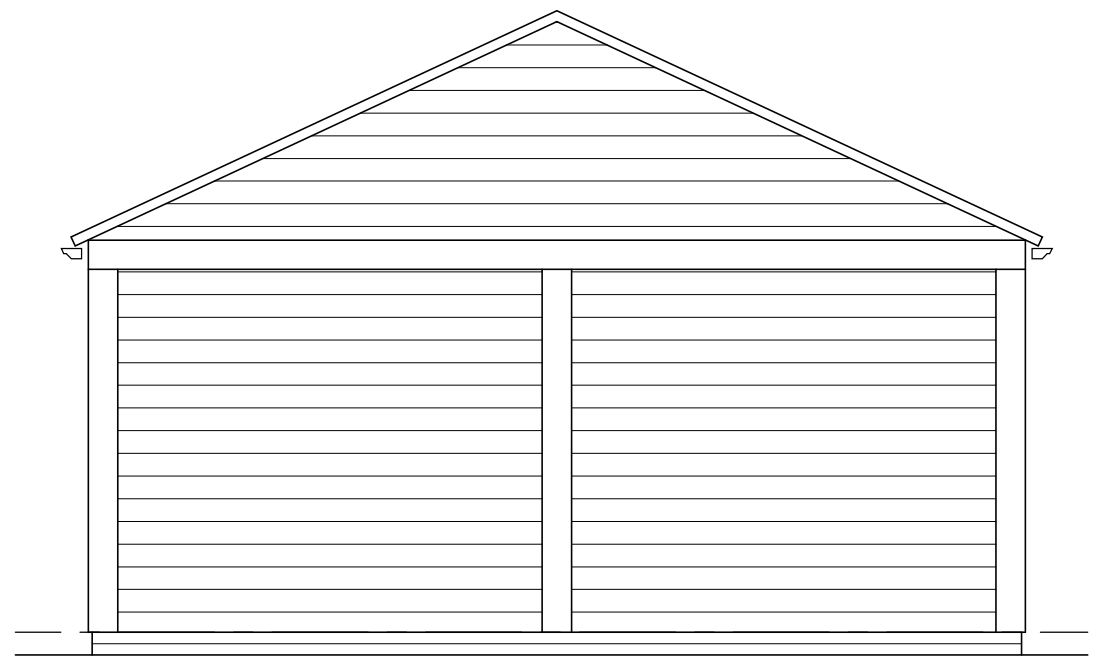


 


SIDE ELEVATION 1:50

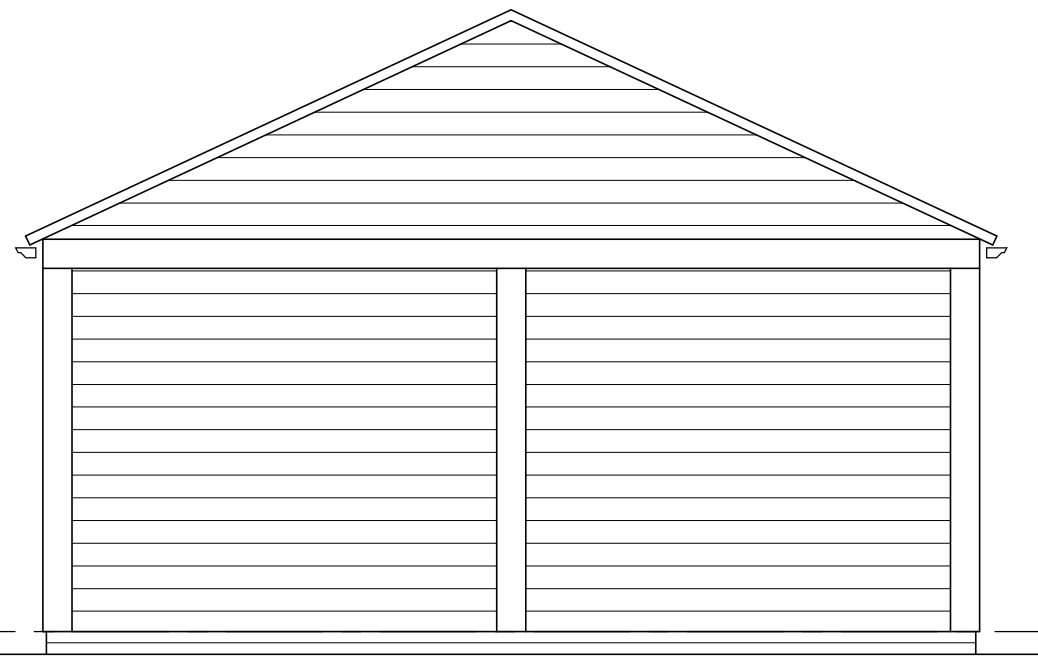


SIDE ELEVATION 1:50

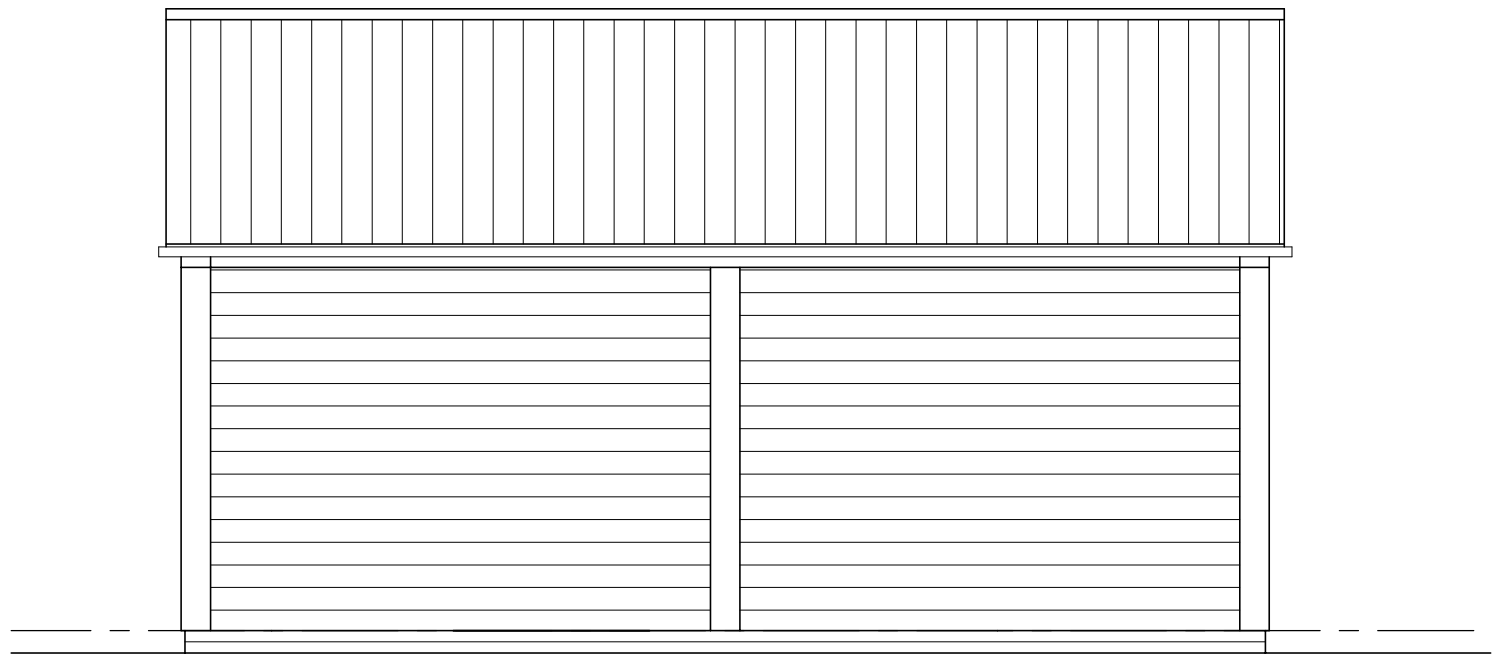



REAR ELEVATION 1:50

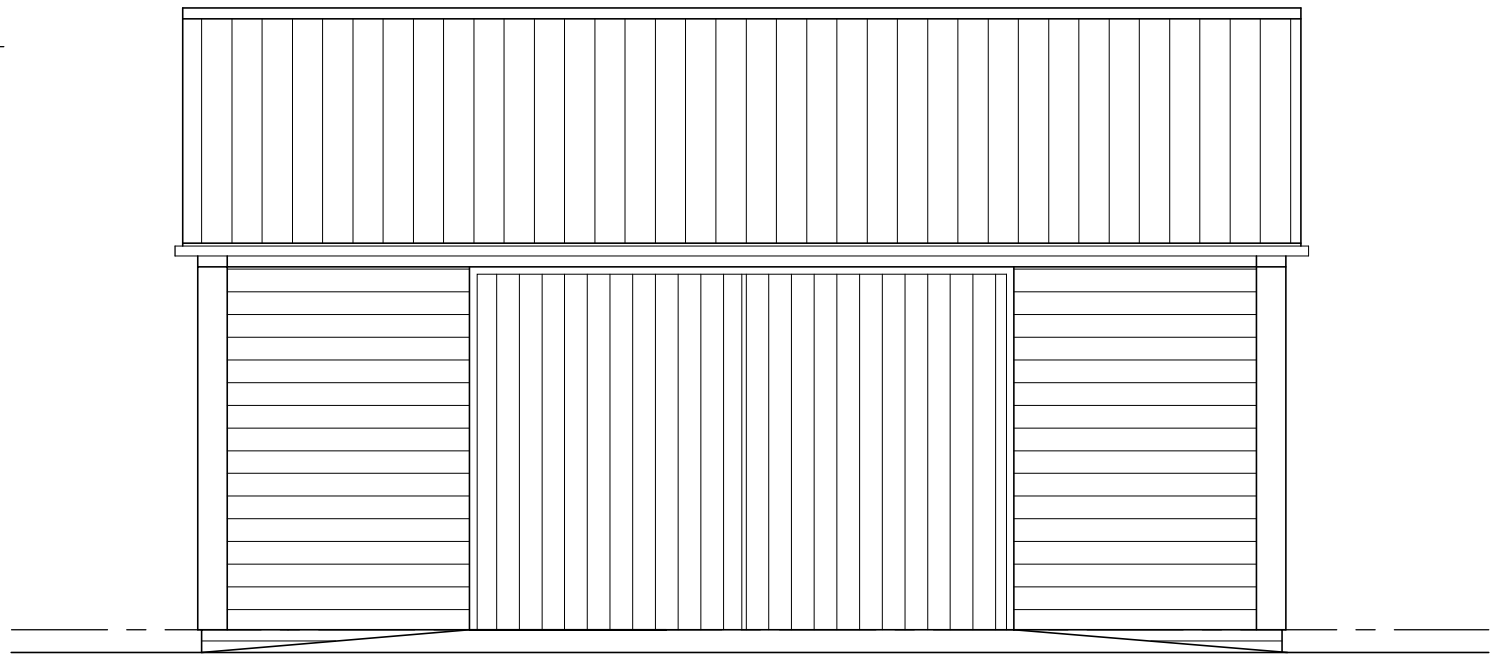

FRONT ELEVATION 1:50

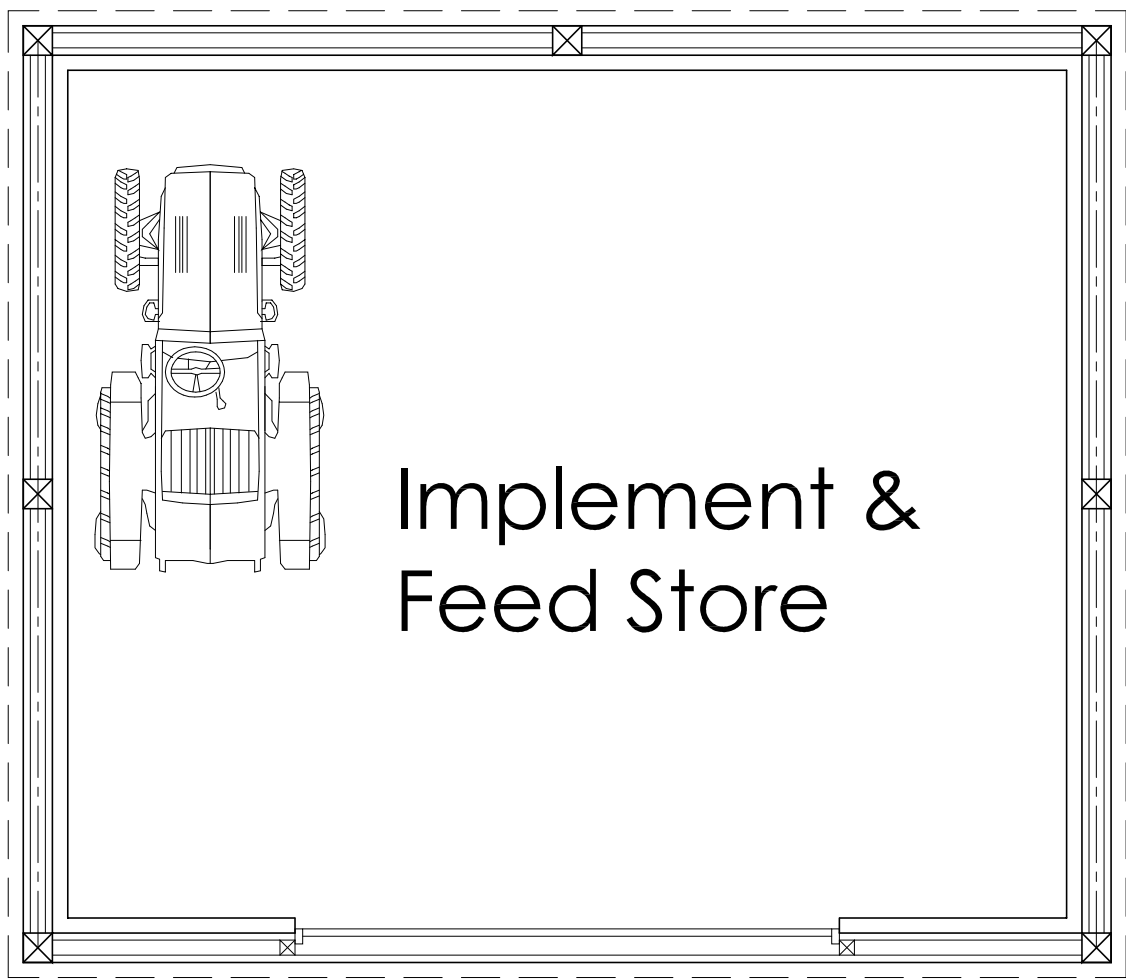


FLOOR PLAN 1:50

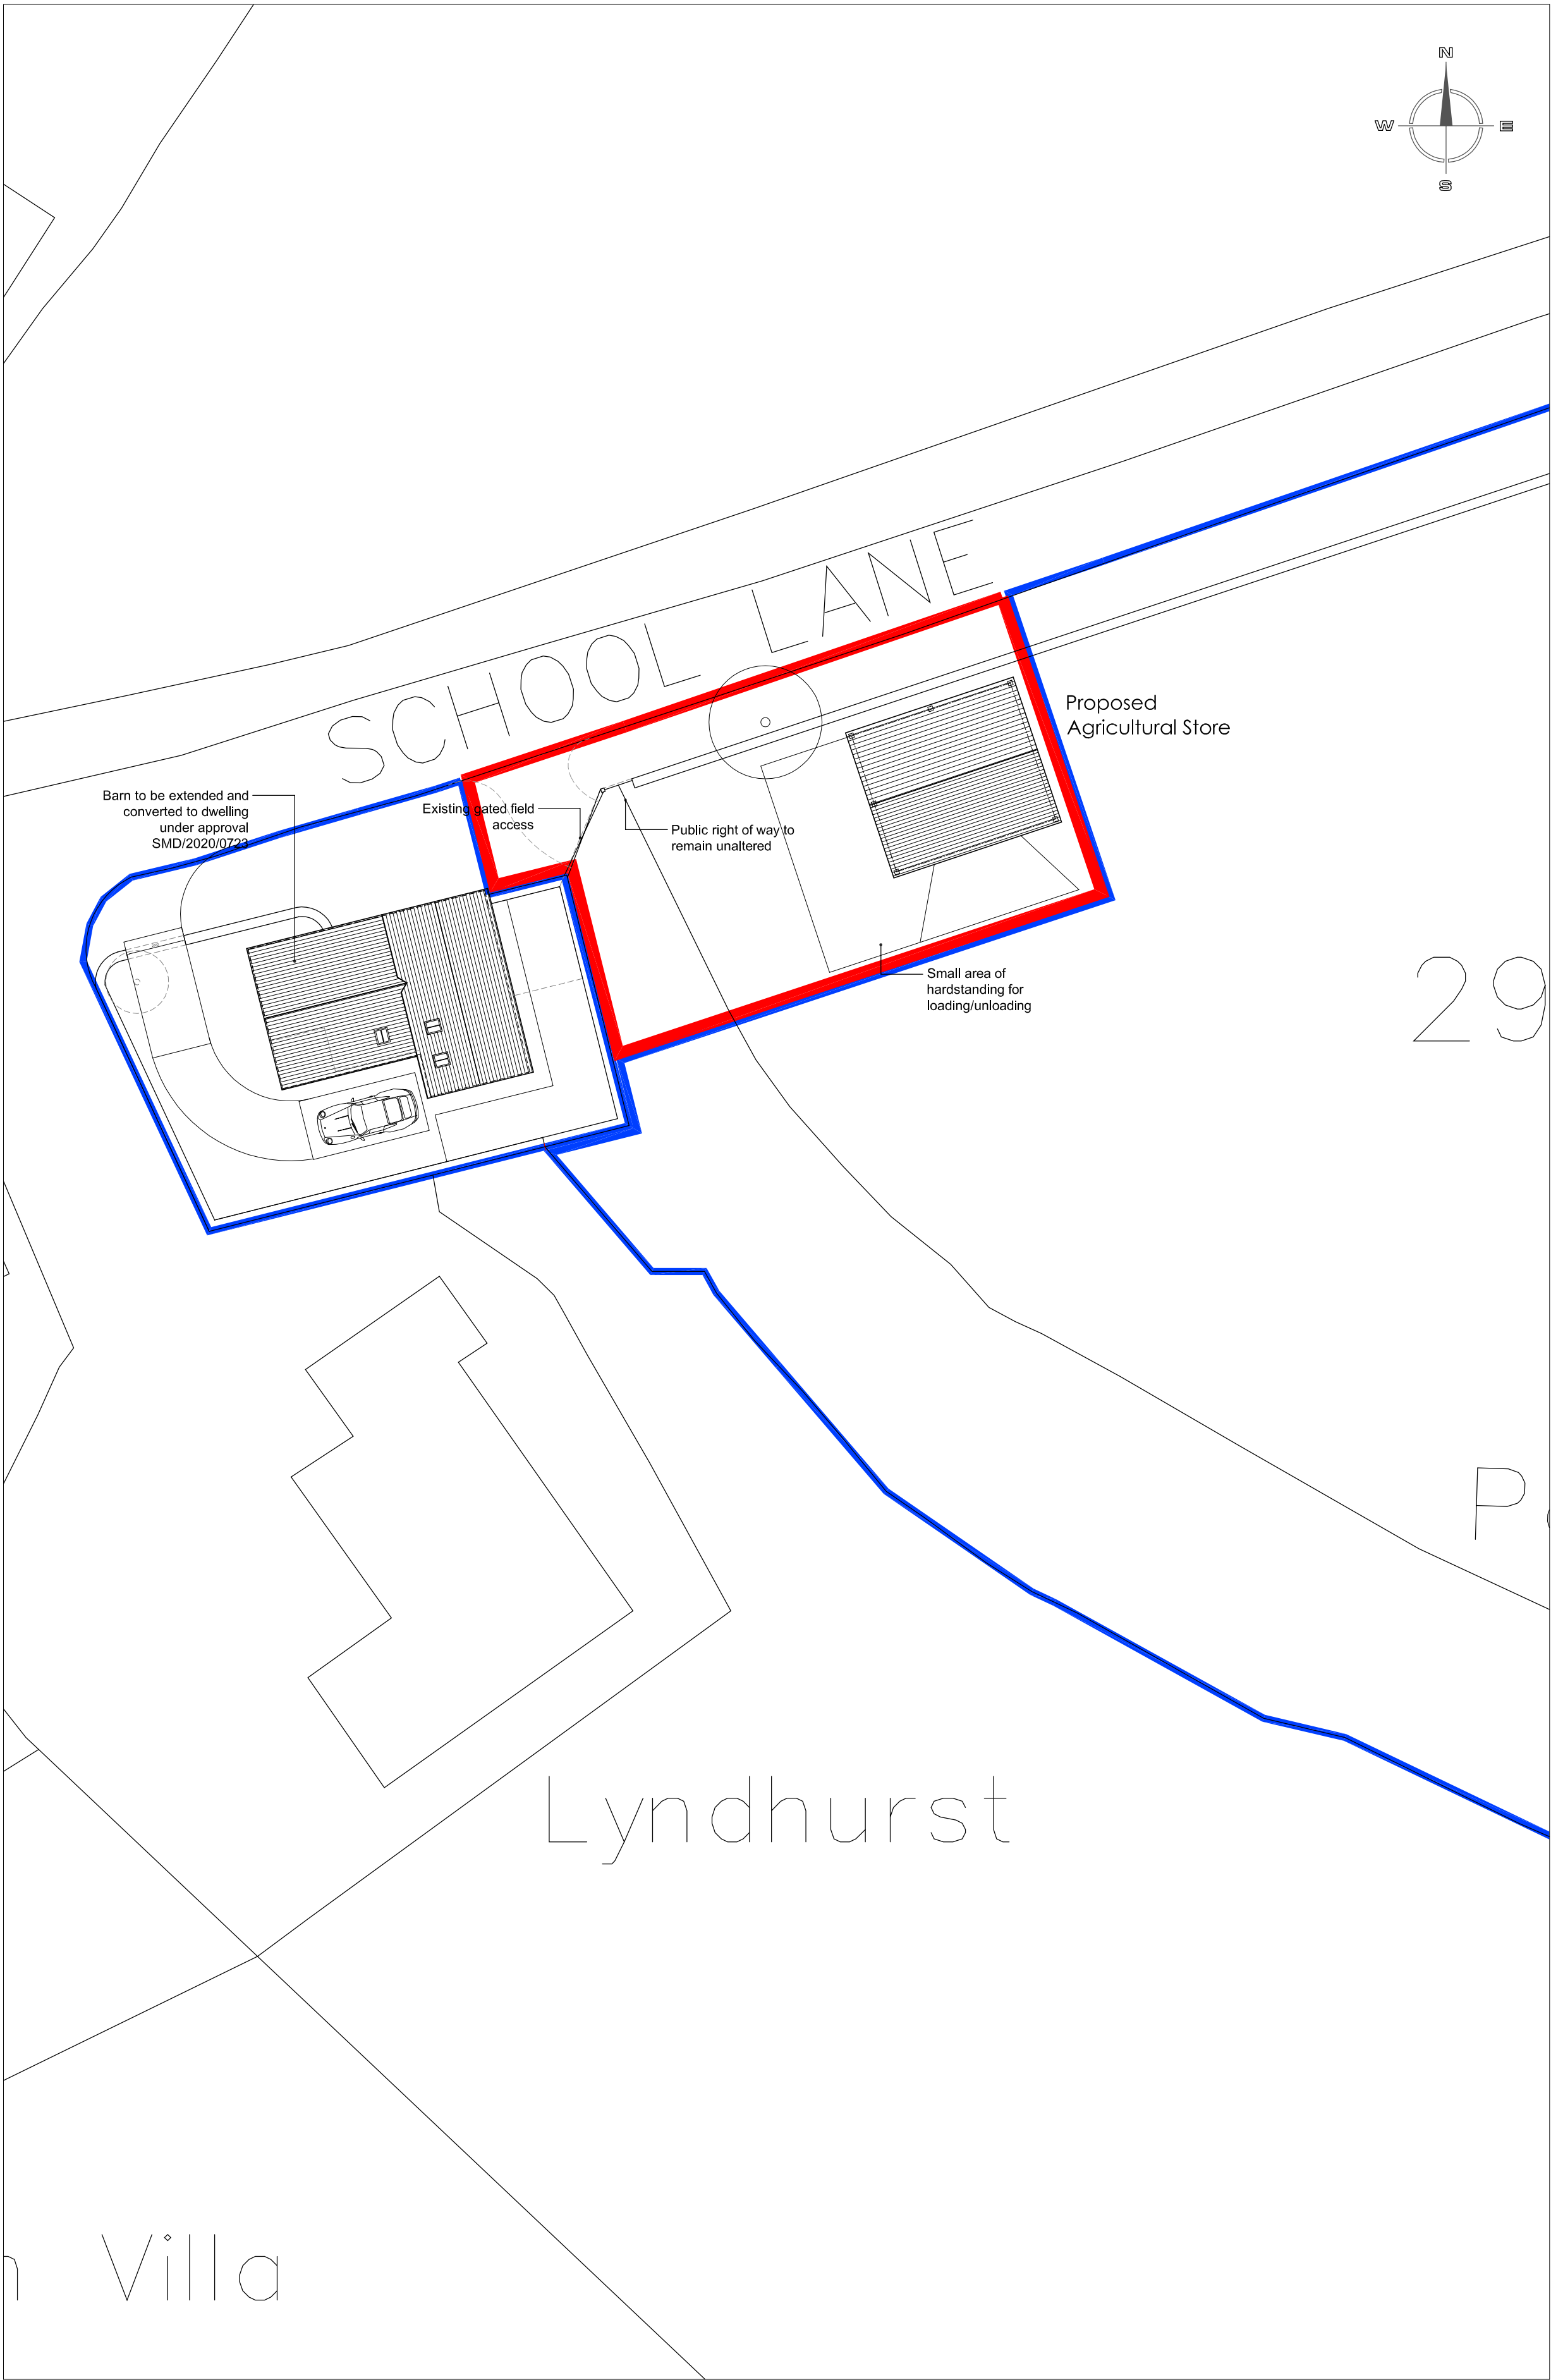 


SITE PLAN 1:200

Copyright of this drawing is vested in the Architect and it must not be copied or reproduced without consent. Figured dimensions only are to be taken from this drawing. All contractors must visit the site and be responsible for taking and checking all dimensions relative to their work. Hewitt&Carr Architects Ltd are to be advised of any variation between drawings and site conditions. THIS DRAWING IS FOR PLANNING PURPOSES ONLY AND CLIENTS/CONTRACTORS ARE ADVISED TO CLARIFY DIMENSIONS WITH THE ARCHITECT PRIOR TO SETTING OUT.

Rev. Drawn Comments Date

 

Ordnance Survey © Crown copyright 2022 All rights reserved. Licence number 100051789

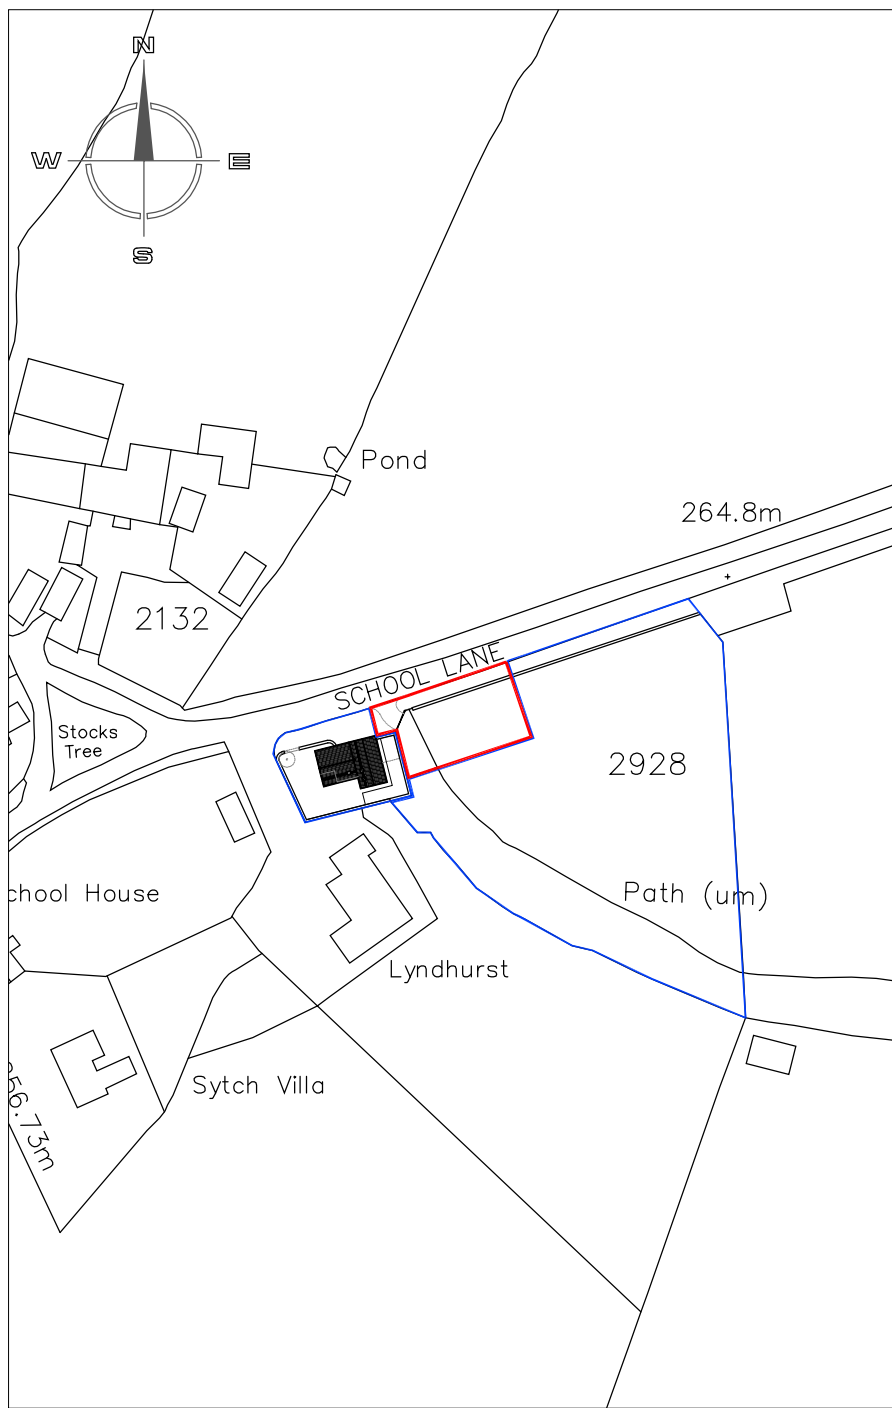

SITE LOCATION PLAN 1:1250

Hewitt&CarrArchitects

A: 2-4 Cross Street | Cheadle | Staffordshire | ST10 1NP
T: 01538 756888
E: enquiries@hcarchitects.co.uk
W: www.hcarchitects.co.uk

Client
Mr R Rushton

Project
Proposed agricultural store adjacent to barn at School Lane, Bradnop

Title
Site Location Plan
Plans and Elevations as Proposed

Status
Planning

Date May 22

Drawn KEW

Scale @A1 AS NOTED

Checked

Project No
00803 AL(0)04

Drawing No.

Rev A