


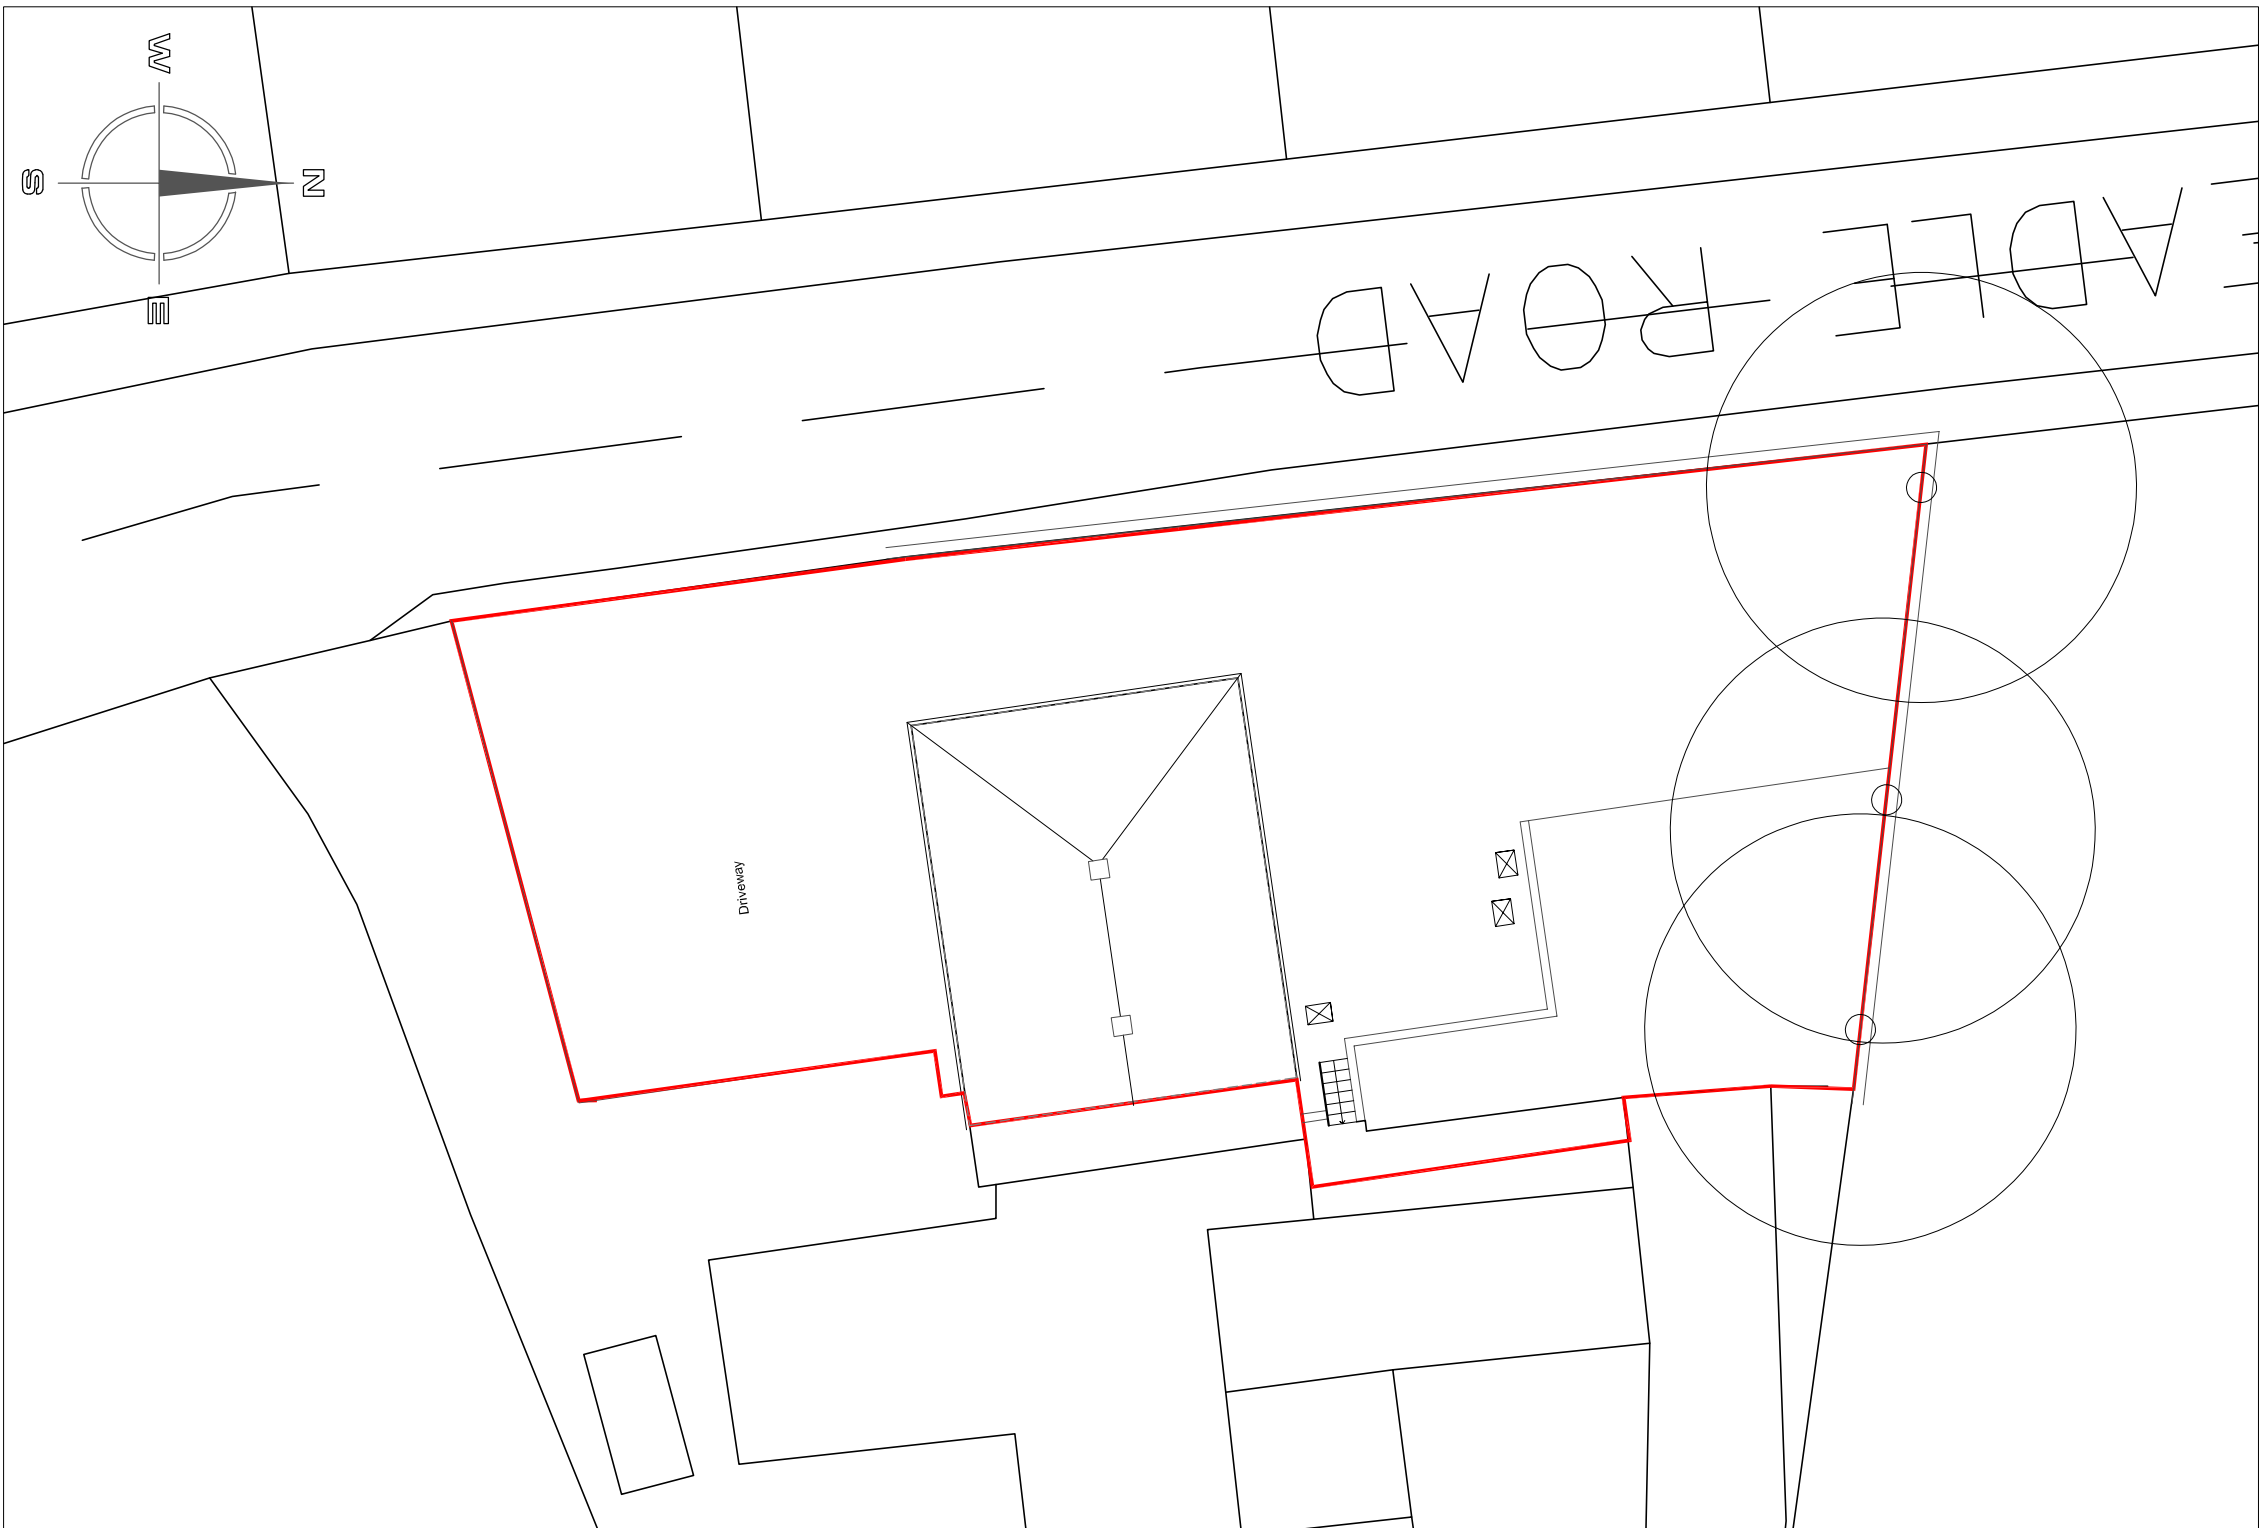


SITE LAYOUT PLAN 1:200


Ordnance Survey © Crown copyright 2022. All rights reserved. Licence number 100051789



SITE LOCATION PLAN 1:1250

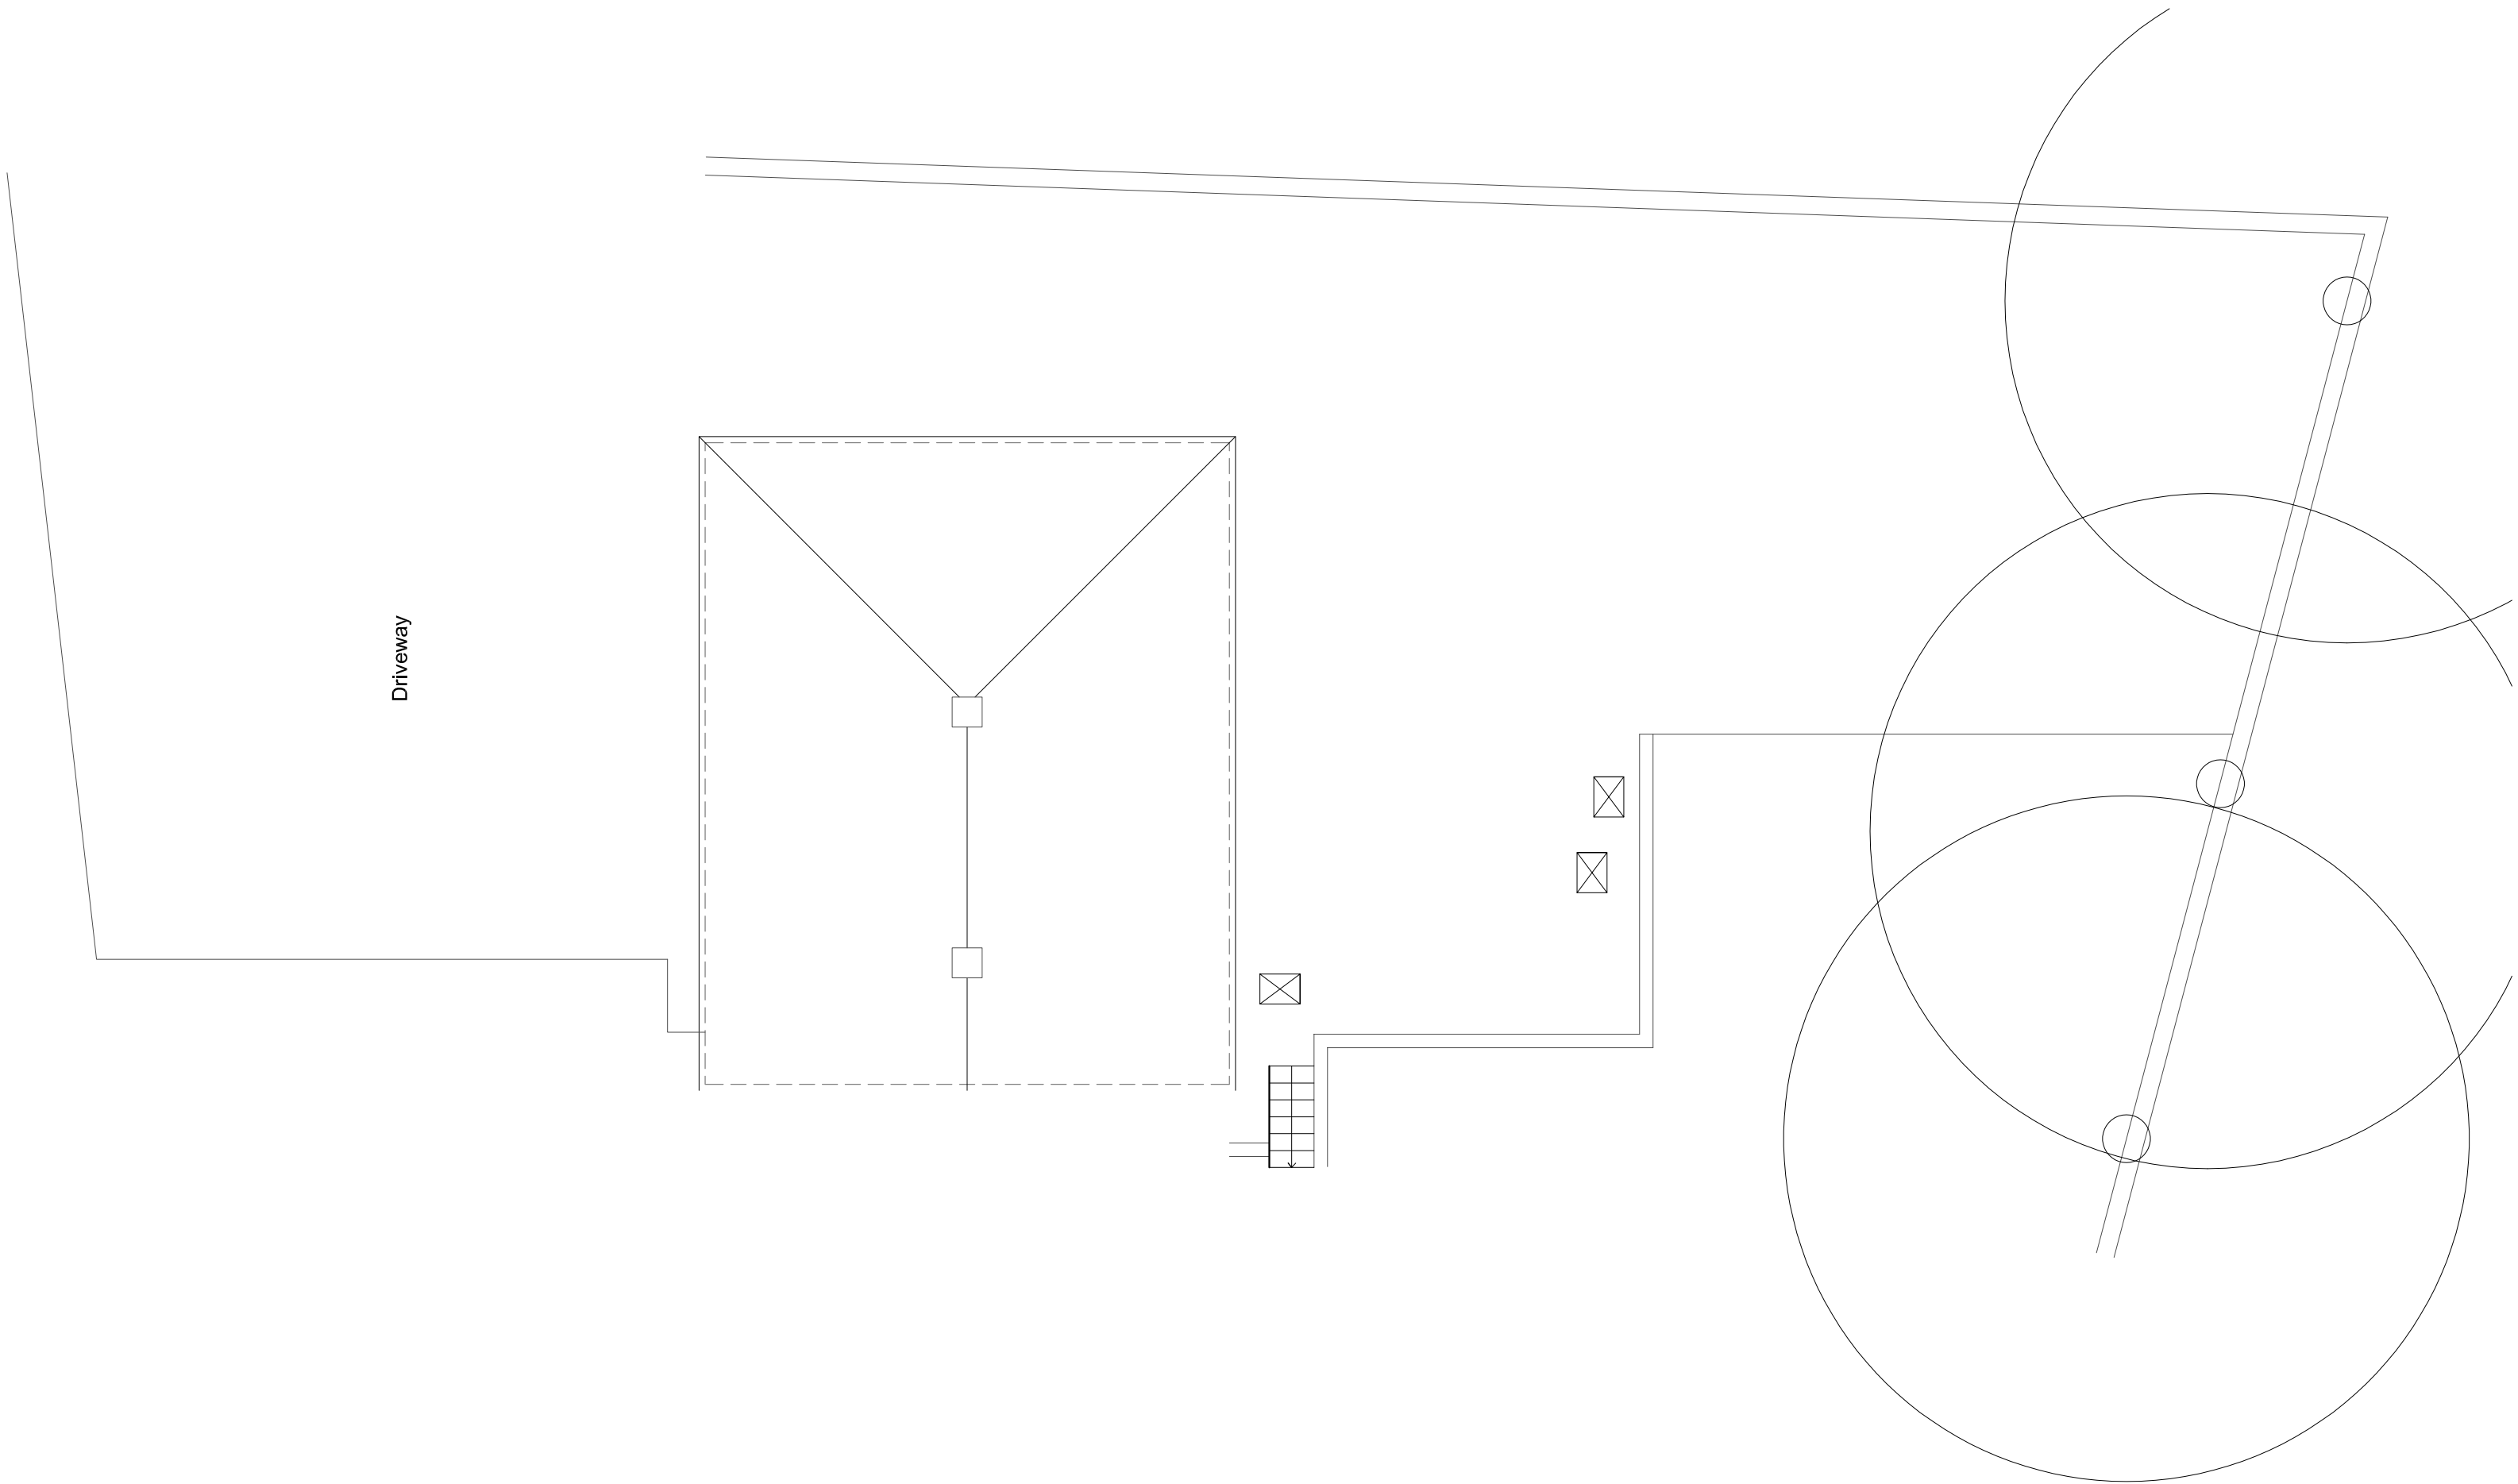

ROOF PLAN 1:100

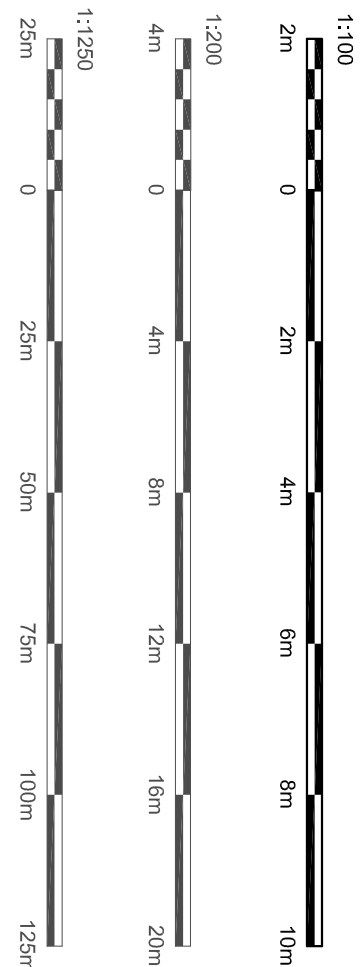

Rev	Drawn	Comments	Date

Copyright of this drawing is vested in the Architect and it must not be copied or reproduced without consent. All dimensions shall be taken from the drawing and not from the model. The Architect is not responsible for any errors or omissions in the drawing and the client is responsible for checking all dimensions and for ensuring that the drawing is correct. The Architect is not responsible for any errors or omissions in the drawing and the client is responsible for checking all dimensions and for ensuring that the drawing is correct. THE ARCHITECT'S DRAWINGS ARE NOT TO BE USED FOR ANY OTHER PURPOSE WITHOUT THE ARCHITECT'S CONSENT.

Hewitt&Carr Architects
A. Design House 117-119 Leek Road | Cheddale | ST10 1JE
T. 0151 511 5589
E. enquiries@hncarchitects.co.uk
W. www.hncarchitects.co.uk

Client
MR SCOTT BELFIELD
Project
PROPOSED DETACHED GARAGE

Title
SITE PLAN AND ROOF PLAN EXISTING
Date
SURVEY
Date
FEB 2022
Scale
AS NOTED
Project No.
01151 AL(0)02
Drawing No.
01151 AL(0)02
Rev
B

SURVEY