


Copyright of this drawing is vested in the Architect and it must not be copied or reproduced without consent. All dimensions shall be taken from the Architect's drawings and not from the photographs. The Architect is not responsible for any errors or omissions in the drawings and the client is advised to check all dimensions with the Architect prior to commencing work.


Rev	Down	Comments	Date
-----	------	----------	------




SITE LOCATION PLAN 1:1250

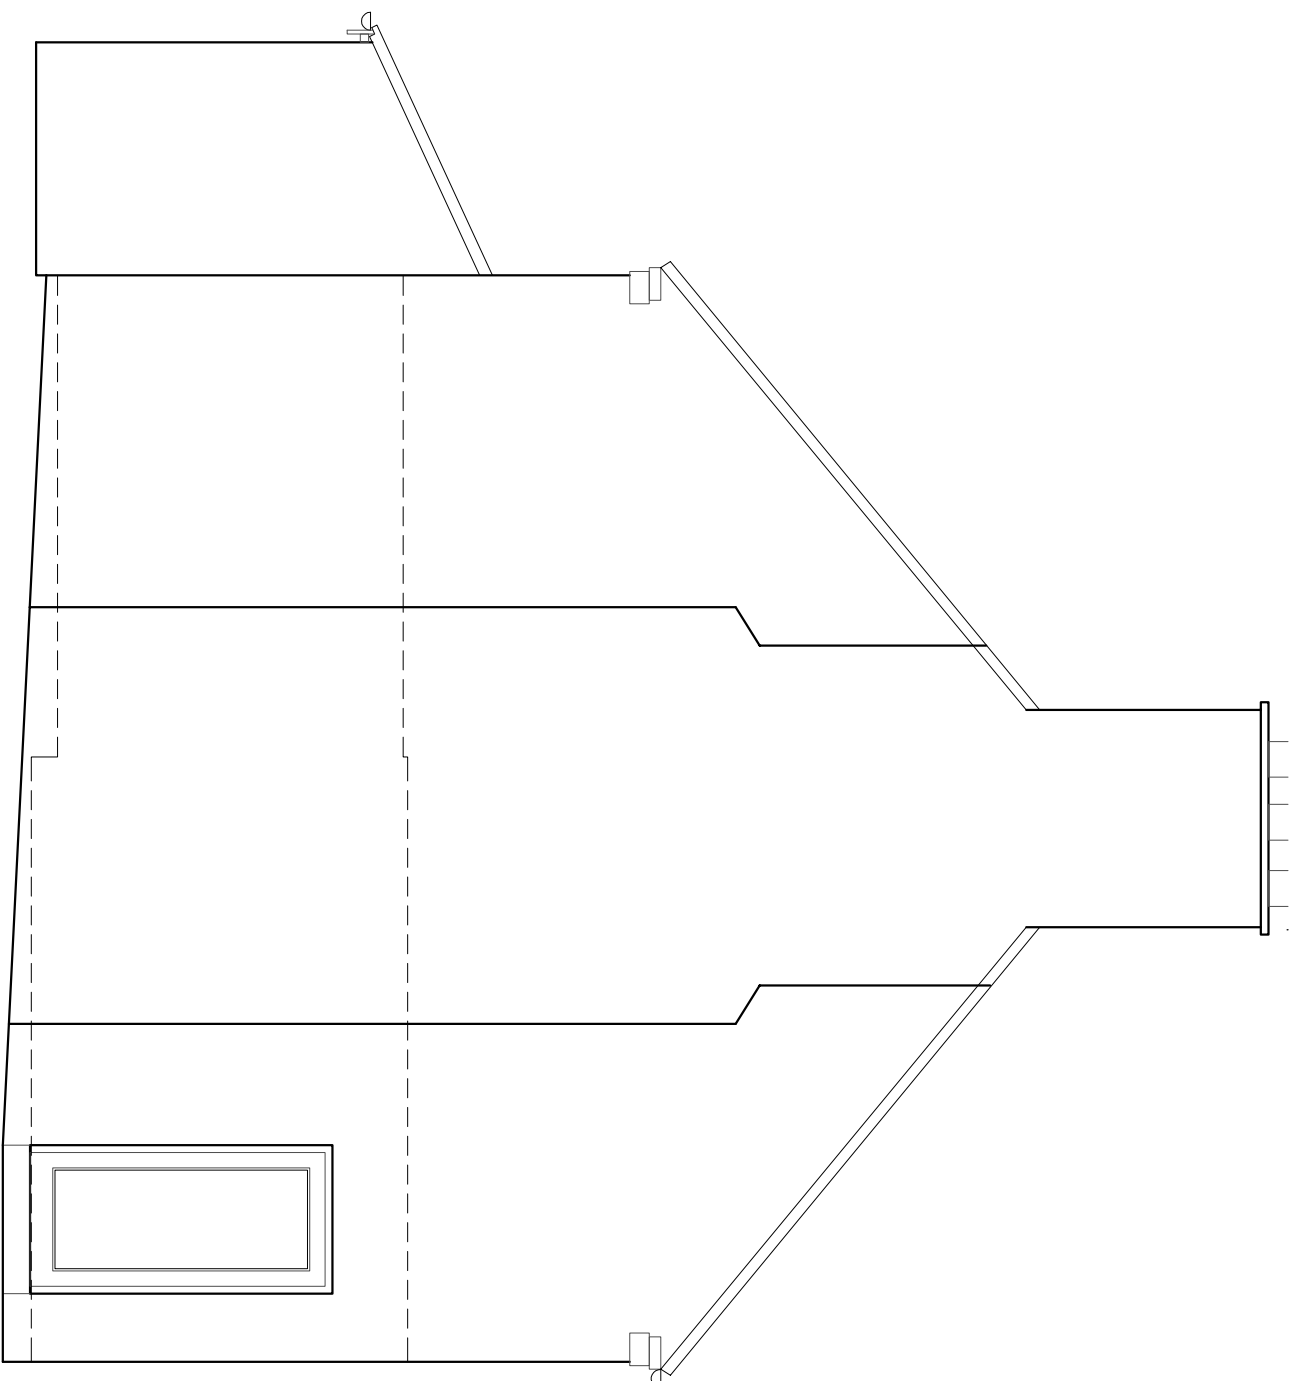


SIDE ELEVATION 1:50

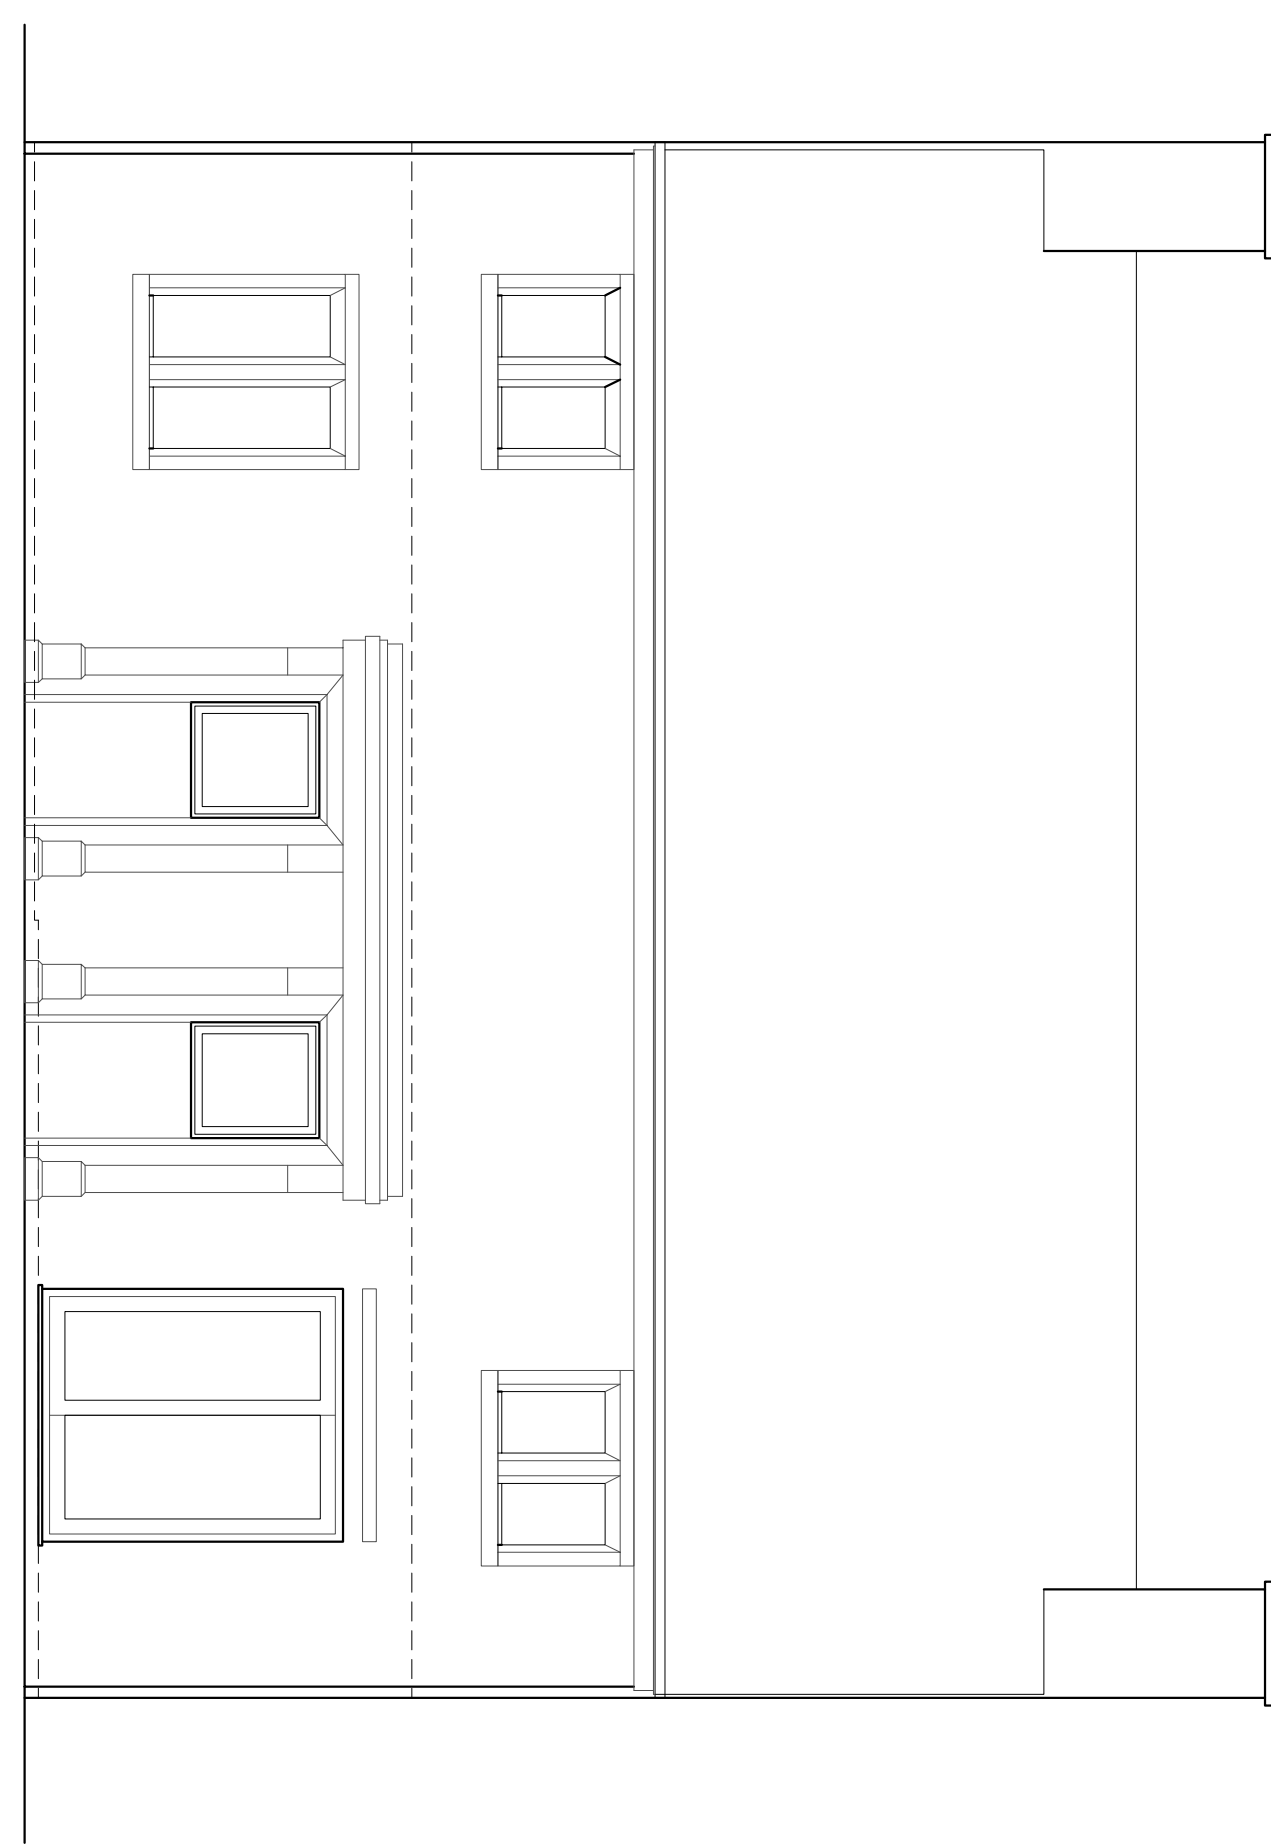


REAR ELEVATION 1:50

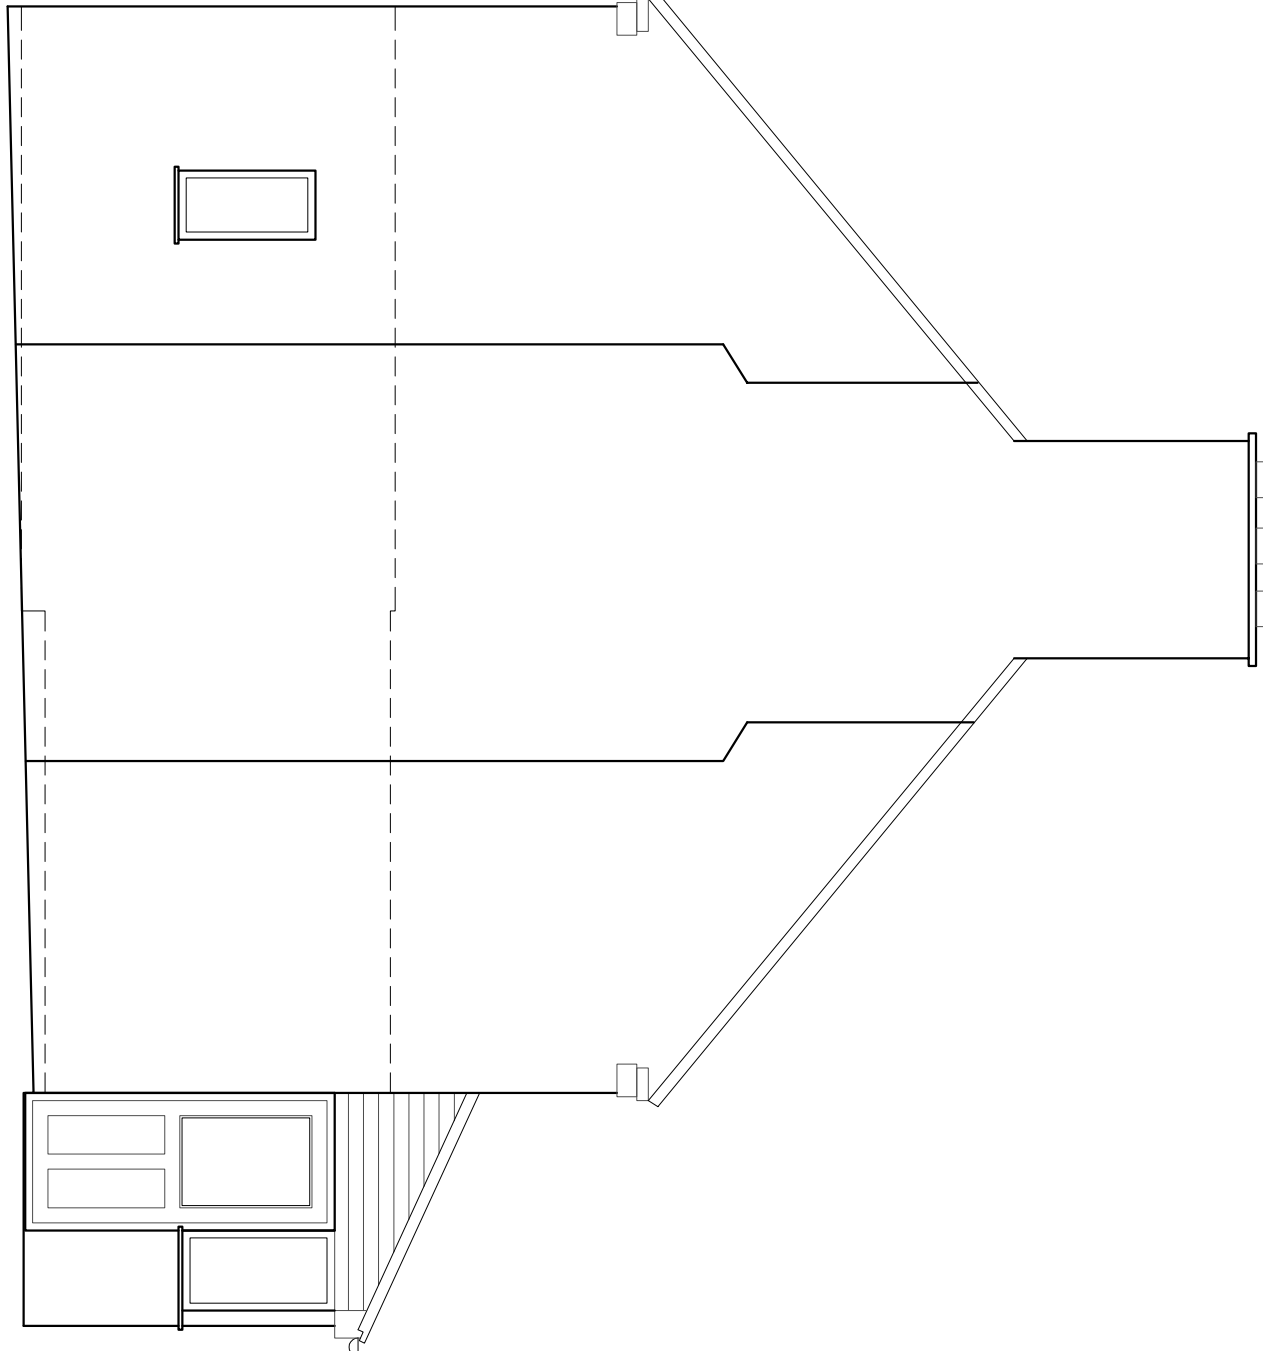


SIDE ELEVATION 1:50

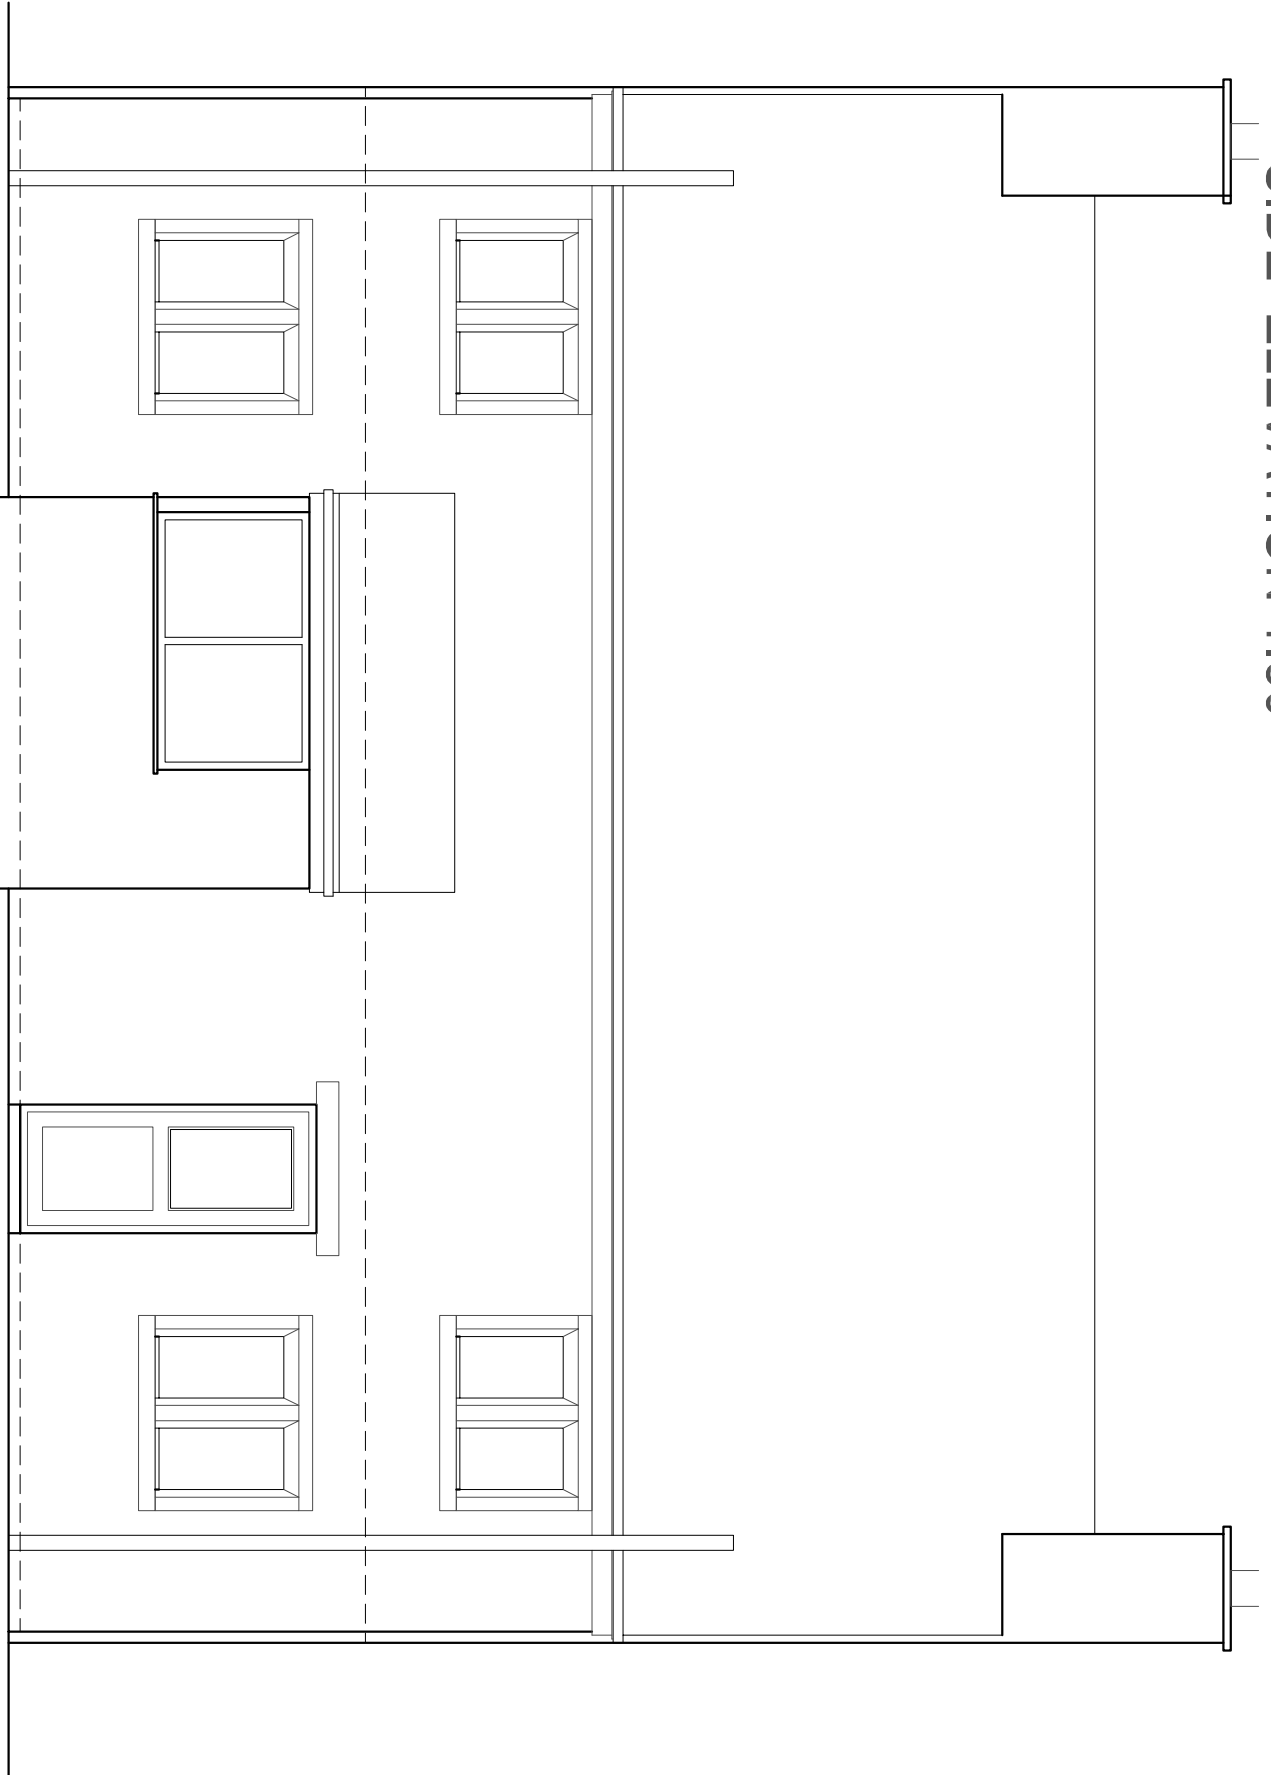


FRONT ELEVATION 1:50

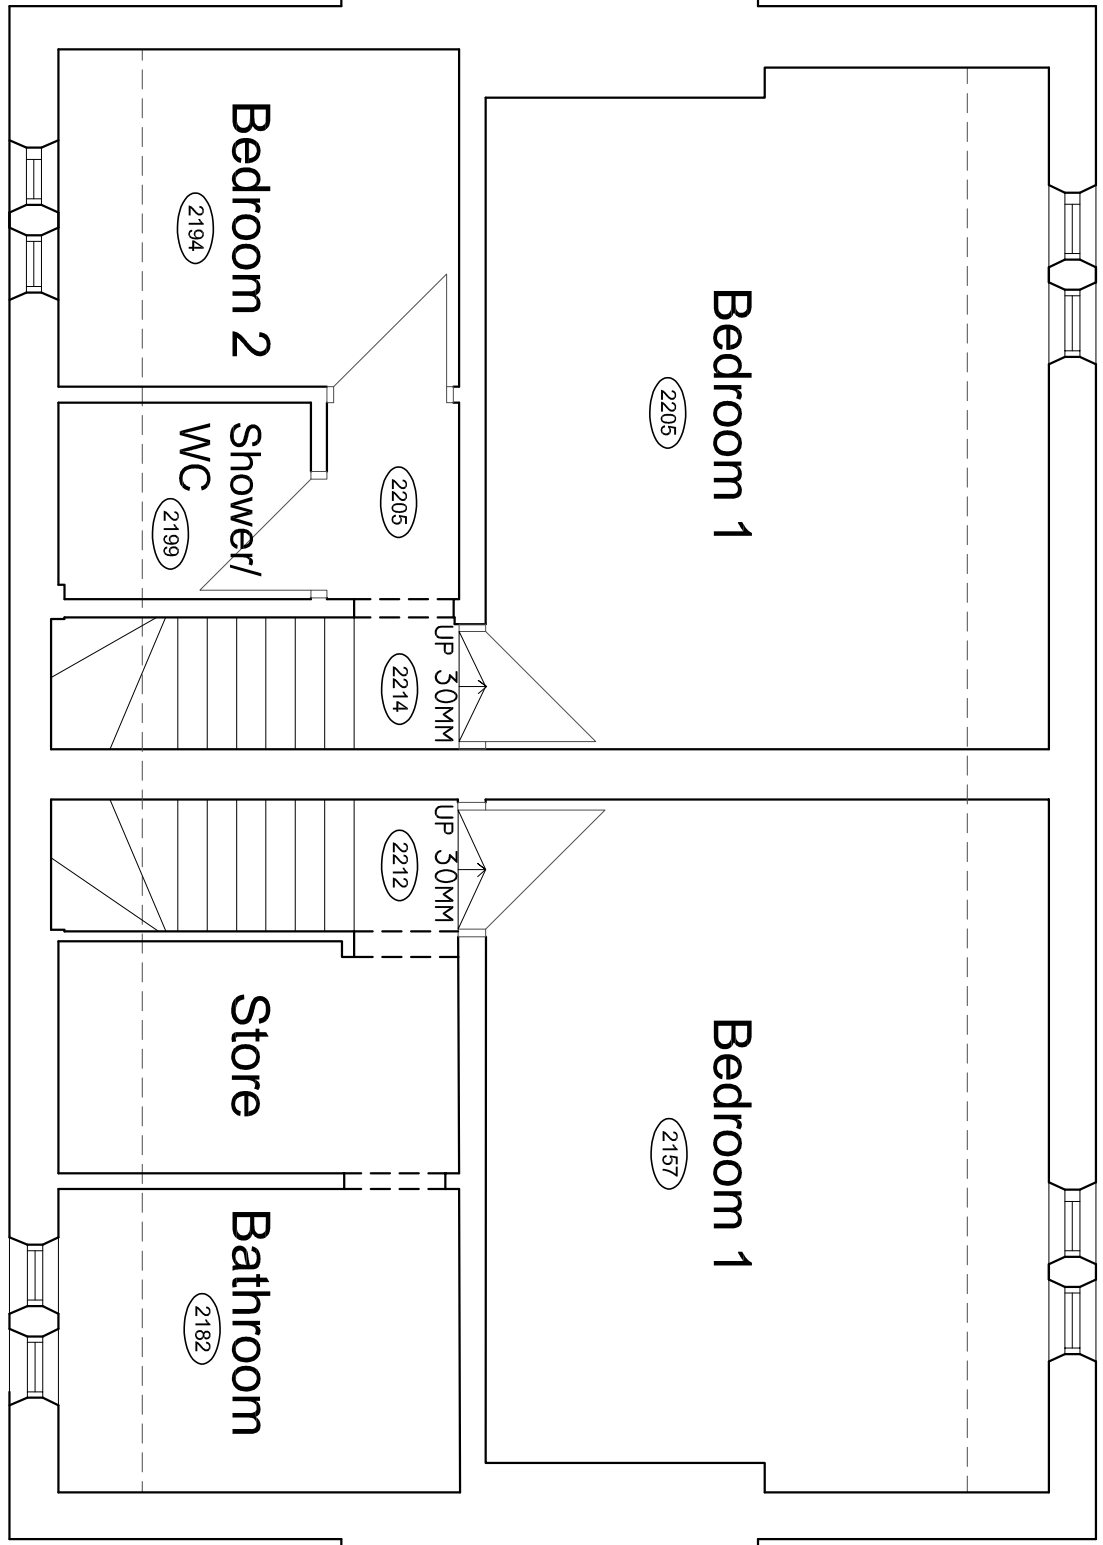


FIRST FLOOR PLAN 1:50

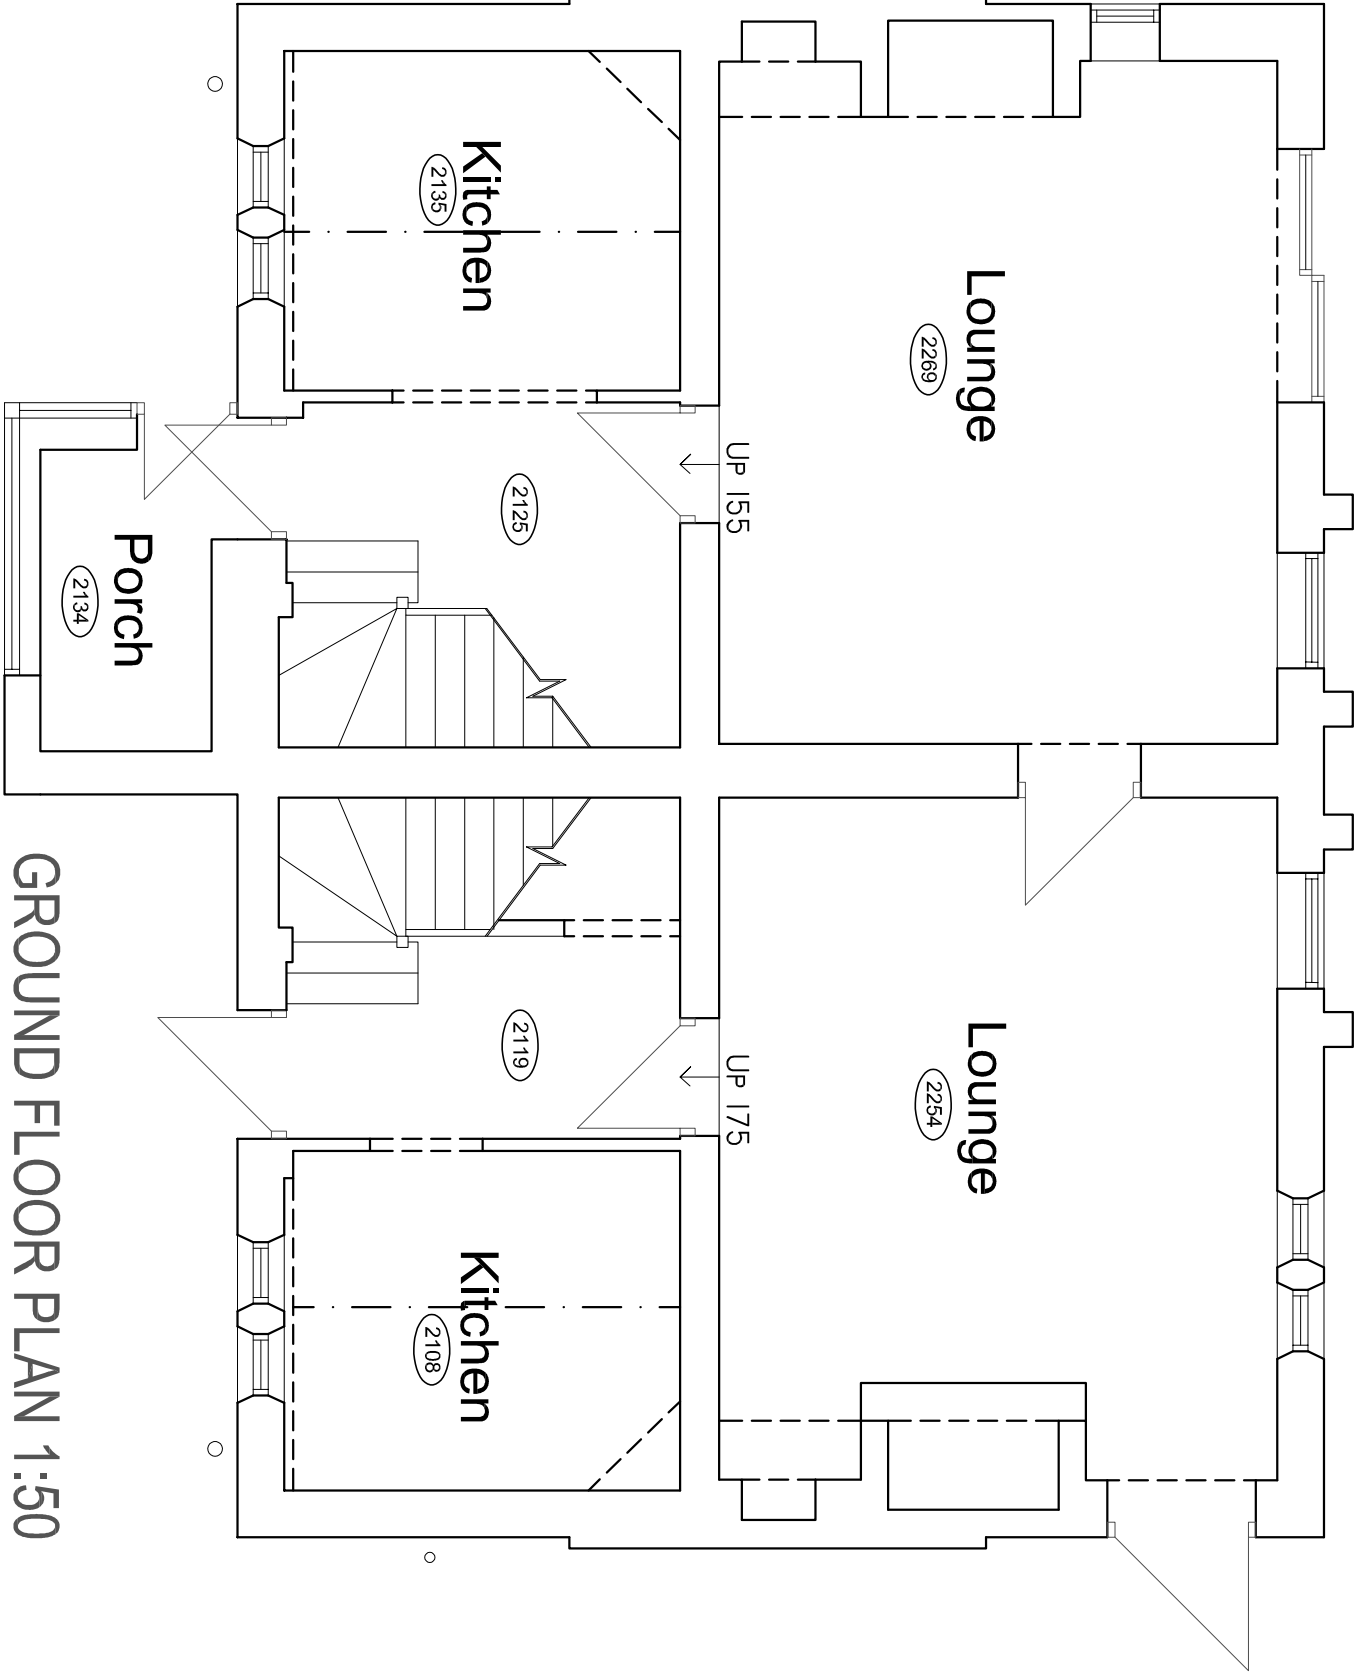

GROUND FLOOR PLAN 1:50

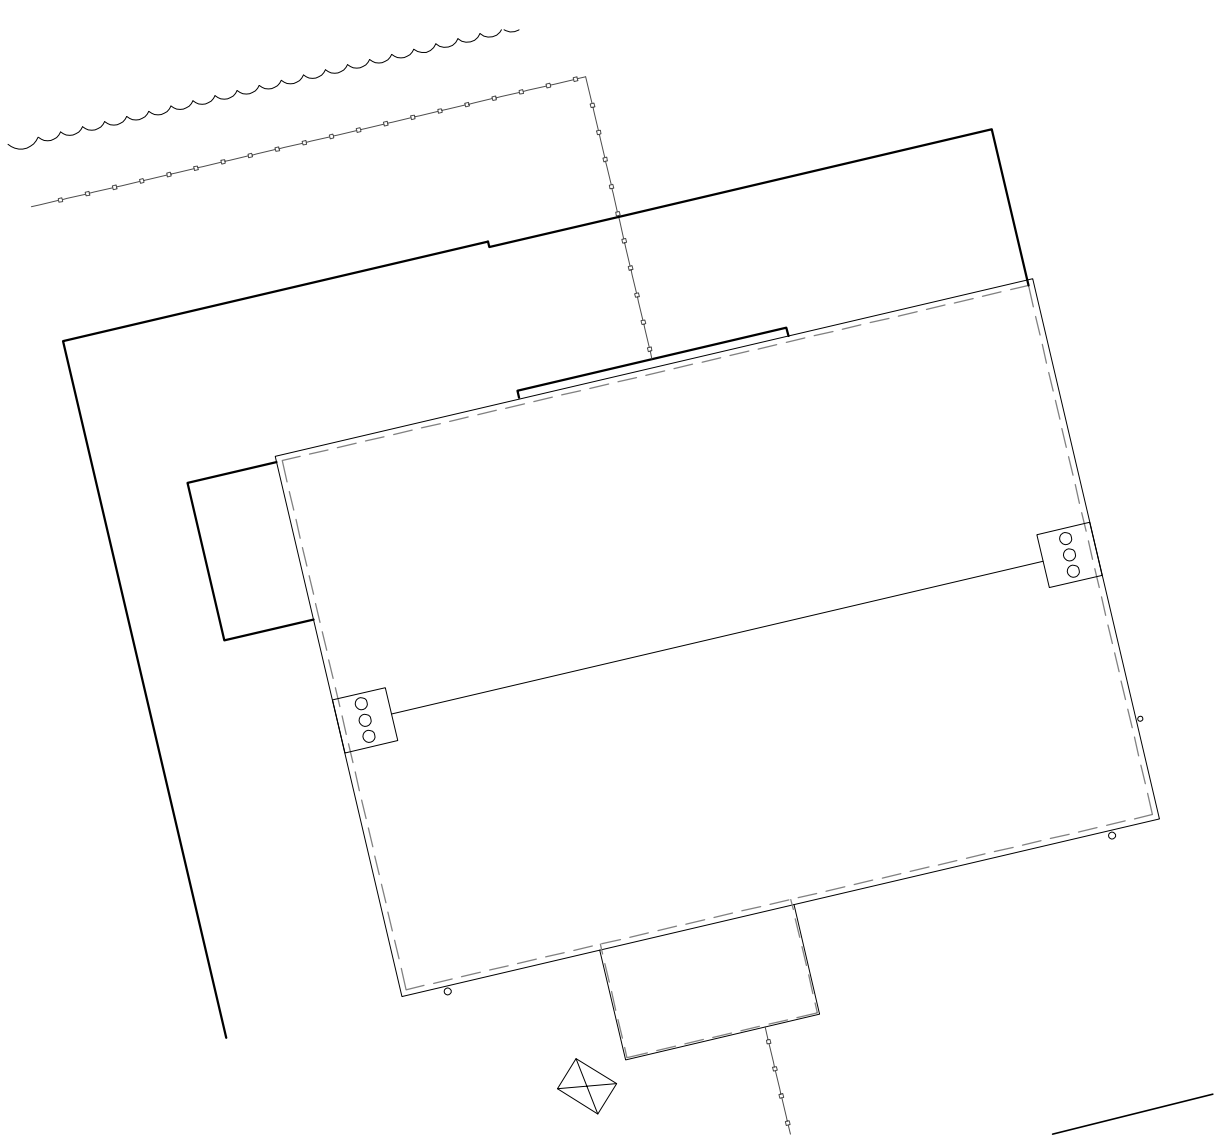

ROOF PLAN 1:100

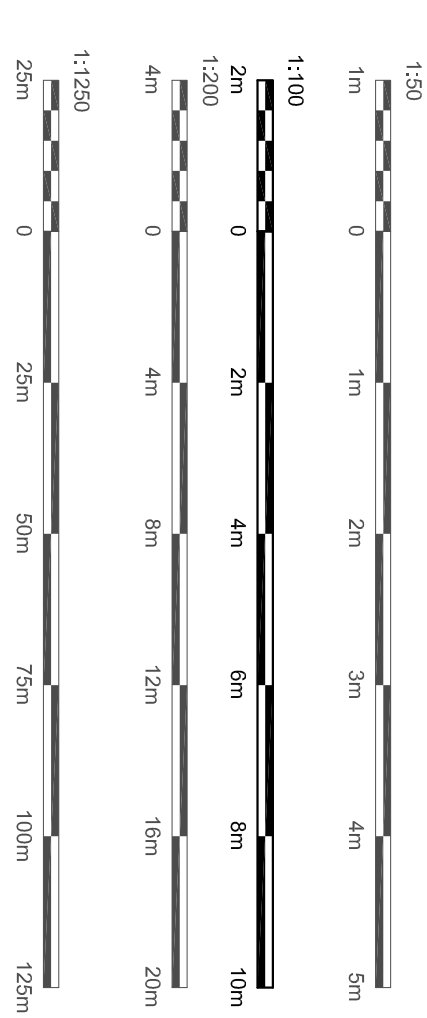

Hewitt & Carr Architects
A. Design House 117-19 Leek Road | Cheddale ST10 1JE
T. 01539 558899
E. enquiries@hccarchitects.co.uk
W. www.hccarchitects.co.uk

Client
Mr and Mrs S Clarke

Project
Proposed extension and alterations to
existing cottage

Title
Plans and elevations as existing

Survey
Survey
Date Oct 2021
Scale 8/A As Noted
Project No. 01118 AL(0)01
Drawing No.
Checked
Drawn HMM
Rev A