



| Rev. | Drawn | Comments | Date |
|------|-------|----------|------|
|------|-------|----------|------|

Architectural drawing of a building facade. The drawing shows a large triangular gable structure with a staircase leading up to it. The gable is composed of several rectangular panels. The staircase is located on the right side of the gable. The drawing is a line drawing with no shading. The number 7451 is visible in the lower right corner of the drawing.

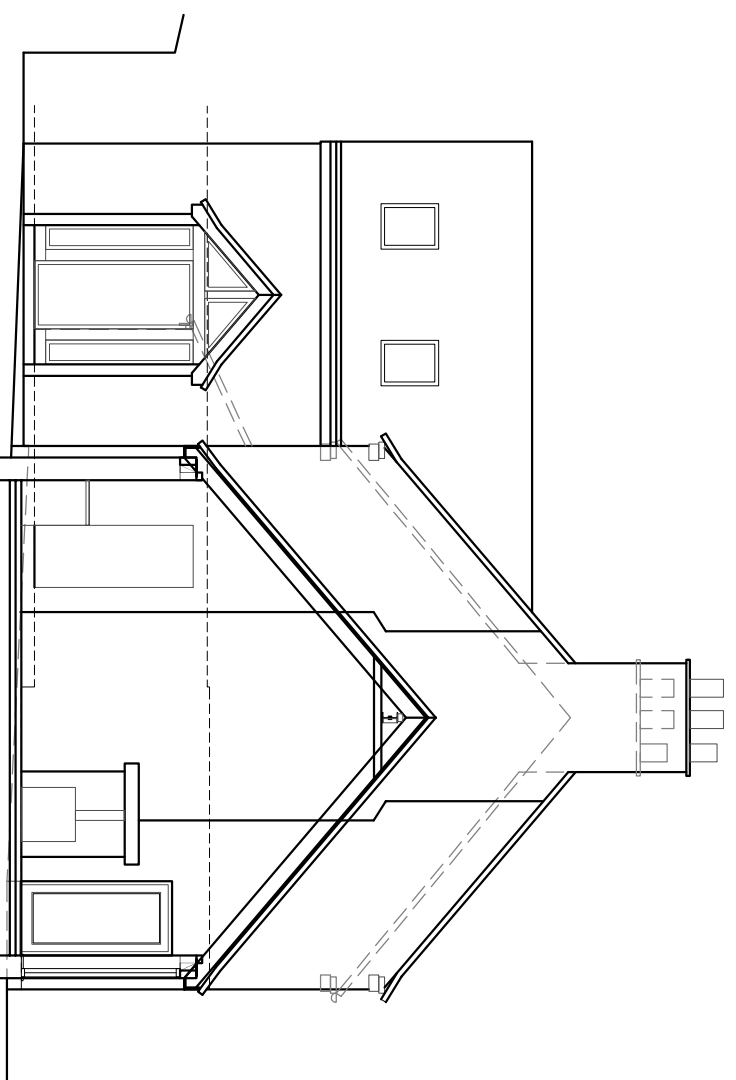

SECTION B-B 1:100

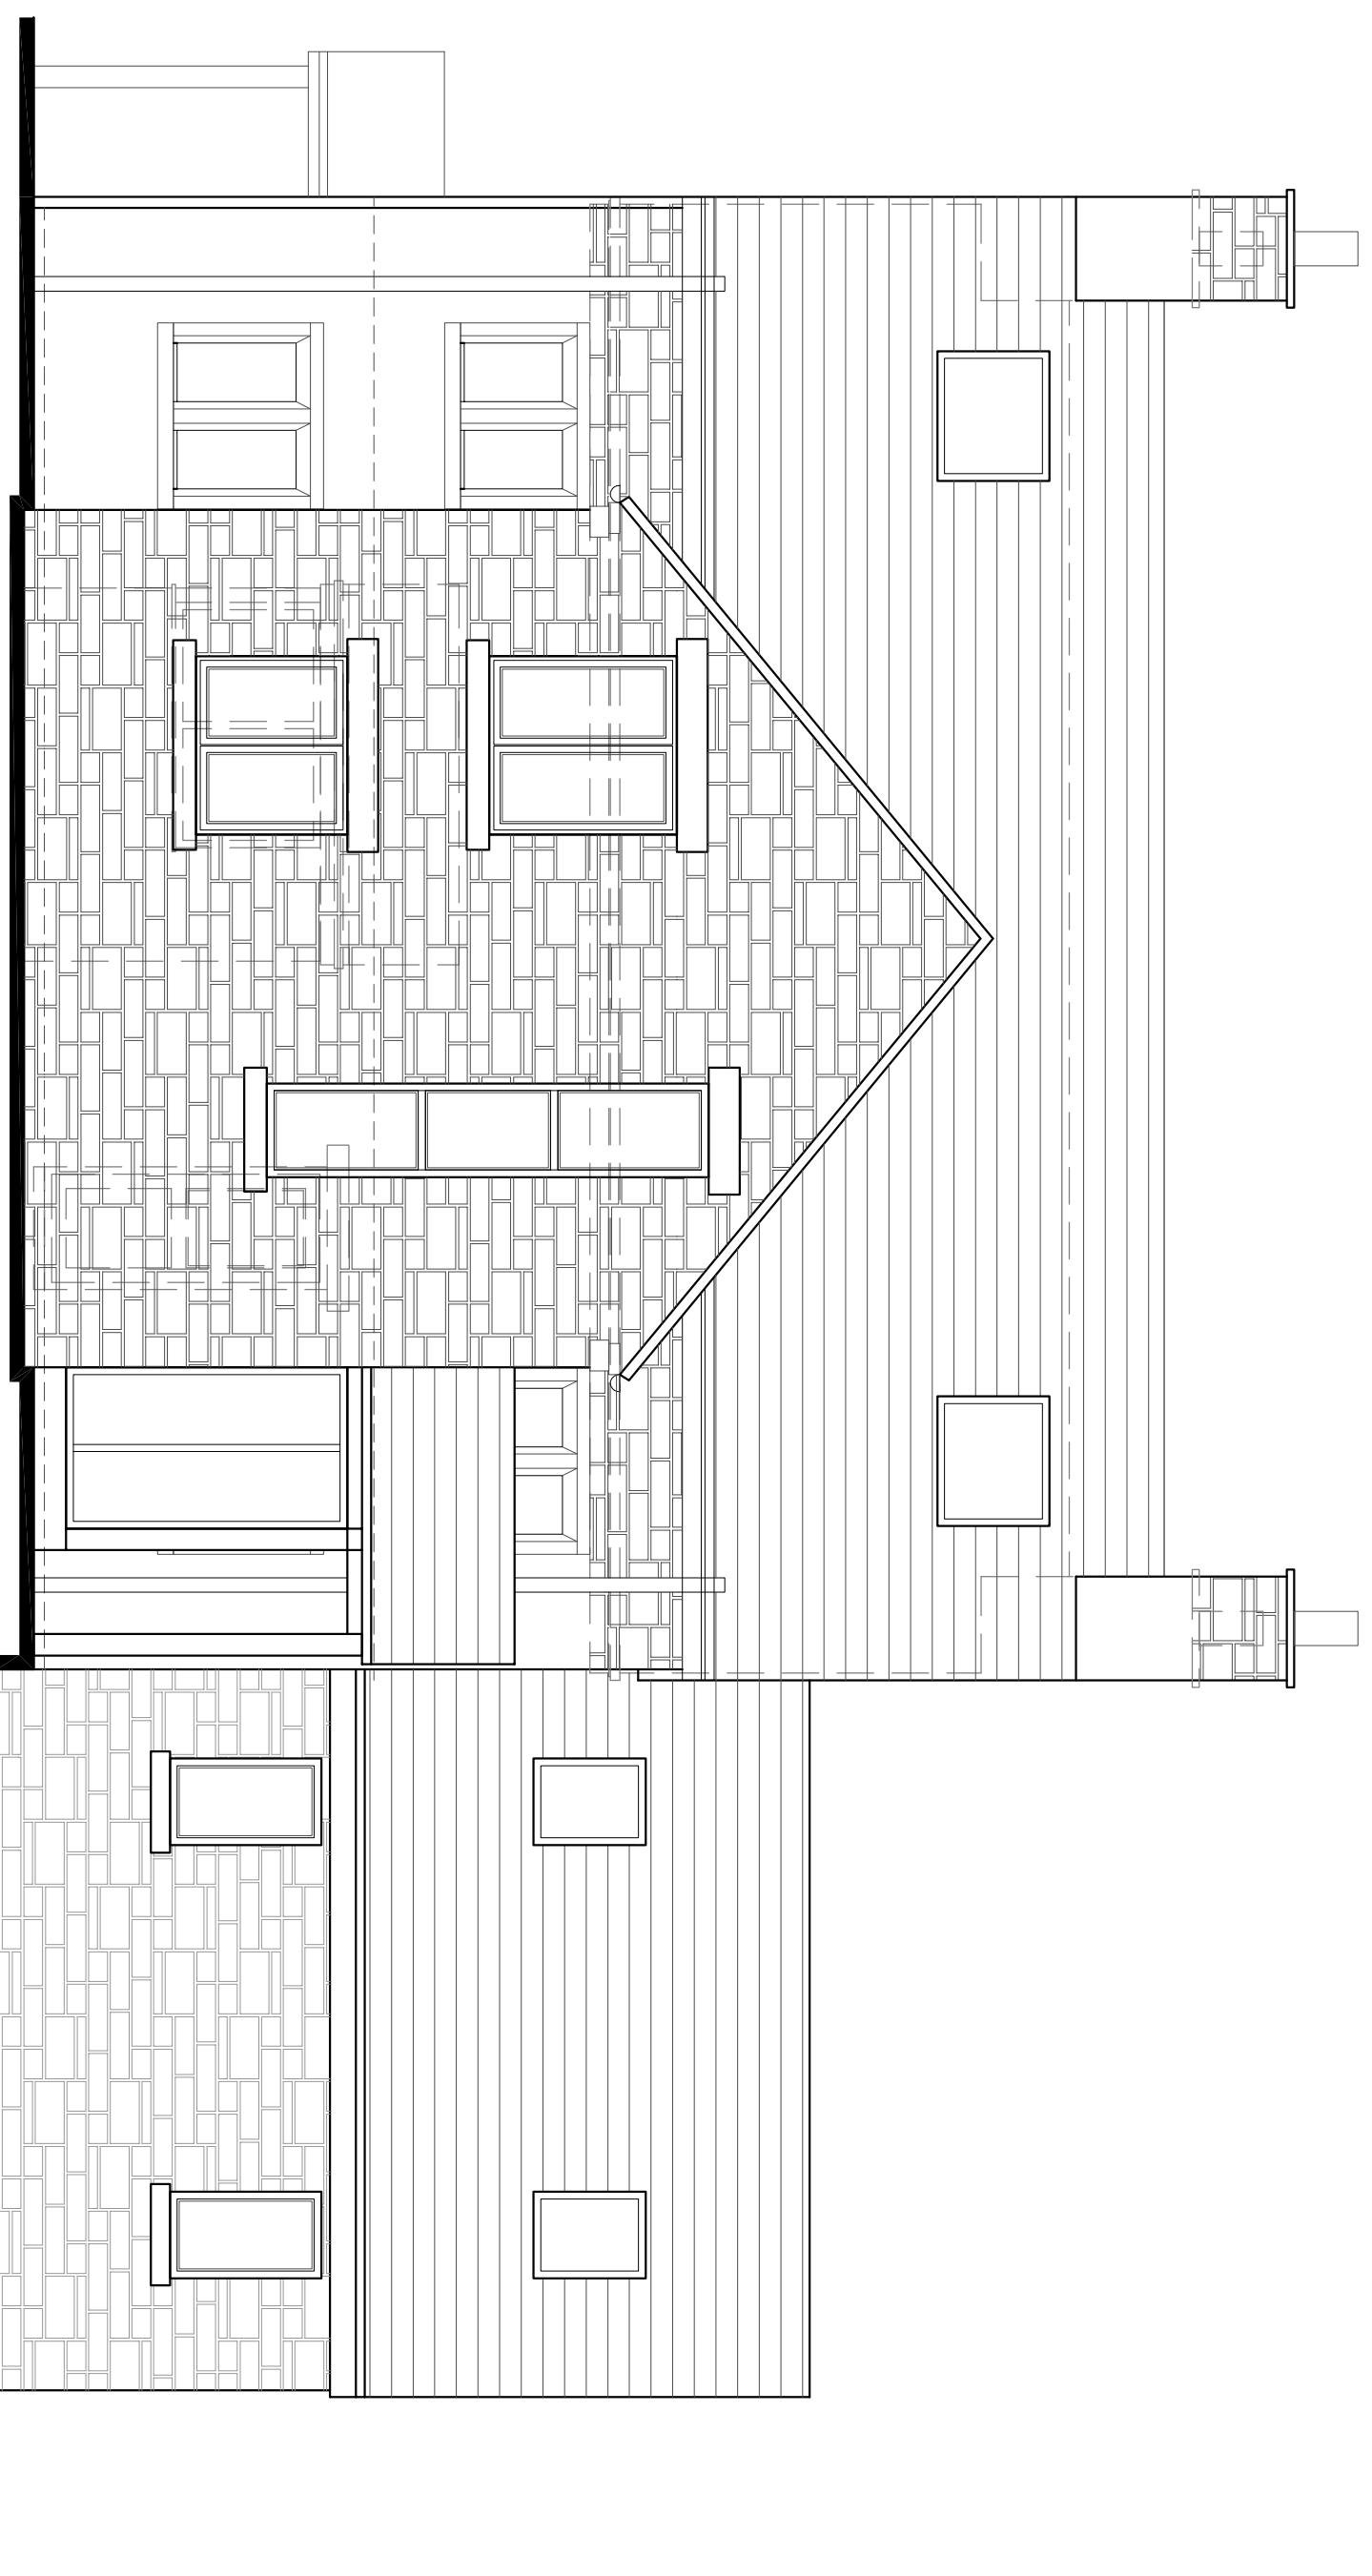

**A:** DaisyBank House | 17-19 Leek Road | Cheadle | ST10 1JE  
**T:** 01538 756888  
**E:** [enquires@hcarchitects.co.uk](mailto:enquires@hcarchitects.co.uk)  
**W:** [www.hcarchitects.co.uk](http://www.hcarchitects.co.uk)

Project  
Proposed extension and alterations to  
existing cottage

|         |              |
|---------|--------------|
| Status  | PLANNING     |
| Date    | Nov 2021     |
| Scale   | @AI As Noted |
| Drawn   | MJC          |
| Checked |              |

REAR ELEVATION 1:50