

SCALE BARS

1:50 (mm)	
1:100 (mm)	
1:200 (mm)	
1:500 (m)	
1:1250 (m)	

The contractor is to check all setting out dimensions are in accordance with the project specific drawings as approved by the planning department prior to commencing construction works. Conrad Eporn Architecture Ltd as required for clarification.

All building work is to conform with the 2010 Building Regulations and all subsequent revised documents and to the satisfaction of the building control officer.

Works to be completed in strict accordance with all project specific documents produced in accordance with the CDM Regulations 2015.

accordance with the project specific drawings as approved by the planning department prior to commencing construction works.
Contact Epoch Architecture Ltd as required for clarification.

Works to be completed in strict accordance with all project specific documents produced in accordance with the CDM Regulations 2015.

2015.

It remains the duty of the client and contractor to establish all legal boundaries on site.

This drawing and its contents remain the copyright of Epoch Architecture Ltd.


This drawing and its contents remain the copyright of Epoch Architecture Ltd.

This drawing and its contents remain the copyright of Epoch Architecture Ltd.


KEY

- | | |
|------------|--|
| F.C. | Flow Cell Height |
| C.H. | Head Height |
| H | Door Height |
| 220 | Door Height |
| E.F./M.C.# | Exhaust Full Water Inspecion Chamber |
| E.S./M.C.# | Exhaust Surface Water Inspecion Chamber |
| E.C./M.C.# | Exhaust Combined Water Inspecion Chamber |
| E.F./M.W.# | Exhaust Full Water Manhole |
| E.S./M.W.# | Exhaust Surface Water Manhole |
| E.C./M.W.# | Exhaust Combined Water Manhole |
| (P) | Denotes Proposed |
| S.P. | Seawater Pipe |
| S.S. | Sub-Stack |
| G.S. | Galley |
| BIG | Back Inlet Galley |
| LJ | Lowest Joint |


Existing Front Elevation (South-East Facing)

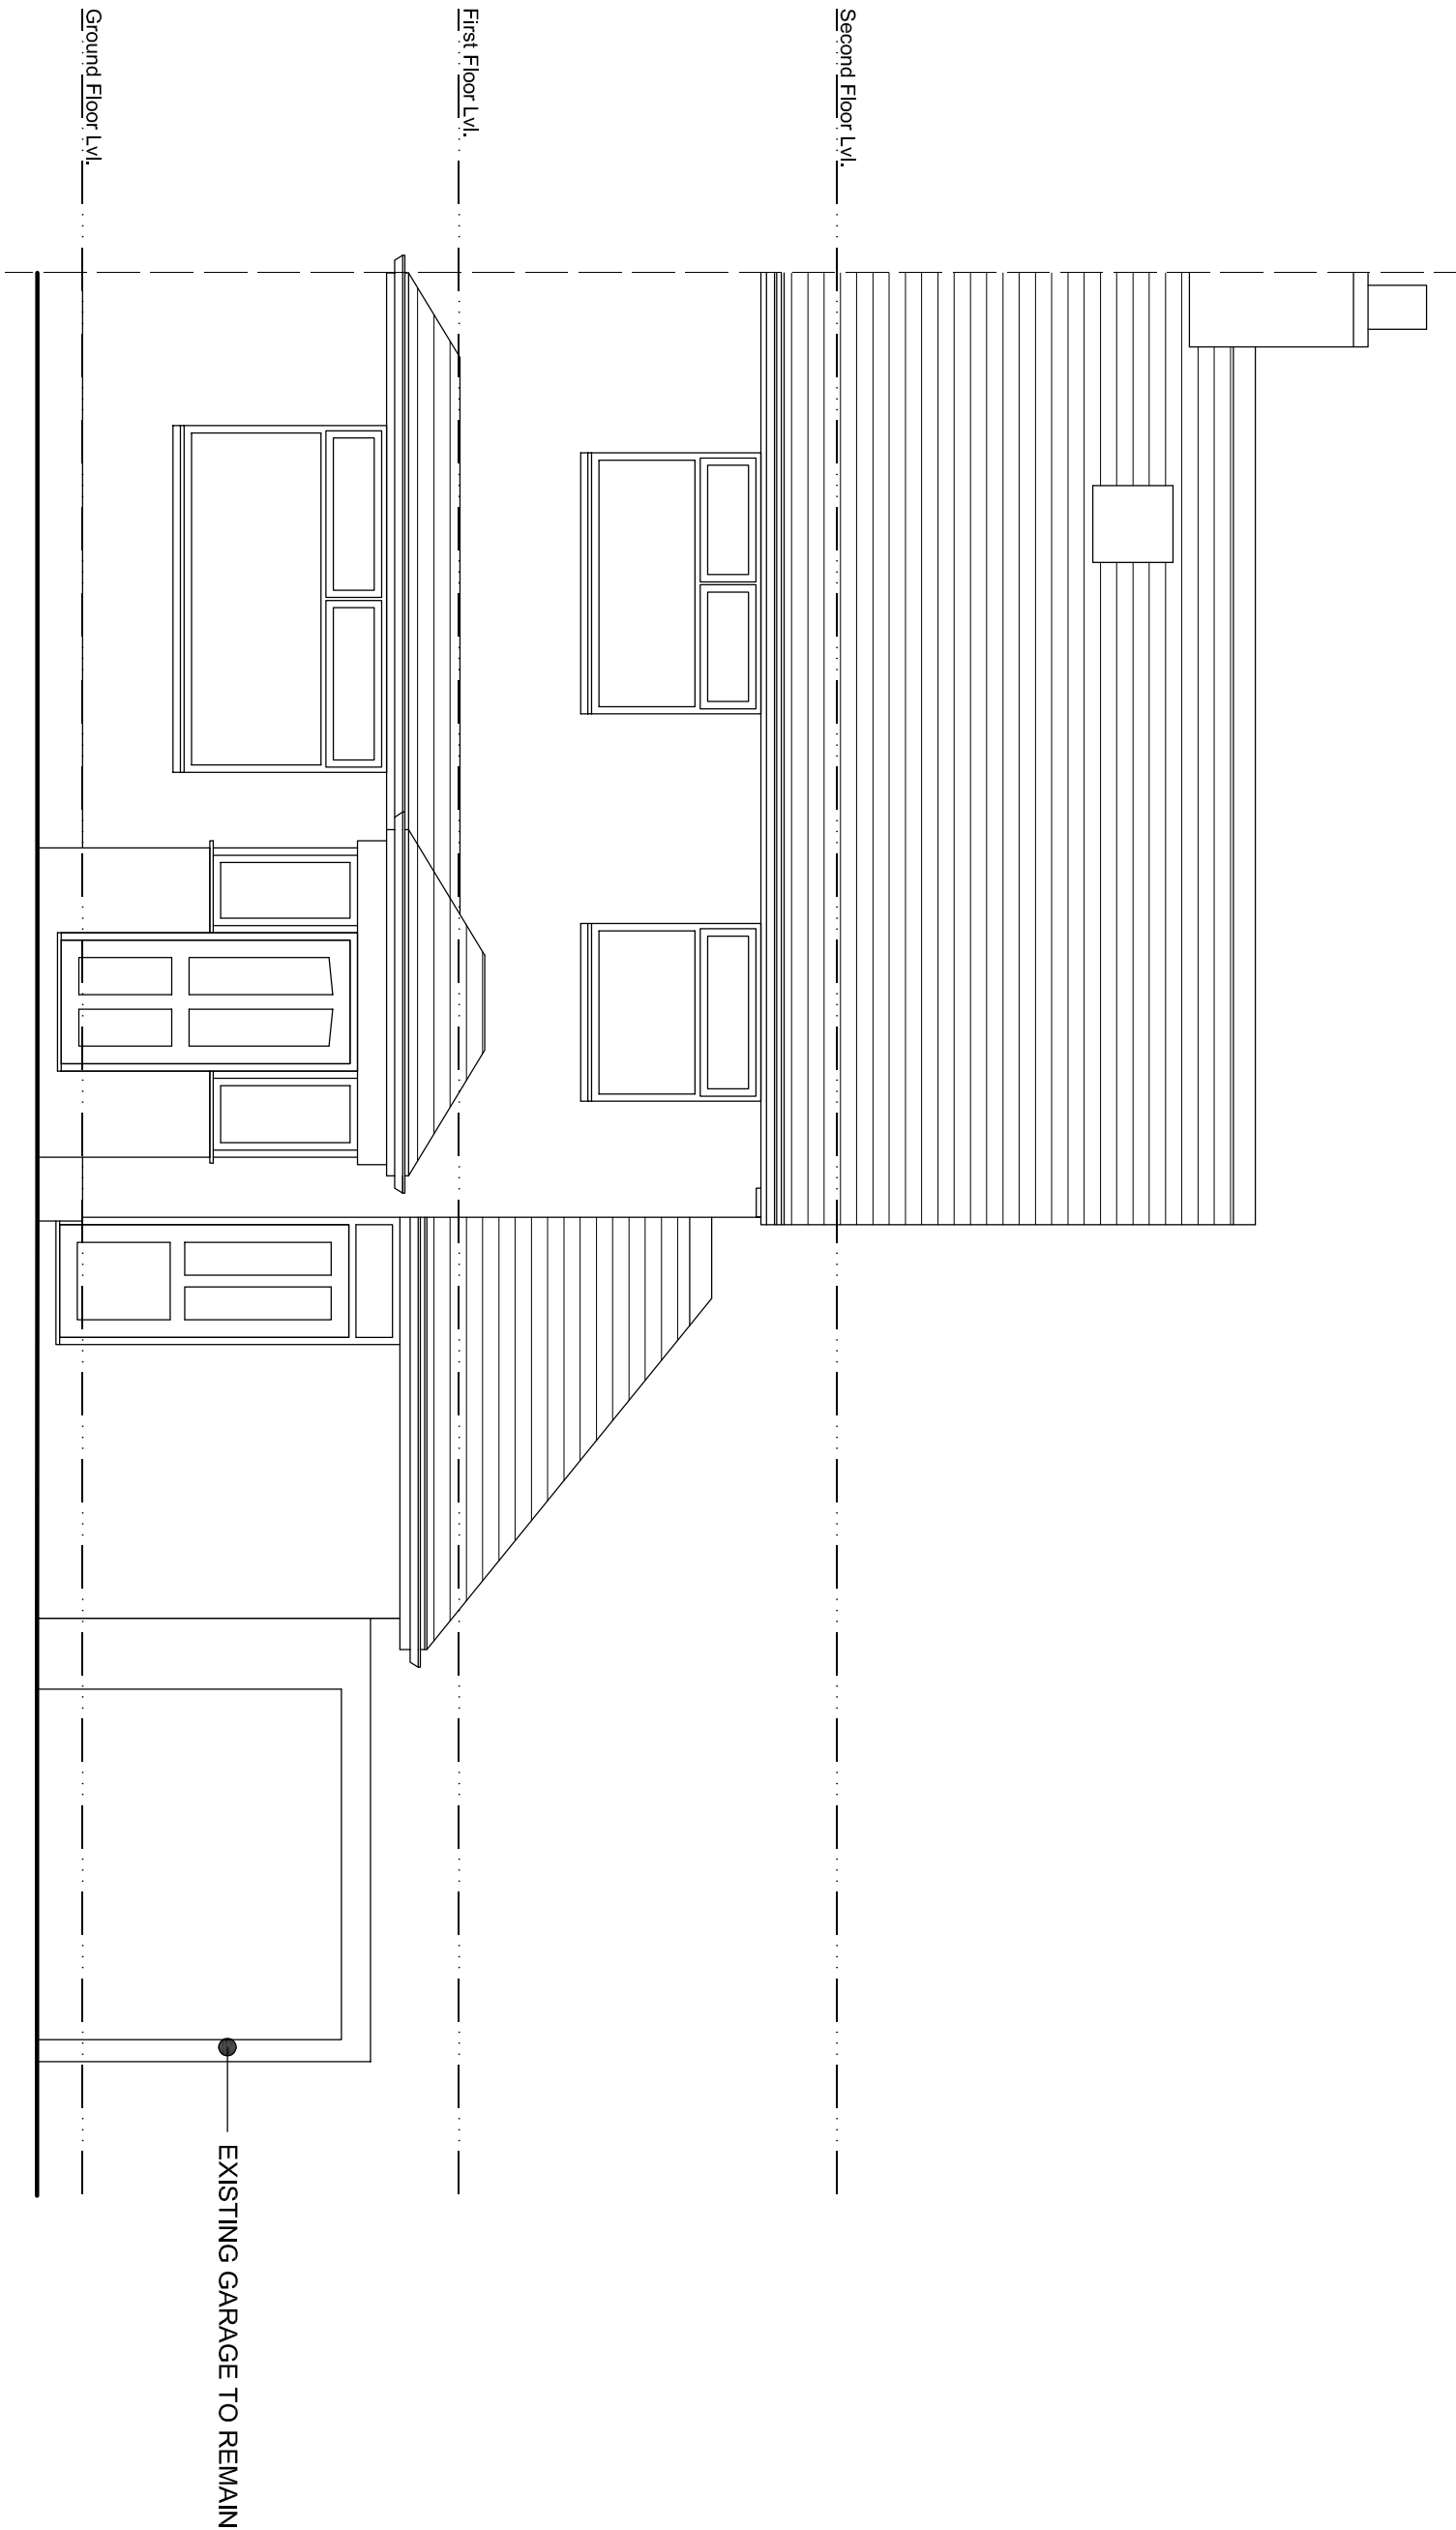


Existing Side Elevation (South-West Facing)

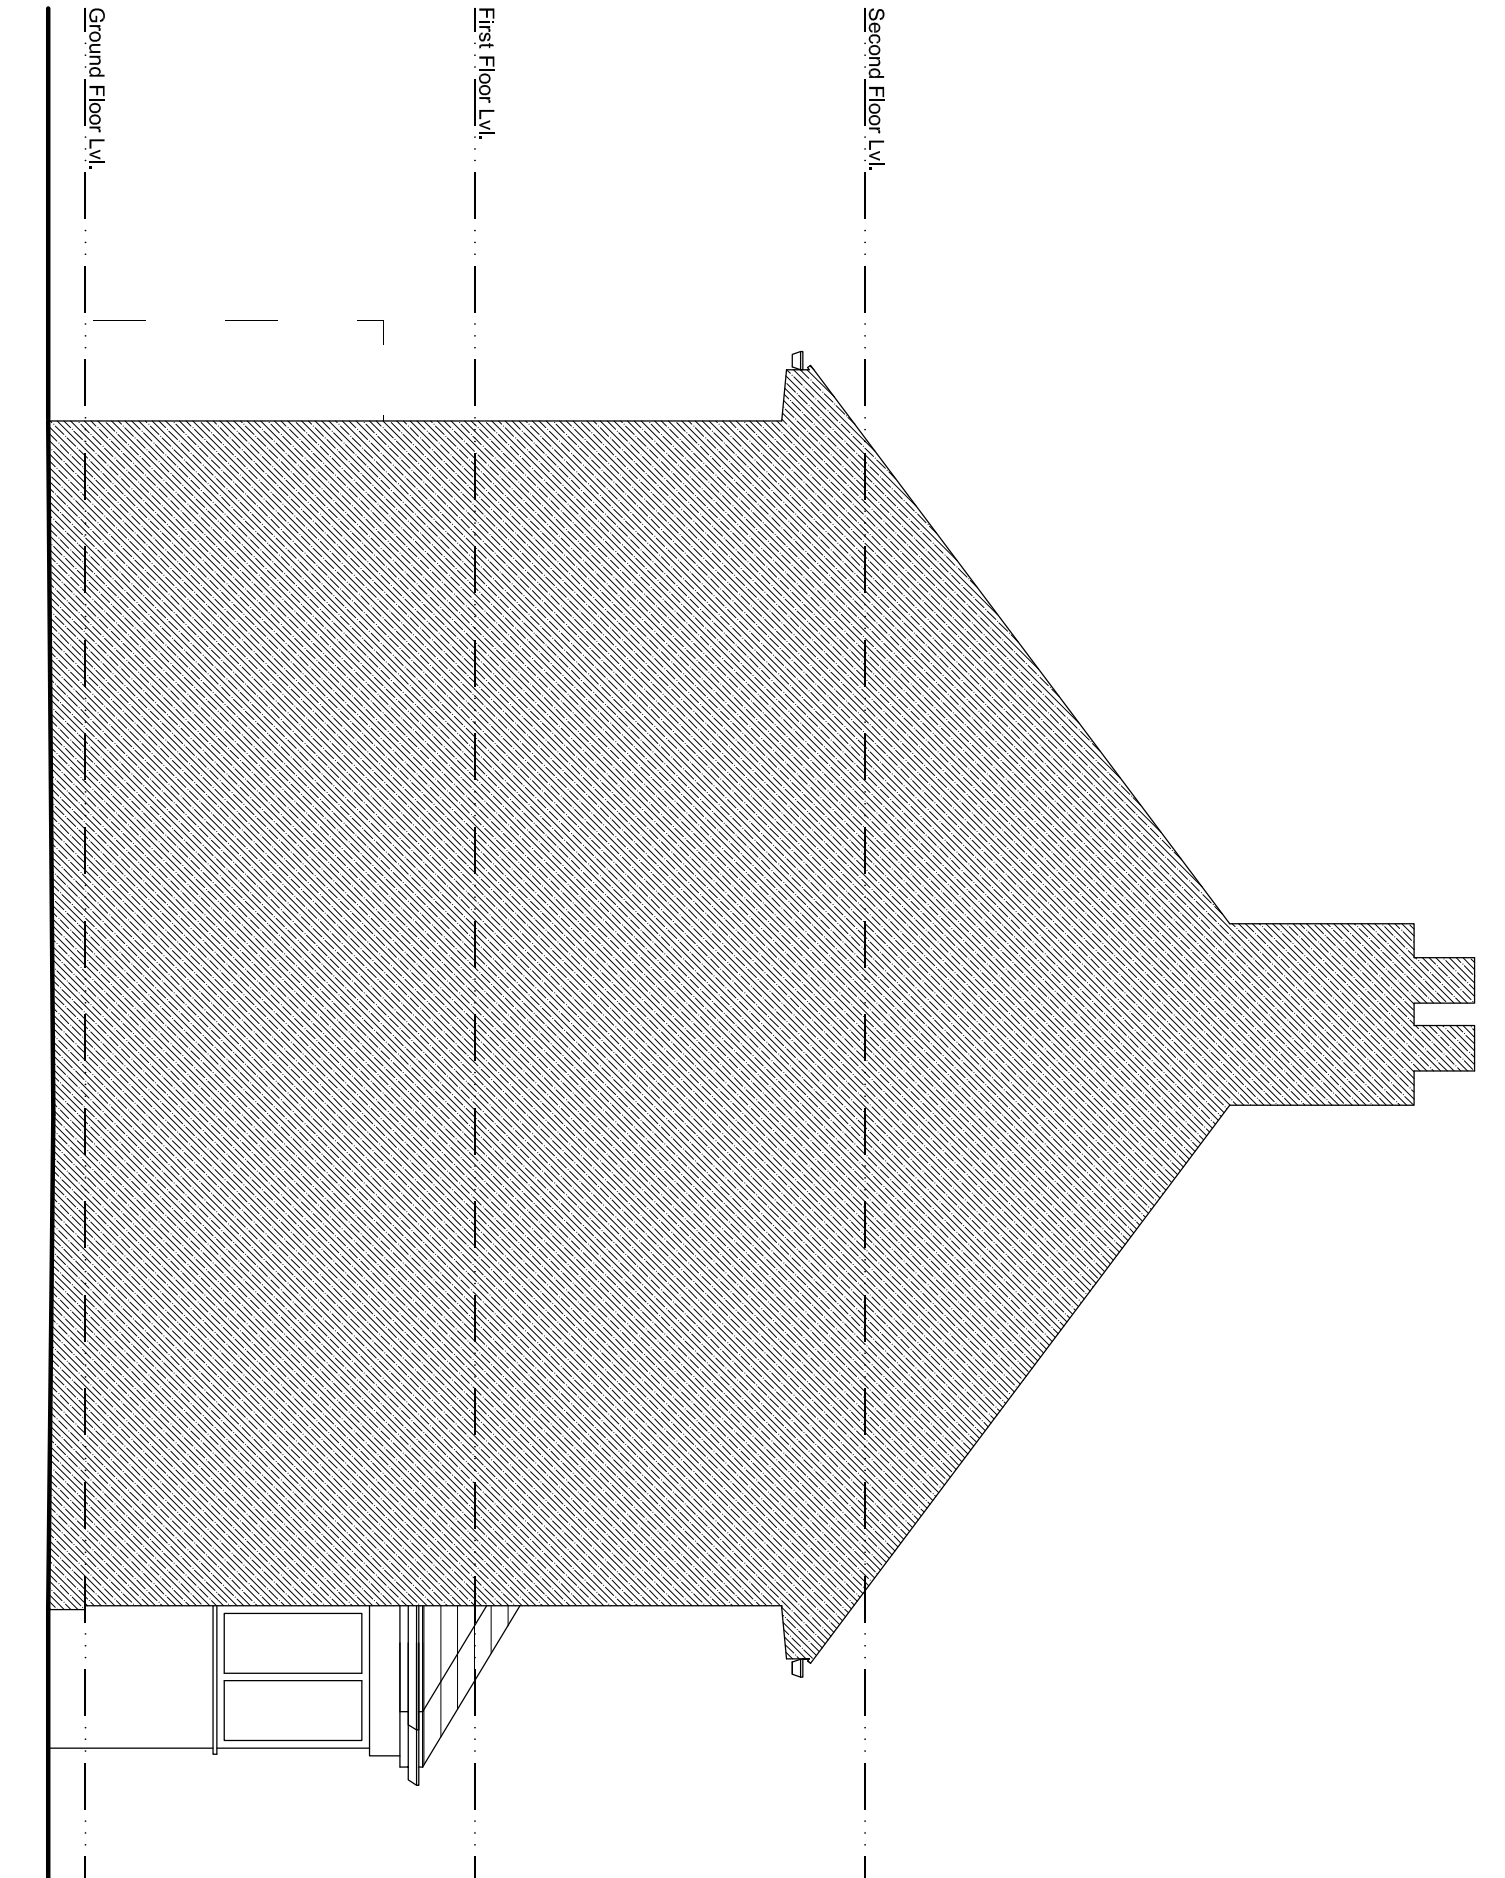

Existing Rear Elevation (North-West Facing)

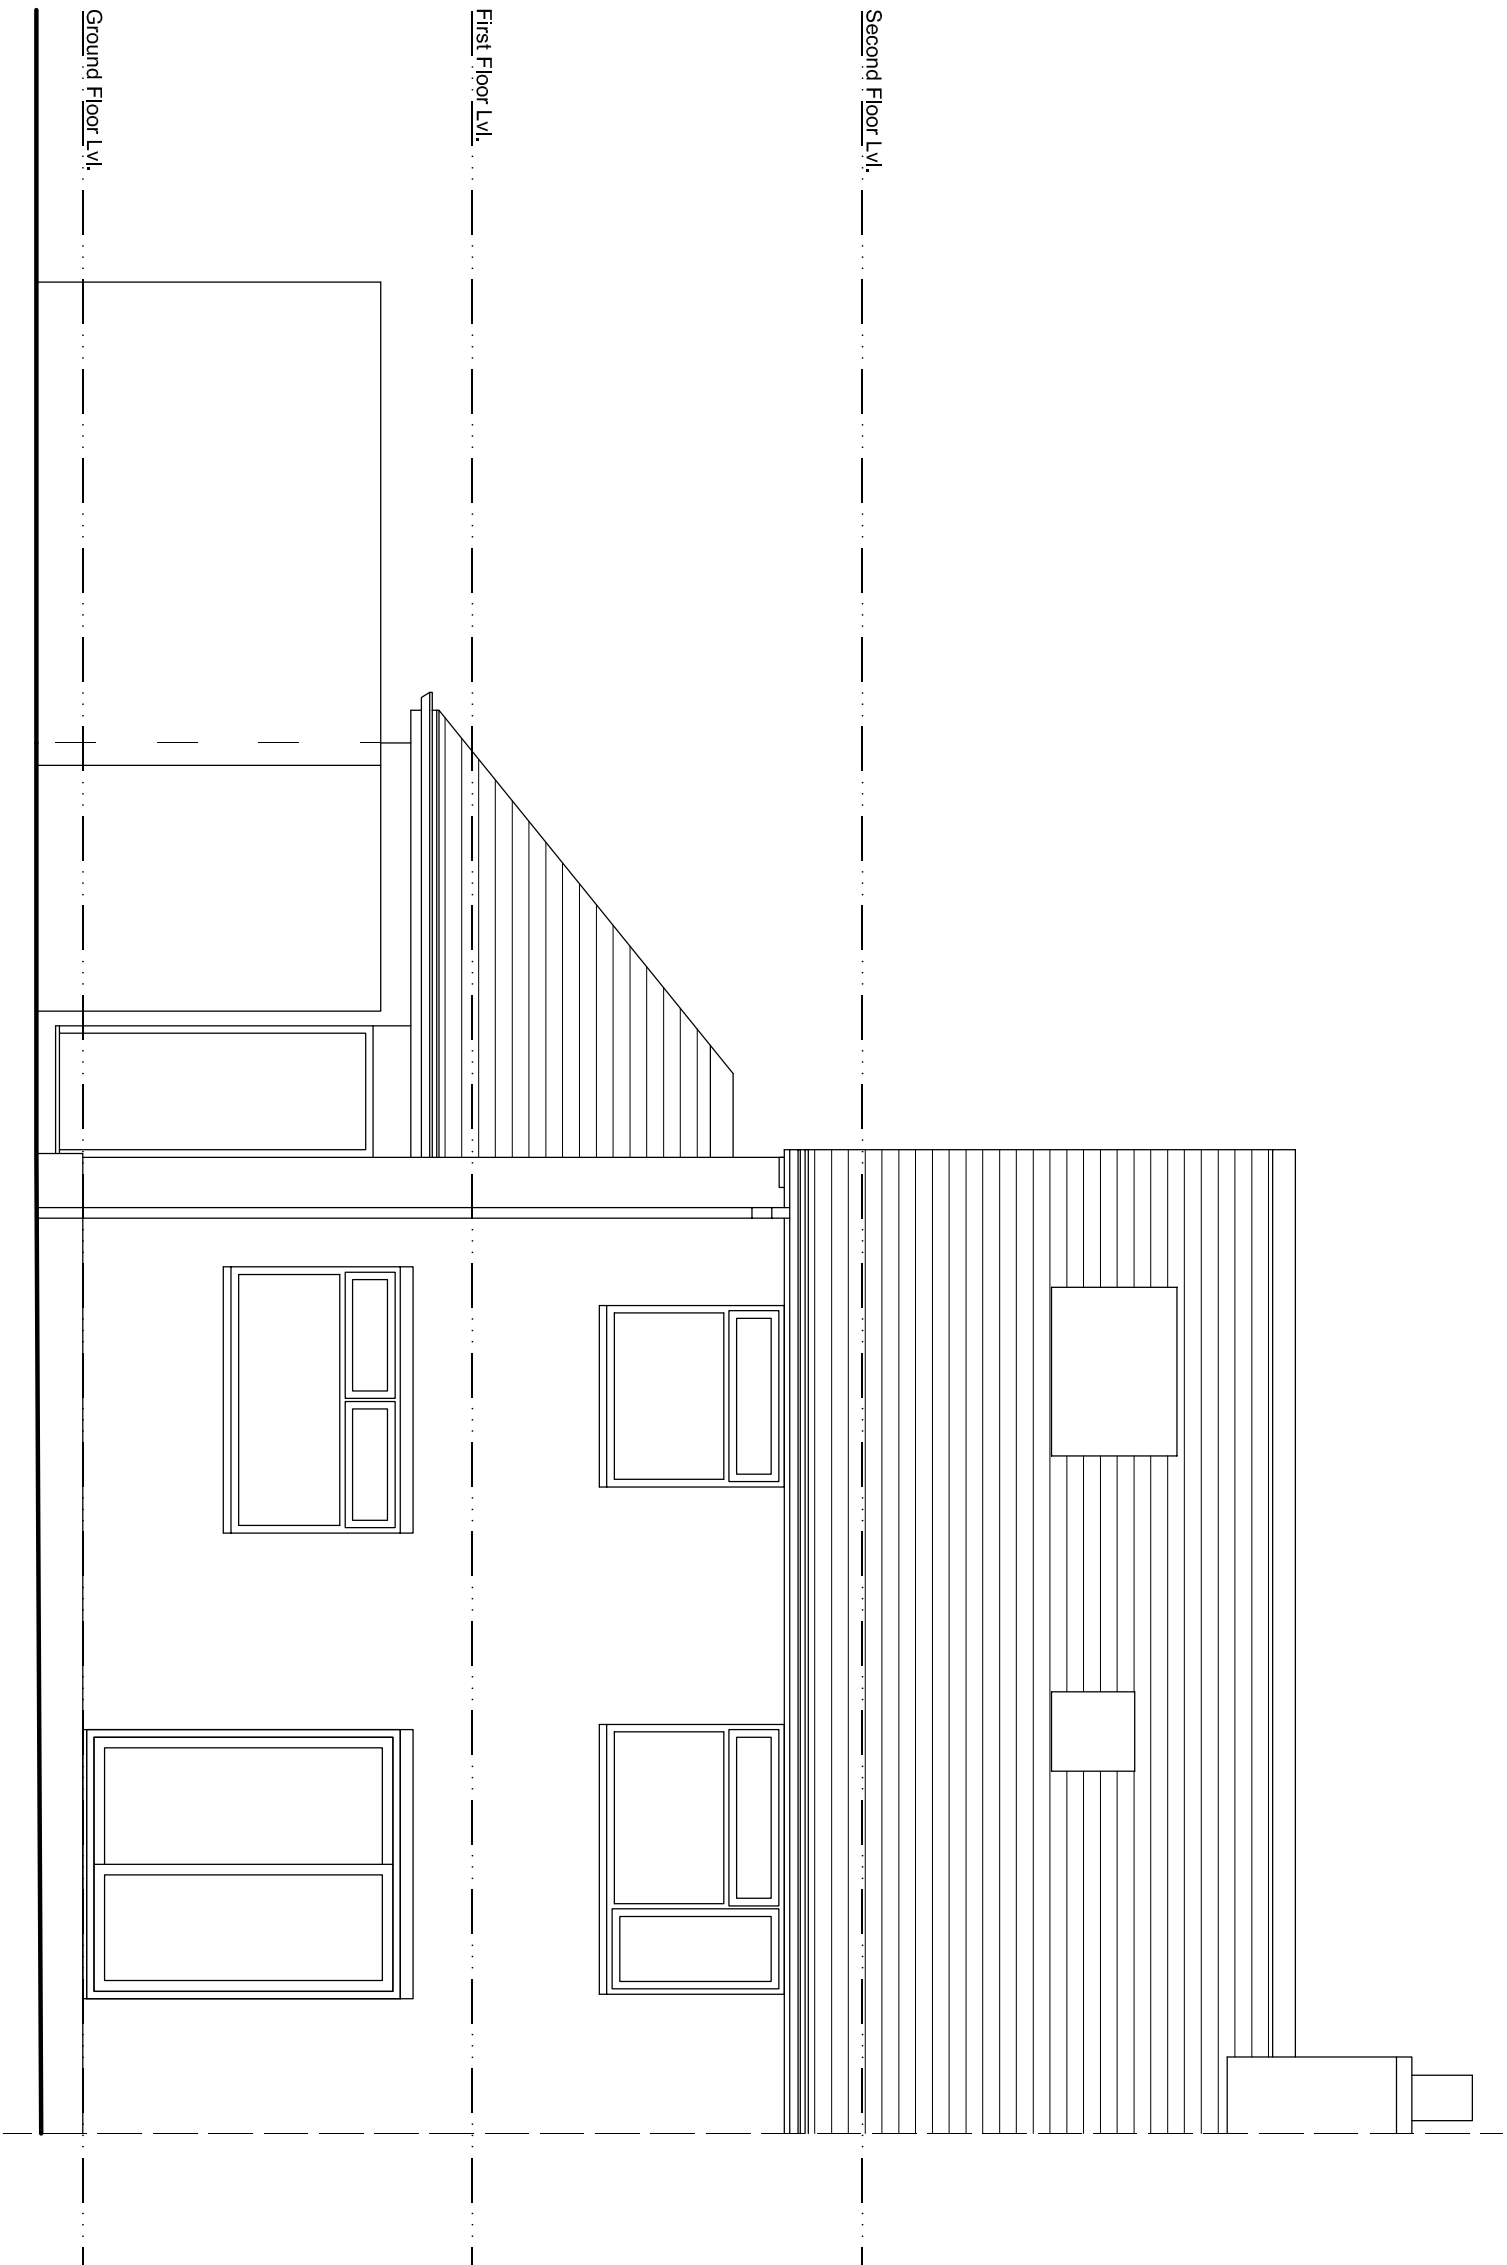

Existing Side Elevation (North-East Facing)

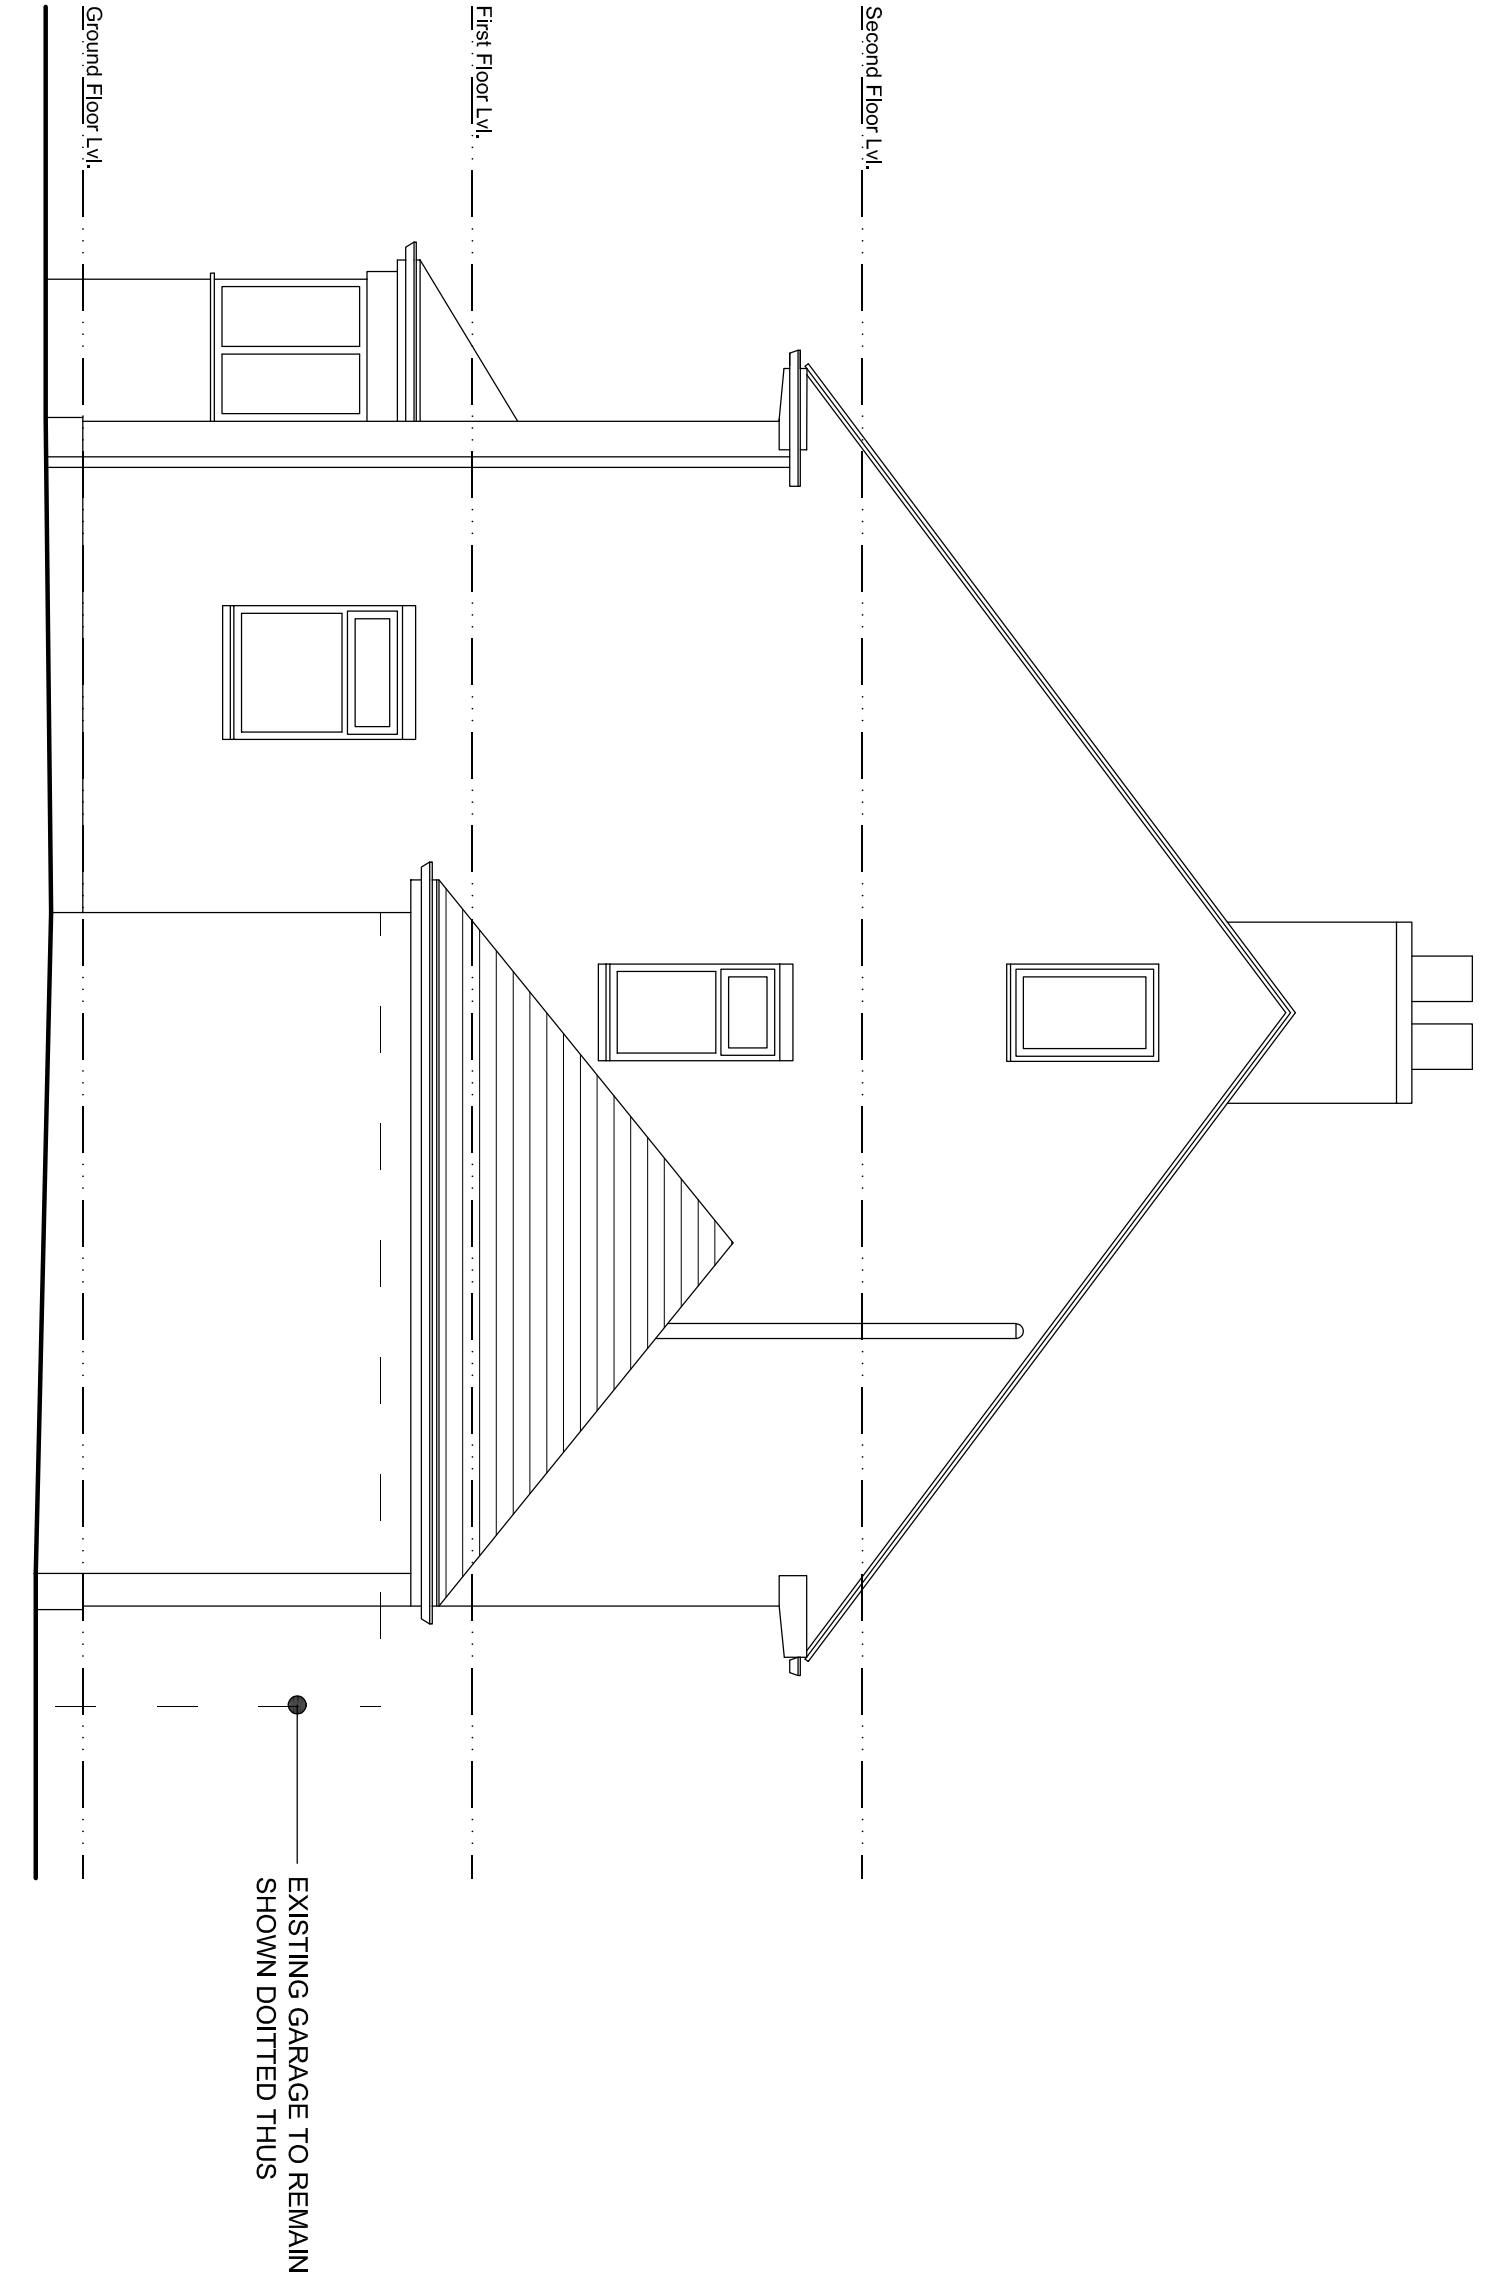

Revision	Description	Date
Mr. & Mrs Beardmore		
Client	18 Hightfield Road East	
Project	Biddulph	
Drawing Title	Extension & Alterations	
	Existing Elevations	
Drawing Ref.	P282 - 201	Rev.
Date	30/05/22	Scale
Status	Feasibility	1:50
	Planning	Bldg Regs
		Tender
		Contract
		Construction

Drawing Ref.	P282 - 201				Rev.
	Date	30/05/22	Scale	1:50	

Status		
Feasibility	Bldg. Regs	Contract
Planning	Tender	Construction