



Copyright of this drawing is vested in the Designer and it must not be copied or reproduced without consent.
Contractor to check site for any utility locations that may affect any proposals prior to commencement on site.
Contractor to check any site dimensions prior to commencement on site.

Rev.	Drawn	Comments	Date
------	-------	----------	------

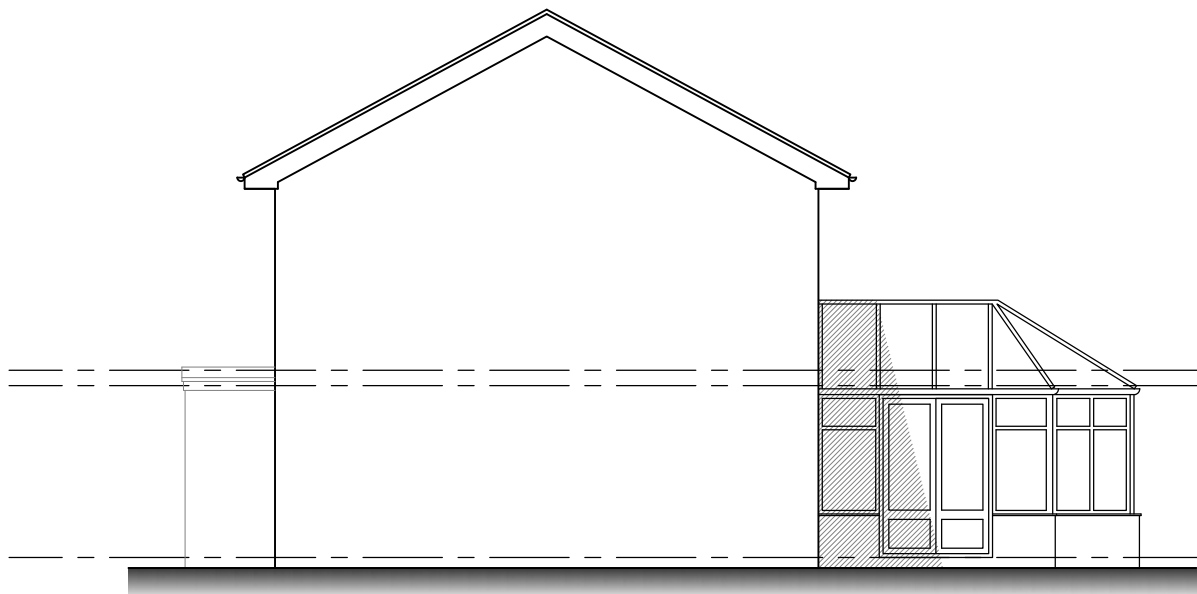



Existing side elevation
Scale 1:100

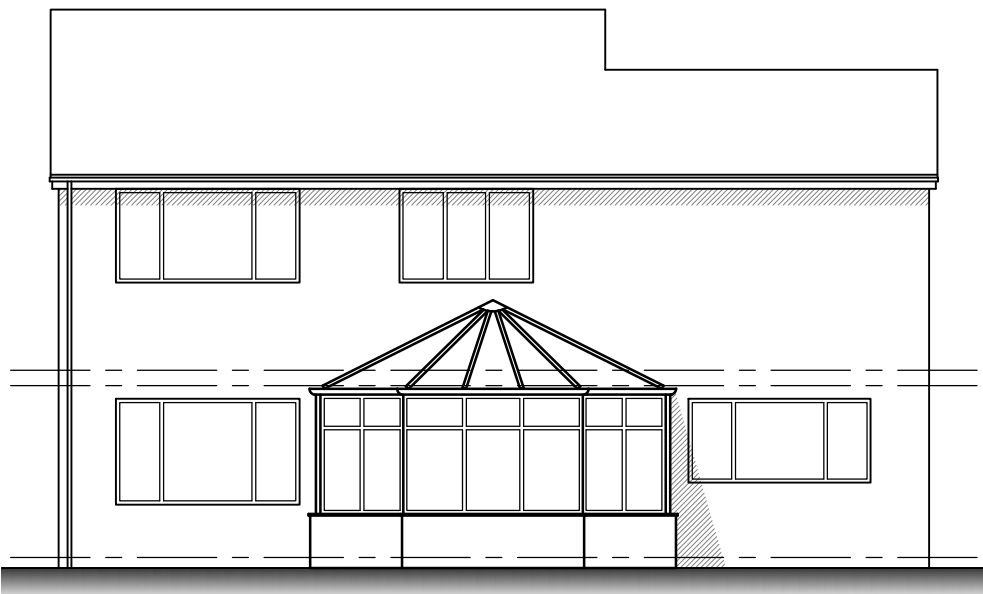


Existing rear elevation
Scale 1:100




Existing side elevation
Scale 1:100

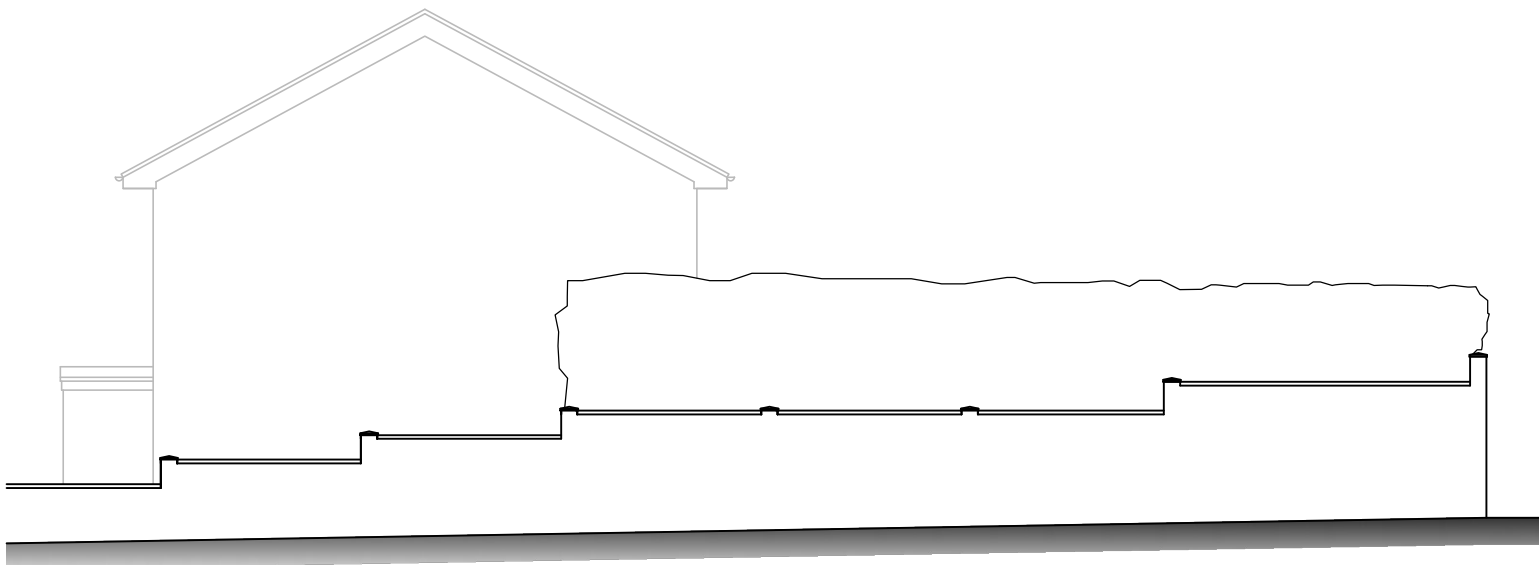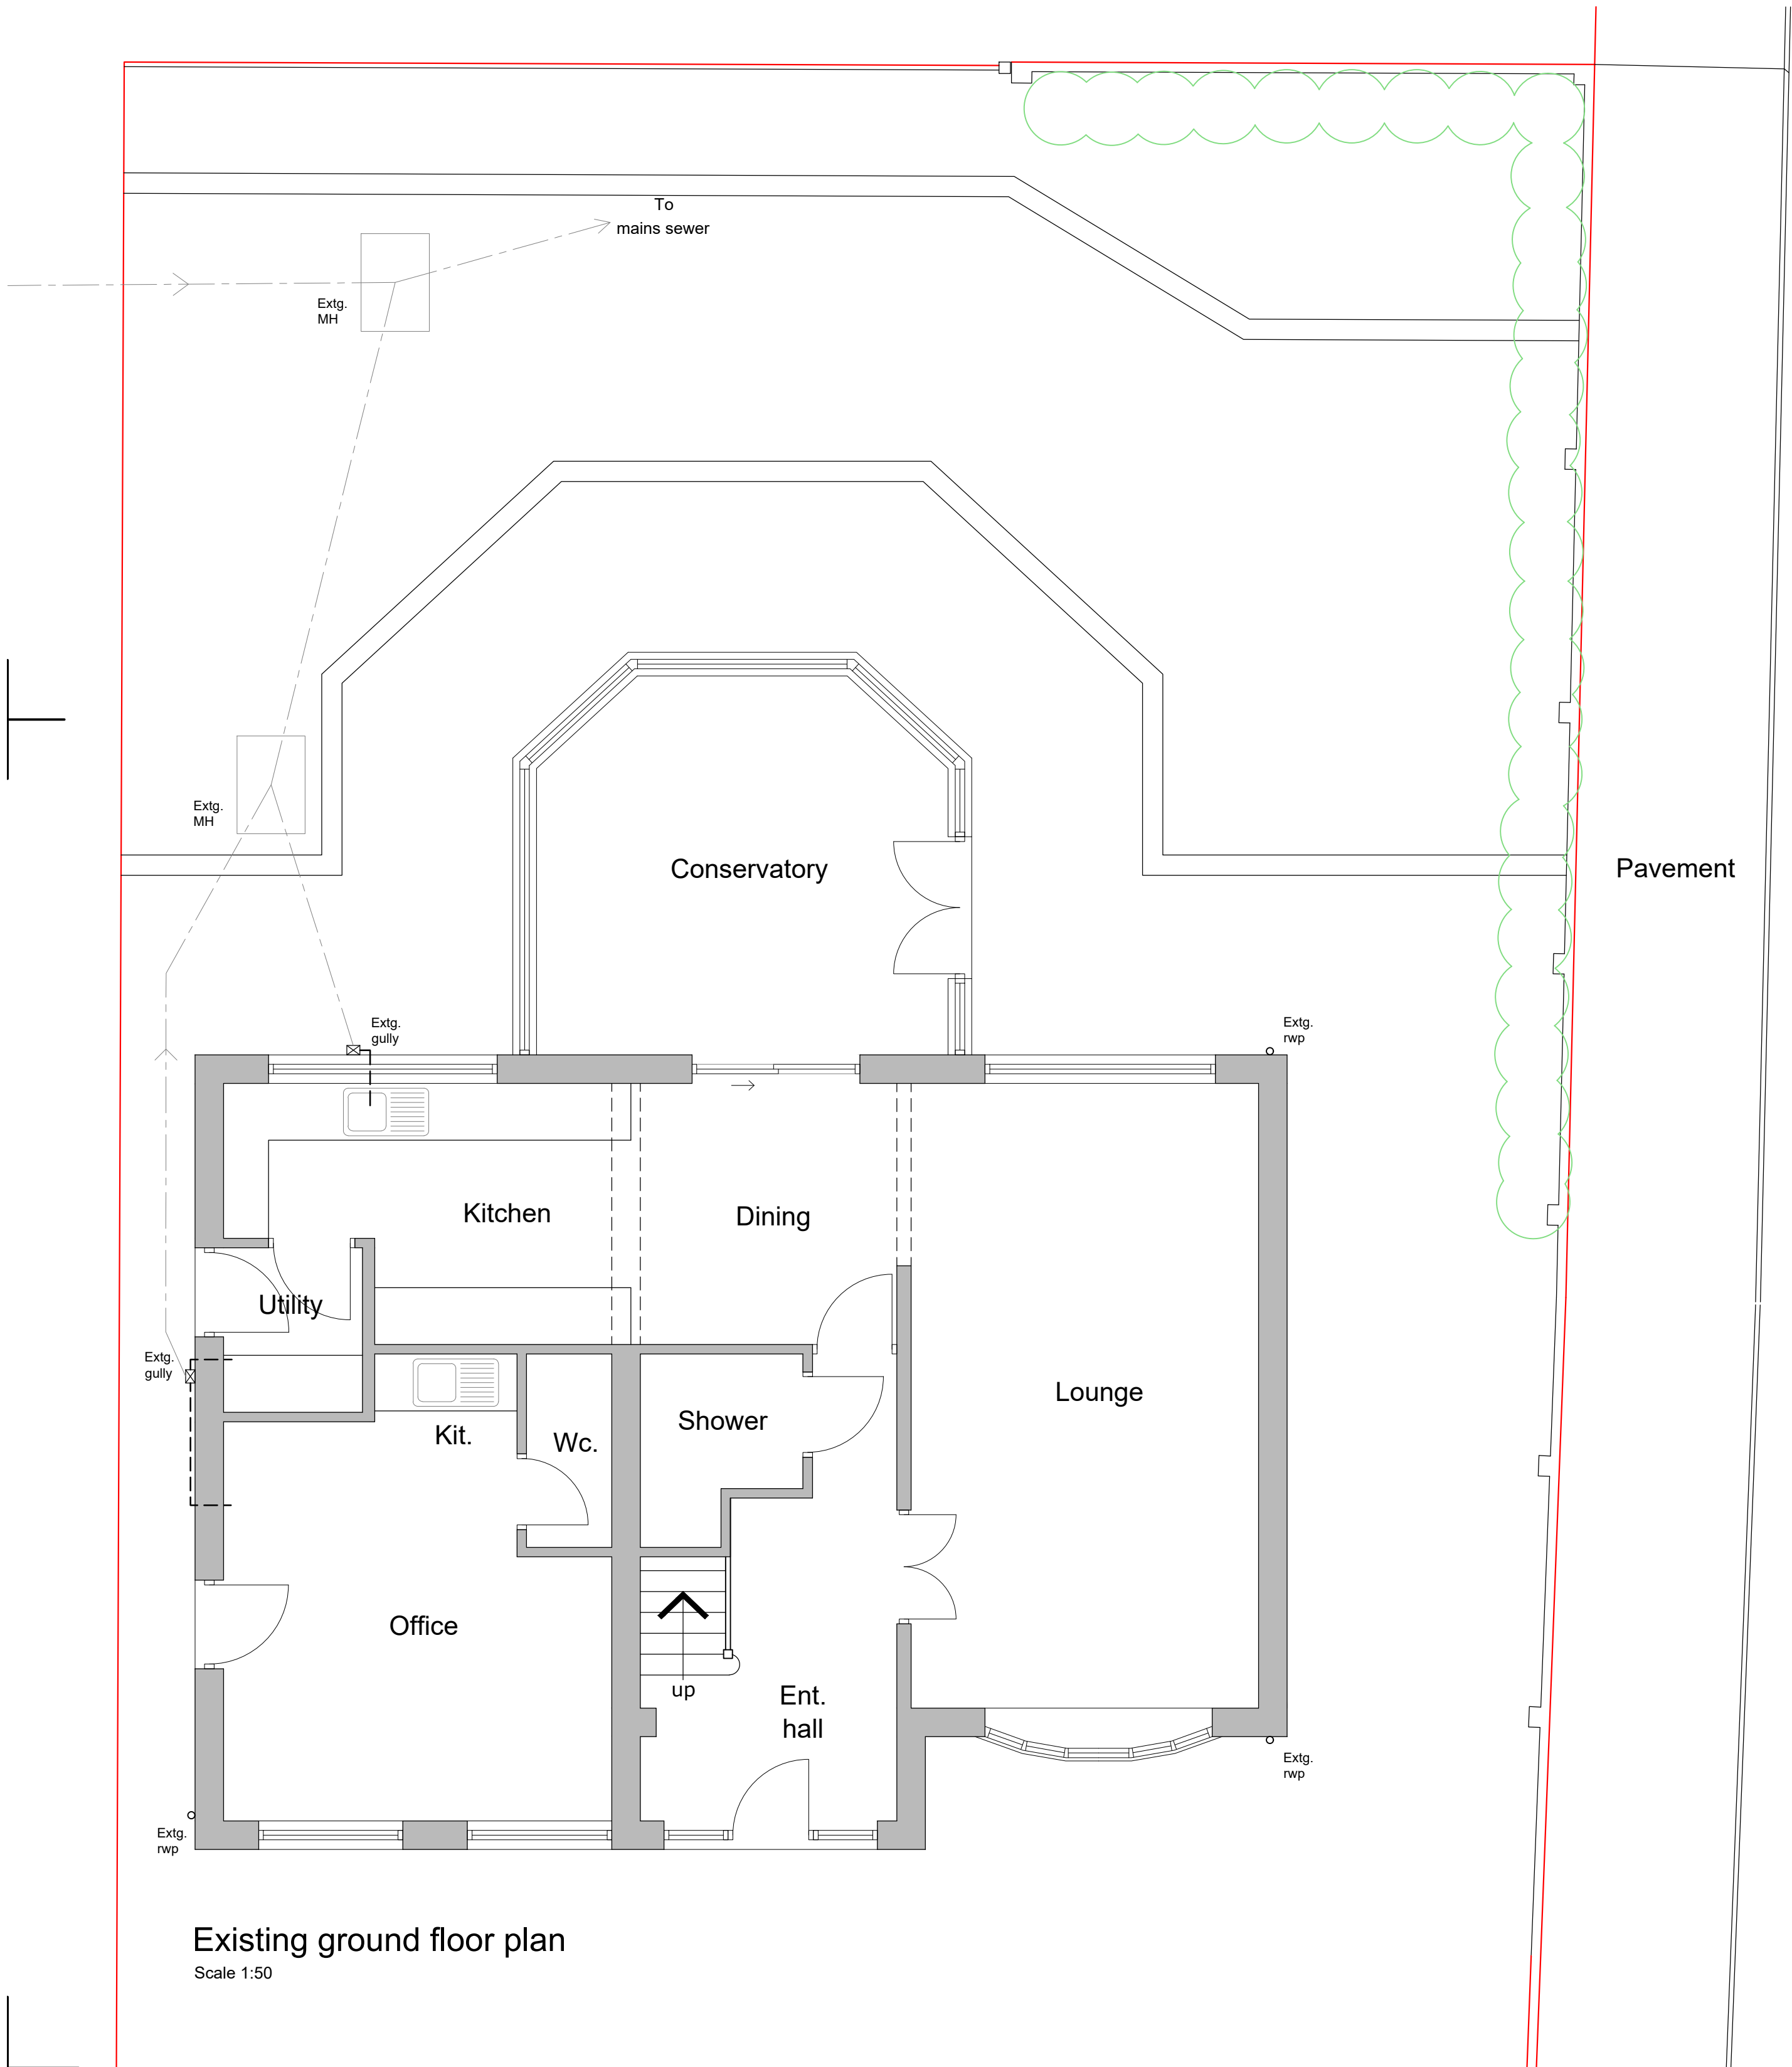

Existing Northerly street scene
Scale 1:100

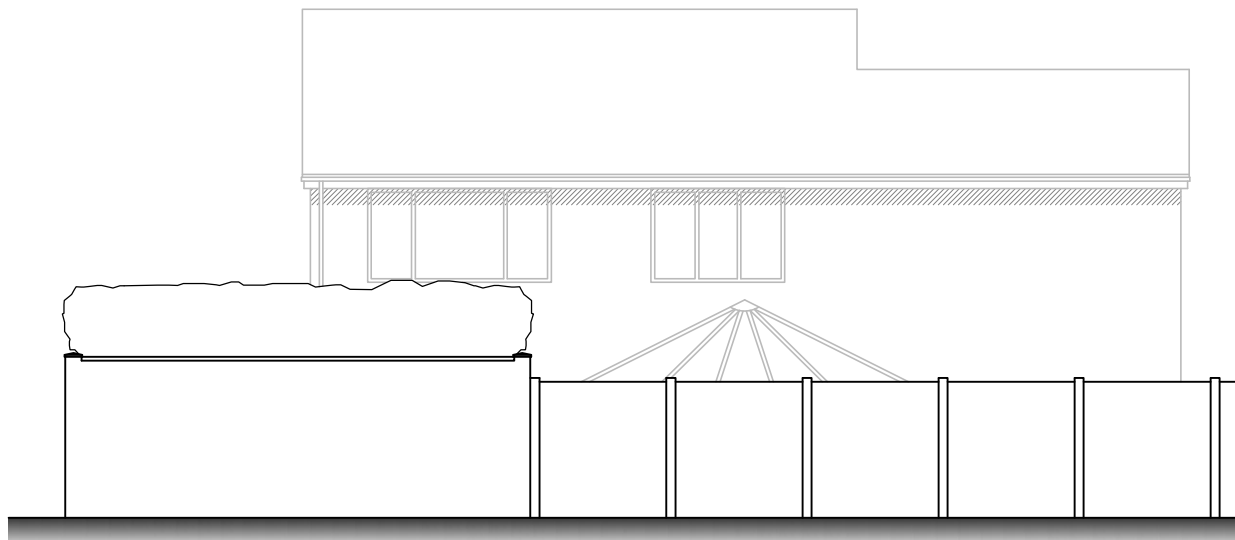

Existing Westerly street scene
Scale 1:100

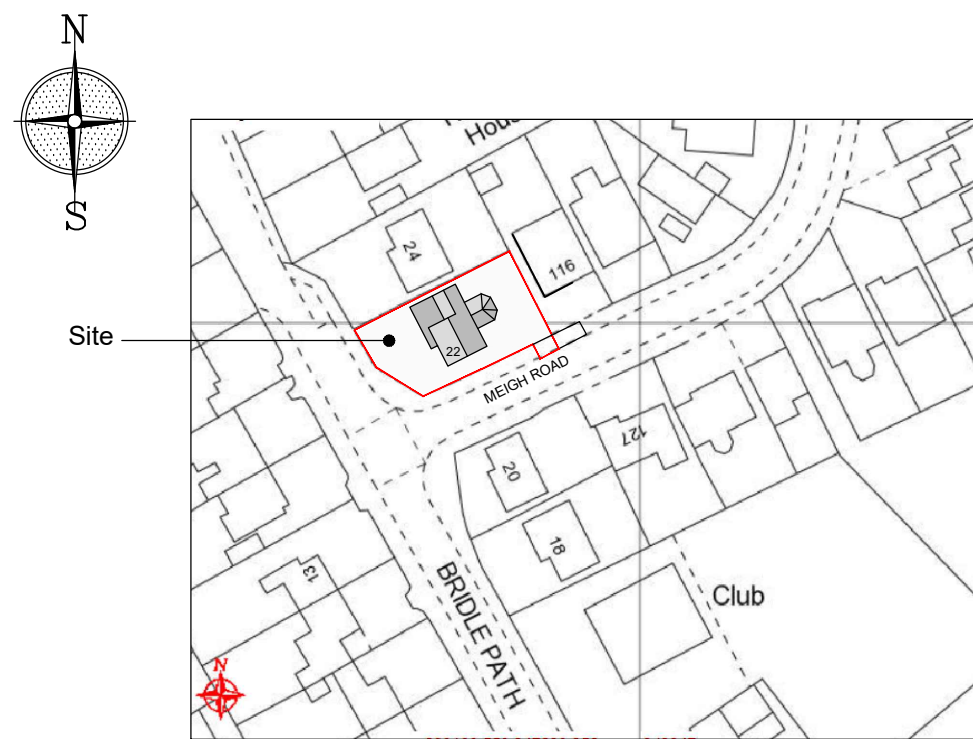

Site location plan
Scale 1:1250



Existing site plan
Scale 1:500

Reproduced from the
Ordnance Survey map with the permission of Ordnance
Survey on behalf of The Controller of Her Majesty's
Stationary Office
Licence No. AL 100001834

Client MR WALSH			
Project PROPOSED ALTERATIONS, EXTENSION & DETACHED GARAGE AT 22 BRIDLE PATH, WERRINGTON, ST2 9EG			
Title EXISTING PLANS			
Status PLANNING PERMISSION			
Date	APRIL 2022	Drawn	ME
Scale	@A1	AS SHOWN	Checked
Project No	100-01	Drawing No.	
		Rev	
Copyright ©M&E Design Sol. 2019. All rights reserved.			