




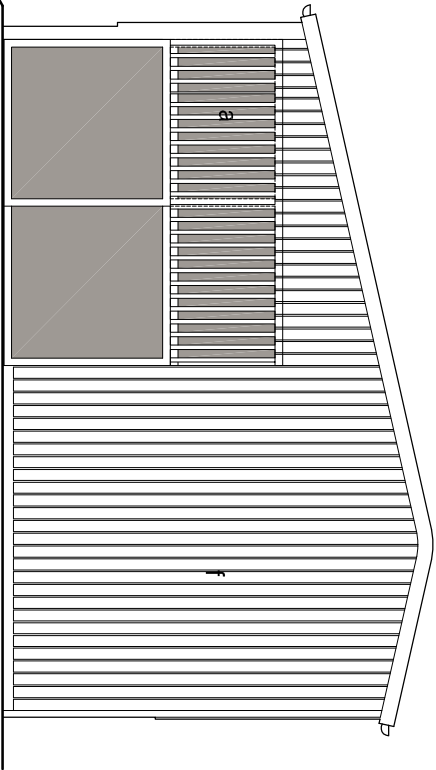


END ELEVATION (N)

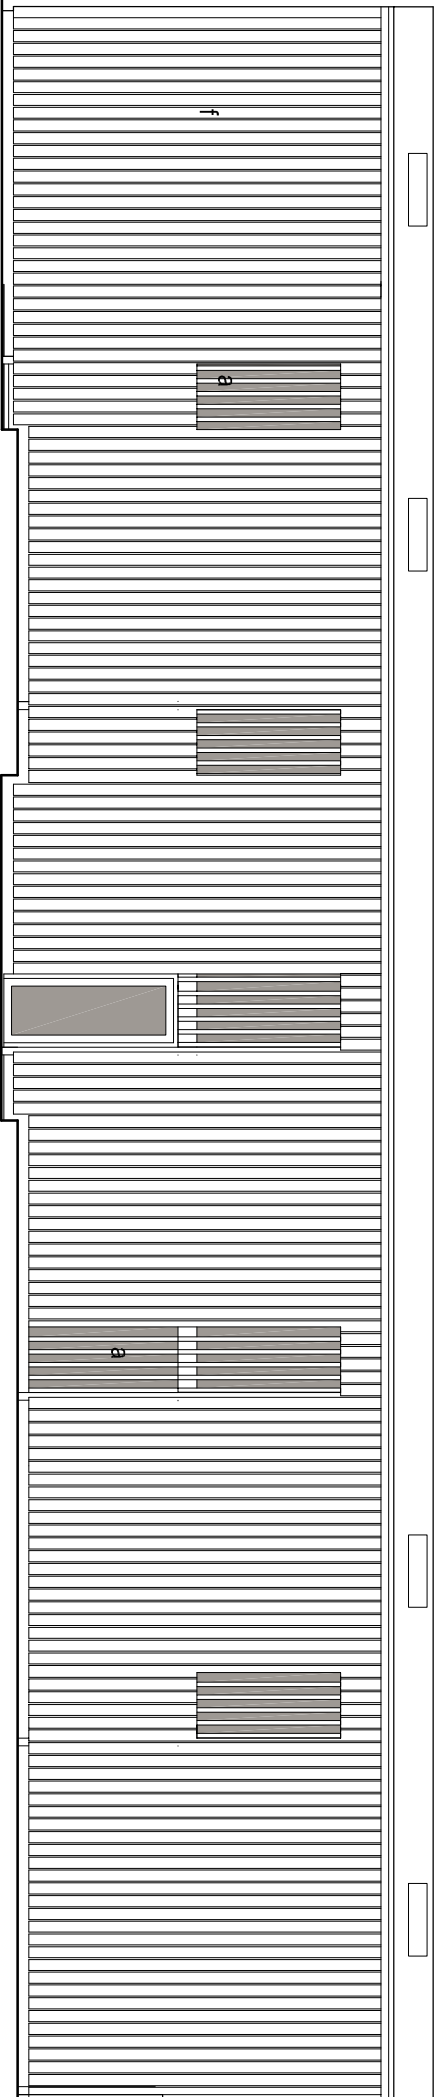


REAR ELEVATION

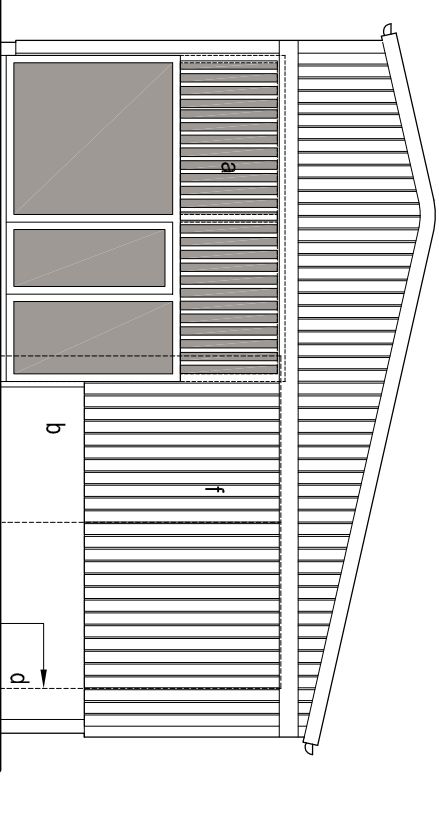

END ELEVATION (S)

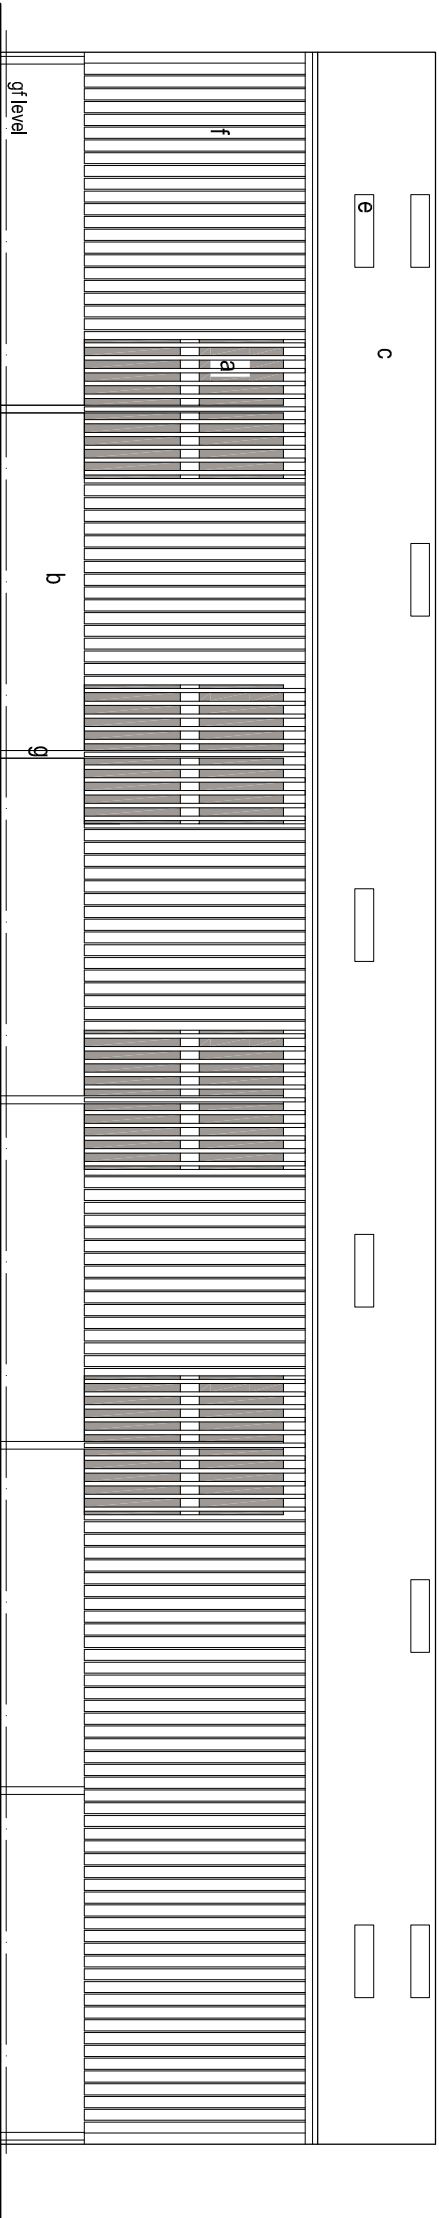

FRONT ELEVATION

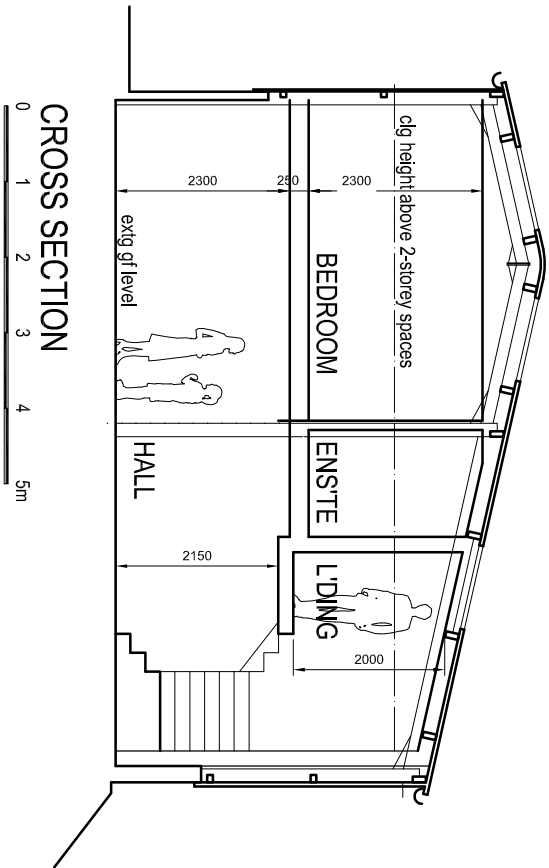


CROSS SECTION

- EXTERNAL MATERIALS KEY**
- a glazing behind hit & miss timber boarding
 - b concrete block
 - c profiled fibre cement sheeting
 - d extg sliding doors retained
 - e rooflights
 - f hit and miss timber boarding
 - g painted steel stanchions

Revisions		
B	General design development	28.04.22
C	Fenestration amended	05.05.22

job	Barnes Lea Farm, Rushton Spencer Barn Conversion to Dwelling			
title	Elevations and Section as Proposed			
date	scale	drawn by	dwg. no.	rev.
08.04.22	1/100 @ A3	..	BLF5-06	C

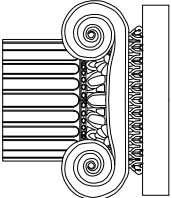

Ian Ankers architecture
Building and Design Consultants
Ryecroft Farm, Rushton Spencer, Macclesfield, SK11 0RP
t 01260 546944
e ian@ianankers.co.uk
w www.ianankers.co.uk