



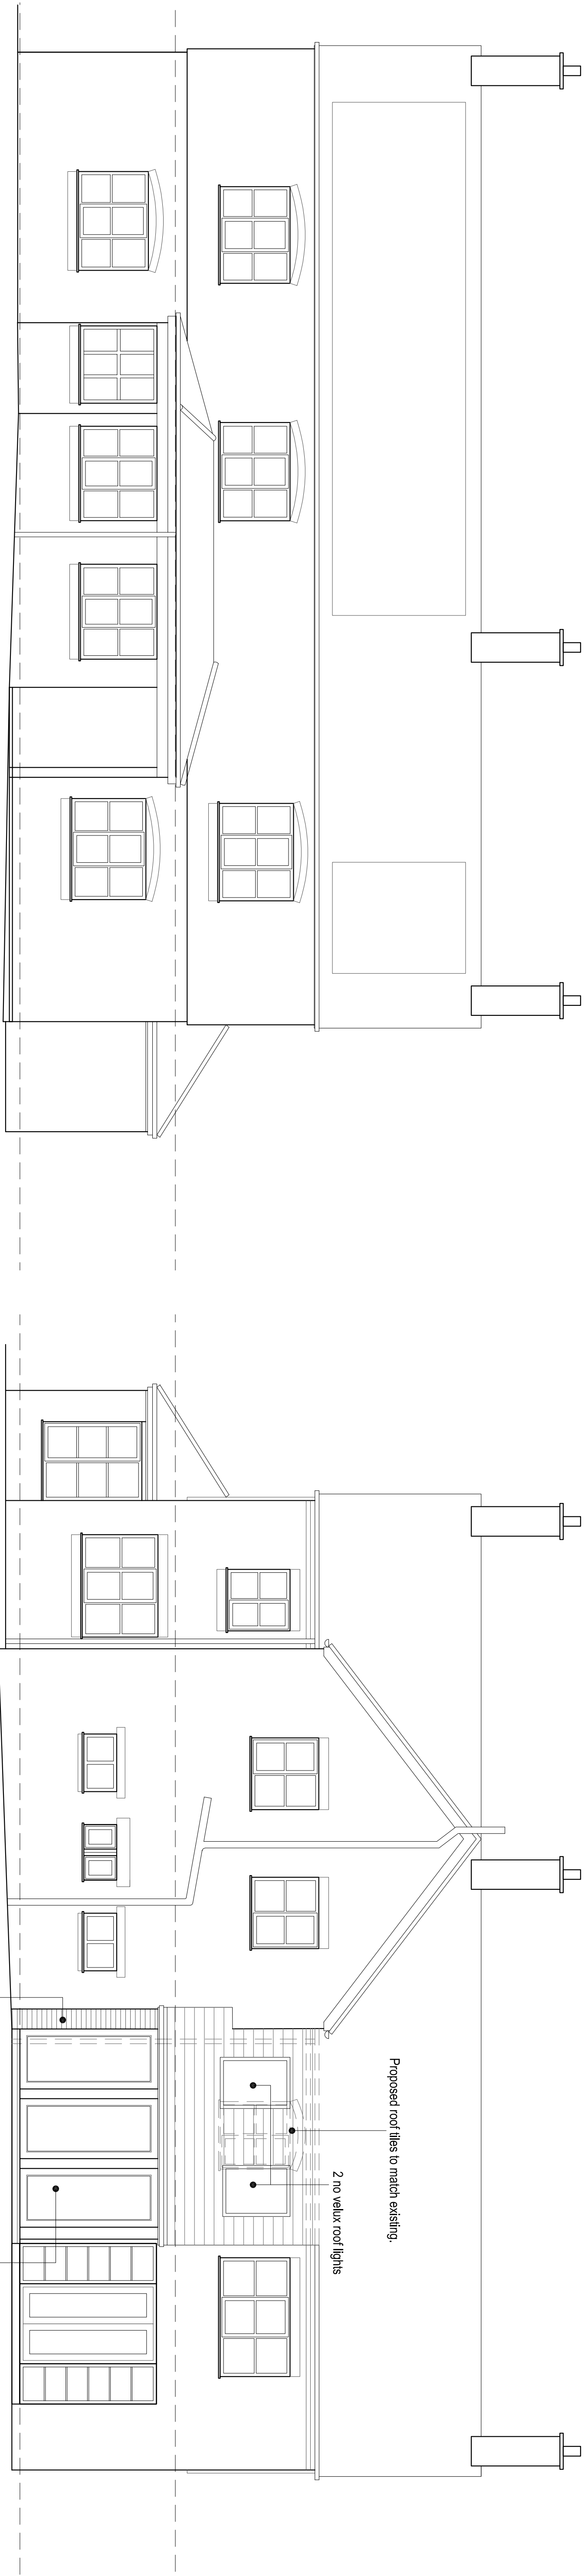


FRONT ELEVATION 1:50

REAR ELEVATION 1:50

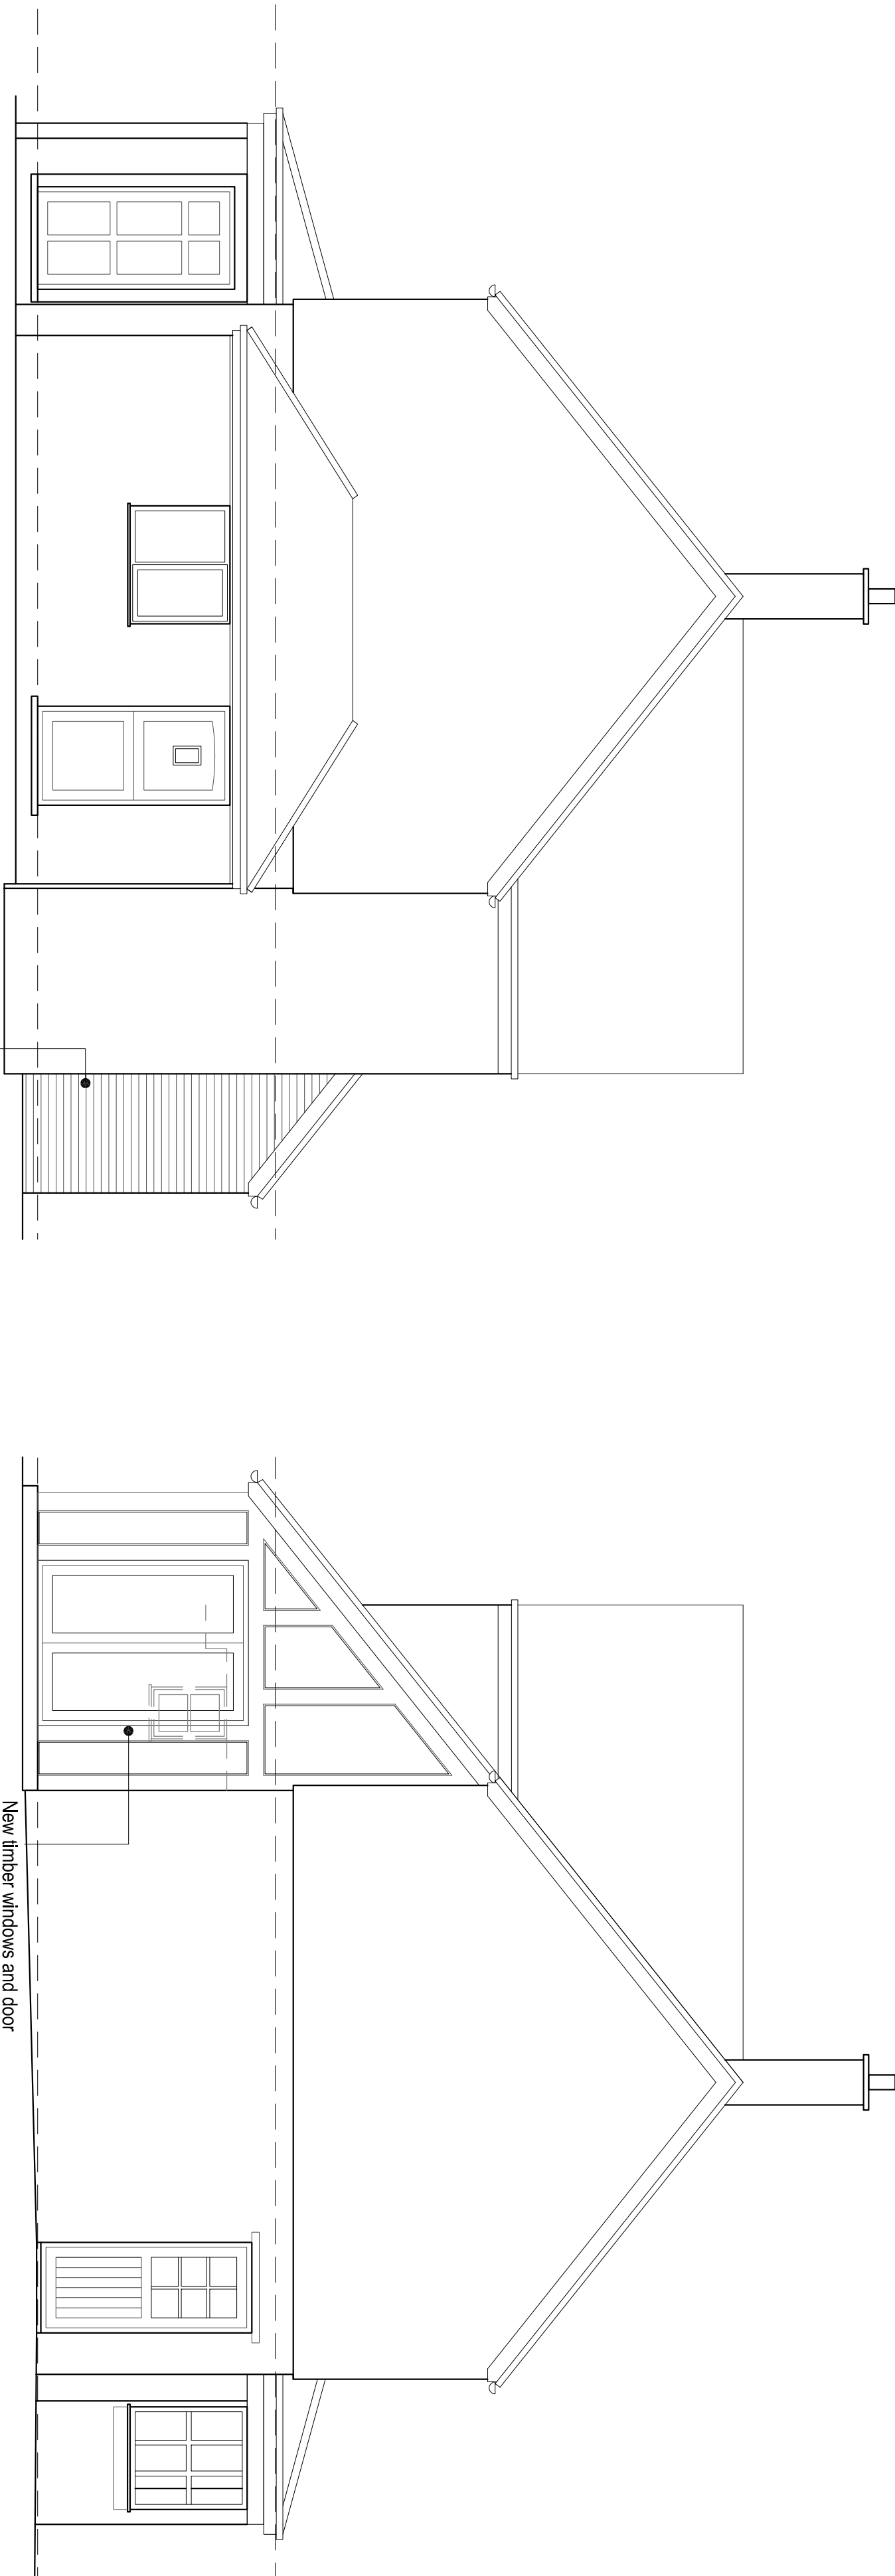

SIDE ELEVATION 1:50

SIDE ELEVATION 1:50

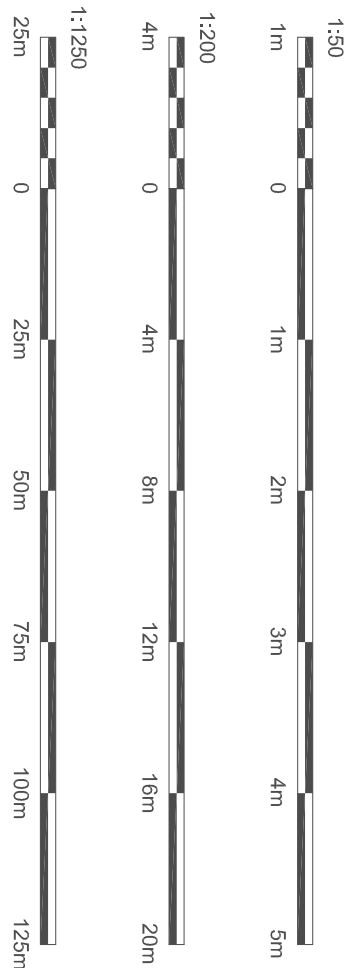

**Hewitt&Carr Architects**  
A. Design House | 17-19 Leek Road | Cheddle | ST10 1JE  
T. 01539 754889  
E. enquiries@hccarchitects.co.uk  
W. www.hccarchitects.co.uk

Client  
Mr and Mrs Godfrey

Project  
Proposed 2 storey rear extension

Title  
Elevations as proposed

Drawn  
SCHEME

Date  
NOV 2021

Scale  
8/A1 AS NOTED

Project No.  
01116 AL(0)04

Drawing No.

Rev  
B