




Copyright of this drawing is vested in Lang Architecture and must not be copied without consent.
The drawings and specifications are prepared for planning purposes only.
Only figured dimensions are to be taken from this drawing. All dimensions are in millimeters unless noted otherwise.

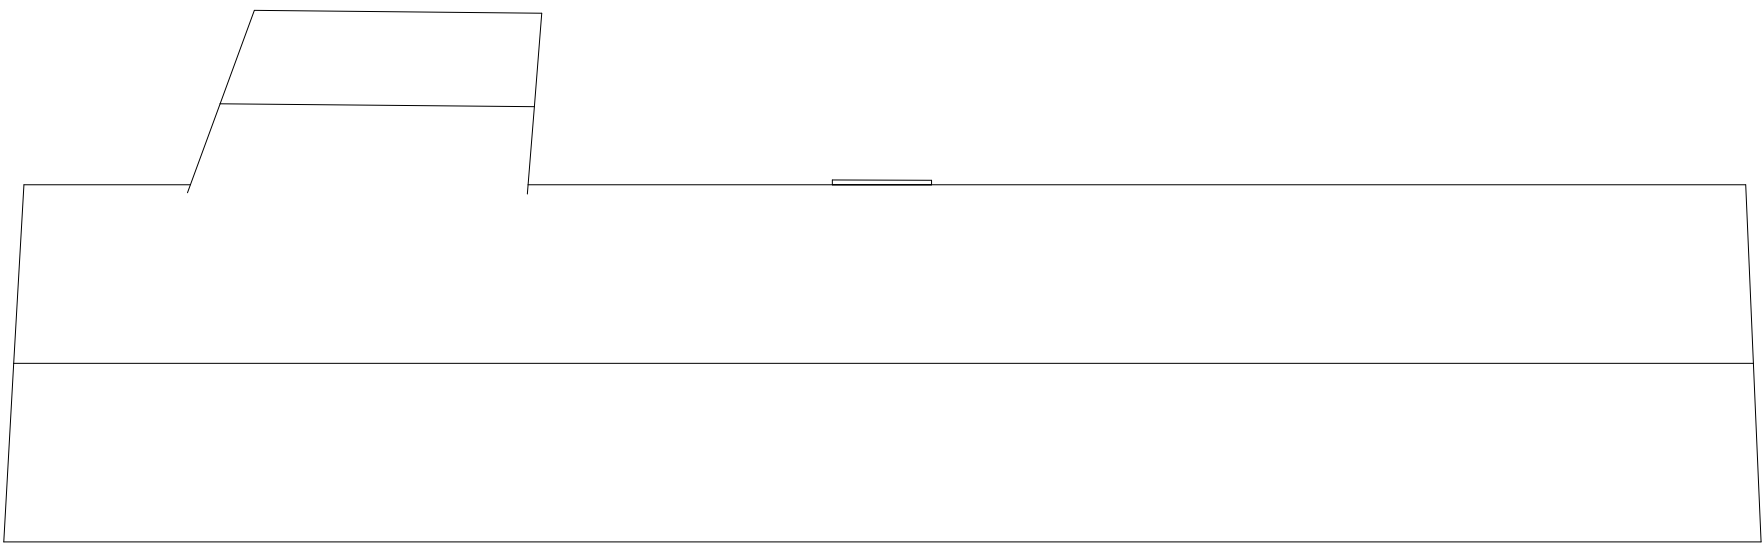


Existing Roof Plan
1 : 100

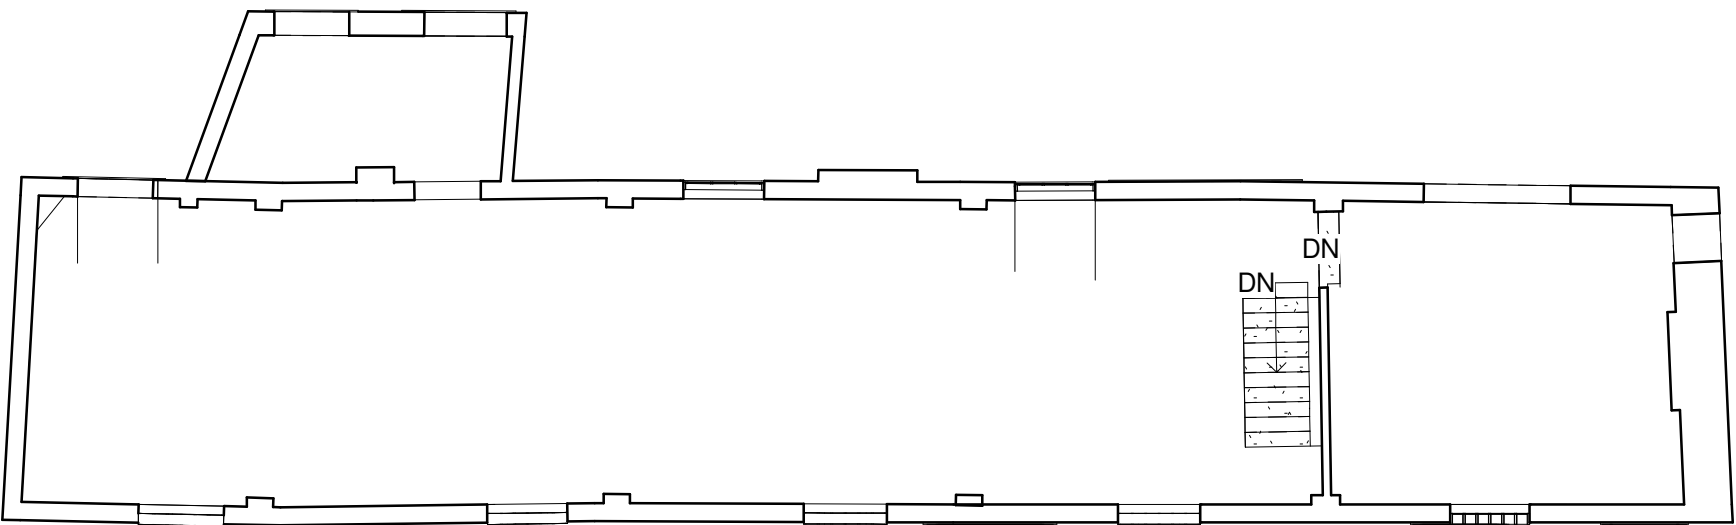

Existing First Floor Plan
1 : 100

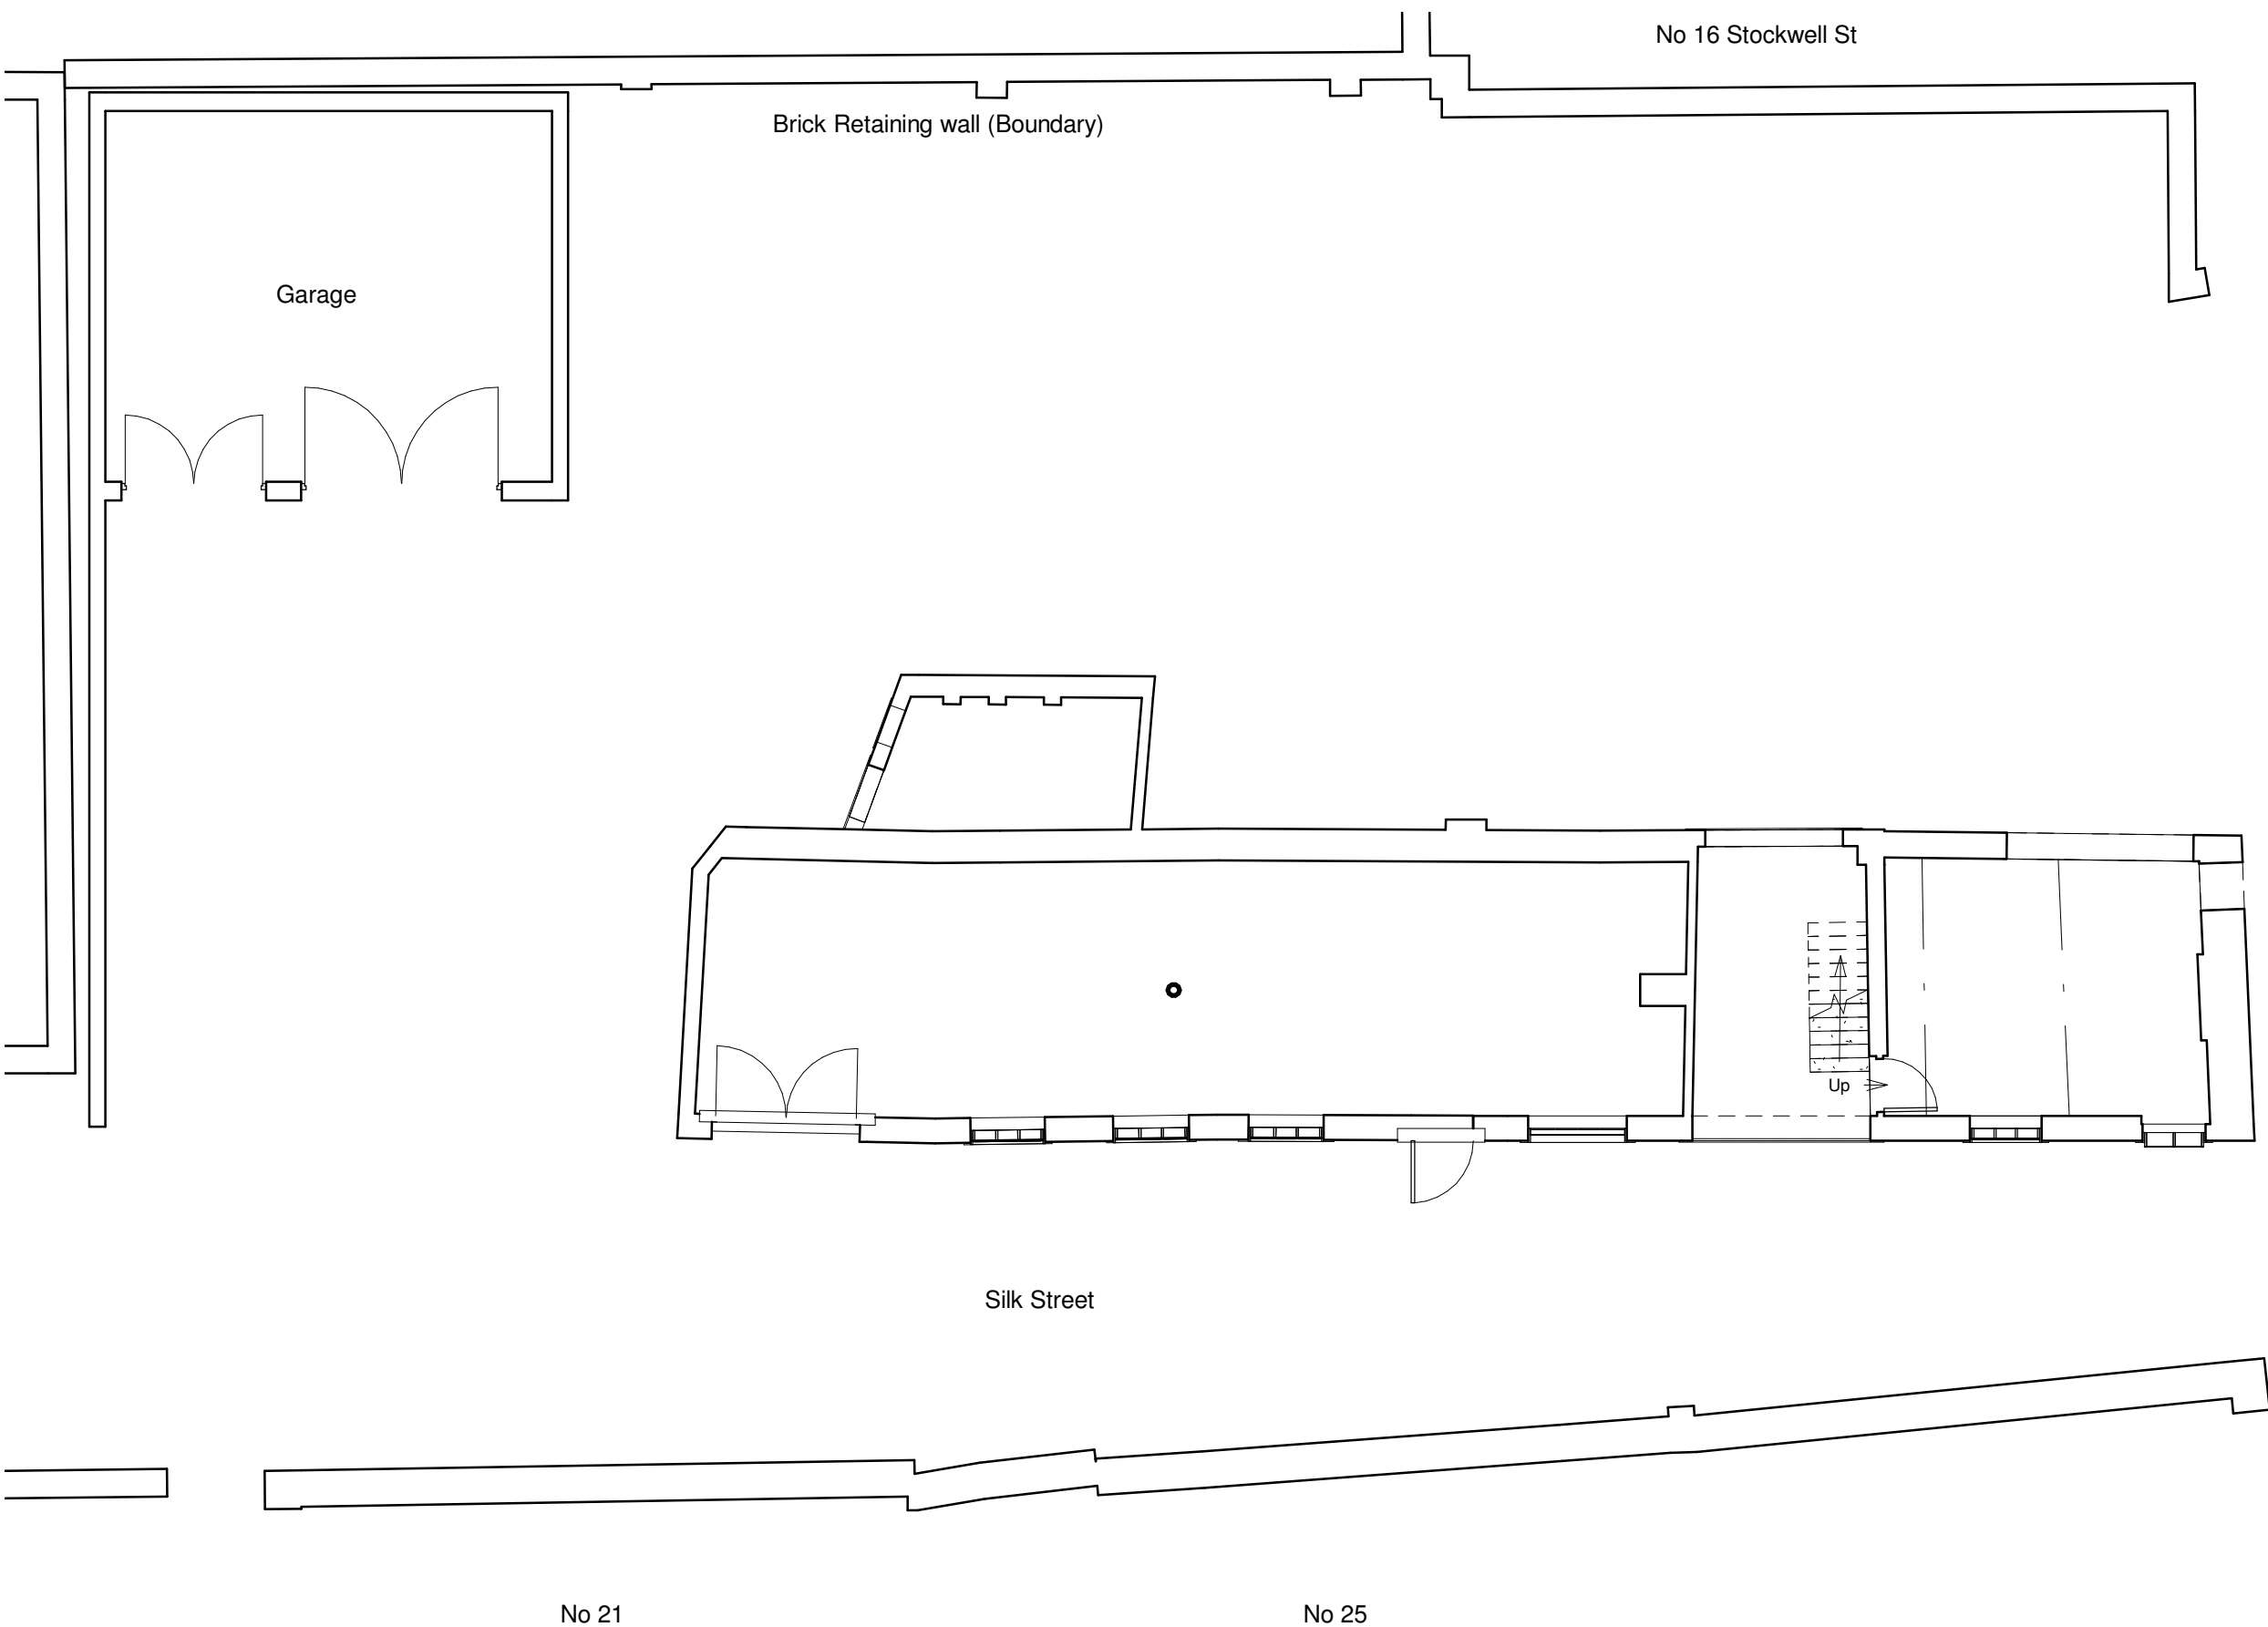

Existing Ground Floor Plan
1 : 100

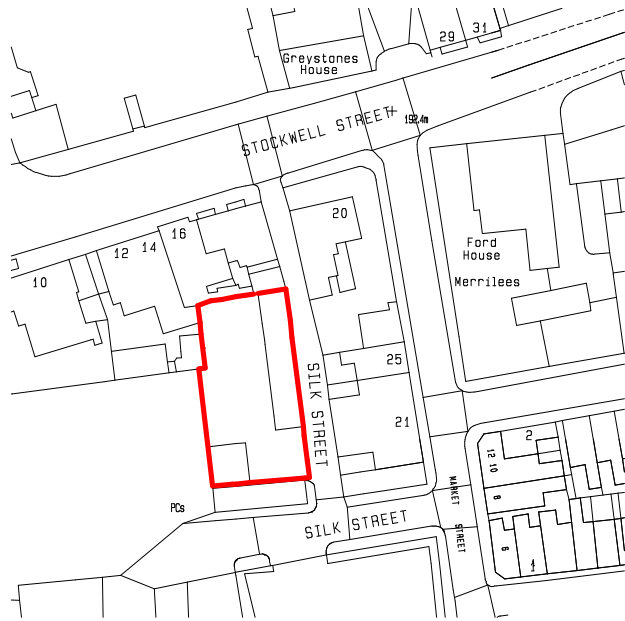


Location Plan
1 : 1250




Site Plan
1 : 500




Existing Front Elevation
1 : 100

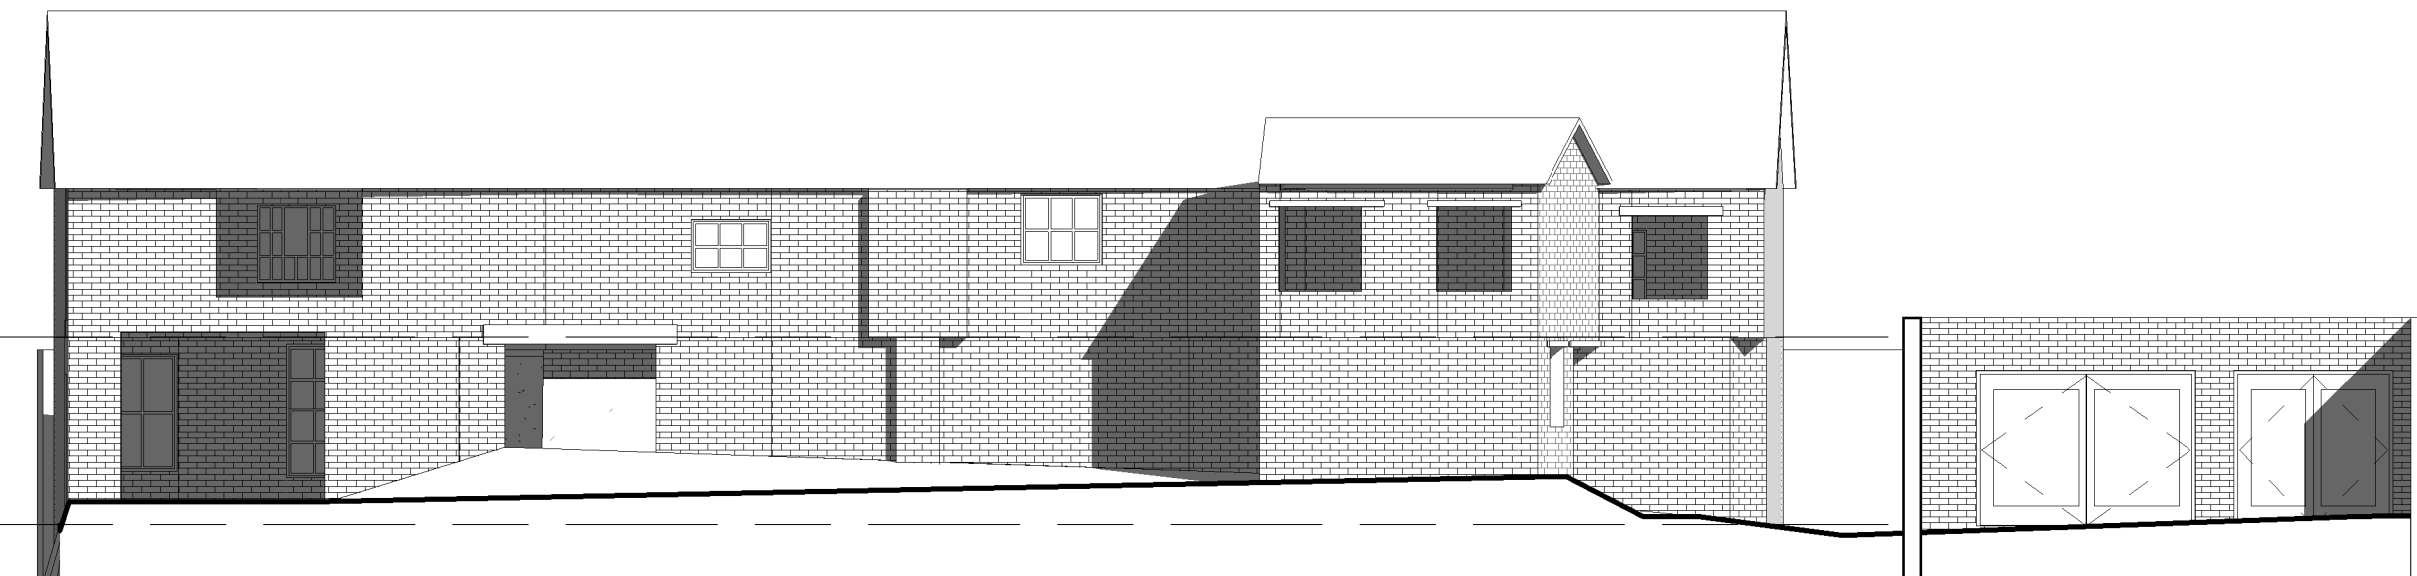

Existing Rear Elevation
1 : 100

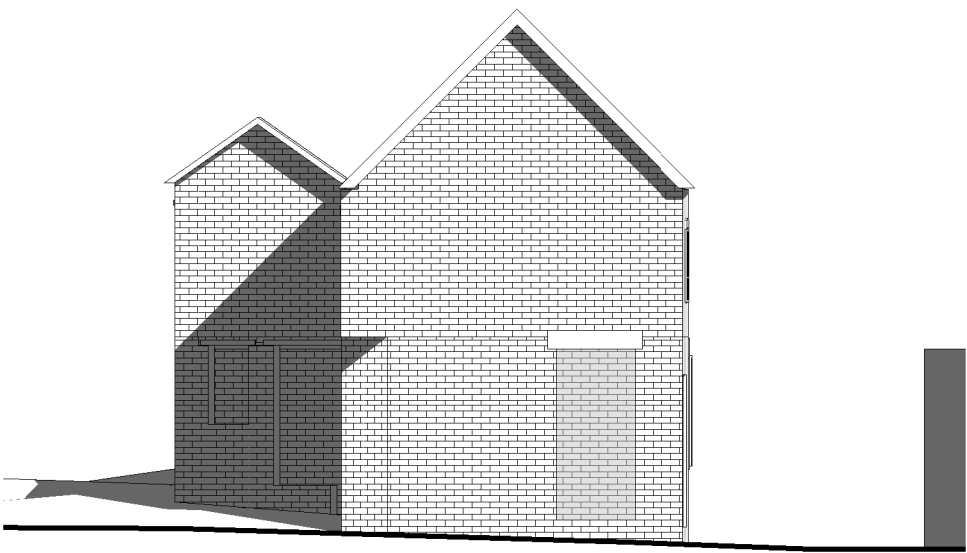

Existing South Elevation
1 : 100

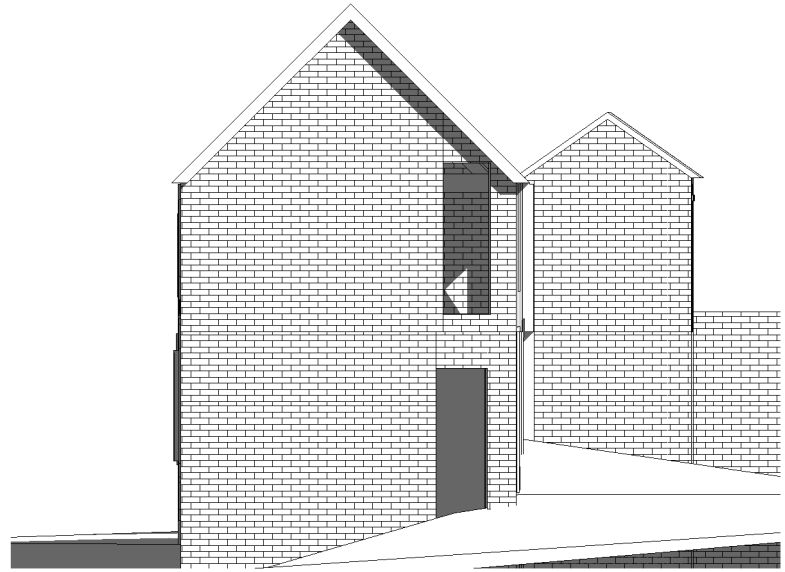

Existing North Elevation (Sectional)
1 : 100

LANG ARCHITECTURE
07921842074 info@langarchitecture.co.uk

PROJECT

2-4 Silk Street, Leek

TITLE

Existing Plans and
site location

CLIENT

Ryan Davies

DRAWN BY
CL

CHECKED BY
CL

DATE
14/05/21

SCALE (@ A1)
As indicated

PROJECT NUMBER
059

DRAWING NUMBER
059-XP-0001

REV