

Mr C Biddulph


Proposed field access on land off
Mill Lane,
Wetley Rocks
Stoke-On-Trent, ST9 0BN
Planning Proposal
Site Plan

Date	February 2022	Sheet	A2	Scale	1:200
Drg No.	2021-2627-02	Rev.	B	Drawn	RG
A - 05/04/2022 - GATE REPOSITIONED AS REQUESTED BY ARBORICULTURAL CONSULTANT					
B - 17/02/2022 - SIGHT LINES ADDED					



10 Cawdry Buildings, Fountain Street, Leek. ST13 6JP
Telephone: 01538 386002
E-mail: info@sammons ltd.co.uk
Web: www.sammons ltd.co.uk

This drawing is copyright.
All dimensions must be checked prior to commencement.

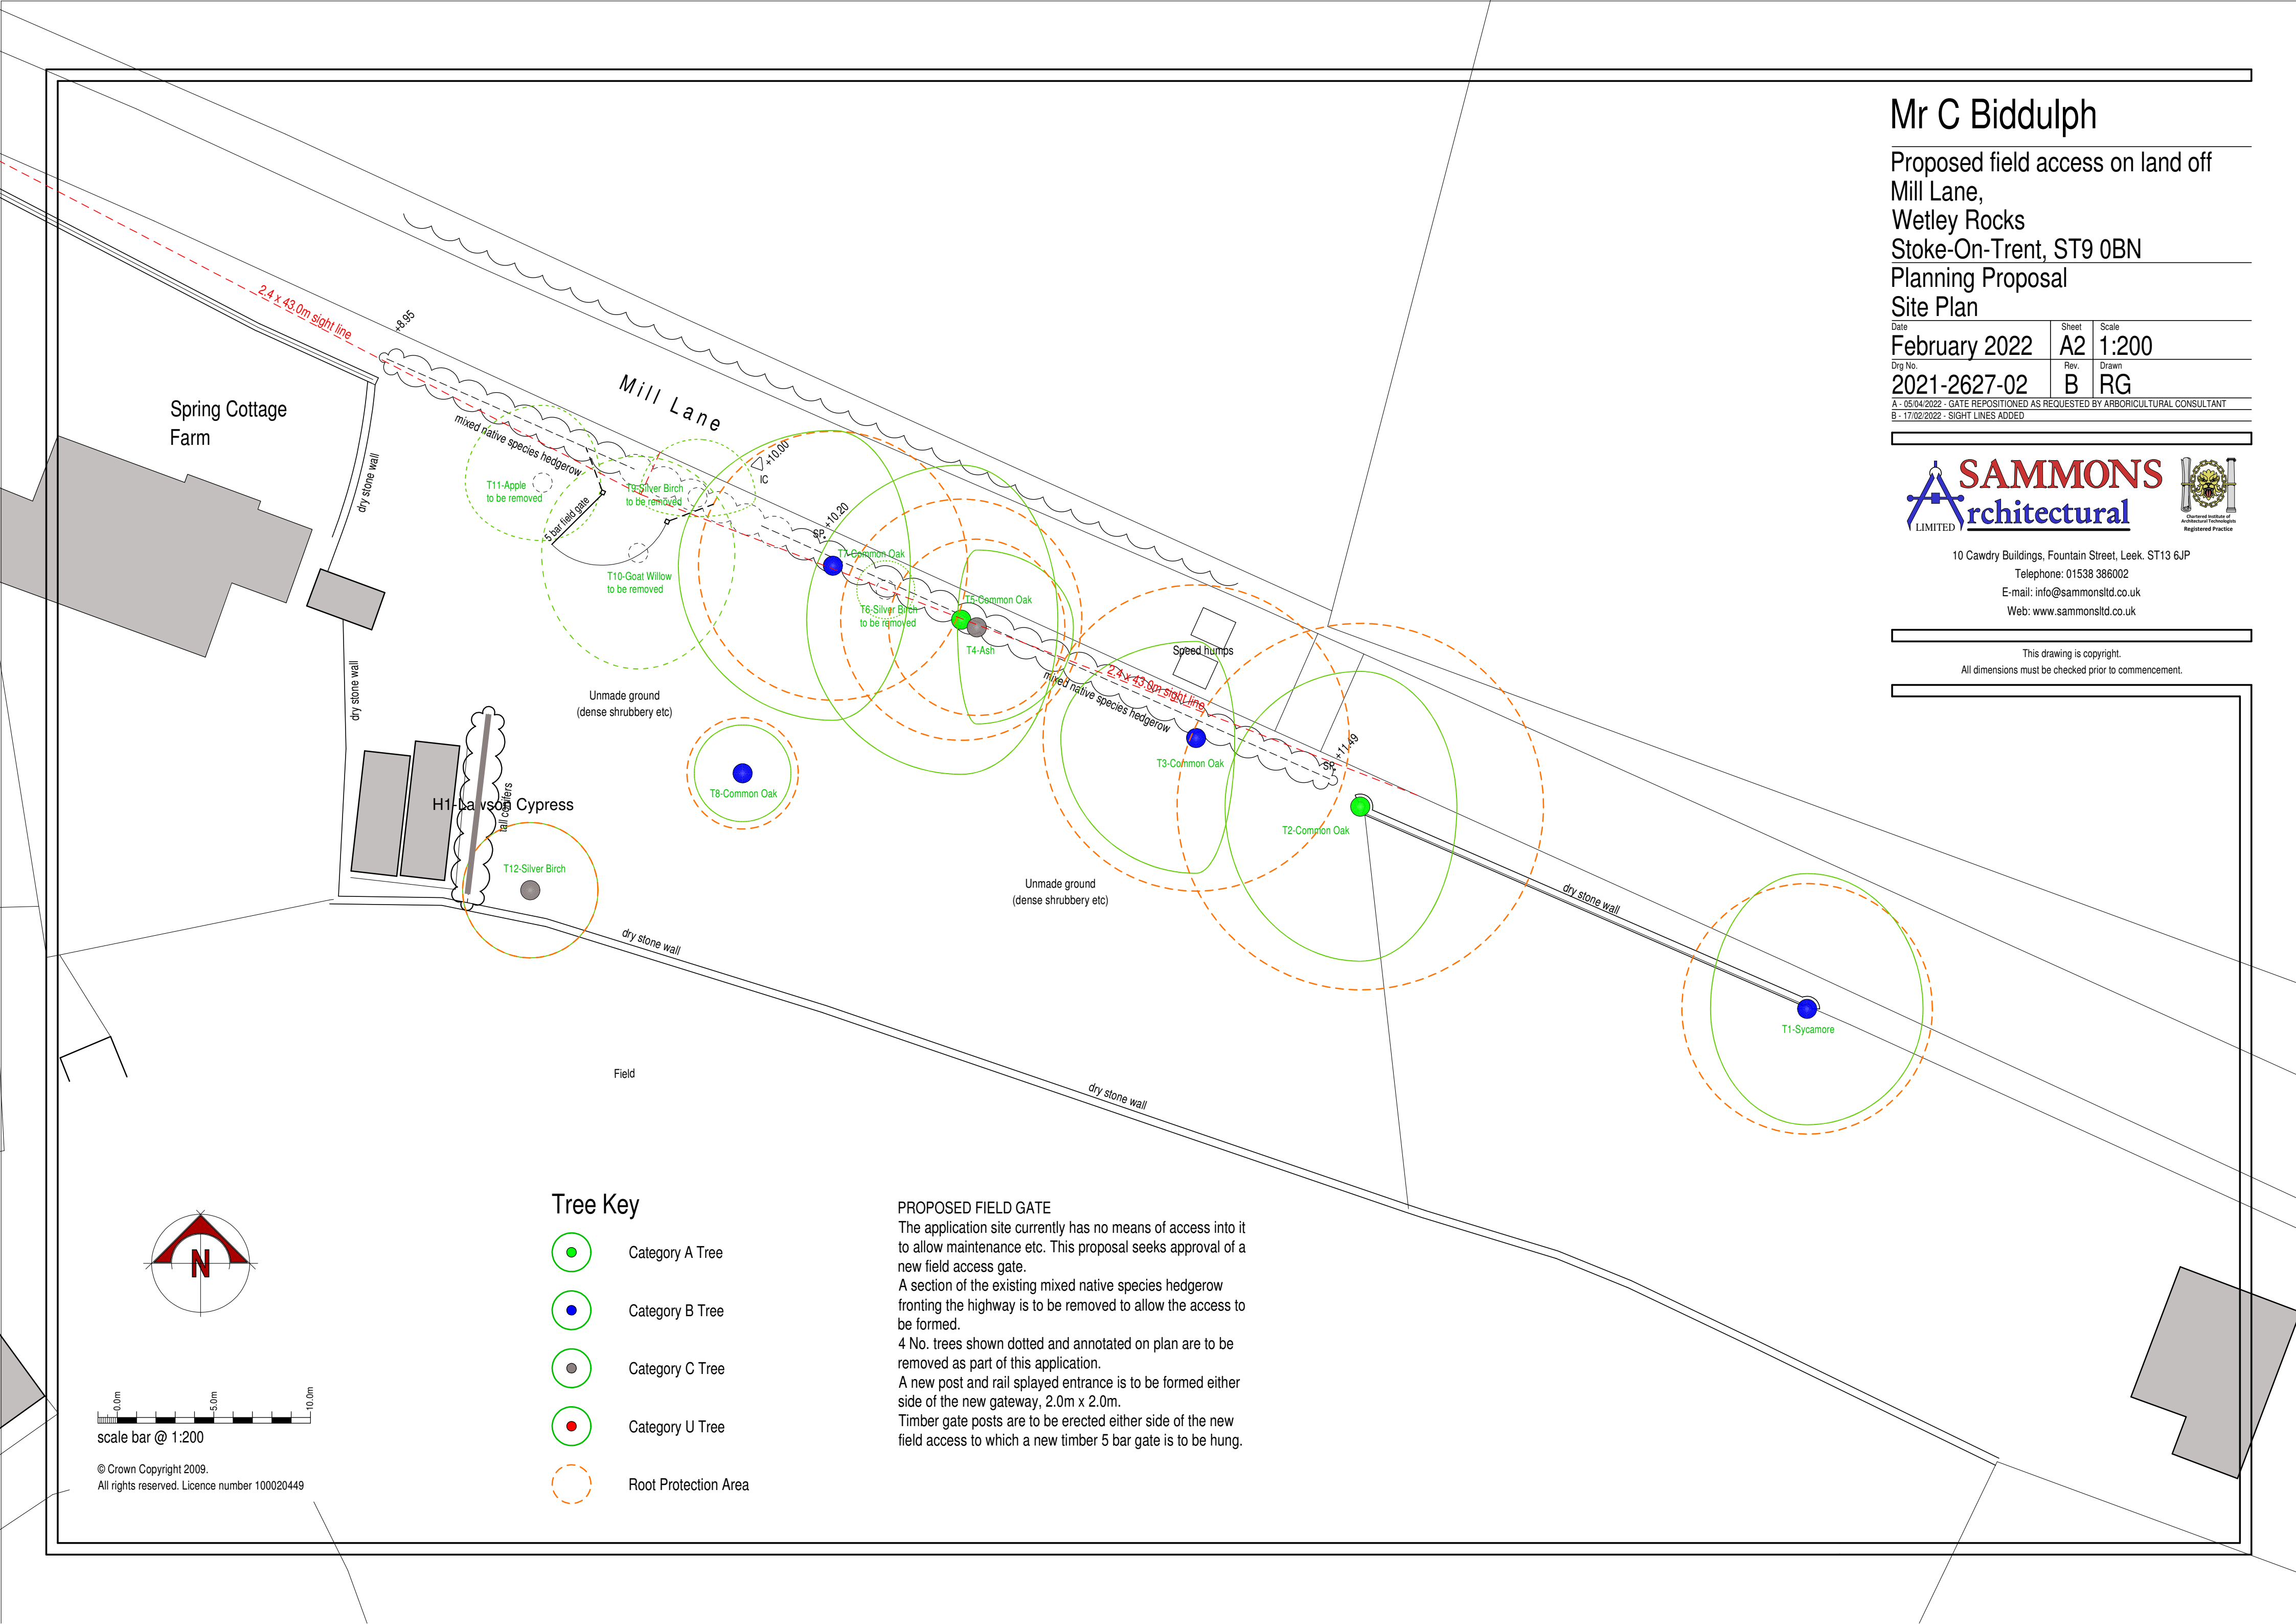

Tree Key

- Category A Tree
- Category B Tree
- Category C Tree
- Category U Tree
- Root Protection Area

PROPOSED FIELD GATE
The application site currently has no means of access into it to allow maintenance etc. This proposal seeks approval of a new field access gate.
A section of the existing mixed native species hedgerow fronting the highway is to be removed to allow the access to be formed.
4 No. trees shown dotted and annotated on plan are to be removed as part of this application.
A new post and rail splayed entrance is to be formed either side of the new gateway, 2.0m x 2.0m.
Timber gate posts are to be erected either side of the new field access to which a new timber 5 bar gate is to be hung.