


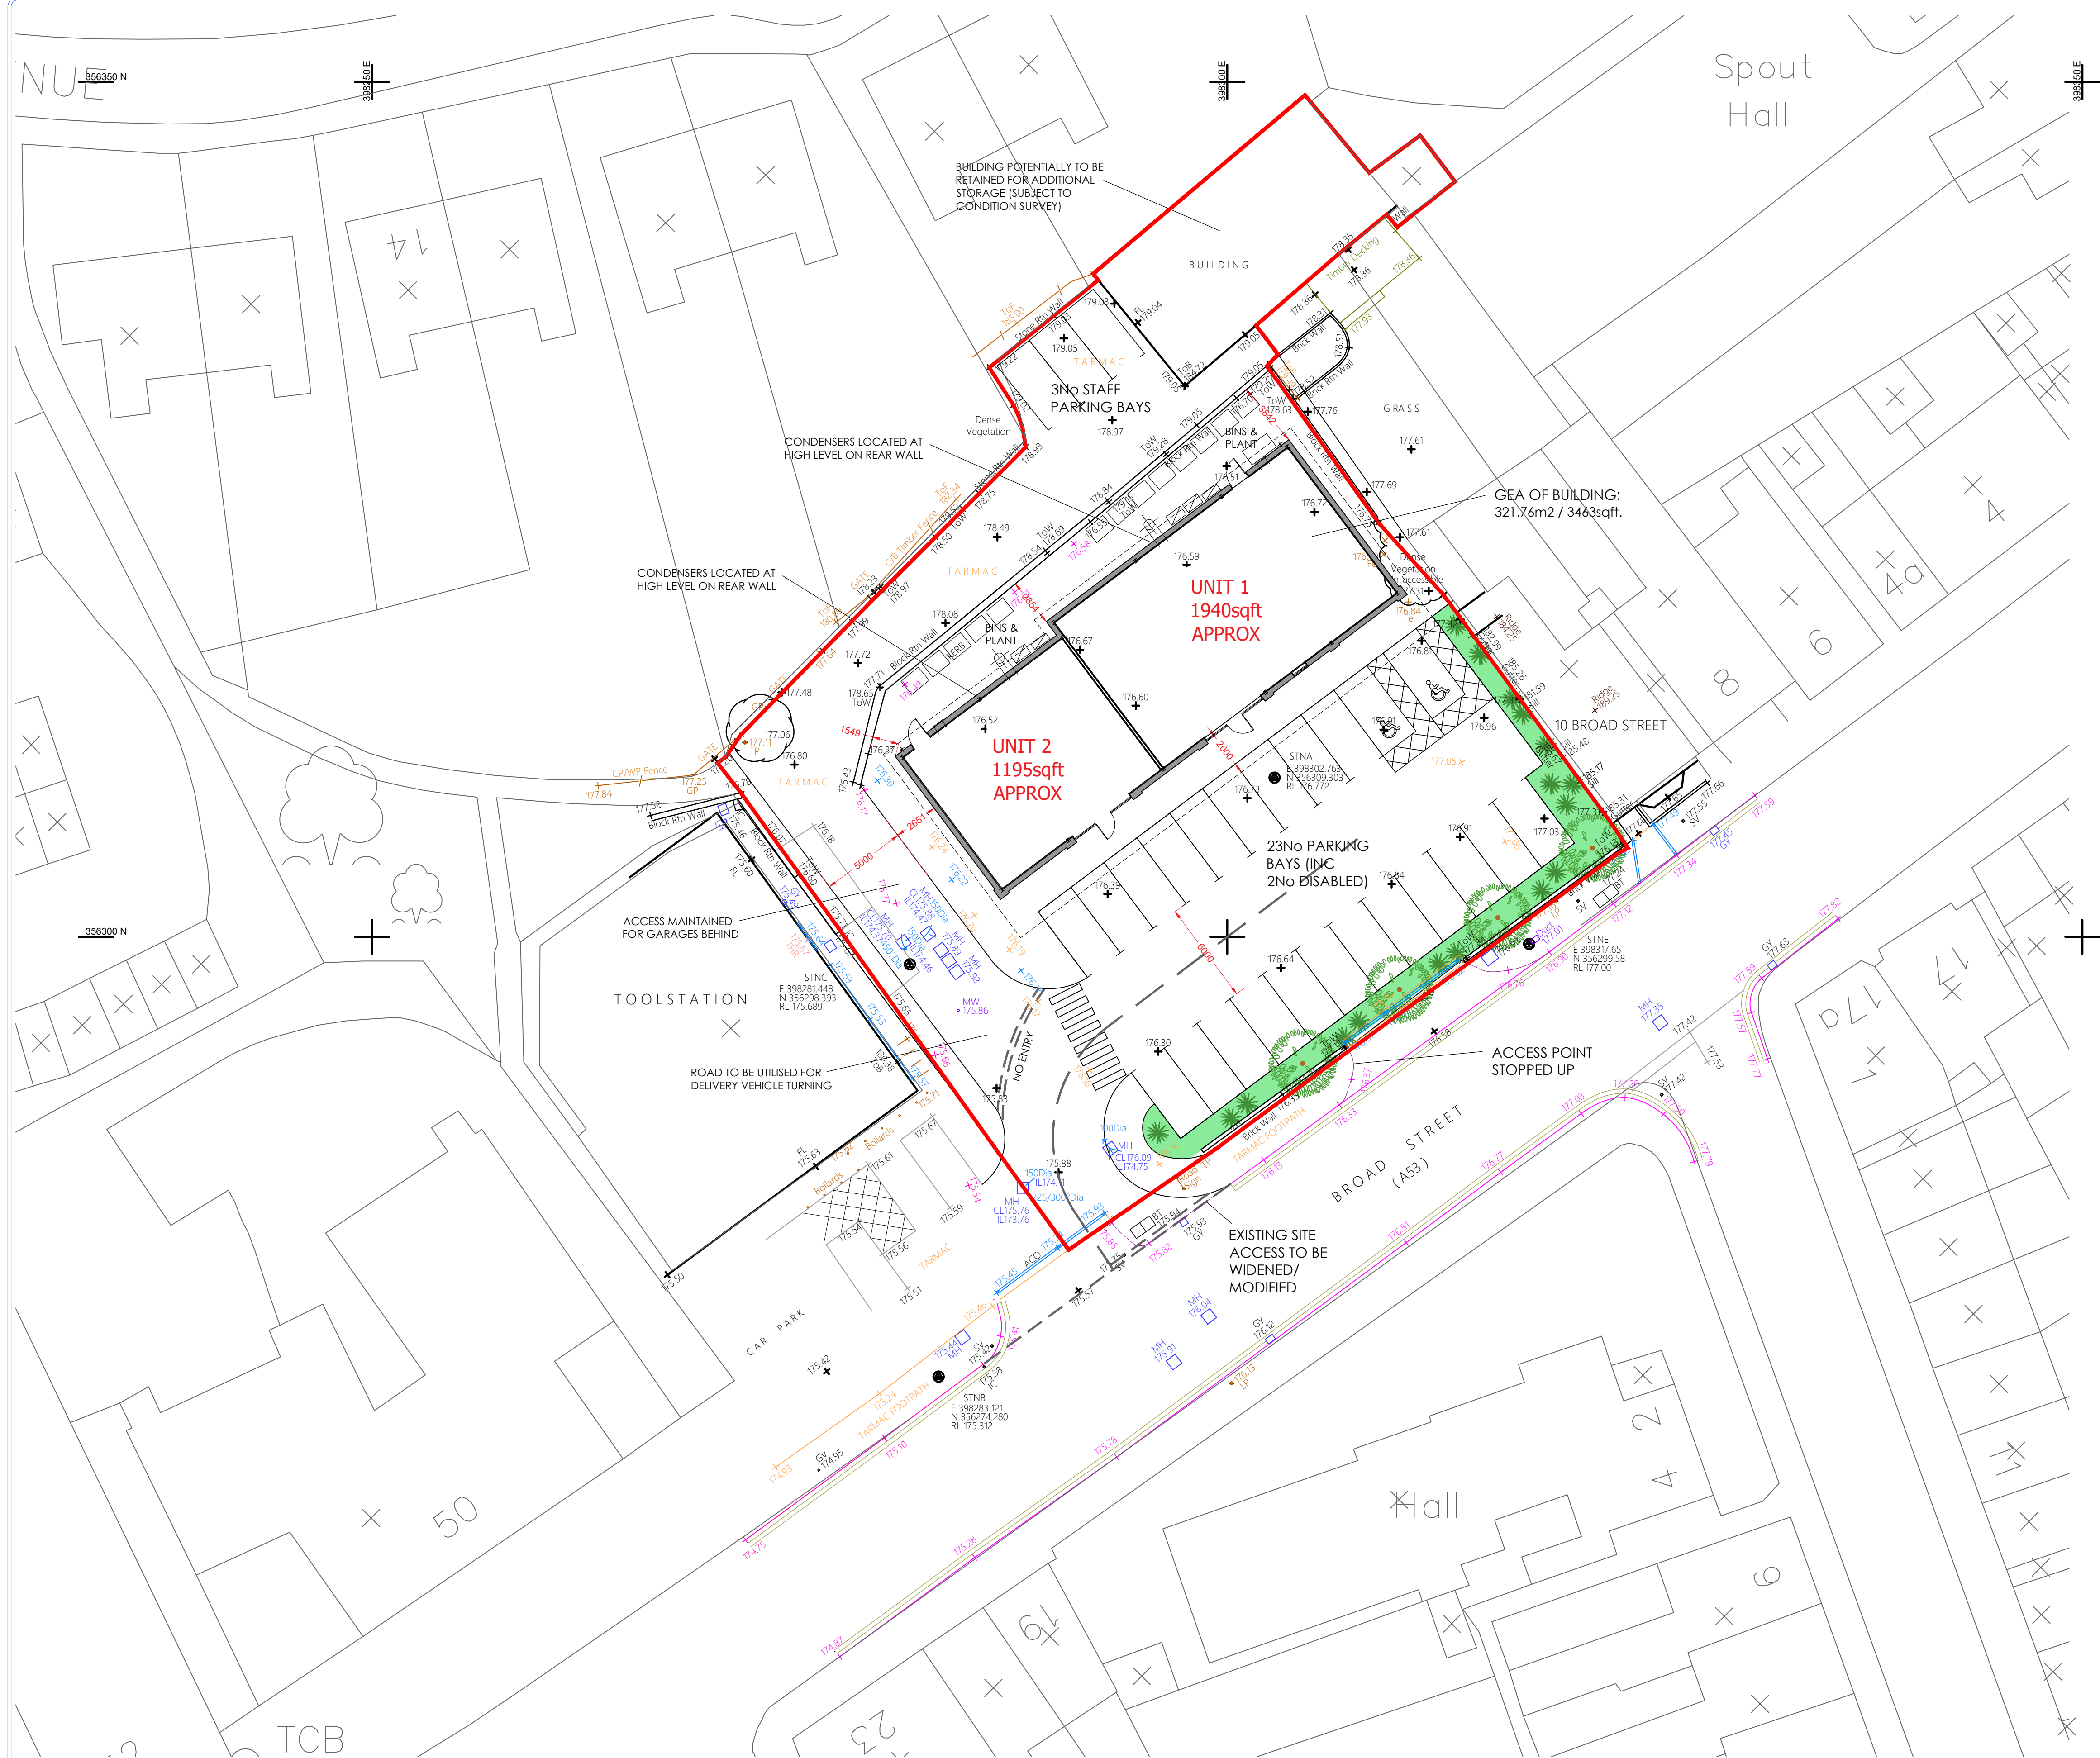

Proposed site plan
scale - 1:200 @ A1

© copyright 2022

This drawing and the copyrights and patents therein are the designer's property and may not be used or reproduced - only under contract. All rights reserved.

ALL DIMENSIONS TO BE CHECKED ON SITE.

DO NOT SCALE FROM THIS DRAWING EXCEPT FOR THE PURPOSES OF LOCAL AUTHORITY PLANNING

rev	date	description
C.	16/5/22	amended to show additional detail around the application site
B.	05/4/22	amended to show unit numbers; overall building GEA noted
A.	24/3/22	shown indicative extraction, condensers etc



Frank Belshaw
Building Surveyors Limited

wheatley springs barn, wheatley lane road,
barrowford, nelson, lancashire, BB7 6GS.
tel no. (01282) 699668, fax no. (01282) 602447.

**INLINE RESTAURANT
UNITS**

store address
LEEK
VACANT SITE
12 BROAD STREET
LEEK
STAFFORDSHIRE
ST13 5NS

drawing title
**PROPOSED
SITE PLAN**

drawn by	checked	date
PAY	----	10/02/22
store no.	scale	
0000	1:200 @ A1	

drawing no.	FB ref.	revision
0000/2022/G121	2022/26	C