

This drawing and the copyrights and patents therein are the designer's property and may not be used or reproduced - only under contract. All rights reserved.

DO NOT SCALE FROM THIS DRAWING EXCEPT FOR THE
PURPOSES OF LOCAL AUTHORITY PLANNING

rev	date	description




wheatley springs barn, wheatley lane road,
barrowford, nelson, lancashire. BB9 6QS.
tel no. (01282) 699668. fax no. (01282) 602447.

store address

drawing title
PROPOSED
ROOF PLAN

drawn by PAY	checked ----	date 24/03/22
store no. 0000	scale 1:50 @ A1	

drawing no.	FB ref.	revision
0000/2022/G100	2022/26	----

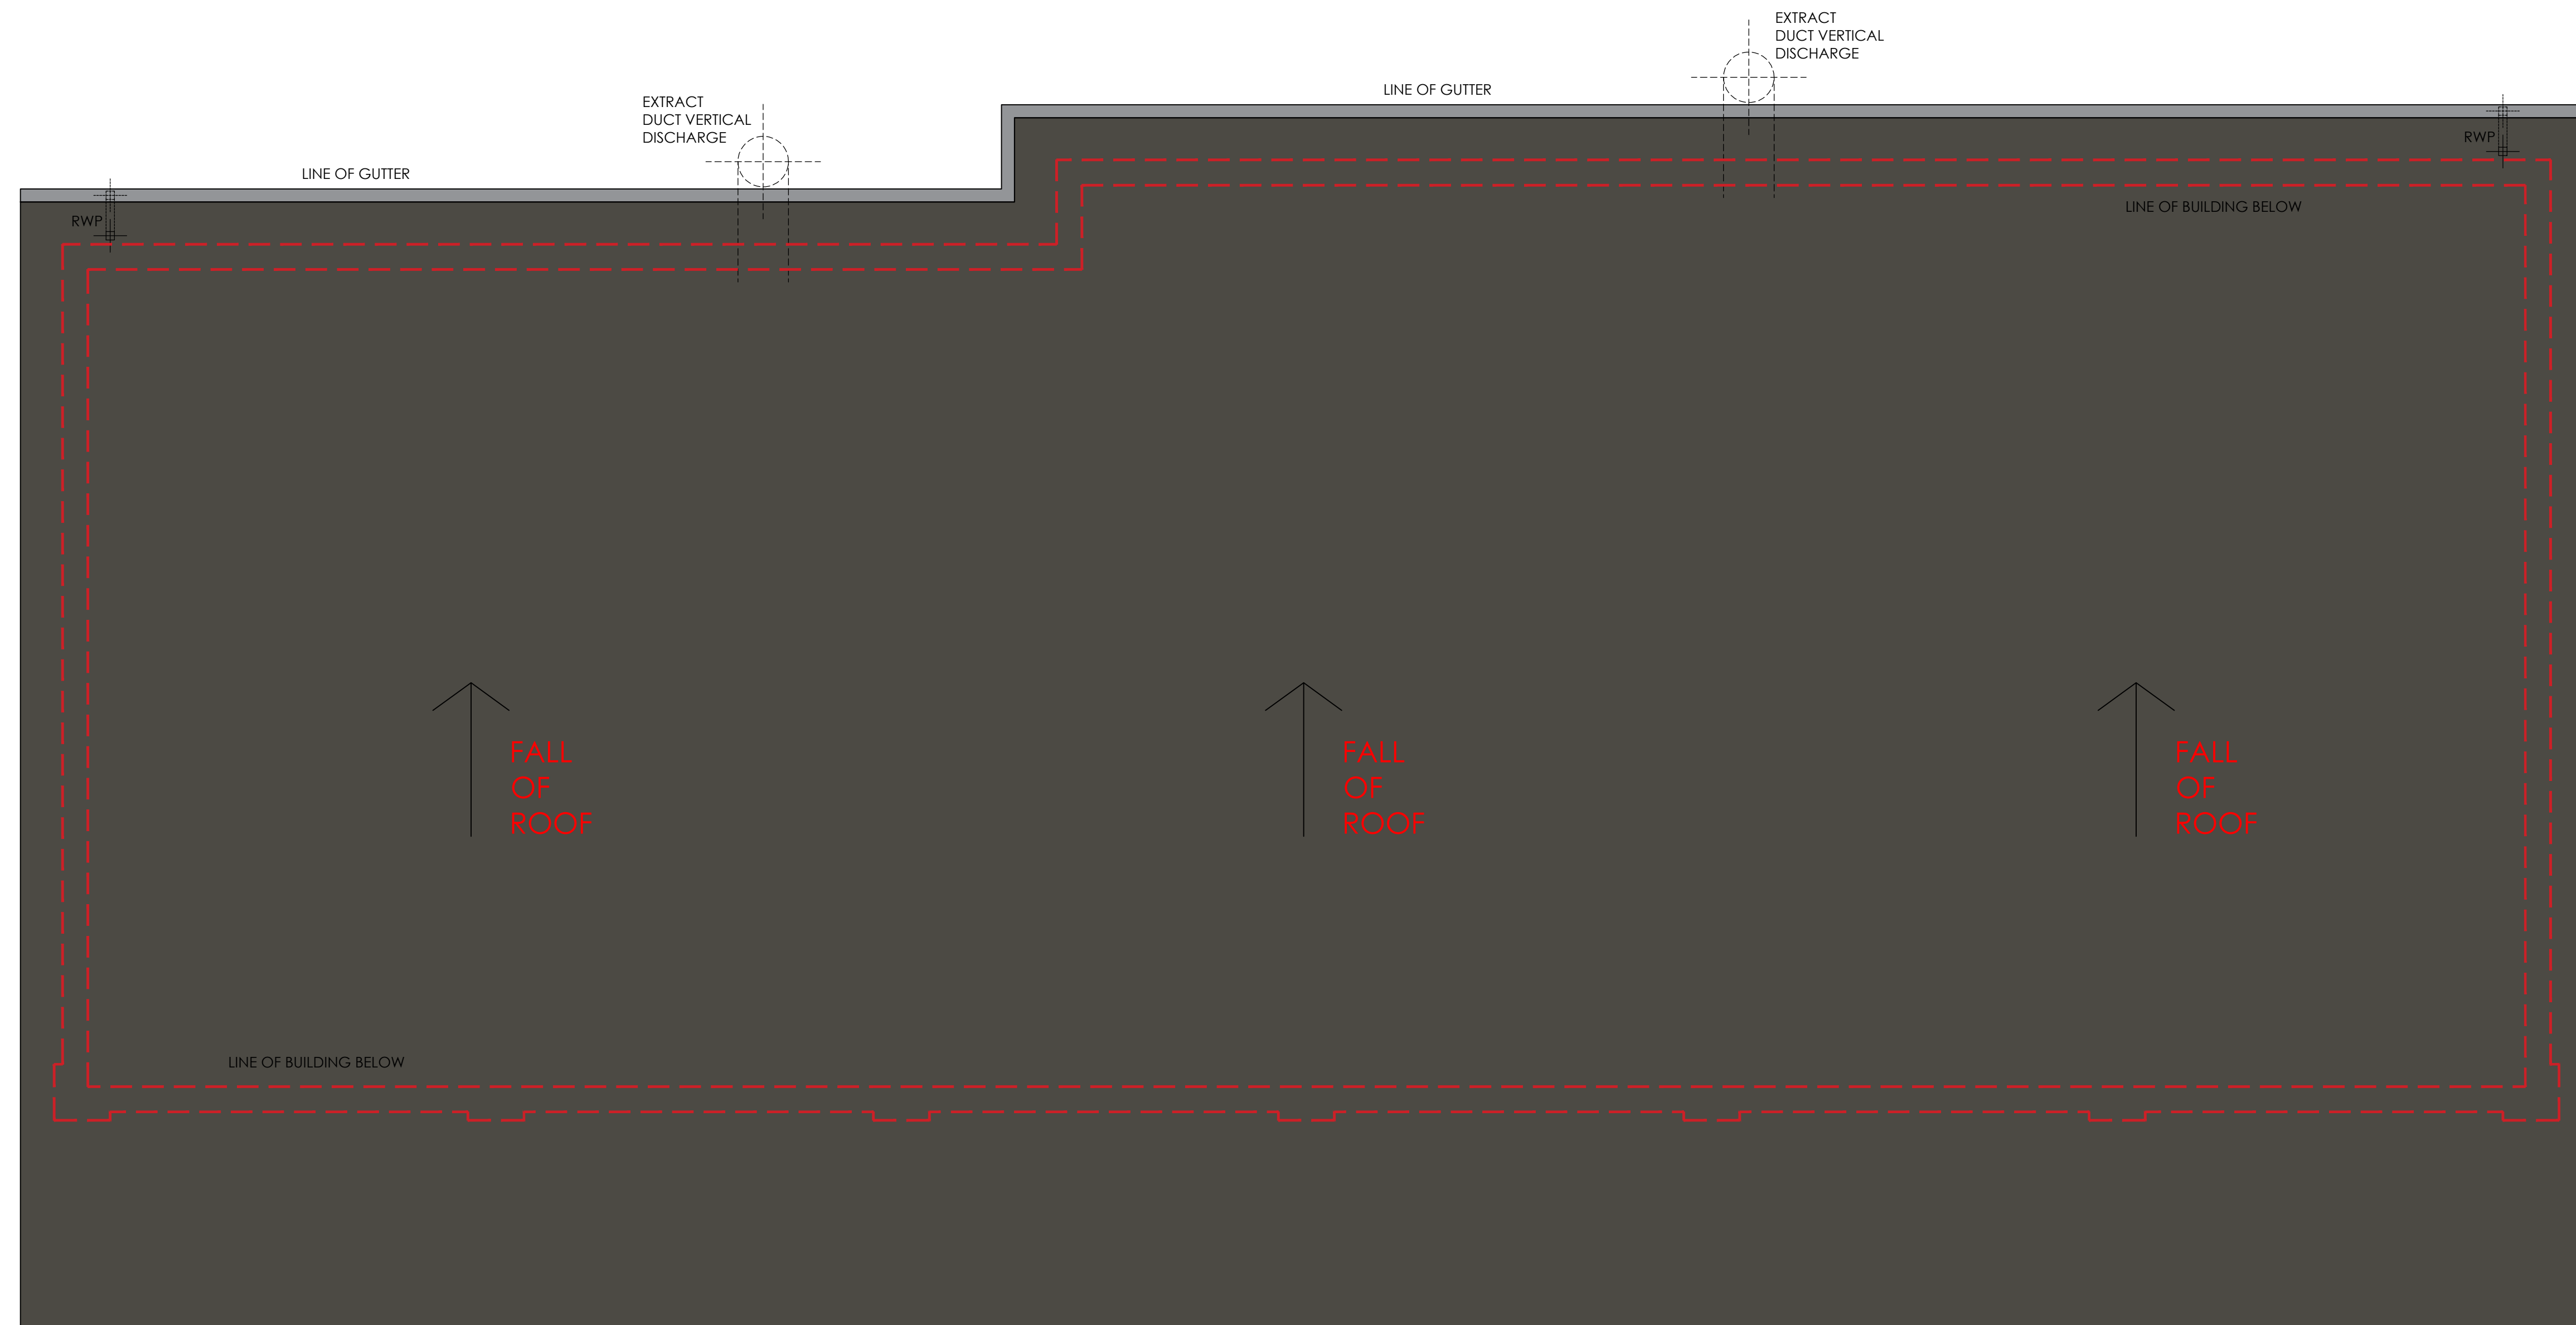

Proposed roof plan
scale - 1:50 @ A1