




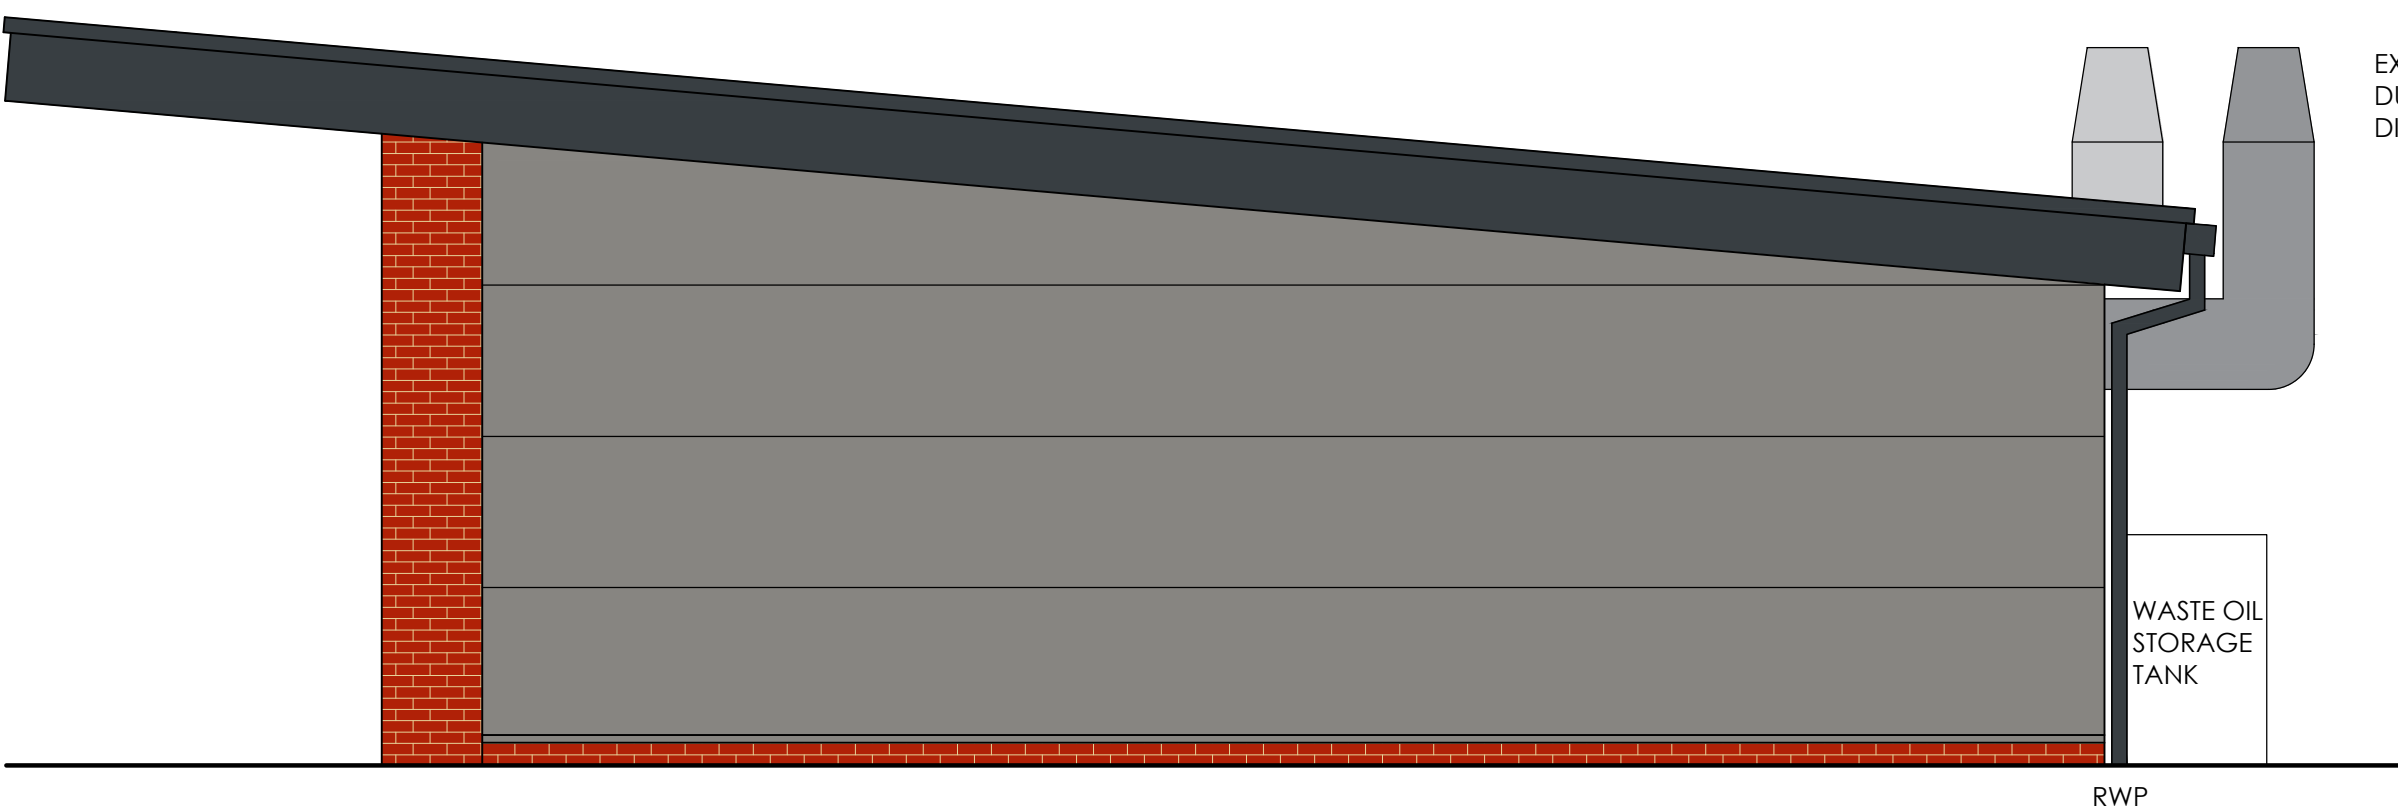

Proposed side elevation
scale - 1:50 @ A1

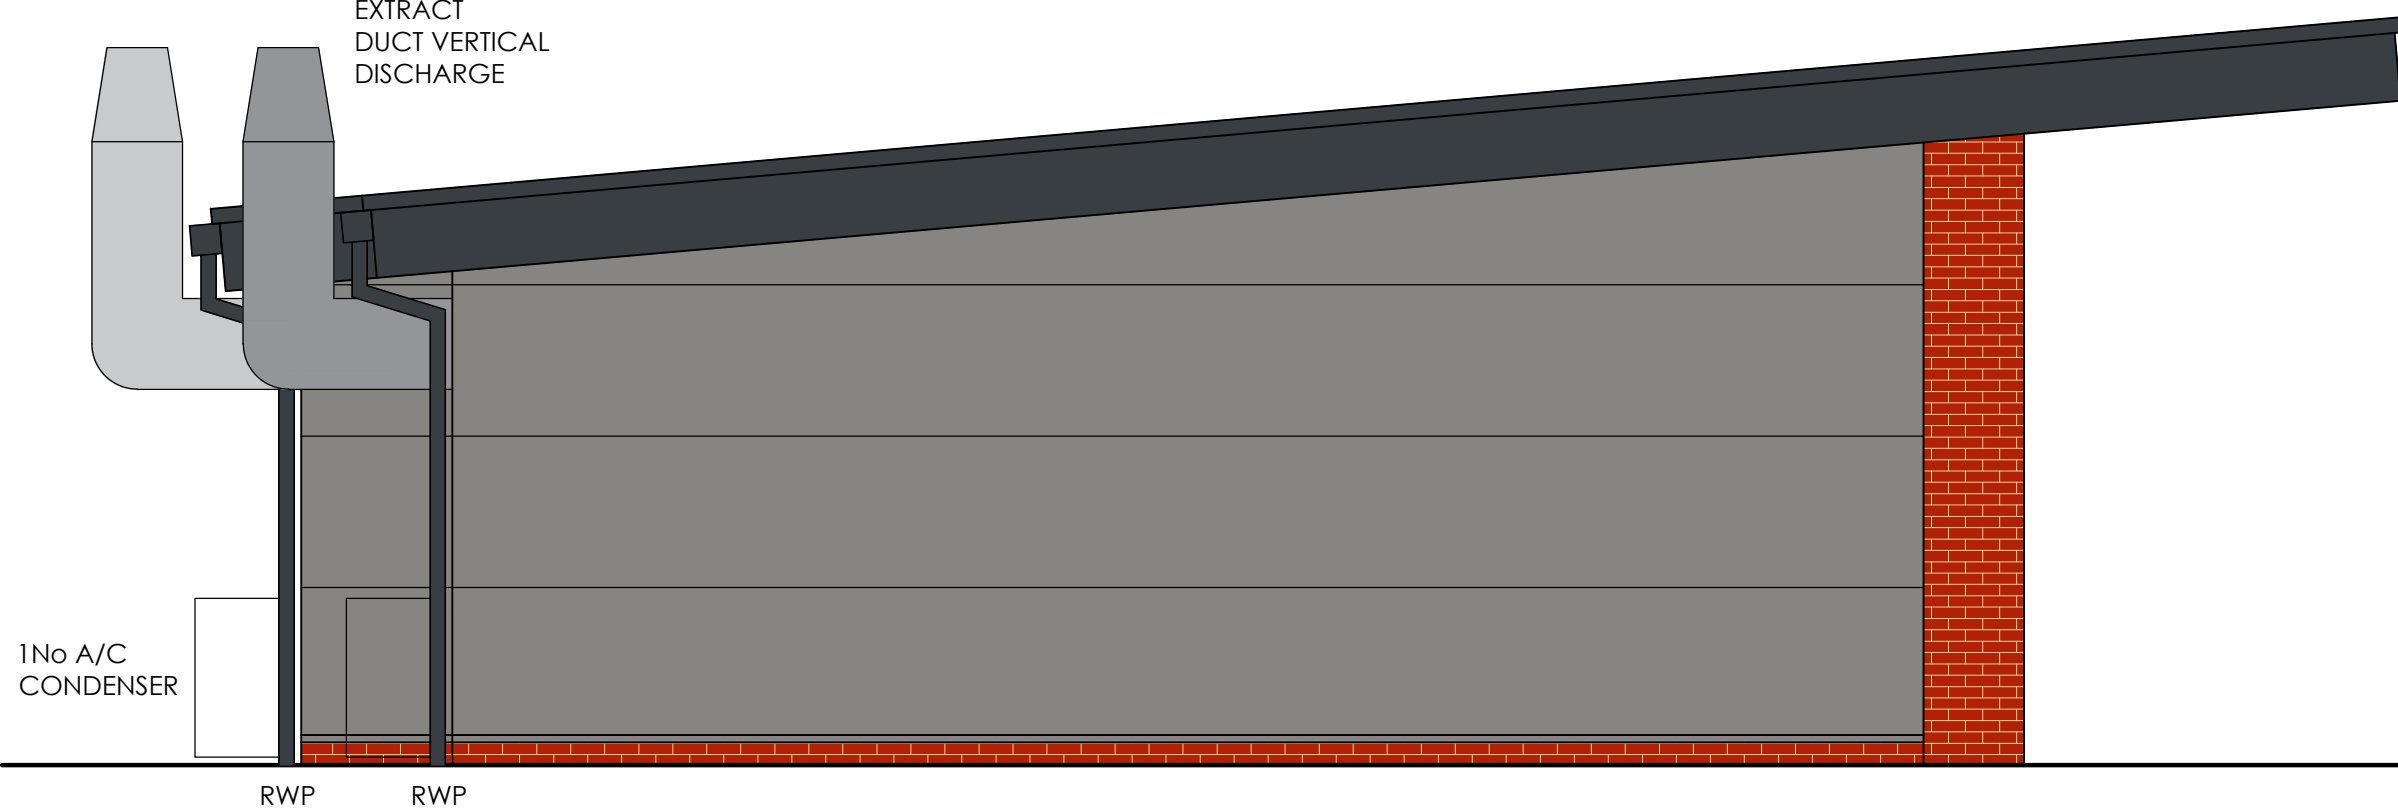

Proposed side elevation
scale - 1:50 @ A1

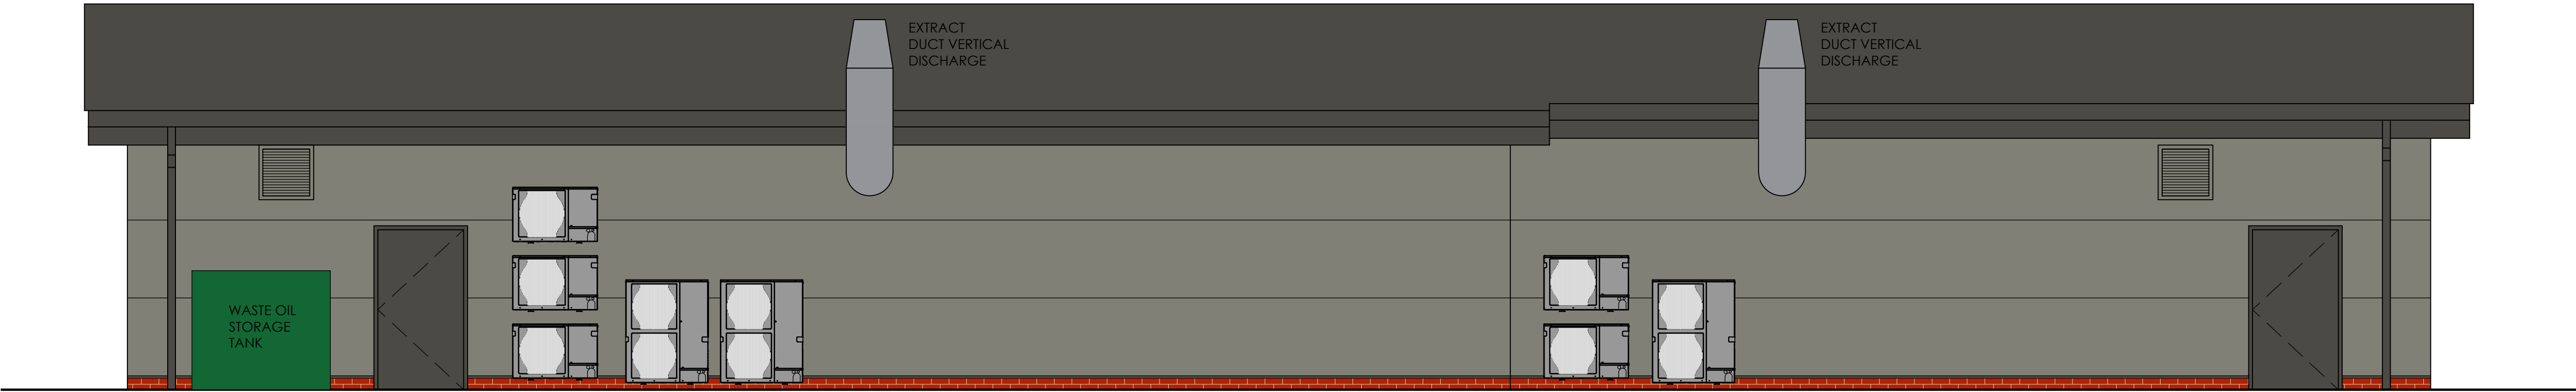

Proposed rear elevation
scale - 1:50 @ A1



Proposed front elevation
scale - 1:50 @ A1

© copyright 2022
This drawing and the copyrights and patents therein are the designer's property and may not be used or reproduced - only under contract. All rights reserved.

ALL DIMENSIONS TO BE CHECKED ON SITE.
DO NOT SCALE FROM THIS DRAWING EXCEPT FOR THE PURPOSES OF LOCAL AUTHORITY PLANNING

rev	date	description
B.	05/4/22	indicative signage zones noted
A.	24/3/22	added rear & other side elevations; shown indicative extraction, condensers etc



Frank Belshaw
Building Surveyors Limited

wheatley springs barn, wheatley lane road,
barrowford, nelson, lancashire, BB9 6QS.
tel no. (01282) 699668, fax no. (01282) 602447.

**INLINE RESTAURANT
UNITS**

store address
LEEK
VACANT SITE
12 BROAD STREET
LEEK
STAFFORDSHIRE
ST13 5NS

drawing title
PROPOSED
EXTERNAL ELEVATIONS

drawn by	checked	date
PAY	----	11/02/22
store no.	scale	
0000	1:50 @ A1	

drawing no.	FB ref.	revision
0000/2022/G211	2022/26	B