


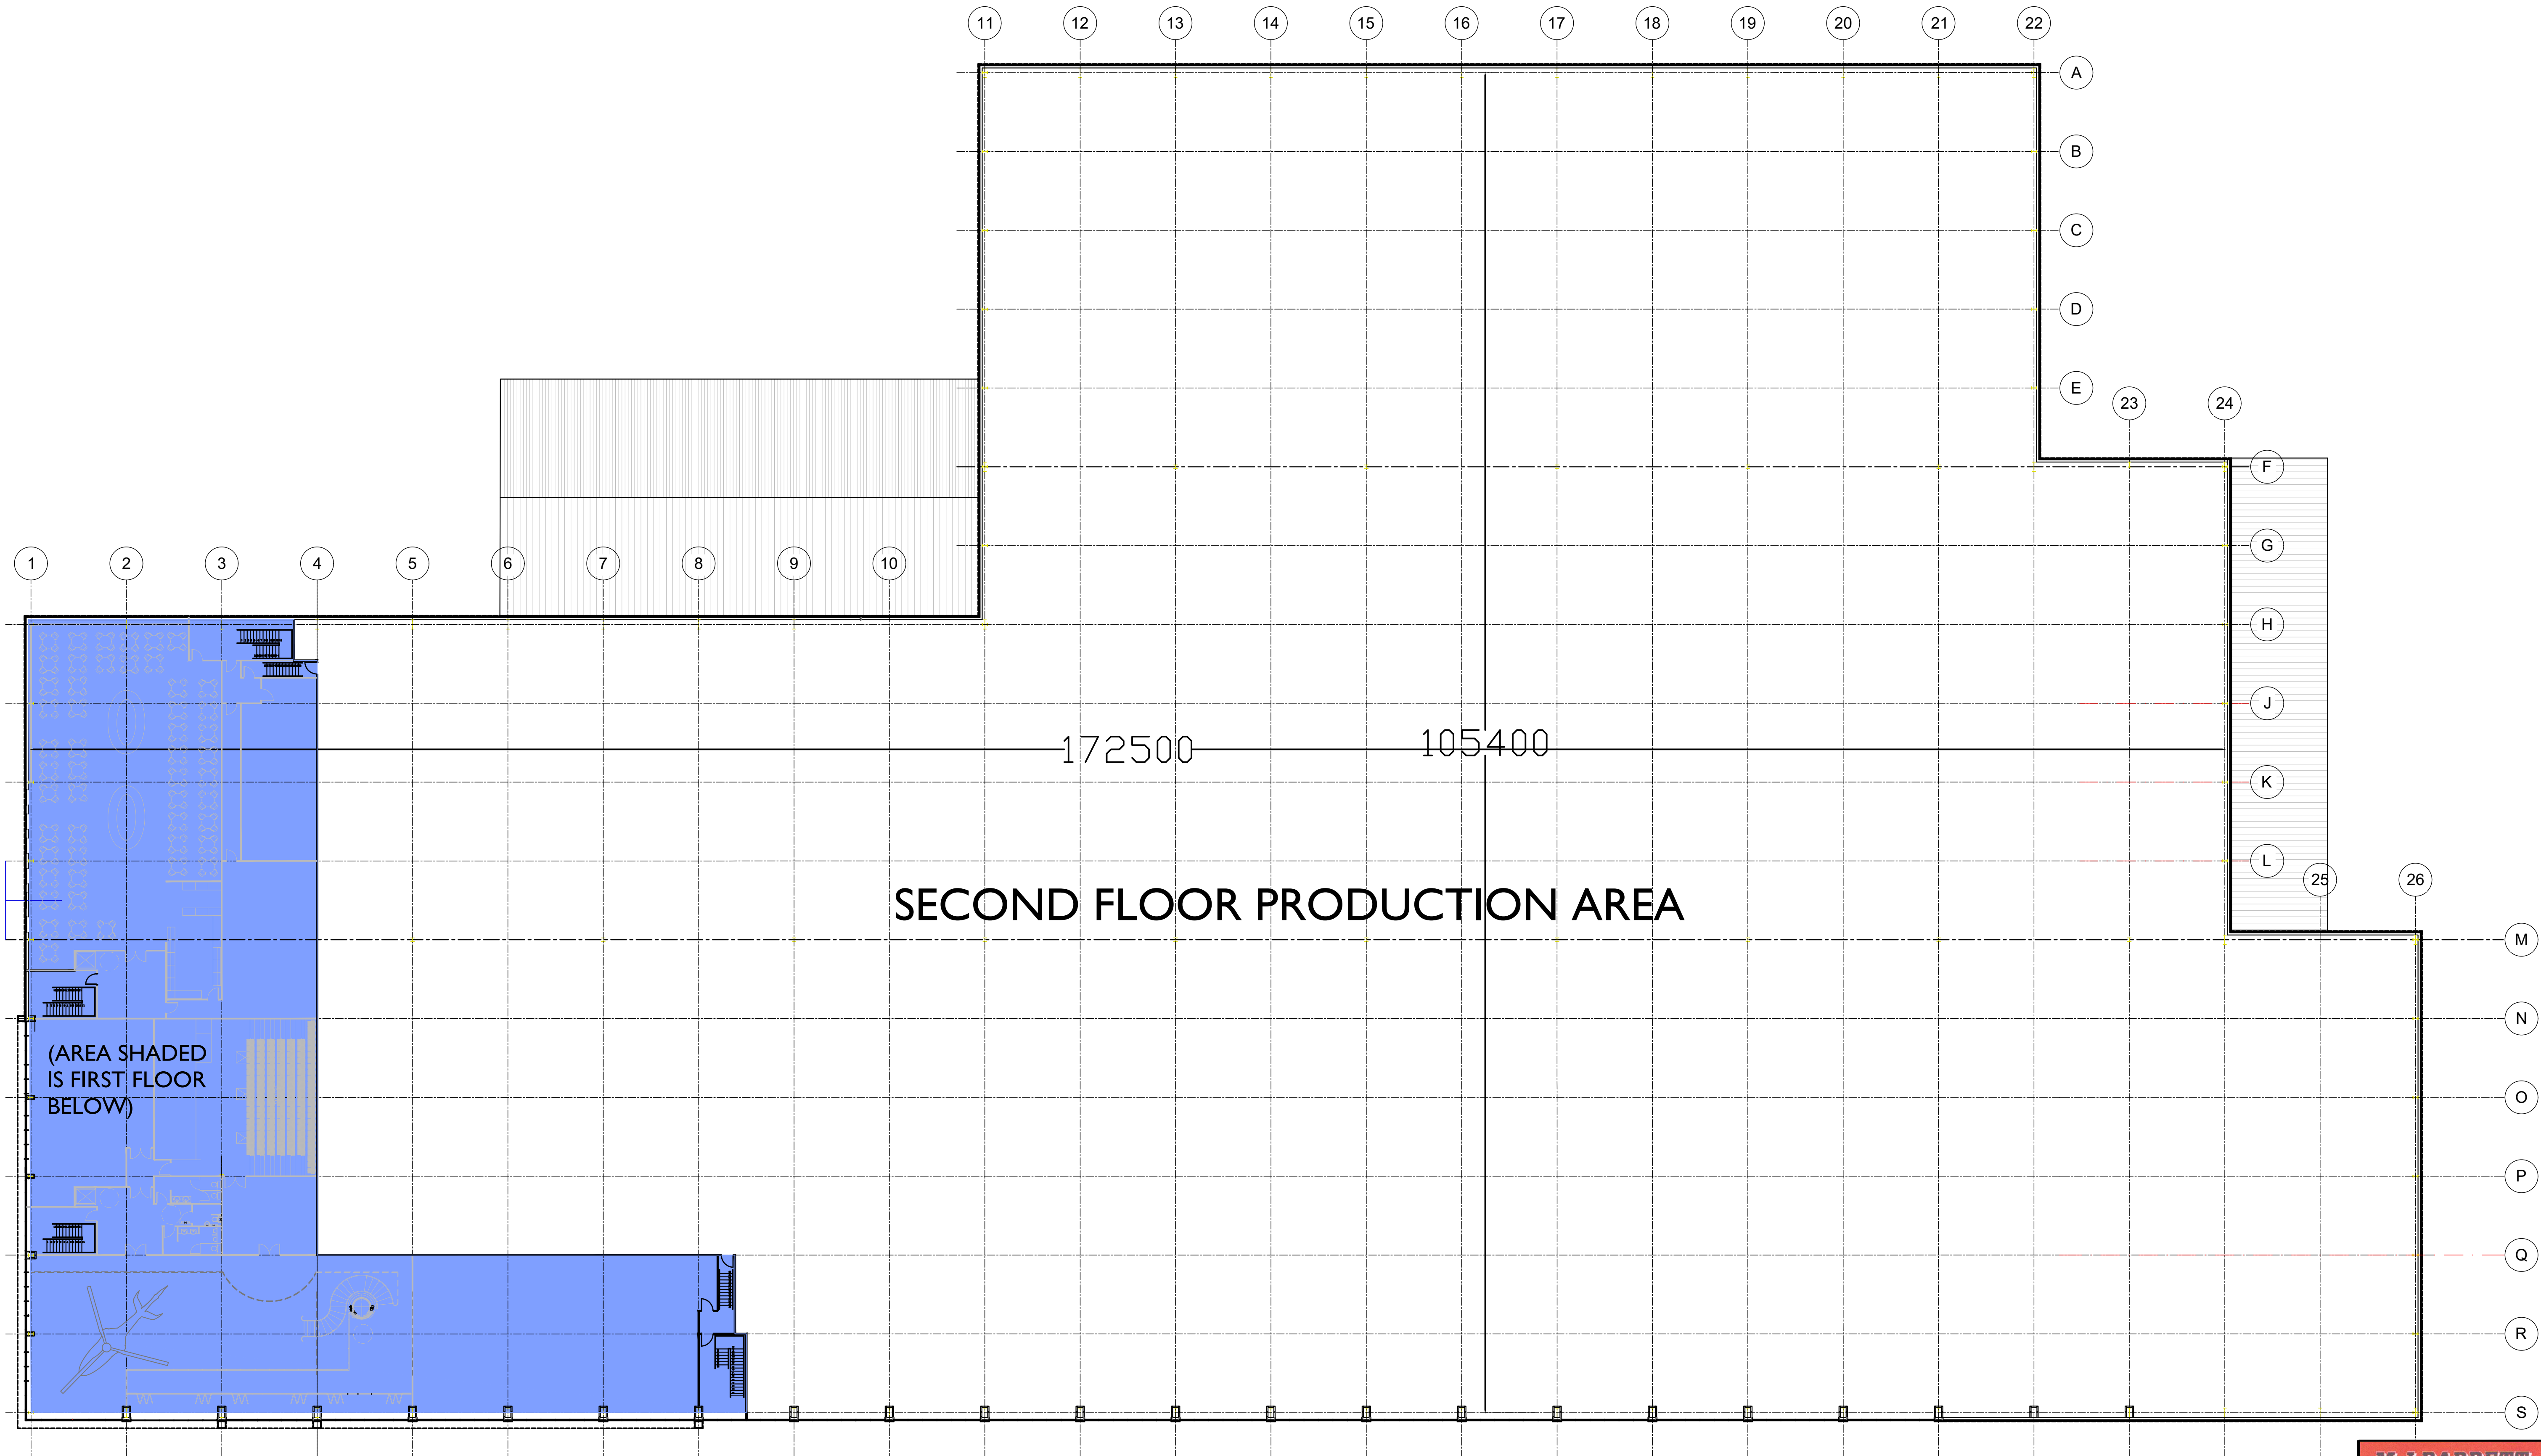

SECOND FLOOR PLAN (Finished Floor Level 162.350m PRODUCTION AREA)
GIA. 13,350 SQ M

M J BARRETT
DEVELOPMENTS

Brookside Business Park
Brookside Road
Uttrover Staffs.
ST14 8AT
tel 01889 564253 fax 01889 564210

Client
HILL HELICOPTERS

Project
PROPOSED COMMERCIAL SITE
DEVELOPMENT
BLTYHE BUSINESS PARK, CRESSWELL

Title
SECOND FLOOR PLAN

Drawn
HPC

Date
April 2022

Checked
-

Scale
1:250 @ A1

Status
PROPOSED

Dwg No.
A-004-HH-P10

Rev.
-

This drawing is Copyright © it is not to be reproduced, it may not be copied or
distributed in any form without the written permission of the author. All rights reserved.
All must be returned on request.

A1 Drawing Sheet