


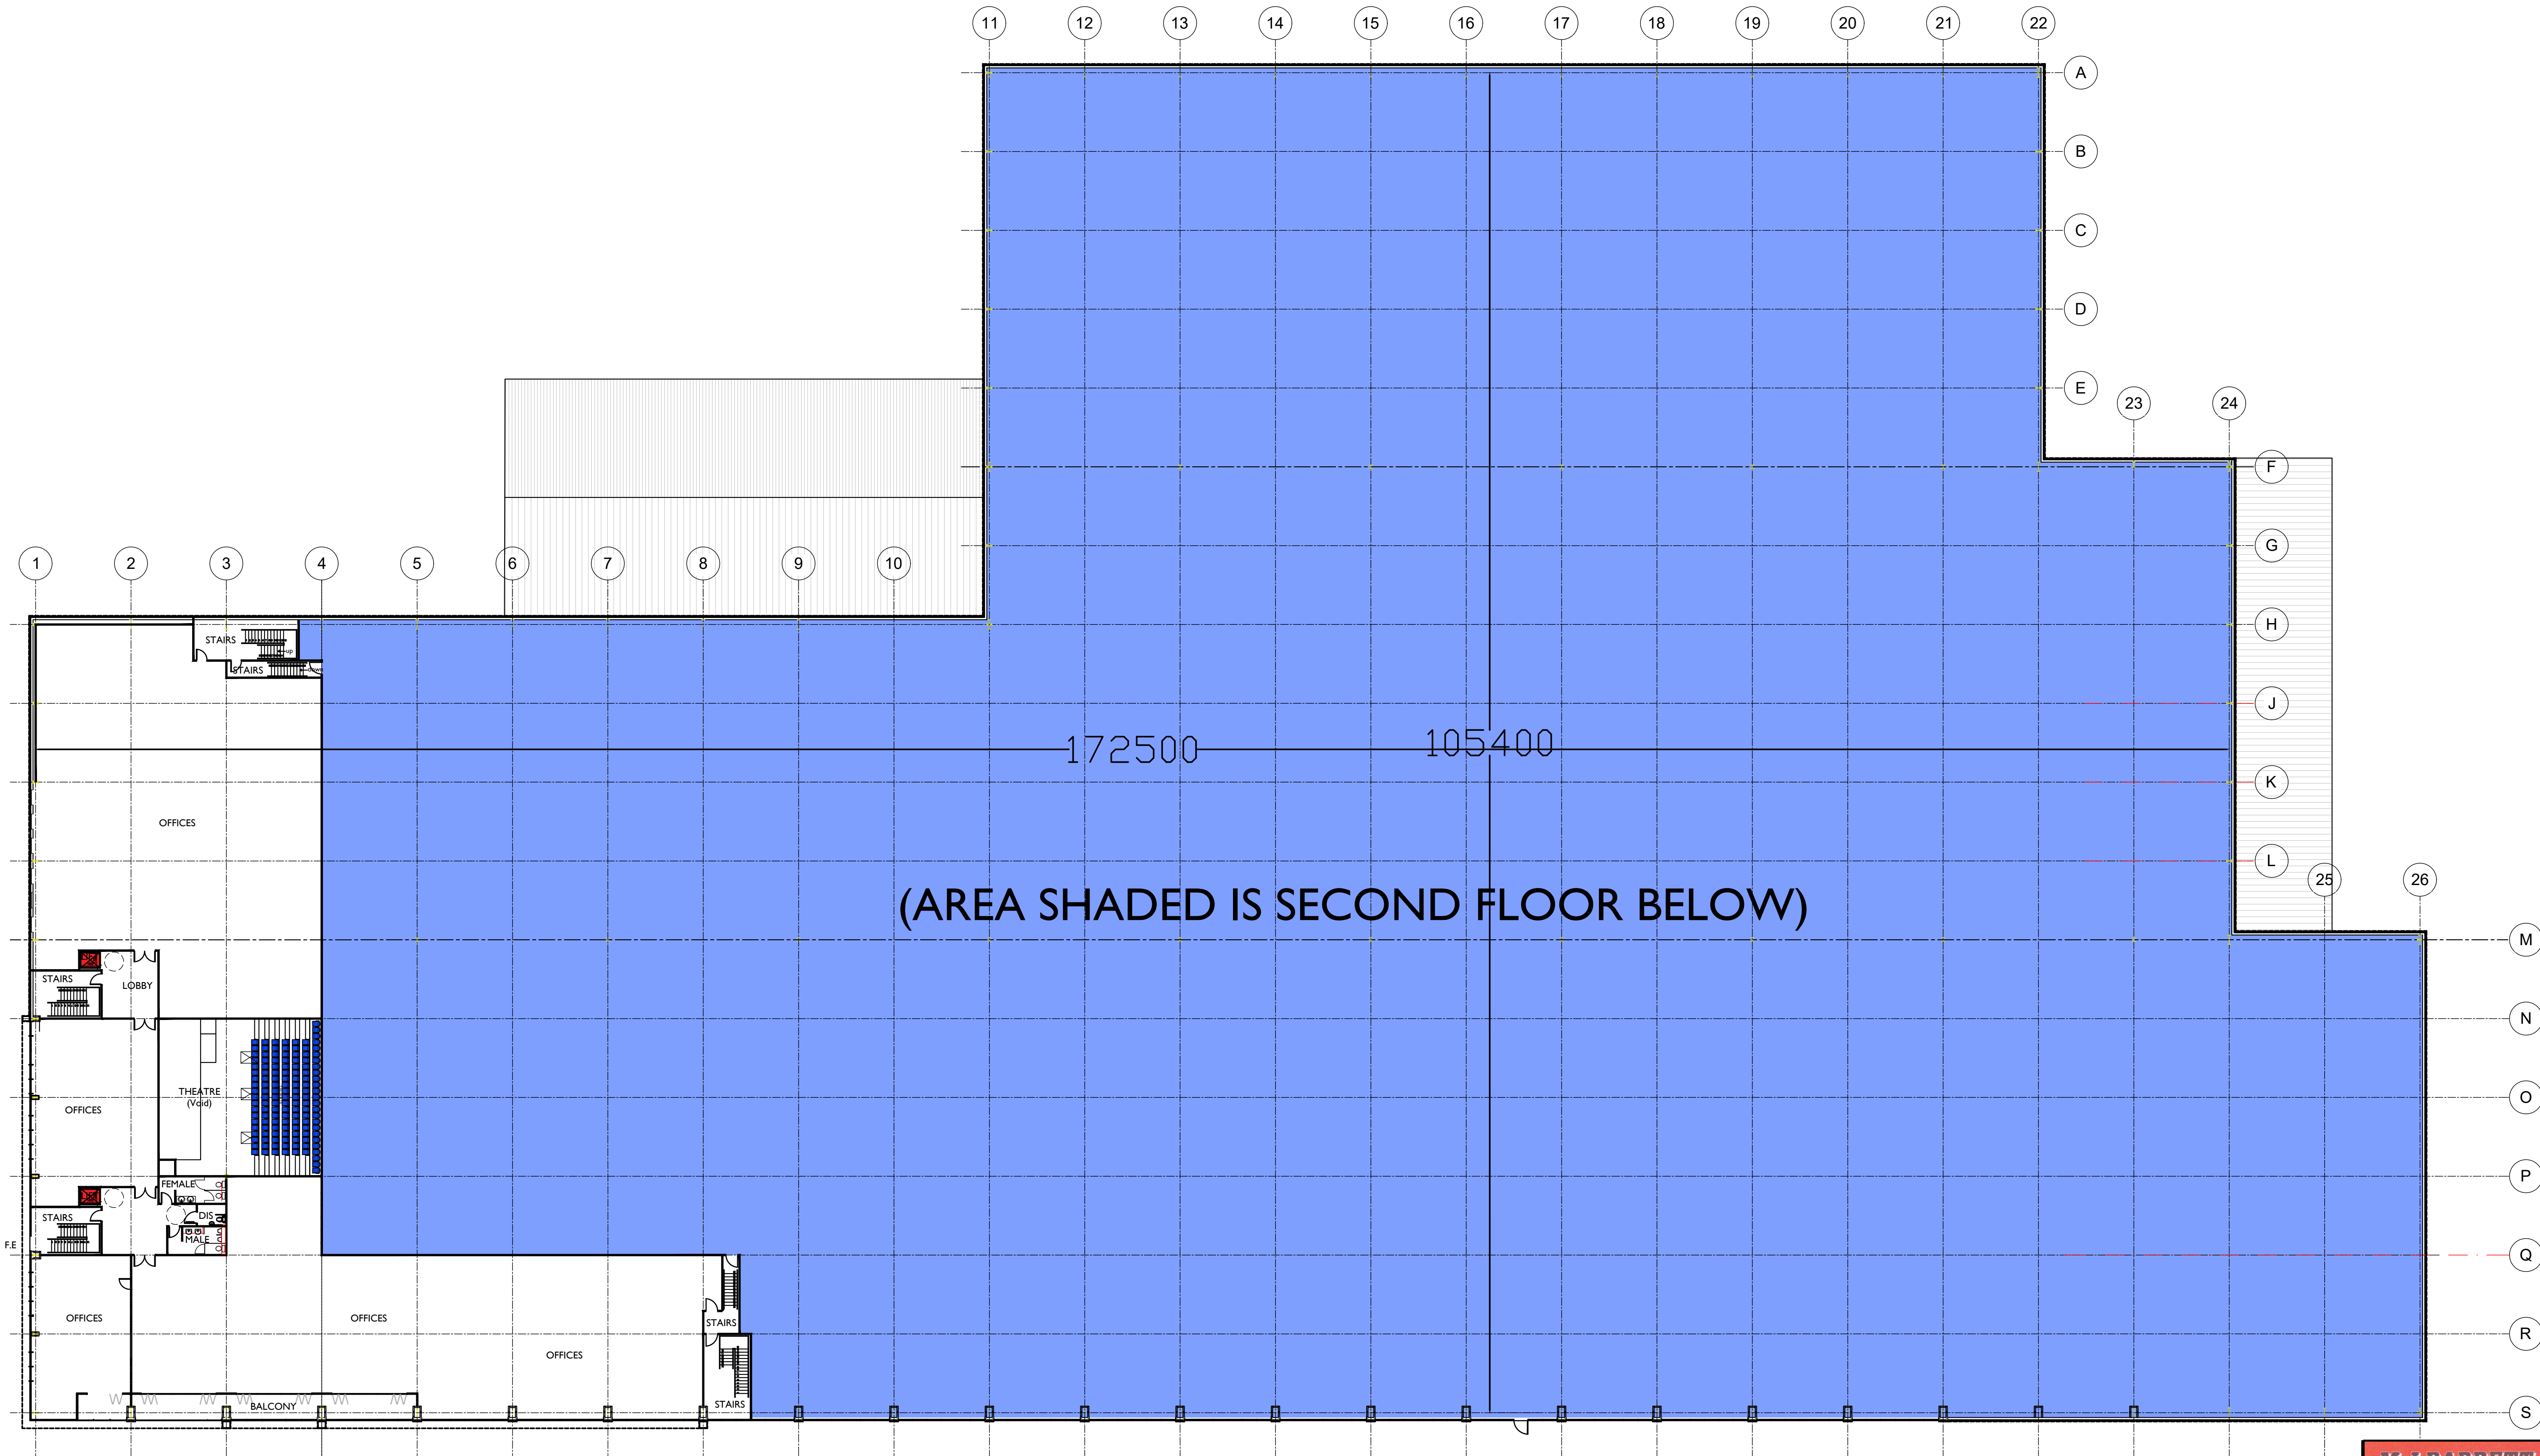

THIRD FLOOR PLAN (Finished Floor Level 164.170m OFFICES AND AMENITIES)
GIA. 1,830 SQ M

M J BARRETT	
DEVELOPMENTS	
Brookside Business Park Brookside Road Uttrover Staffs. ST14 8AT tel 01889 564253 fax 01889 564210	
Client HILL HELICOPTERS	
Project PROPOSED COMMERCIAL SITE DEVELOPMENT BLYTHE BUSINESS PARK, CRESSWELL	
Title THIRD FLOOR PLAN	
Drawn HPC	Date April 2022
Checked -	Scale 1:250 @ A1
Status PROPOSED	
Dwg No. A-004-HH-P1 I	Rev. -
This drawing is Copyright © M J Barrett & Co. It is not to be used in any form without the written permission of M J Barrett & Co. All rights reserved. It is not to be used for any other purpose. It is not to be used for any other purpose. It is not to be used for any other purpose.	
A1 Drawing Sheet	