


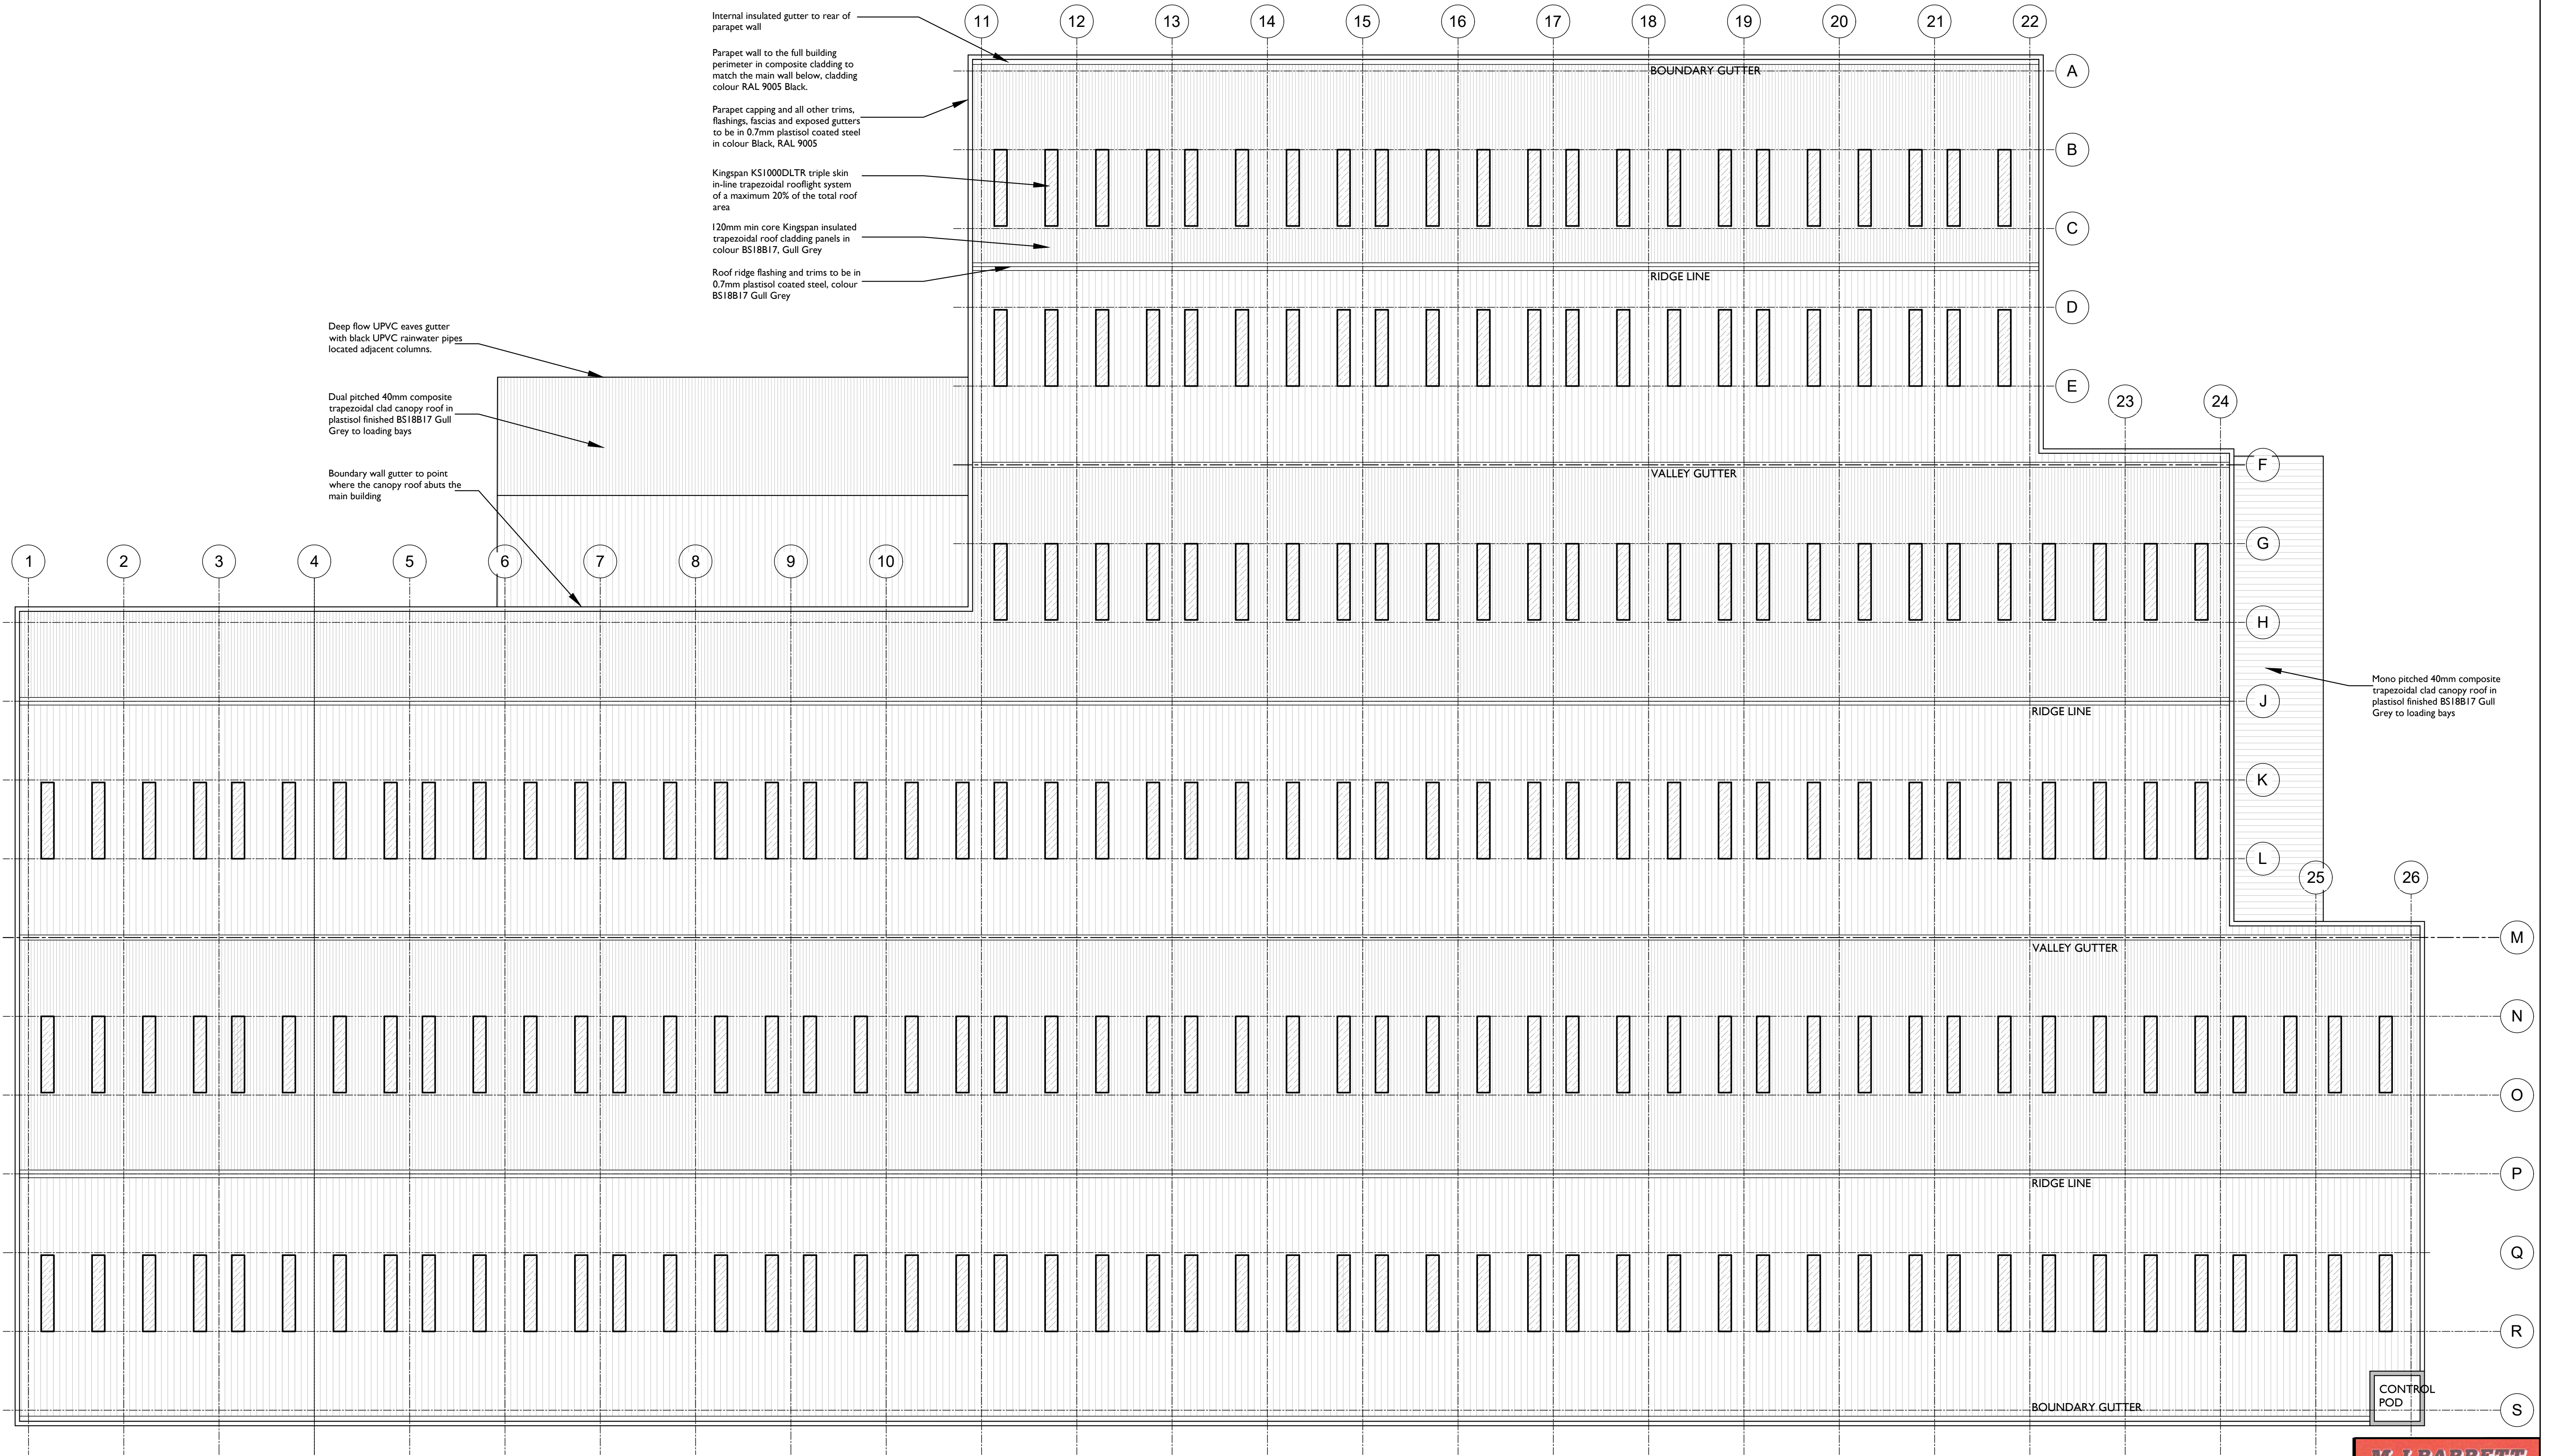

ROOF PLAN

M J BARRETT

DEVELOPMENTS

Brookside Business Park

Brookside Road

Uttrover Staffs.

ST14 8AT

tel 01889 564253 fax 01889 564210

Client

HILL HELICOPTERS

Project

PROPOSED COMMERCIAL SITE DEVELOPMENT

BLYTHE BUSINESS PARK, CRESSWELL

Title

ROOF PLAN

Drawn

HPC

Date

April 2022

Checked

-

Scale

1:250 @ A1

Status

PROPOSED

Dwg No.

A-004-HH-P12

Rev.

-

Notwithstanding to Copyright, it is hereby acknowledged that the design and construction of the building and its contents are the property of Hill Helicopters and shall remain the property of Hill Helicopters.

A1 Drawing Sheet