



- NOTES:
1. ALL DIMENSIONS ARE IN MILLIMETRES UNLESS NOTED OTHERWISE, ALL LEVELS ARE IN METRES.
 2. THIS DRAWING TO BE READ IN CONJUNCTION WITH THE ARCHITECTS / ENGINEERS DRAWINGS.
 3. ALL WORKMANSHIP & MATERIALS ARE TO COMPLY WITH THE SPECIFICATION, BUILDING REGULATIONS, RELEVANT BRITISH STANDARDS AND MANUFACTURERS RECOMMENDATIONS.
 4. ALL DIMENSIONS AND SETTING OUT ARE TO BE CHECKED ON SITE AND ANY DISCREPANCIES ARE TO BE REPORTED TO THE CONTRACT ADMINISTRATOR IMMEDIATELY.

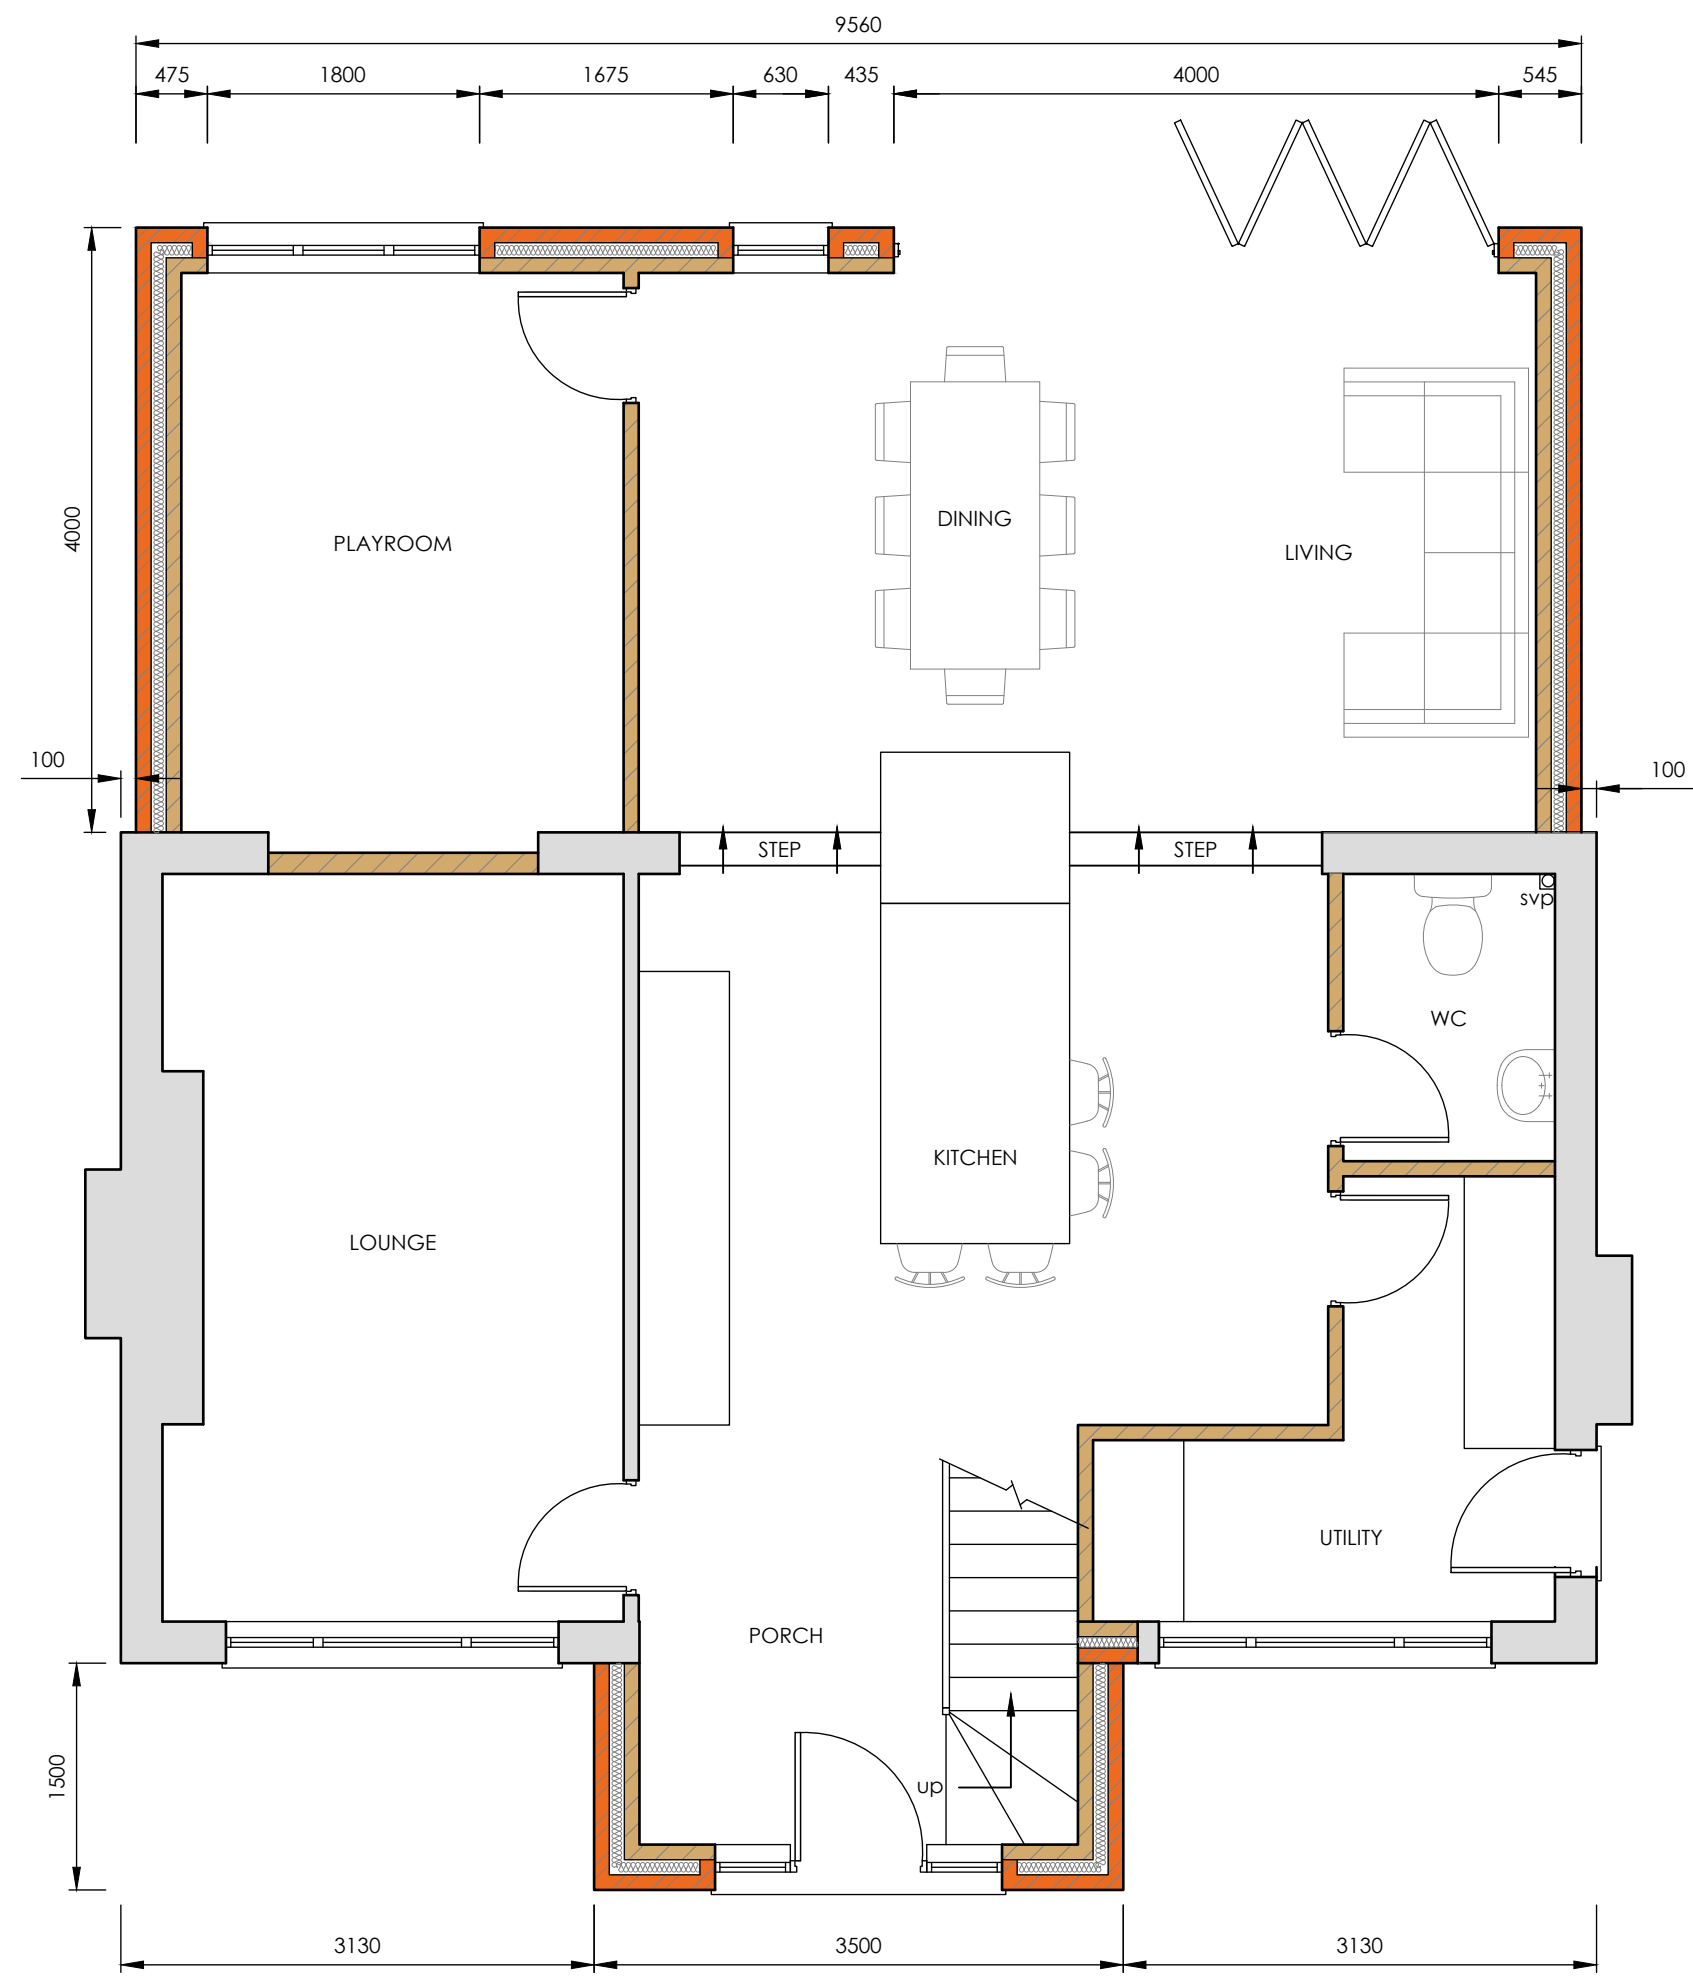


PROPOSED GROUND FLOOR PLAN
(Scale 1:50)




FRONT ELEVATION
(Scale 1:100)

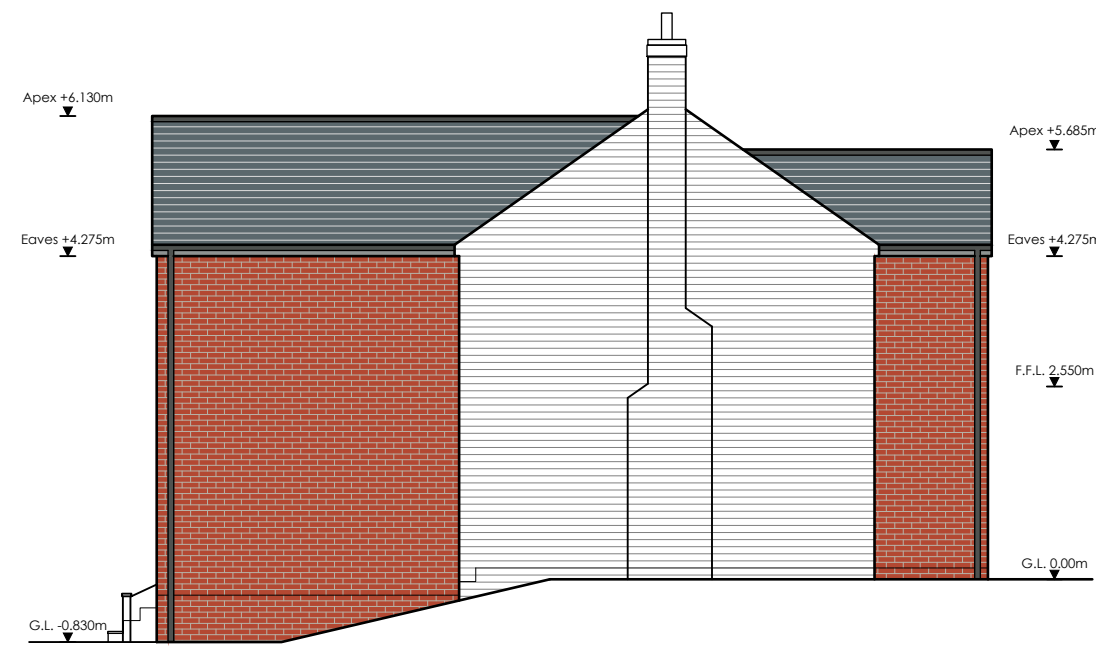

SIDE ELEVATION
(Scale 1:100)

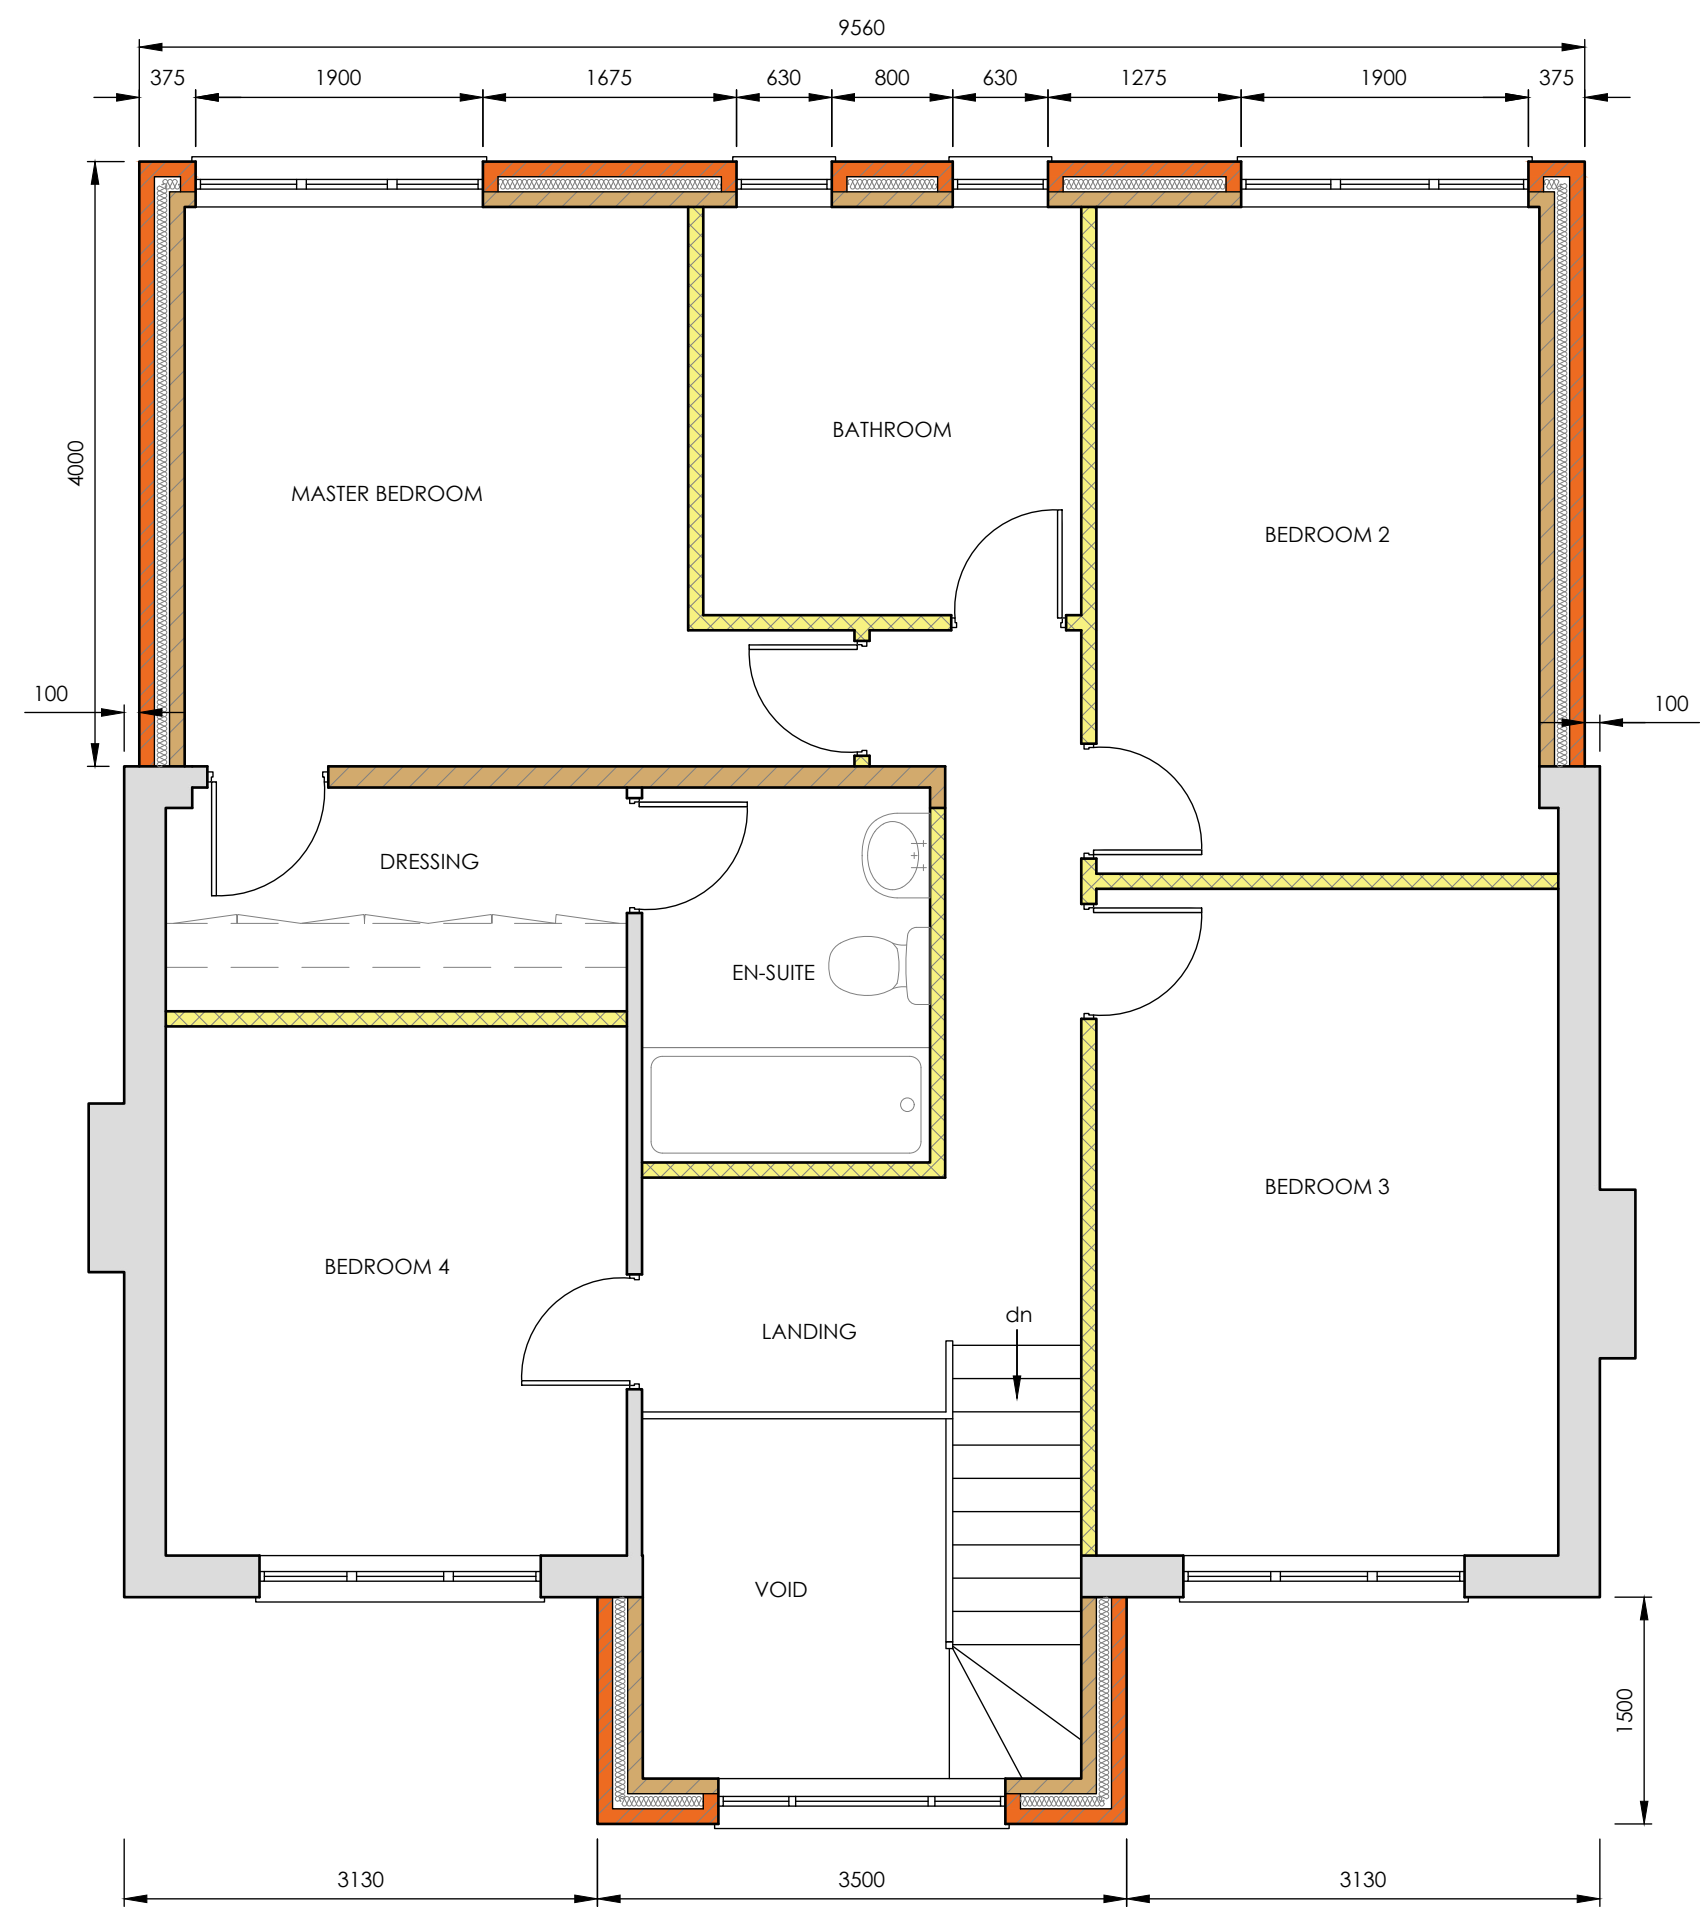

PROPOSED FIRST FLOOR PLAN
(Scale 1:50)

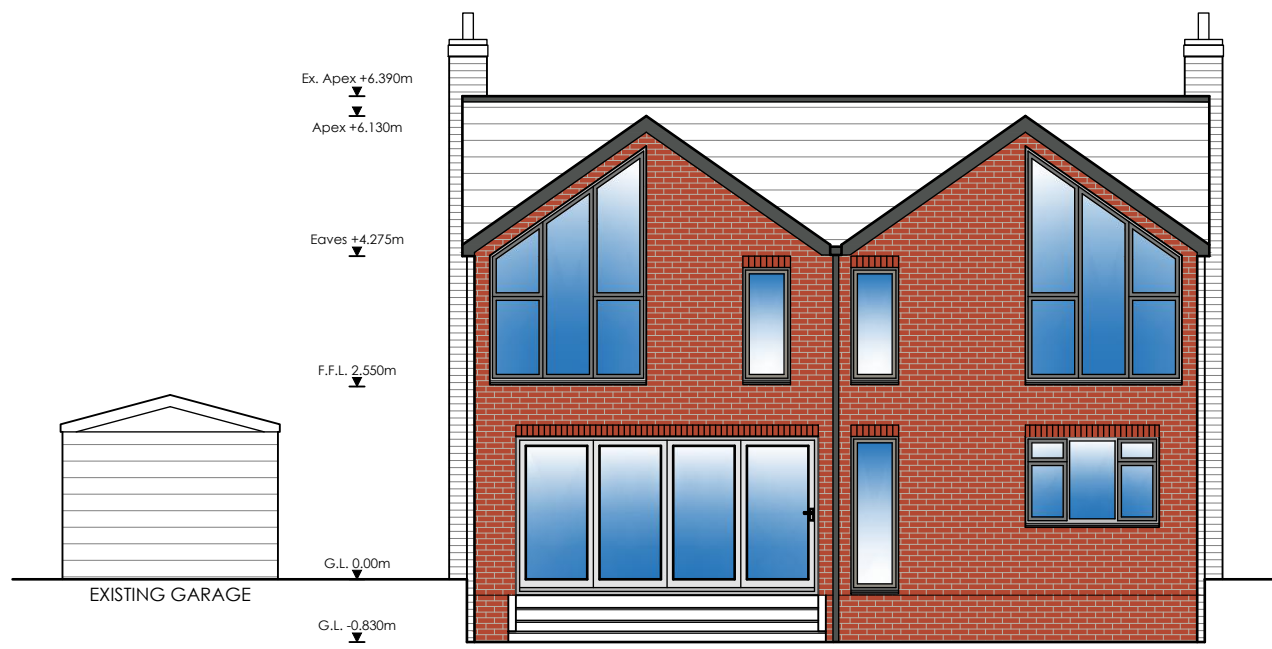

REAR ELEVATION
(Scale 1:100)



SIDE ELEVATION
(Scale 1:100)

Rev.	Revision Description	Drm	Date	Client:	Suitability:	Drawing No:	Revision
A	FLOOR PLAN & ELEVATIONS REVISED TO CLIENT'S COMMENTS	SPW	JUL 2021	LIAM SAUNDER	PLANNING	VALE-VIEW-IDS-507-DR-A-00-10-006	E
B	REVISED DESIGN TO MEET PLANNERS COMMENTS	SPW	FEB 2022	Drawing Type:	Index No.:		
C	REVISED TO CLIENT COMMENTS	SPW	MAR 2022	AutoCAD	IDS-2021-507		
D	ENTRANCE REVISED TO CLIENT COMMENTS	SPW	MAY 2022	Title:			
E	SCALE BAR REMOVED	SPW	JUN 2022	VALE VIEW, HAZELCROSS ROAD, KINGSLEY, ST10 2AX			
				PROPOSED FLOOR PLANS & ELEVATIONS			
				Scales:	Date:	Drawn by:	Checked by:
				1:50 @A1 & 1:100 @A3	JUL 2021	SPW	



Tel: 01889 568573
e-mail: enquiries@idsdesigns.co.uk

Drawing Design & Copyright of: Ideal Design Solutions.