



This drawing is copyright and should not be reproduced without permission.
The contractor is responsible for checking dimensions and levels and drainage inverts prior to commencing works - any discrepancy to be verified before proceeding - figured dimensions only to be worked to:
All work to be carried out in accordance with the current Building Regulations, British Standards/Codes of practice and statutory authority bye -laws and recommendations.


Revision	Comments	Date

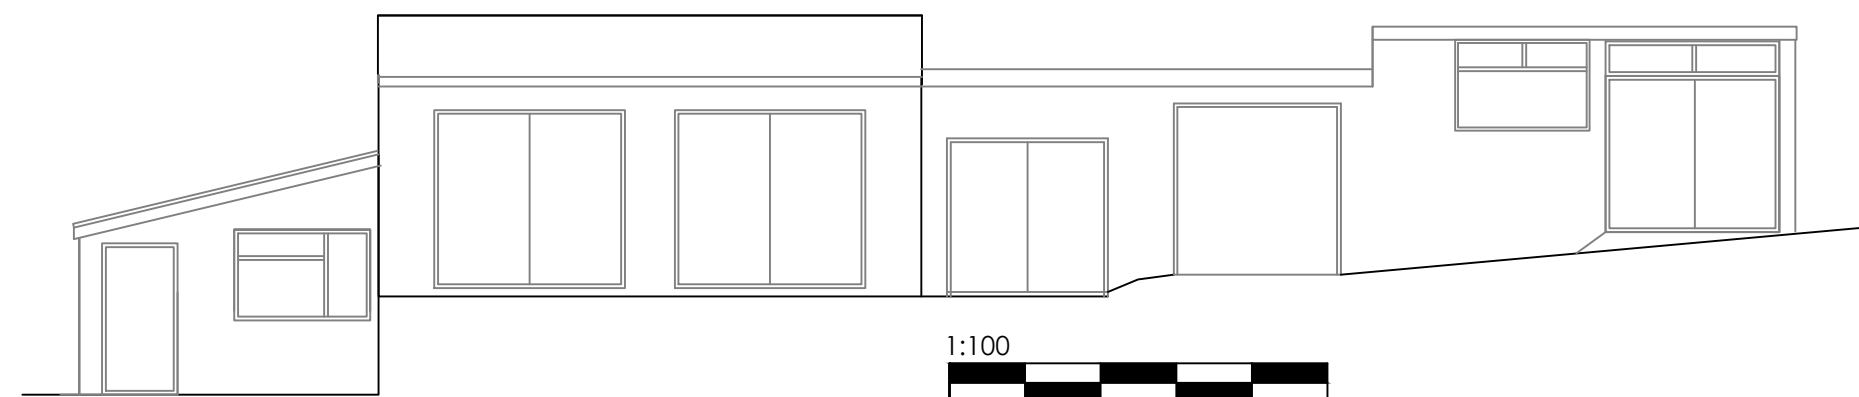


original front elevation

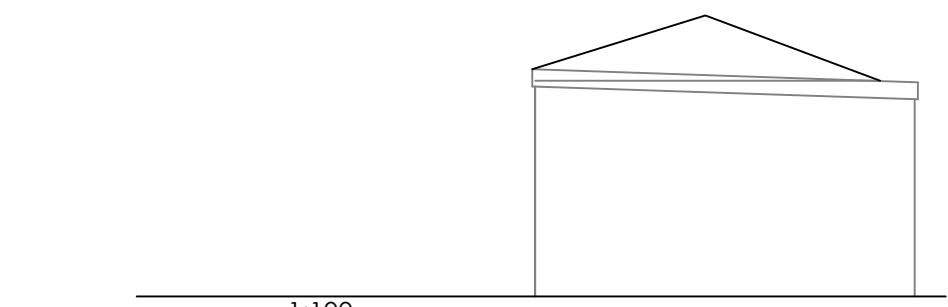


original side elevation

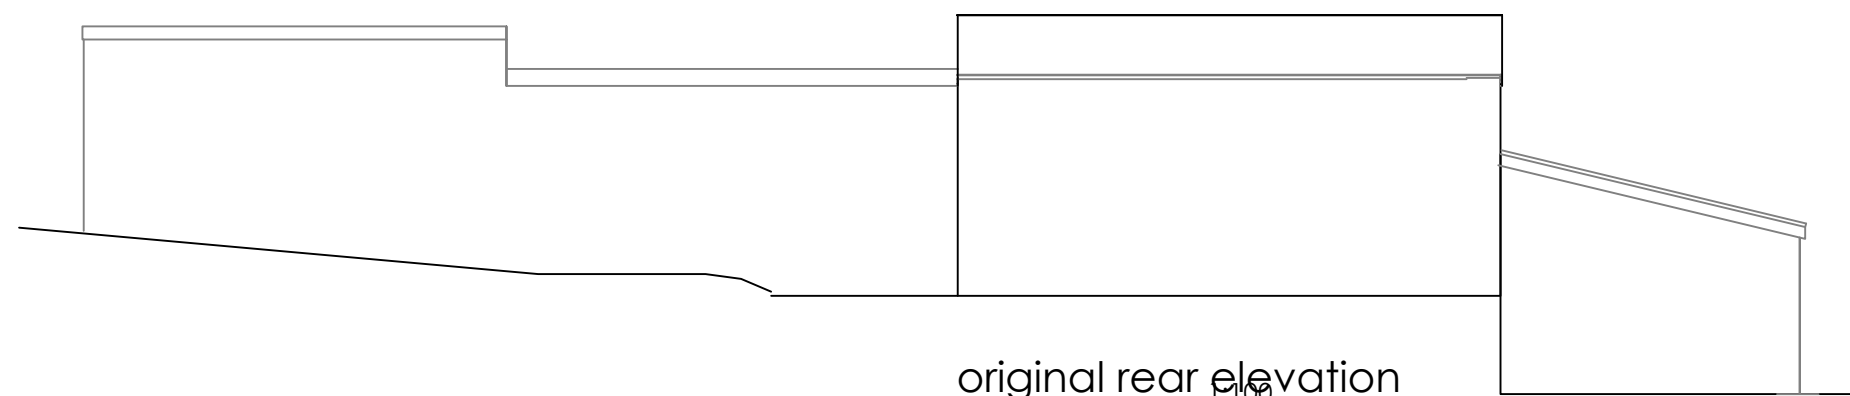


original rear elevation

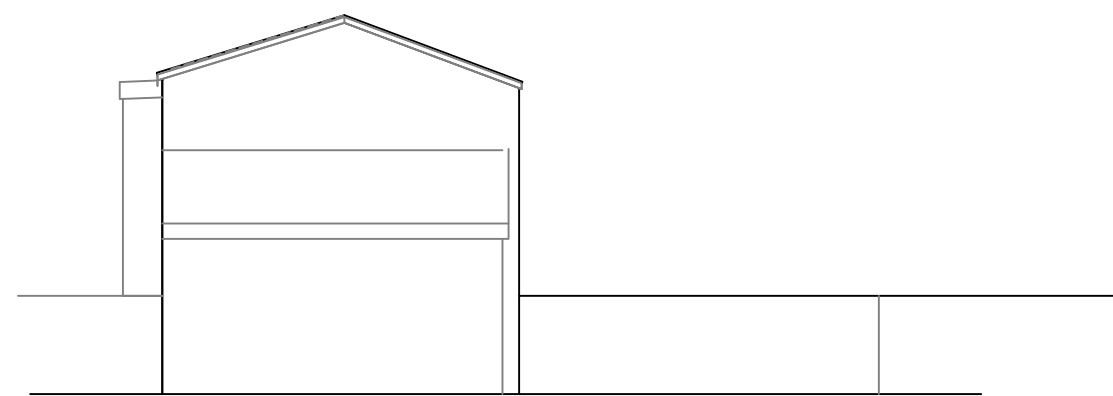


original side elevation

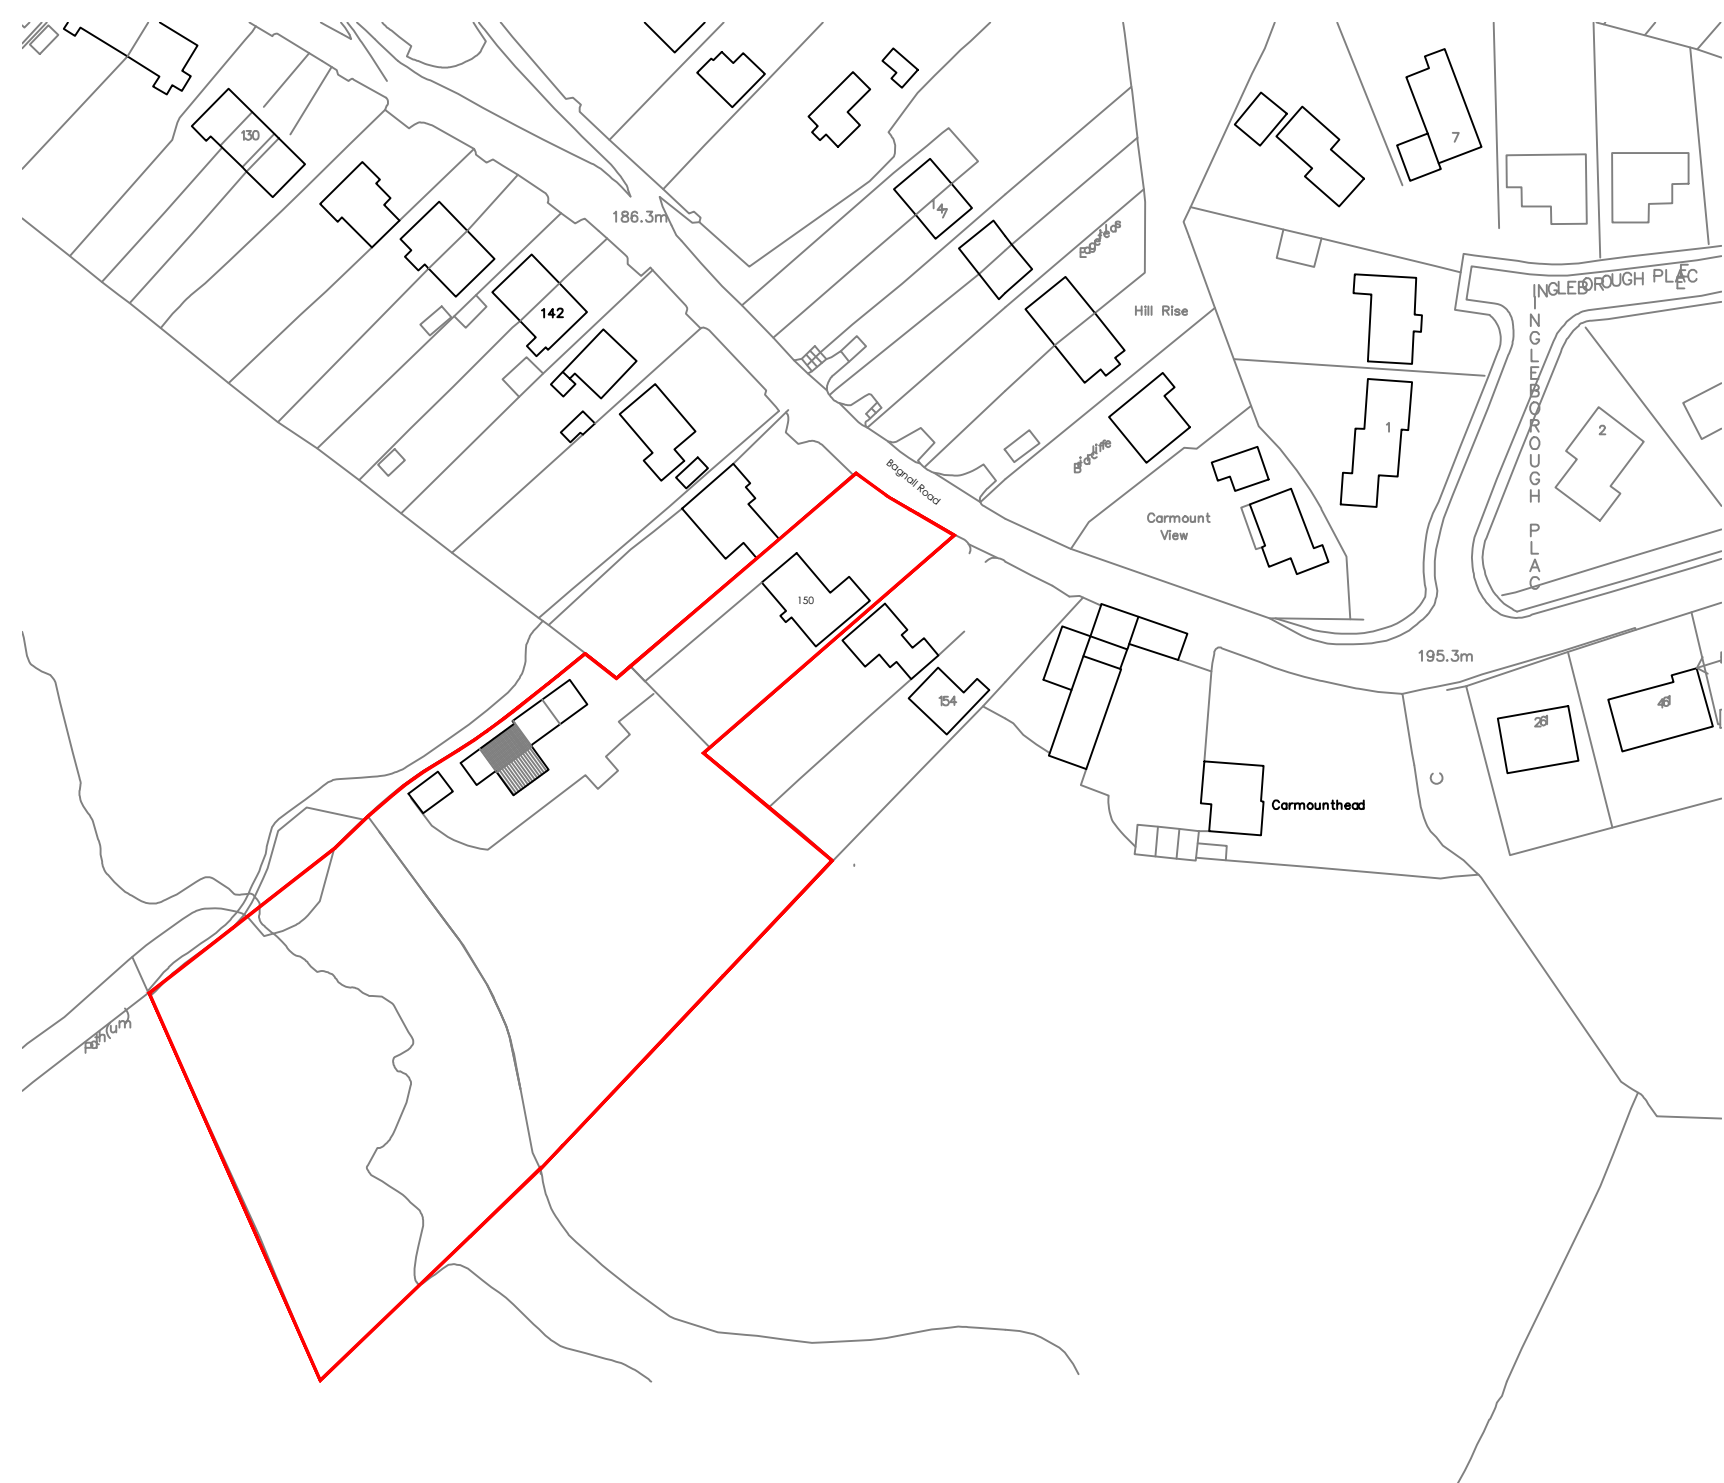


location plan 1:1250

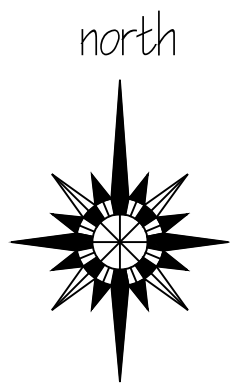


site plan 1:500

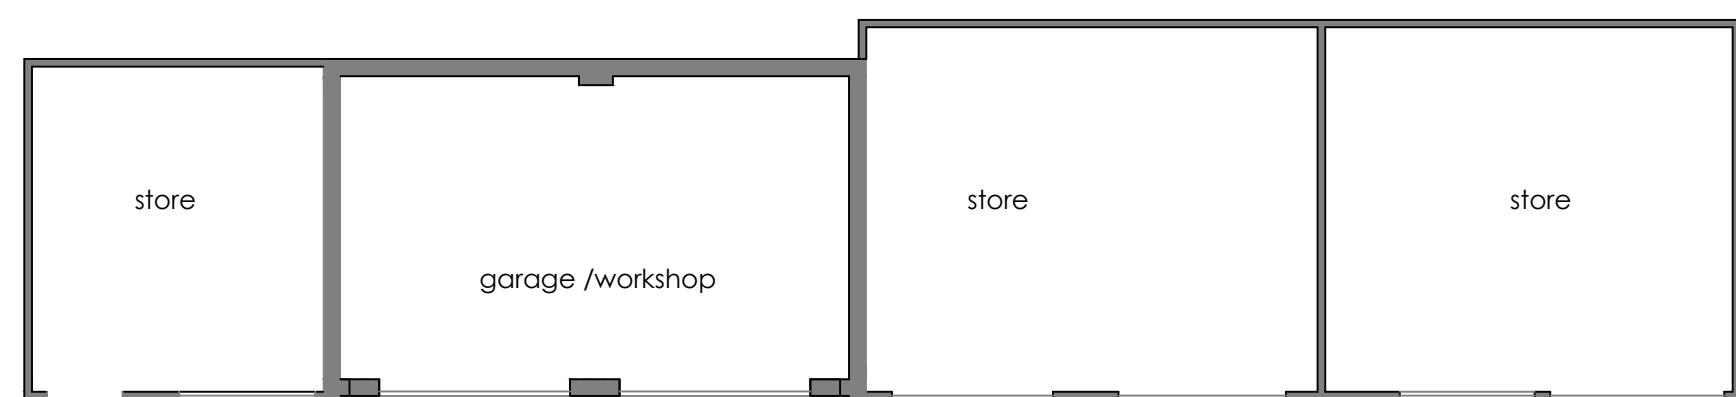

original Plan 1:100

 

original Roof Plan 1:100

 

Robert Berry MCIAT
Architectural services
10 Tura Close, Congleton, Cheshire, CW12 3BD
t: 01260 279098 m: 07790 179093 e: robert.berry10@yahoo.co.uk

Client
Mr I Millington

Project
Proposed extension to garage at
150 Bagnall Road, Milton,
Stoke On Trent, ST2 7LW

Title
original plans and elevations

Scale @A1 1:100
Date Feb 2022
Dwg no 2197/03 Rev