


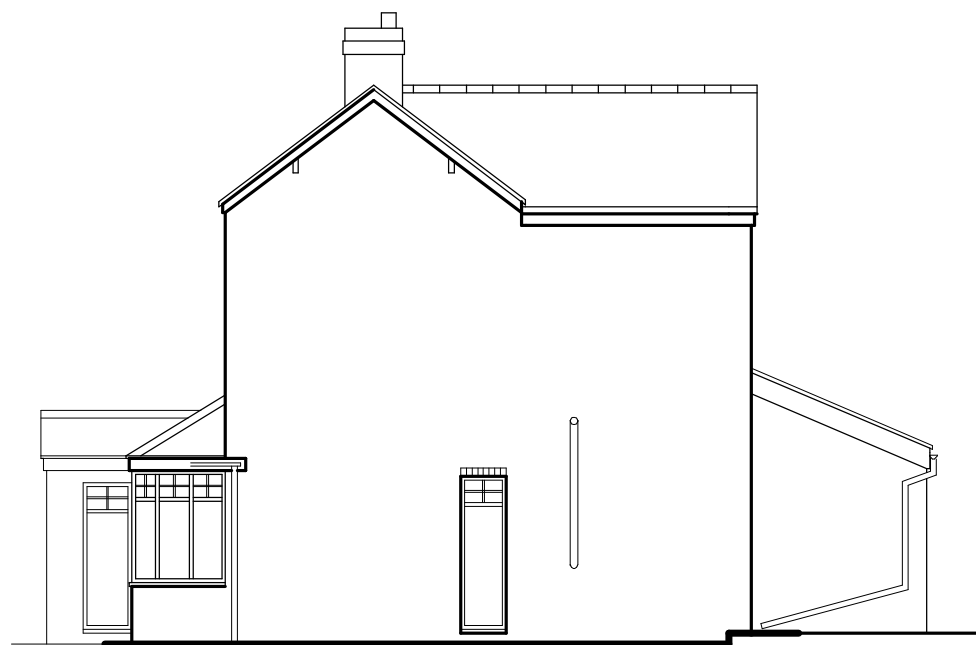


EXISTING NORTH EAST ELEVATION.



EXISTING NORTH WEST ELEVATION.



EXISTING SOUTH WEST ELEVATION.

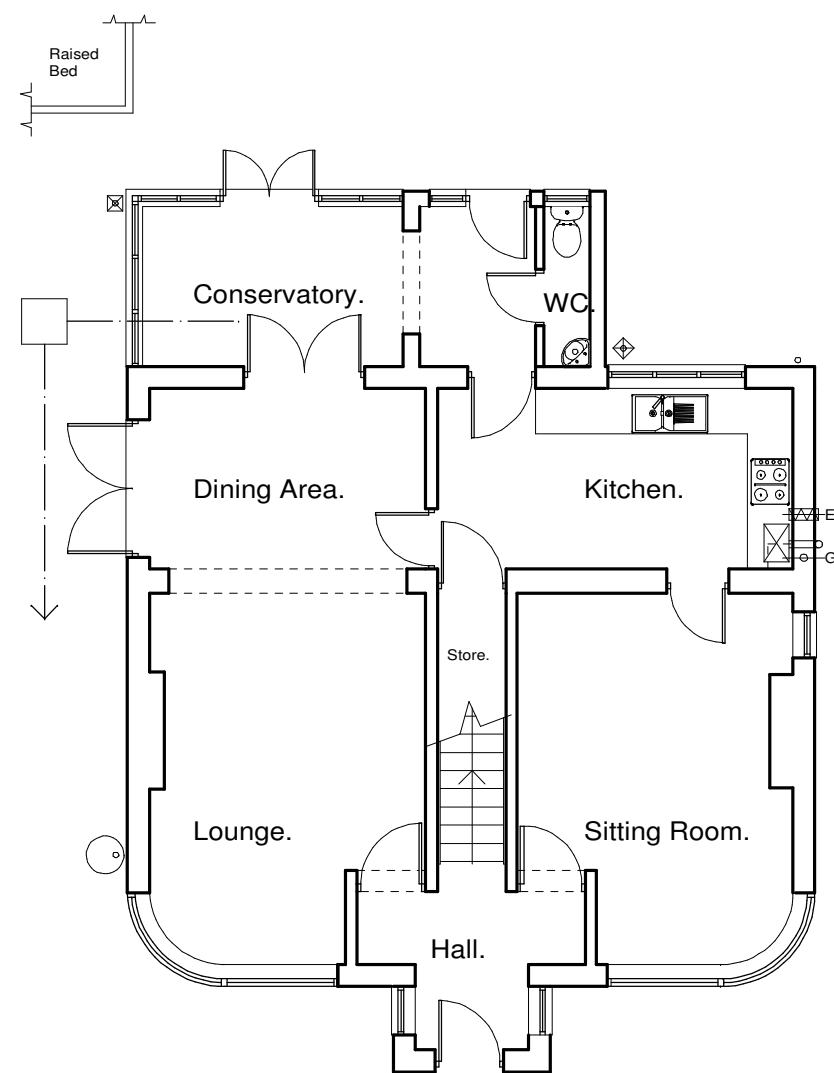

EXISTING GROUND FLOOR PLAN.



Scale 1:100 @ A3.

REVISIONS:
All dimensions to be checked on site.
This drawing and design and all information contained therein
is the sole copyright of Stone Architectural Services Ltd.
Reproduction is strictly forbidden without written consent.



Stone Architectural Services Ltd.

Project		
AMII KNIGHT. 83 CHAPEL STREET, FORSBROOK, STOKE ON TRENT, ST11 9DA.		
Drawing Title		
PROPOSED single STOREY REAR EXTENSION. PLANS & ELEVATIONS AS EXISTING,		
Scale.	Date	Drg. No.
1:100.	Mar. 2022.	09/99/517

72 Bank Side, Stone,
Staffordshire,
ST15 0HP.

