


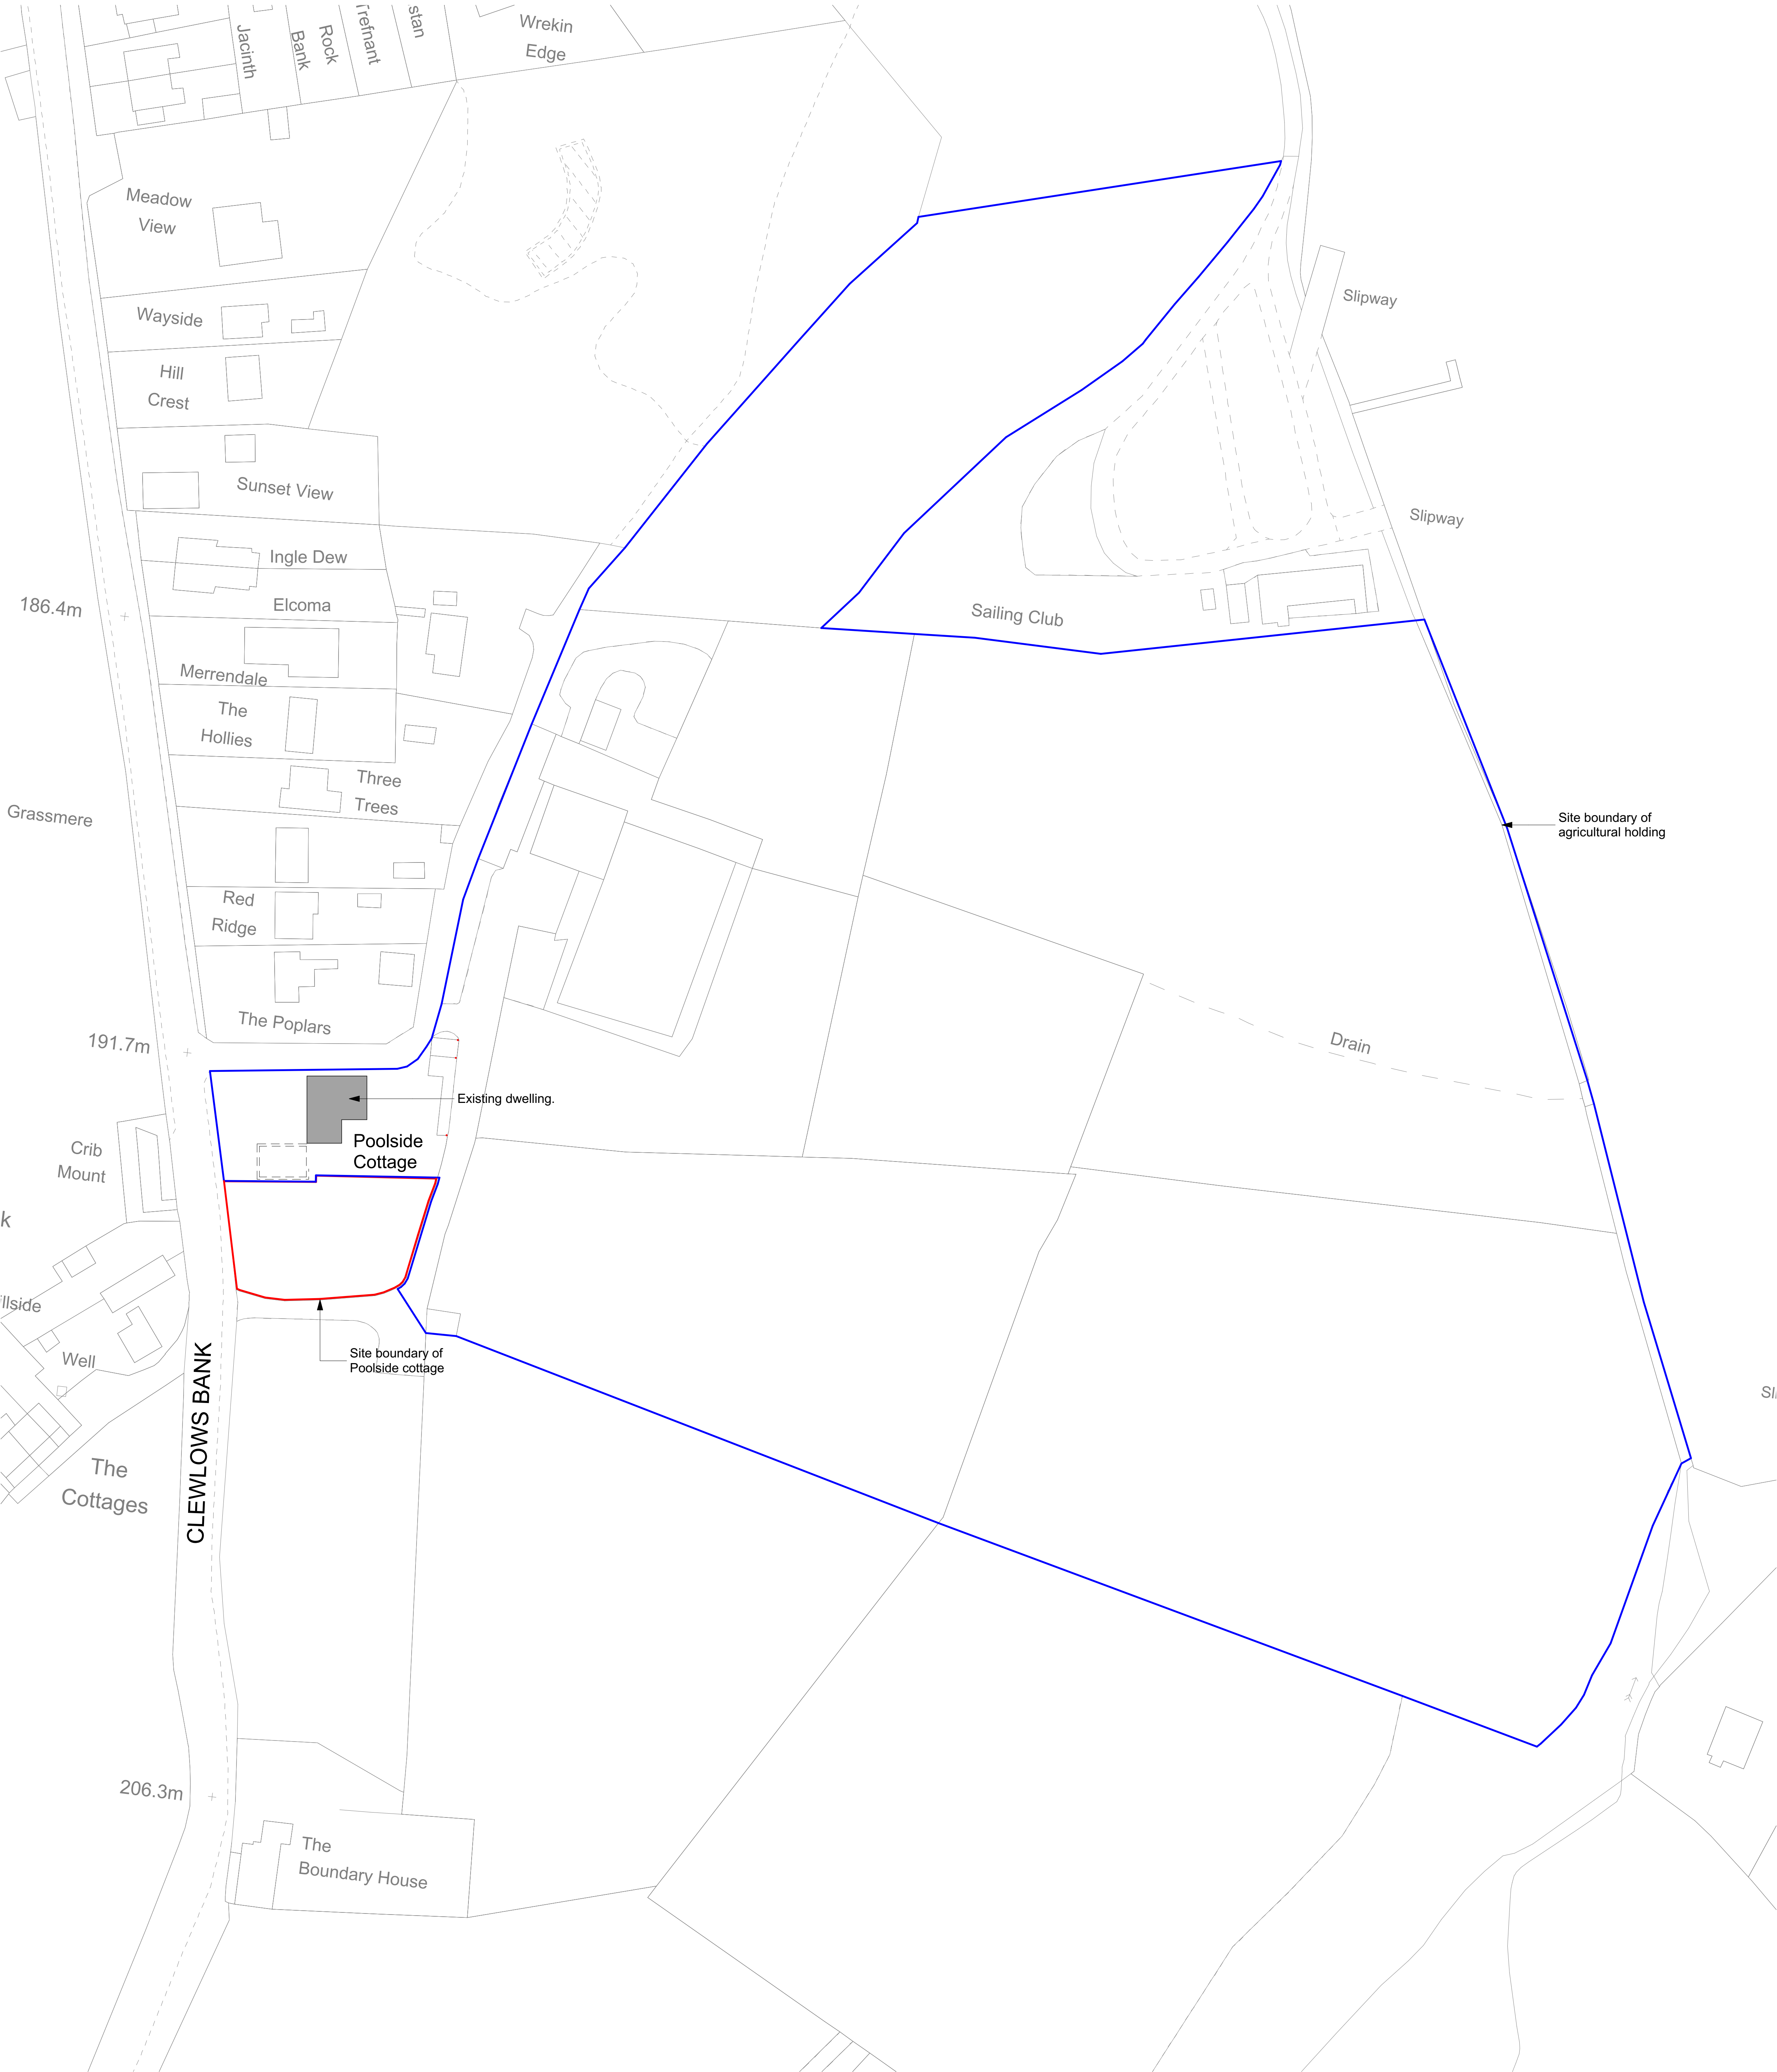

LOCATION PLAN

1:500

Rev ID Date Comment

wood|goldstraw|yorath
ARCHITECTS QUANTITY SURVEYORS CDM CO-ORDINATORS
Churchill House, Regent Road, Stoke on Trent, ST5 9PH
Tel: 01782 206000 Fax: 01782 206112 E-mail: info@woodgoldstraw.co.uk
www.woodgoldstraw.co.uk

Client:
Mr K Weston

Project:
LOCATION PLAN

Scale: 1:500	Issue Date: 25/04/2022
Sheet Size: A0	Drawn:
Title: Site Plan	

Drawing Number: 4733-01-04	Revision ID:
CAD file path: C:\PROJECTS\4733 Weston_4733-01 Proposed 2 Storey Extension Poolside Cottage, Clewlow Bentley Project and 2022\2111 Theophilus - 4733 COPYRIGHT: Wood Goldstraw Yorath LLP Contractors are to check all dimensions on site and refer any discrepancies to the Architect immediately. This drawing has been prepared for planning purposes only and is for the use of our knowledge the original design documents is accurate as the printed plan. However, we cannot accept liability for the accuracy of third party data (OS mappings, topographical survey observations, etc) used in the production of this document which are based on third party data. Any dimensions are noted for reference and any further specific dimensional information can be provided upon request.	