



● MAC ARCHITECTURAL DESIGN LTD. All rights reserved.
This Drawing and its contents has been produced for the Client only and is not intended for any other person or for any other purpose than the Drawing Status. No part of this drawing and associated graphical contents may be reproduced, copied, modified or distributed, without the prior written consent of MAC Architectural Design Ltd.

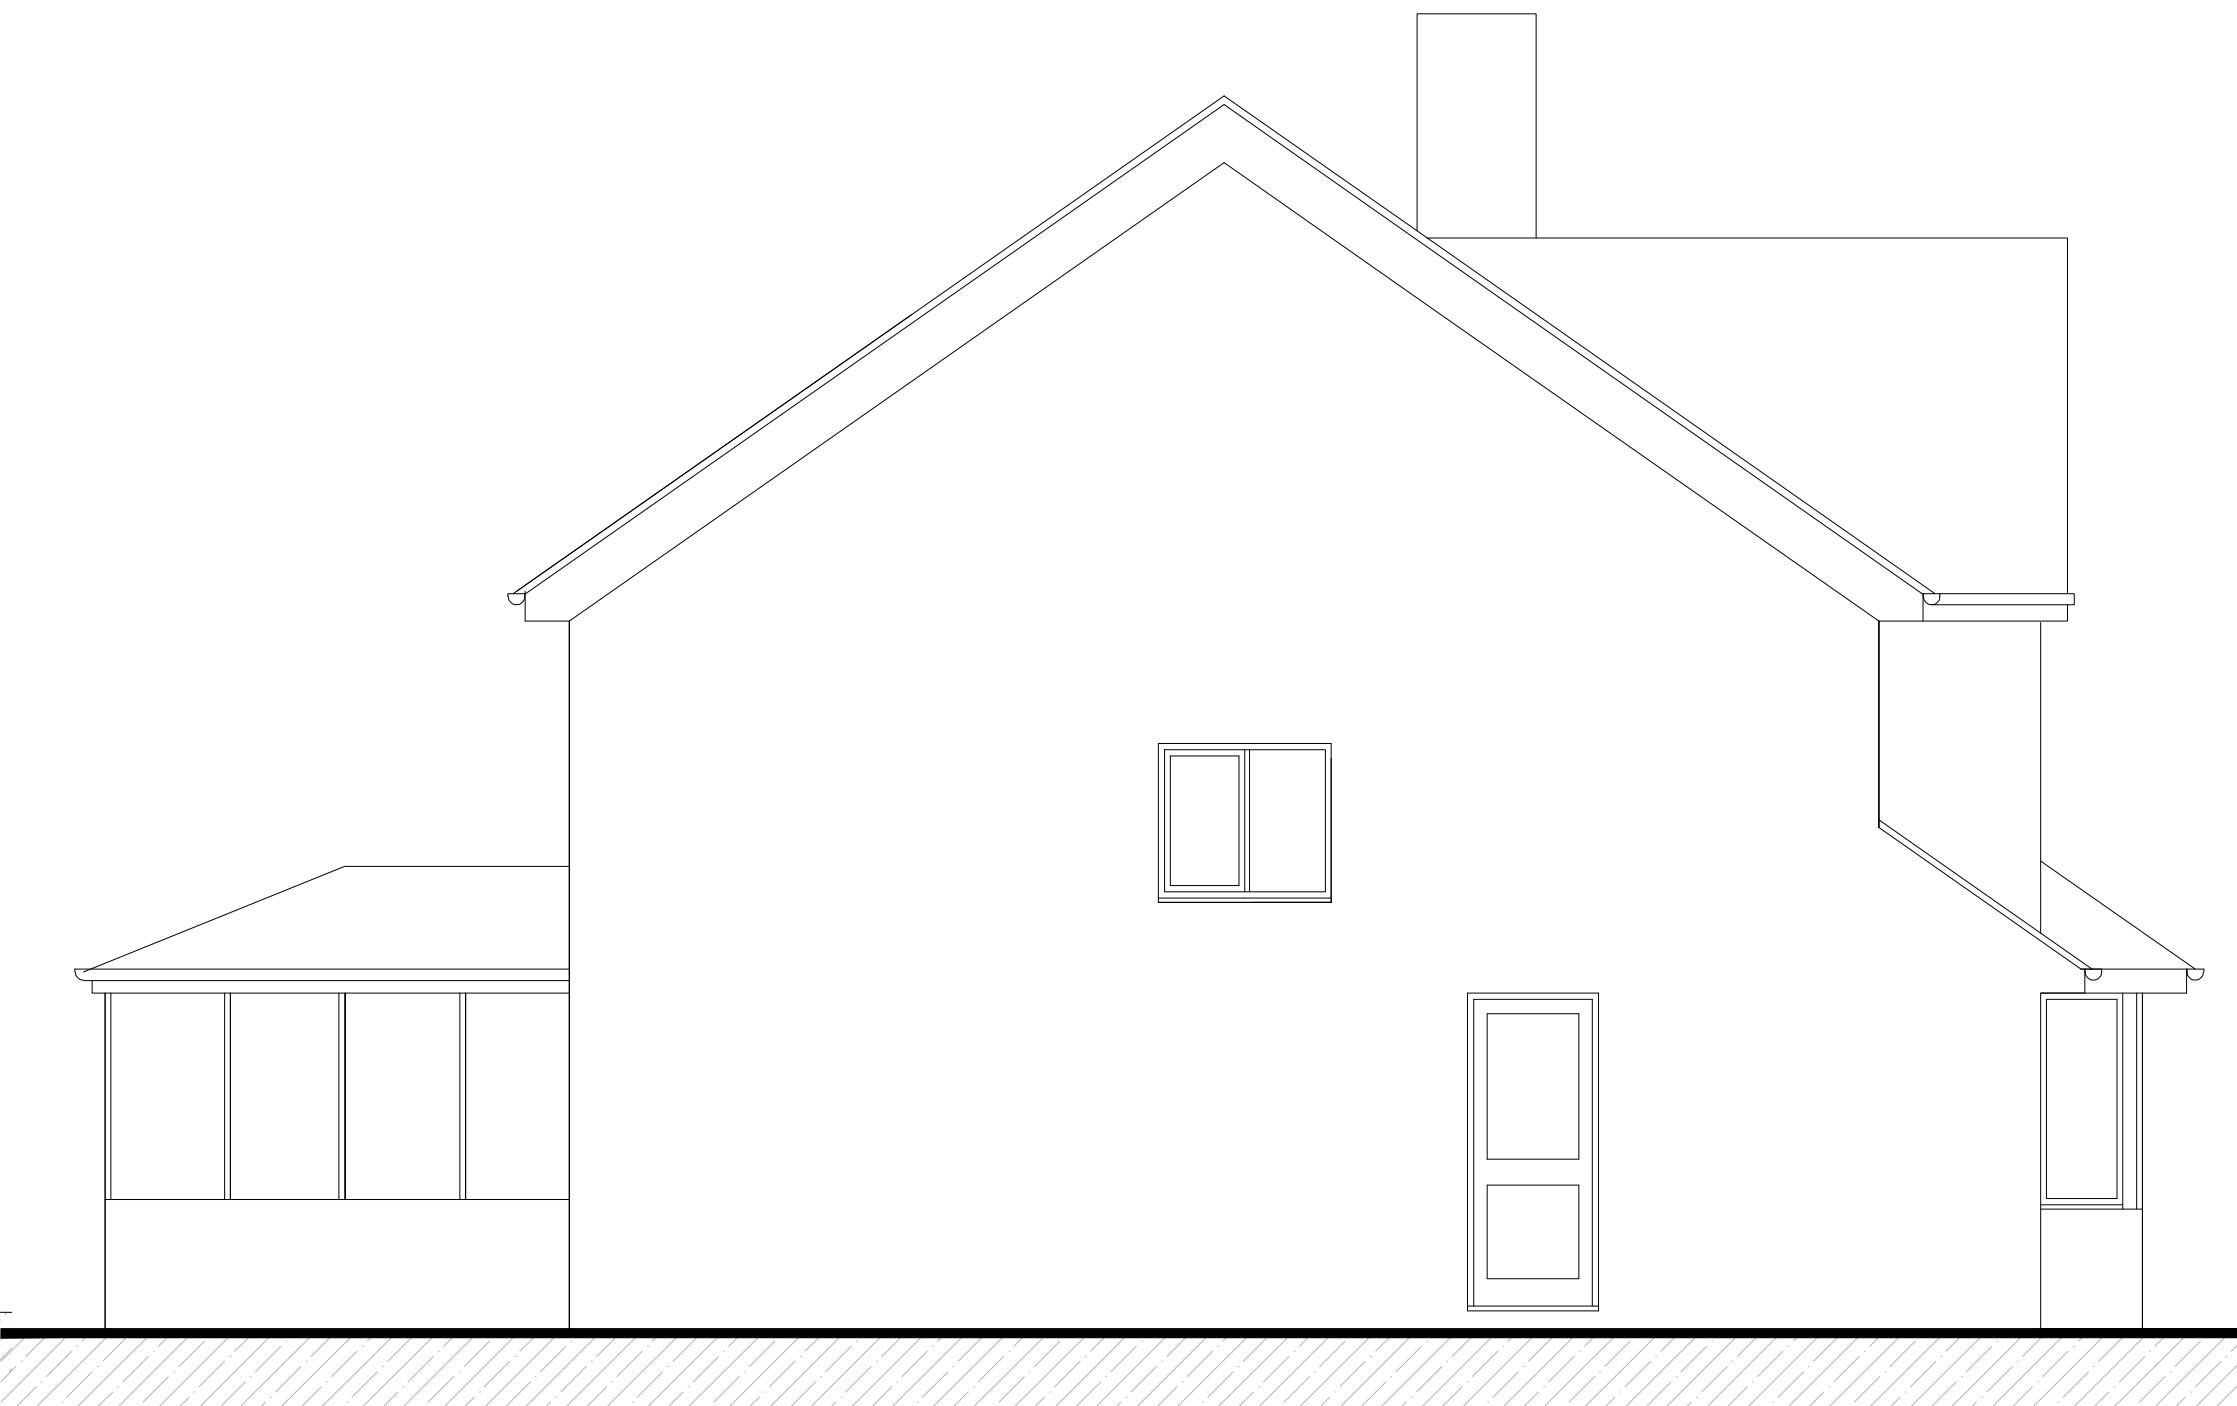


North East Elevation Scale 1:50




North West Elevation Scale 1:50

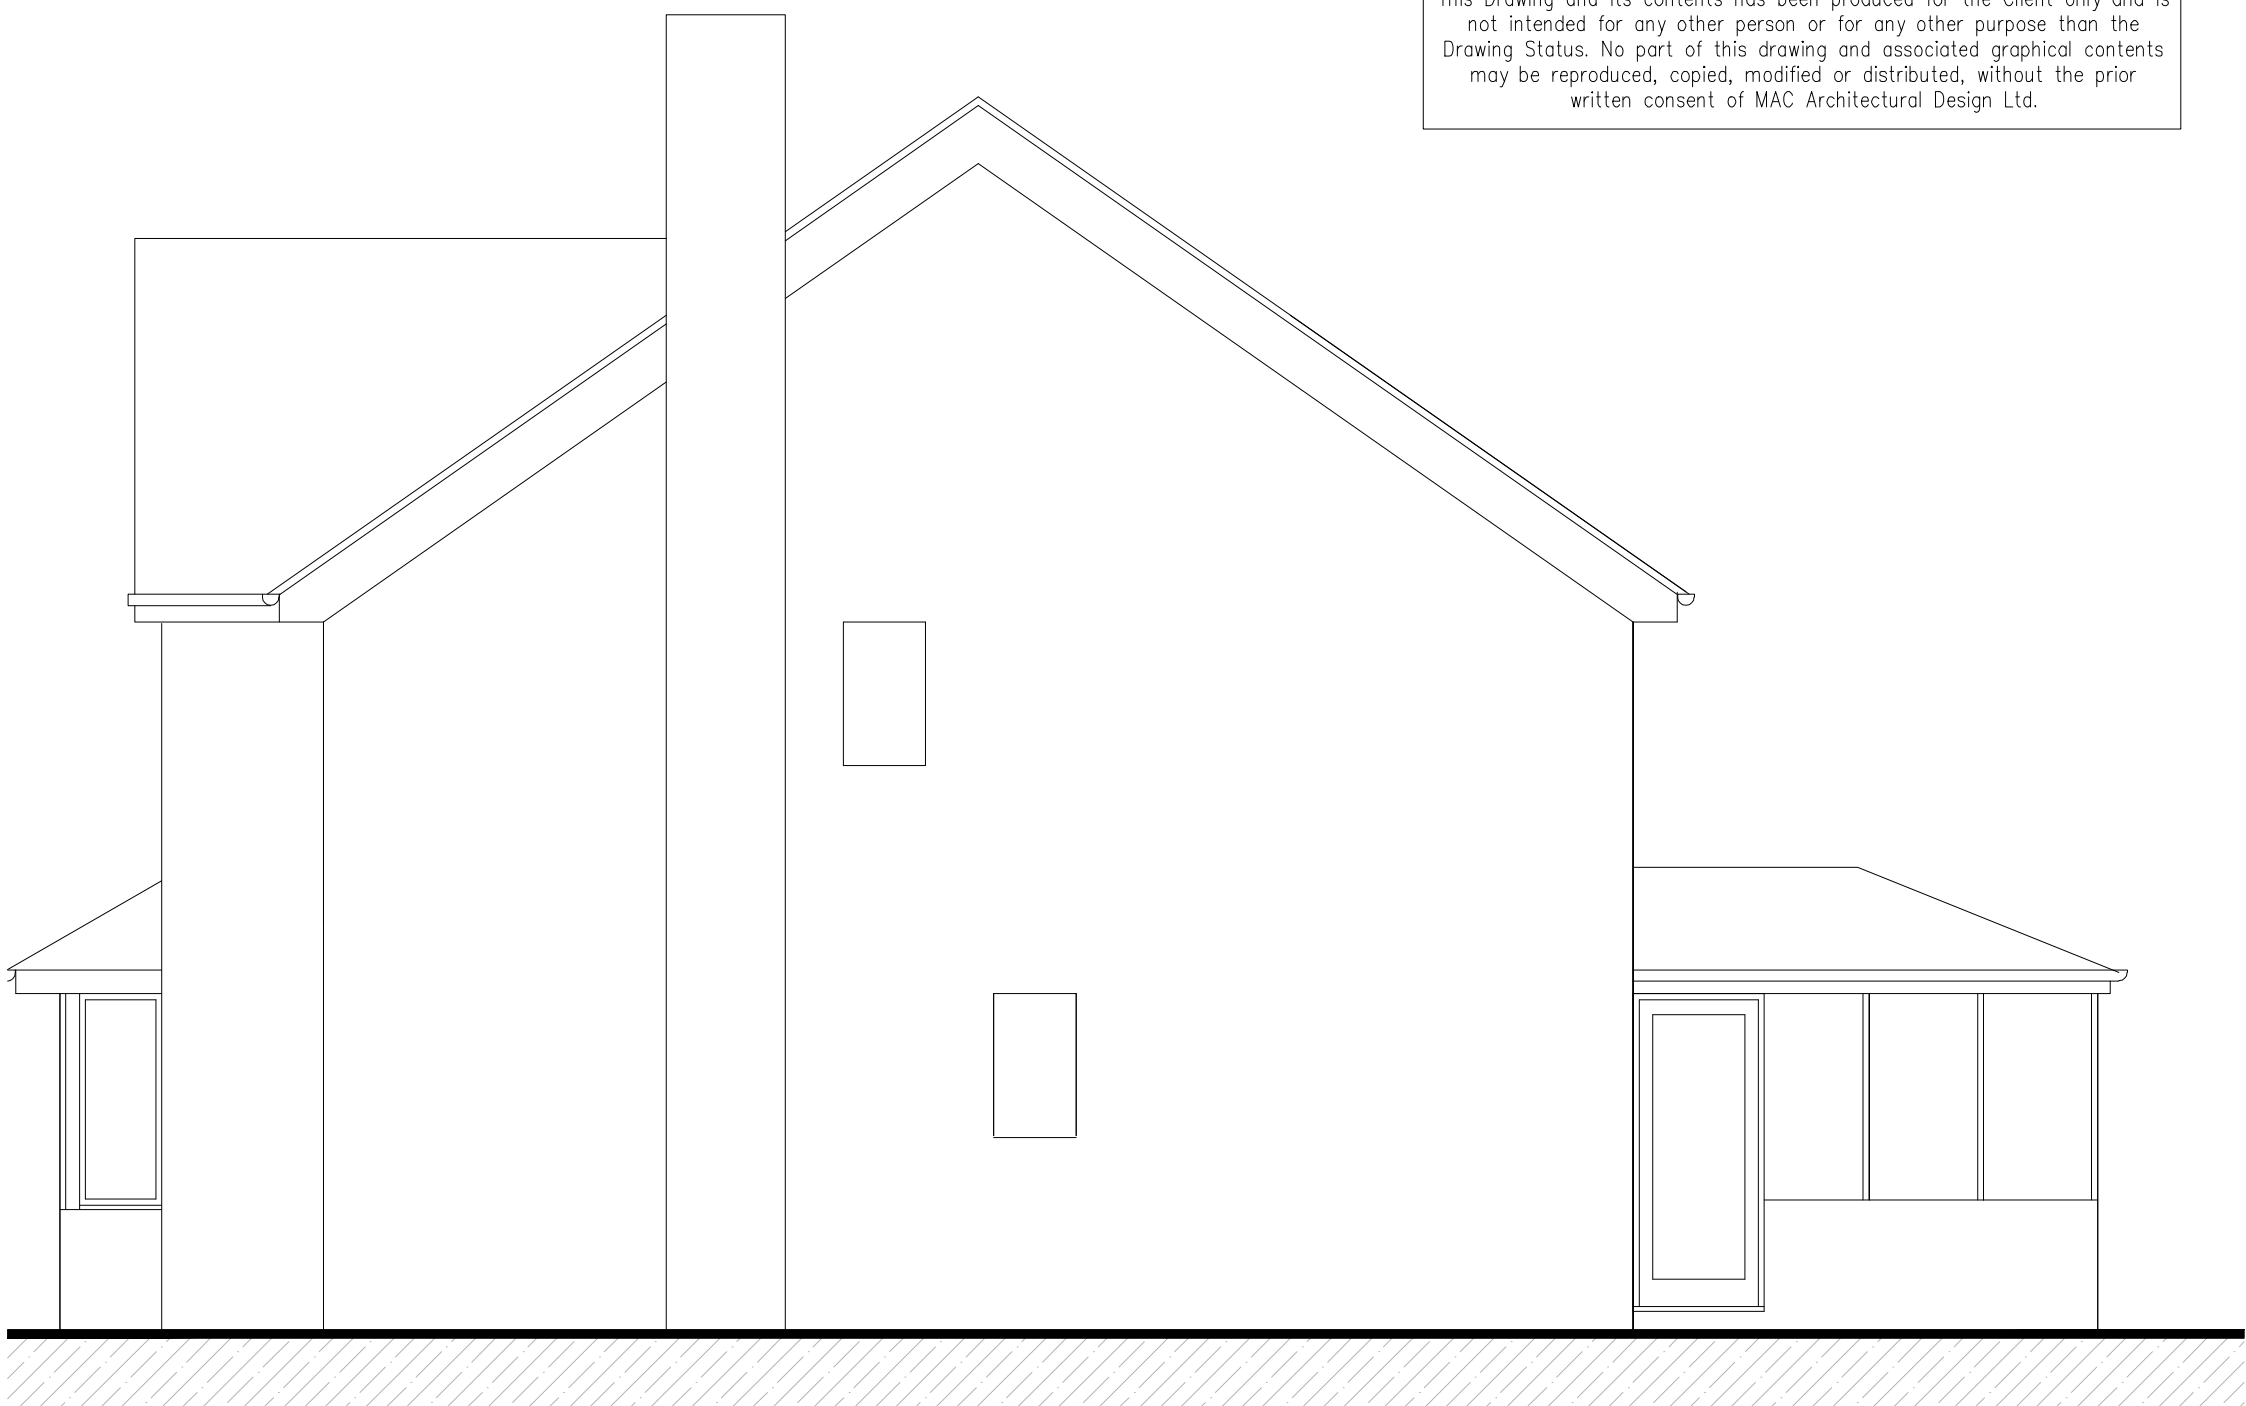


South East Elevation Scale 1:50

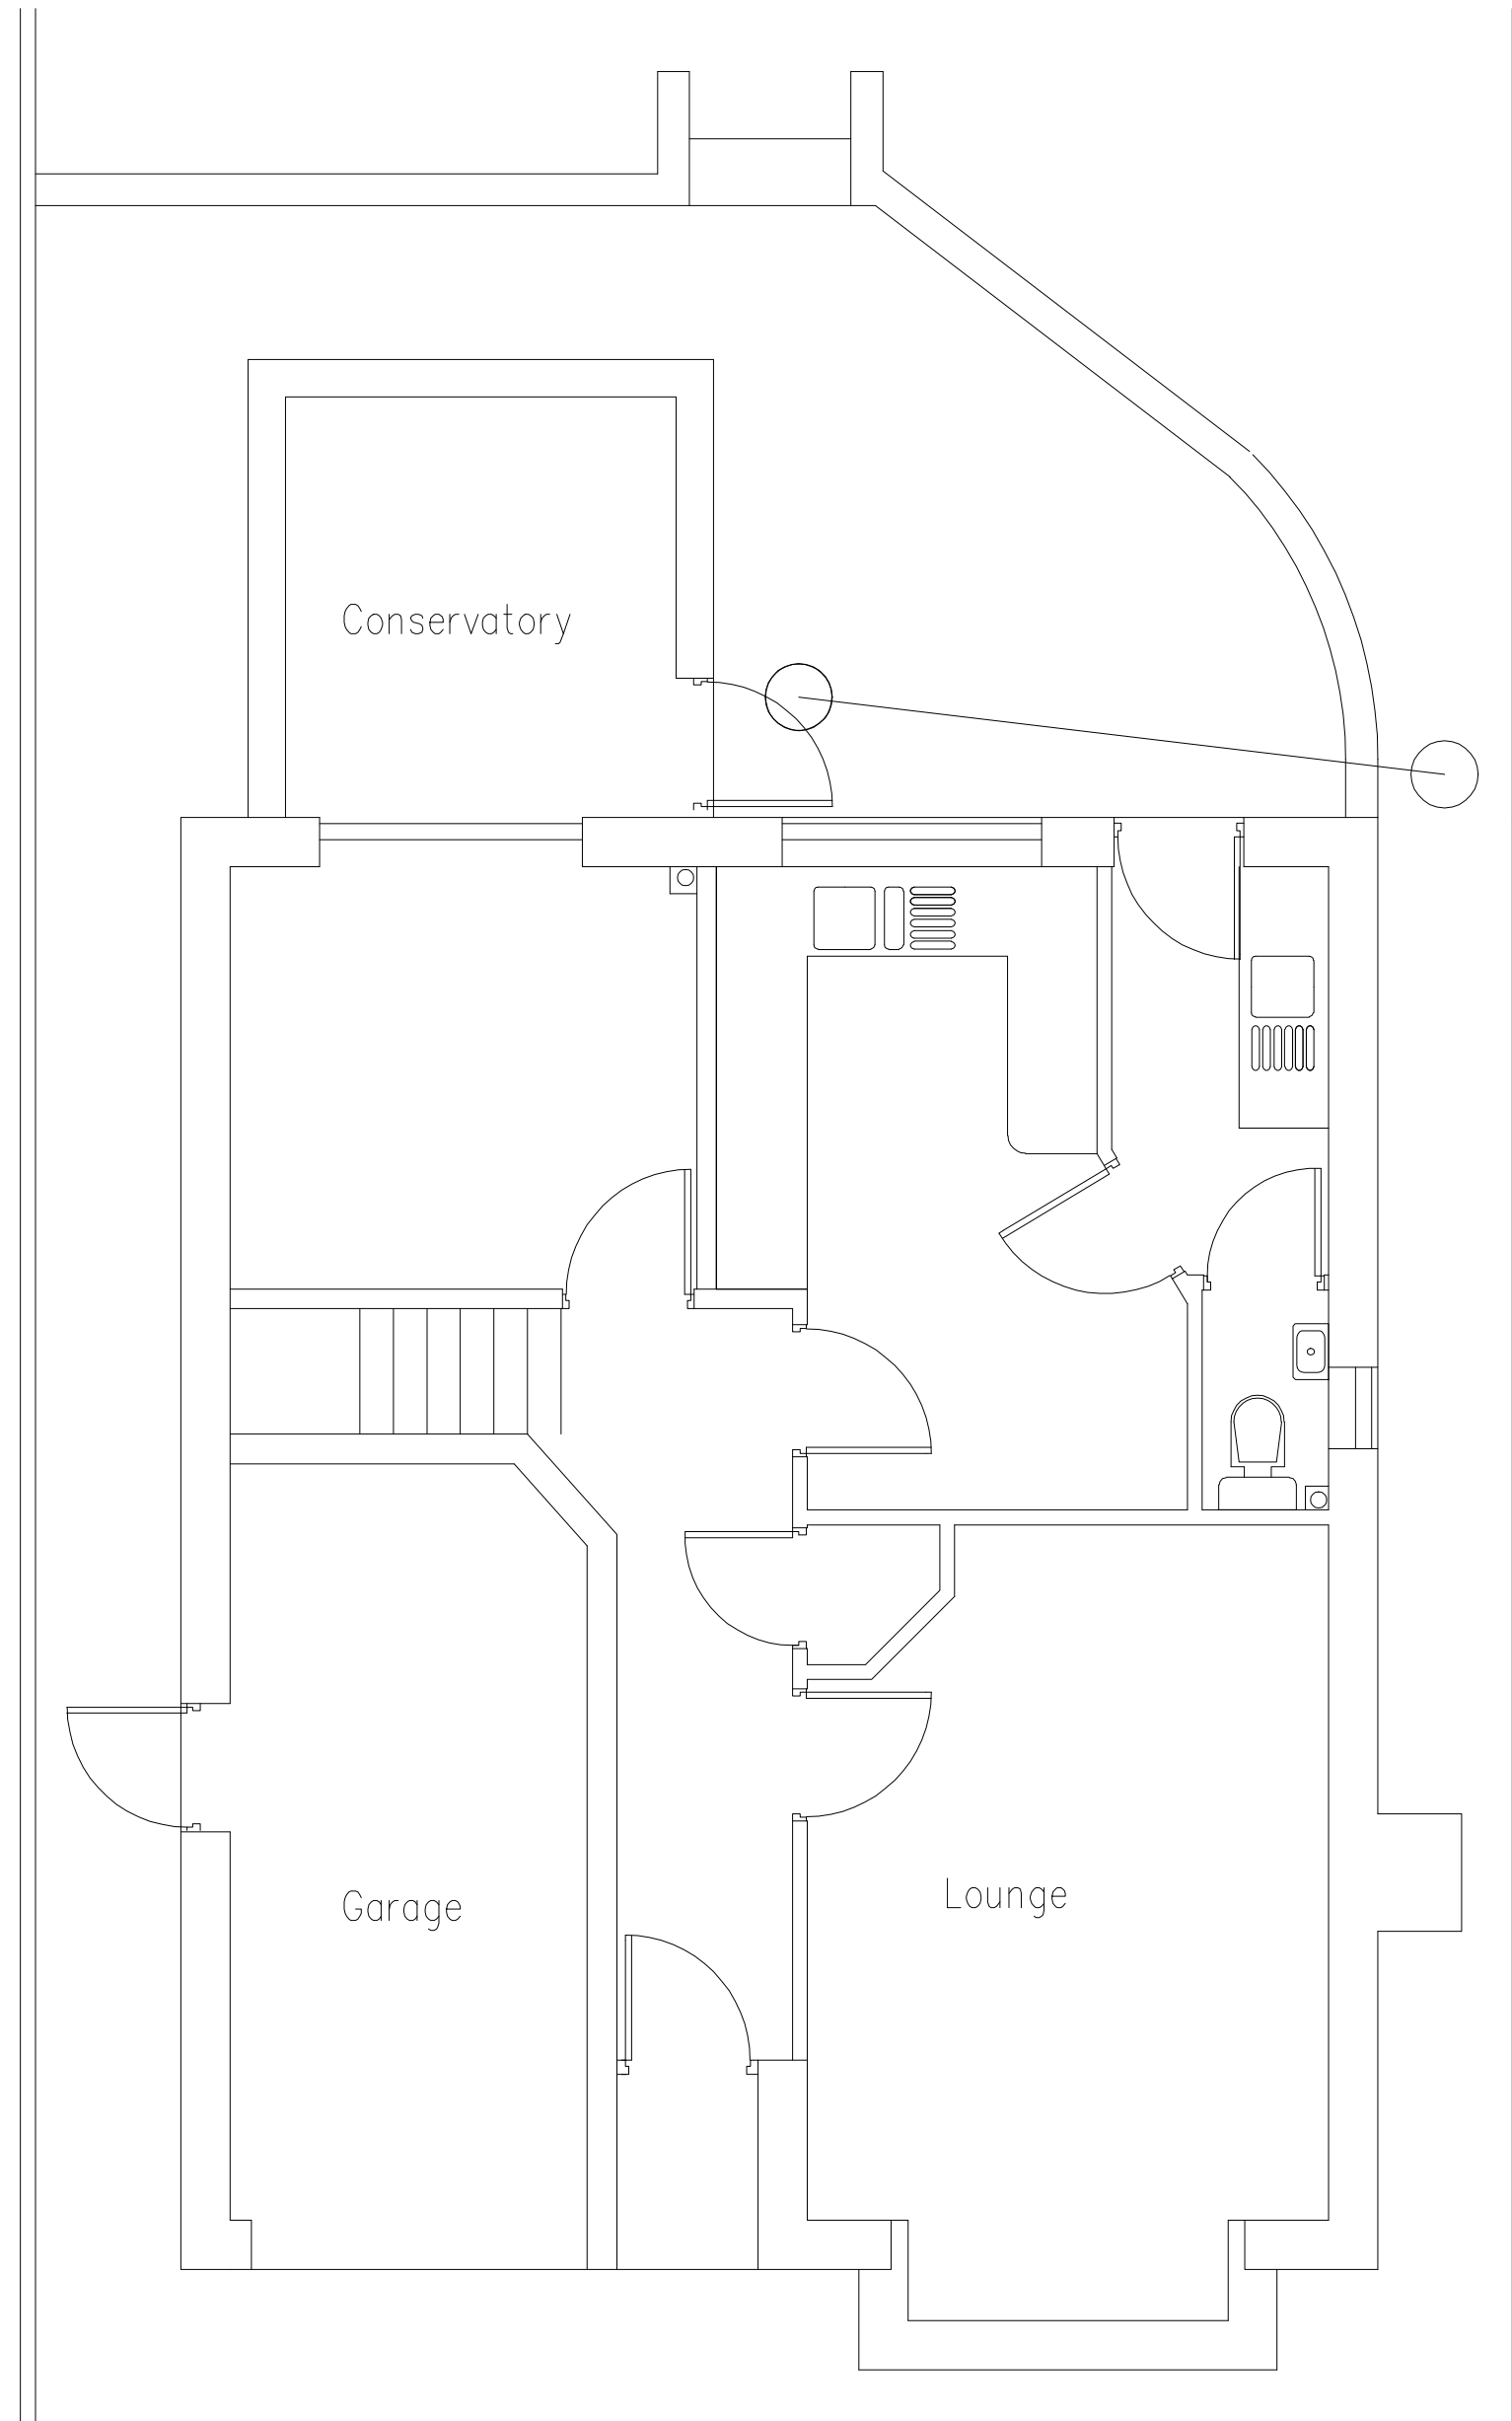

Ground Floor Scale 1:50

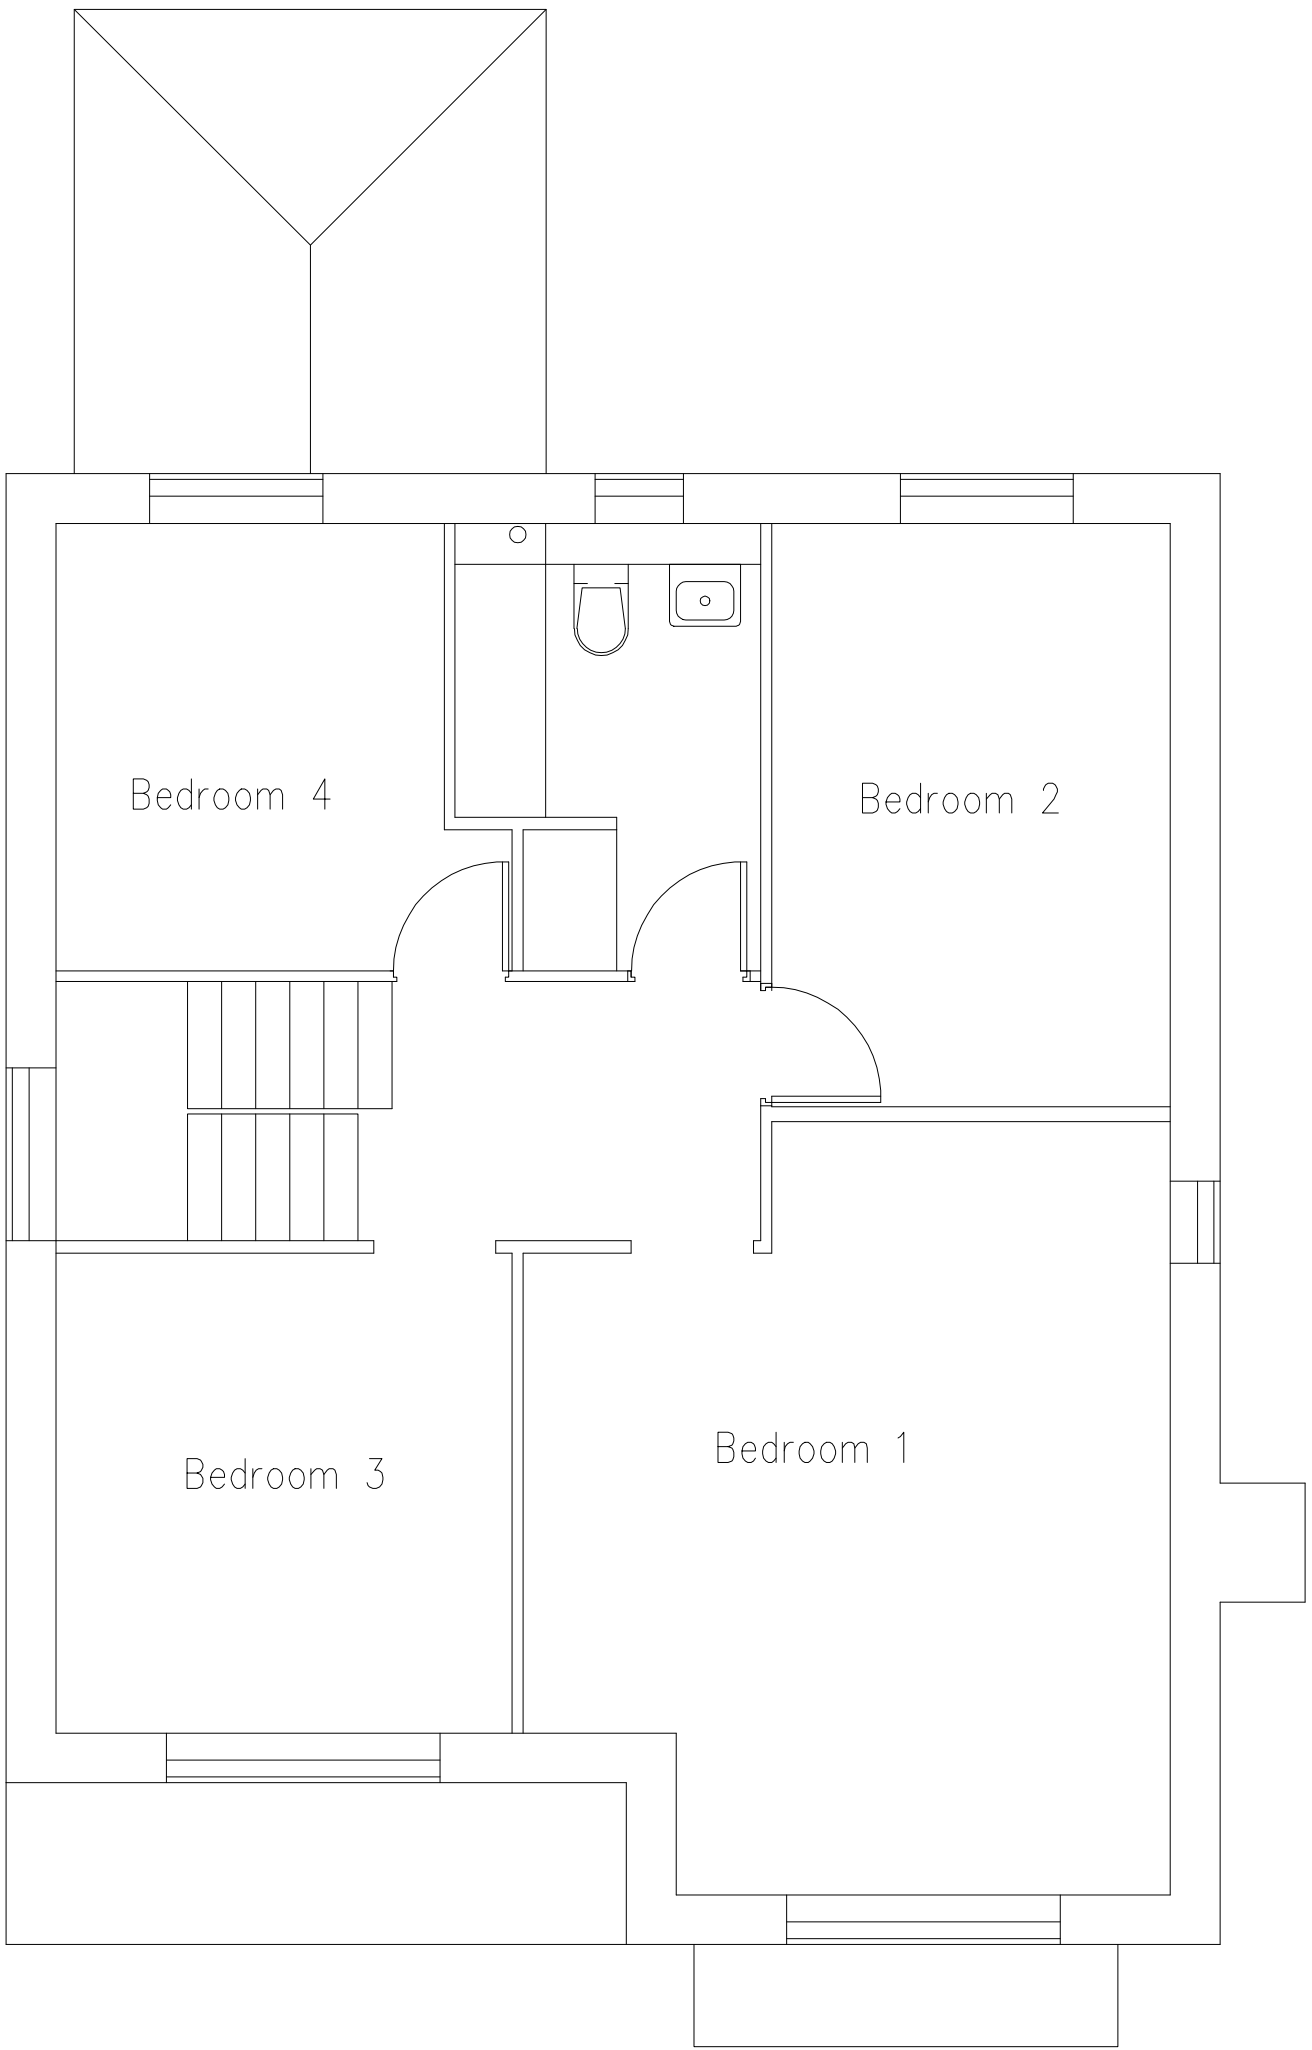

First Floor Scale 1:50

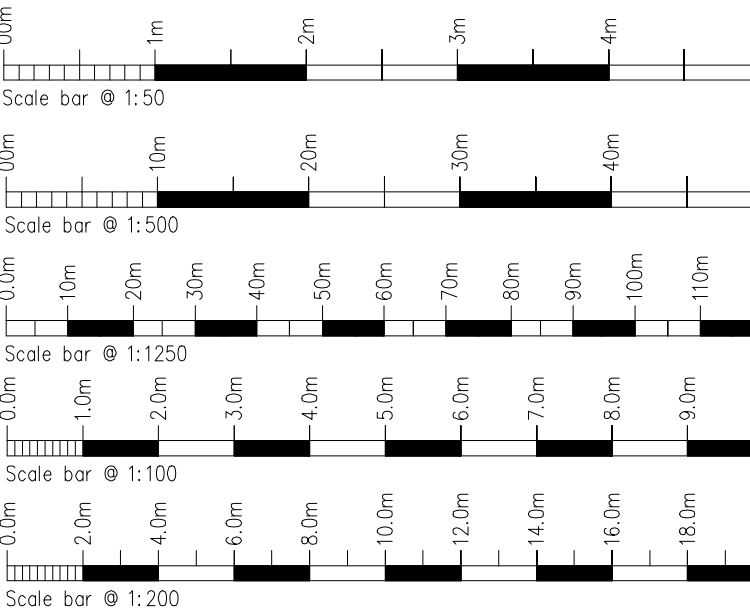

Rev.	Drawn	Comments.	Date

MAC
ARCHITECTURAL DESIGN LTD
Moorland House, 123 Moorland Road, Burslem, ST6 1JD.
T:01782 503302 E:admin@mac-arch.co.uk

Client:
Mr & Mrs Woodcock.

Project:
**Proposed Alterations & Extensions
at 28 Milltown Way.
Leek.
Staffordshire ST13 5SZ.**

Title:
Survey as Existing.

Status:
Planning.

Size A1: Drawn: AC Bailey May 2022 Drawing Ref: 1790-01