




Palmbrook, Foxt Road, Foxt
alterations & extensions

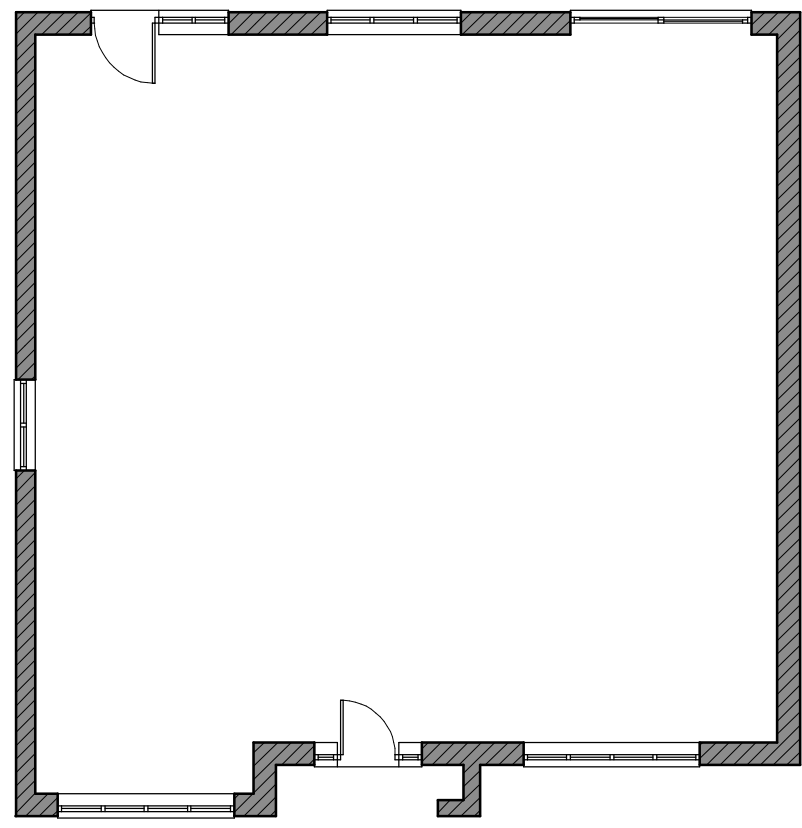


ground floor plan
existing

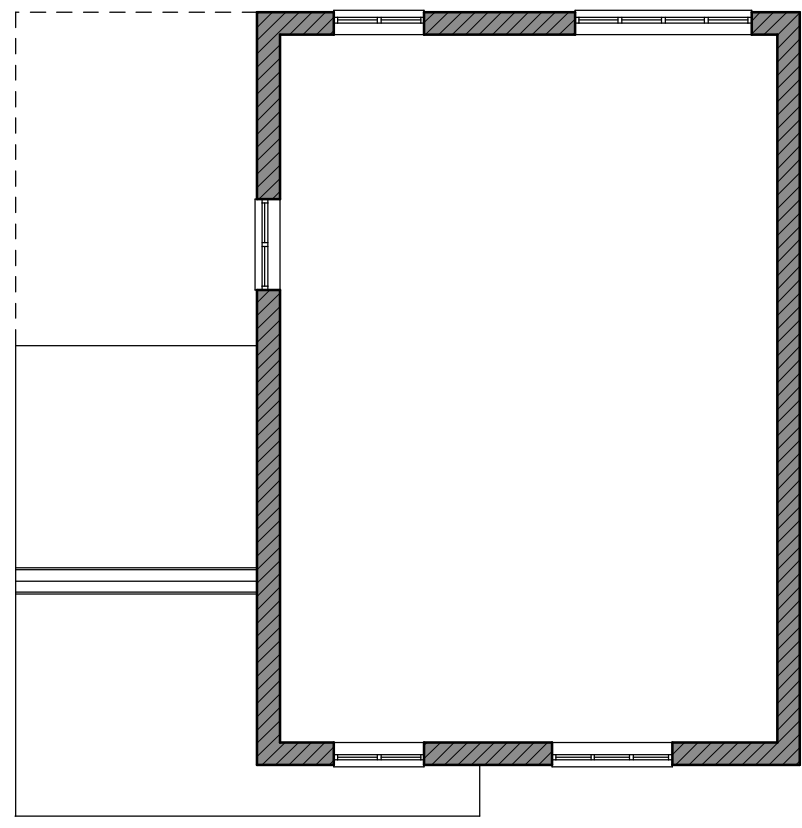

first floor plan
existing

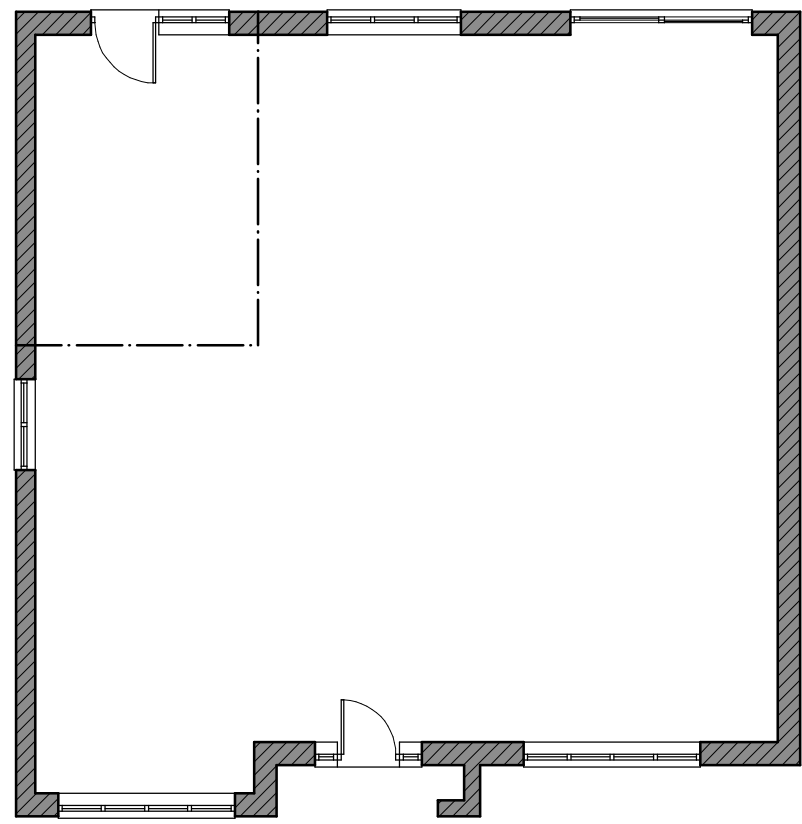

ground floor plan
proposed

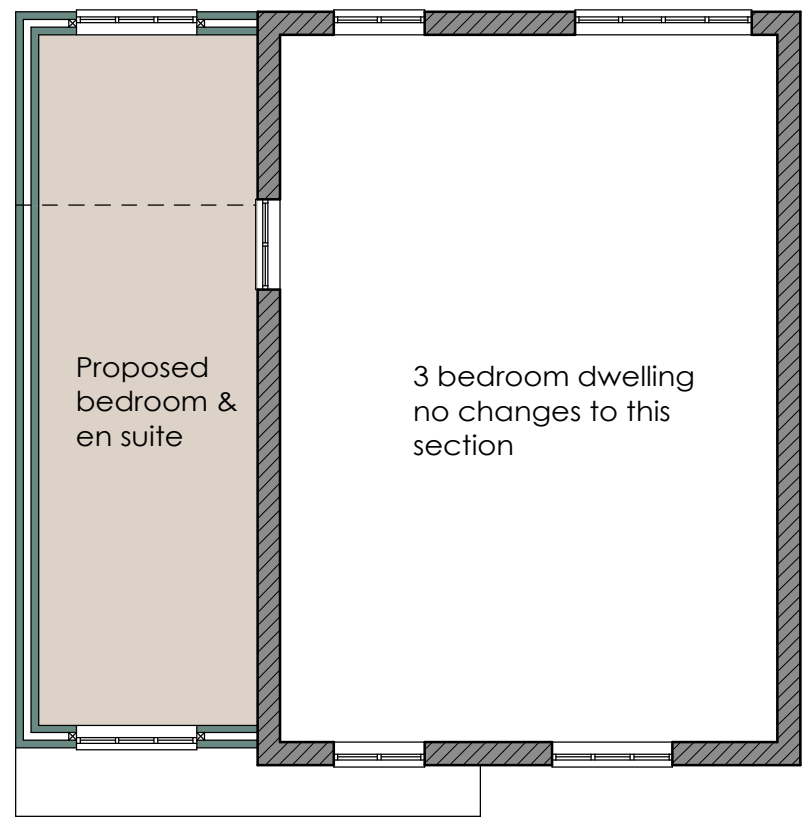


first floor plan
proposed




front elevation
existing




rear elevation
existing

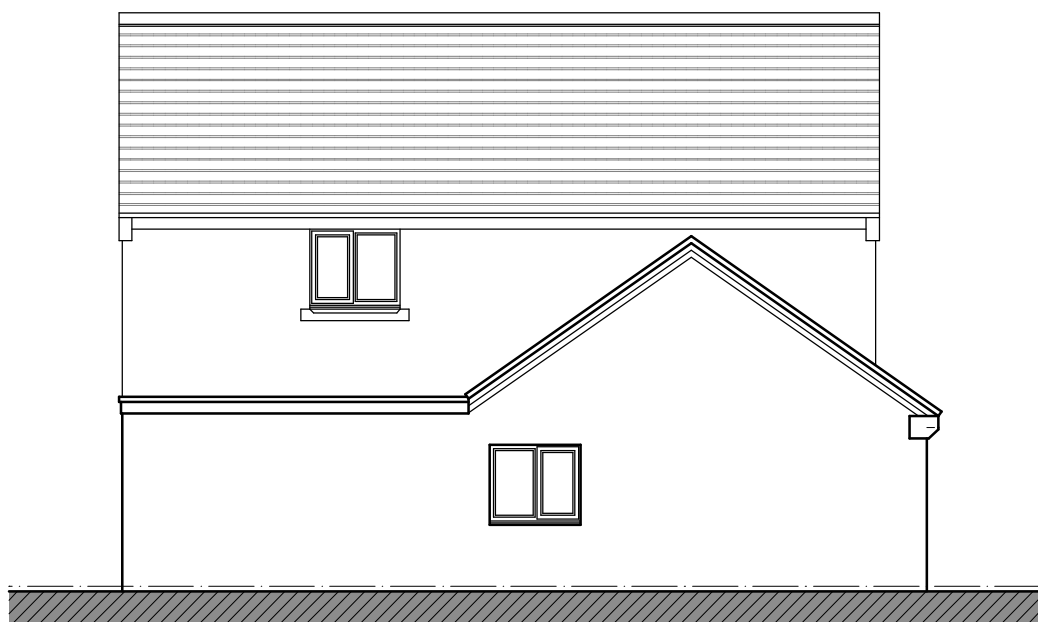


side elevation
existing

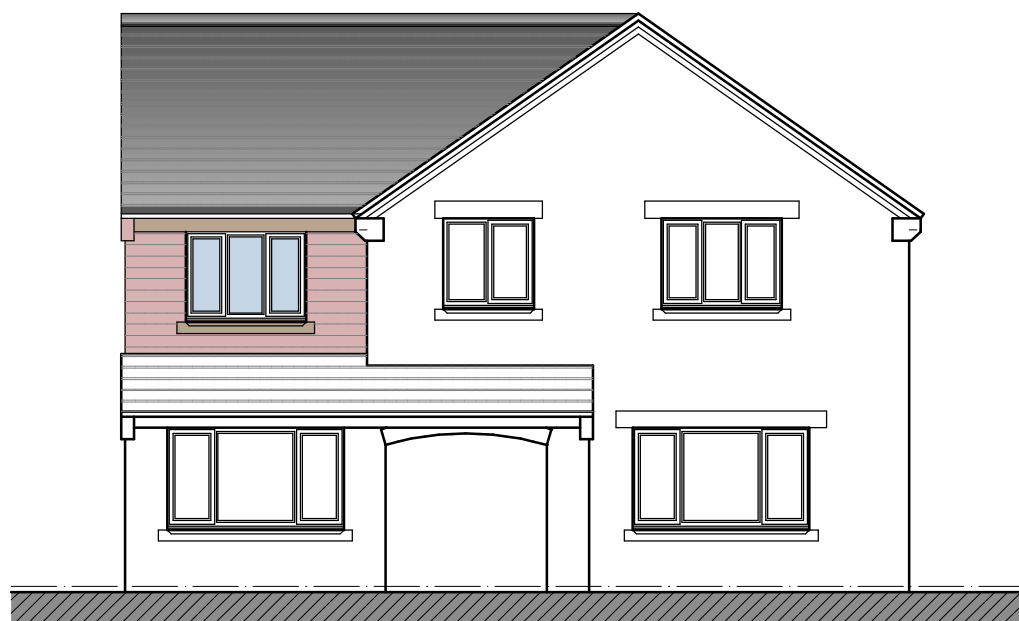



front elevation
proposed

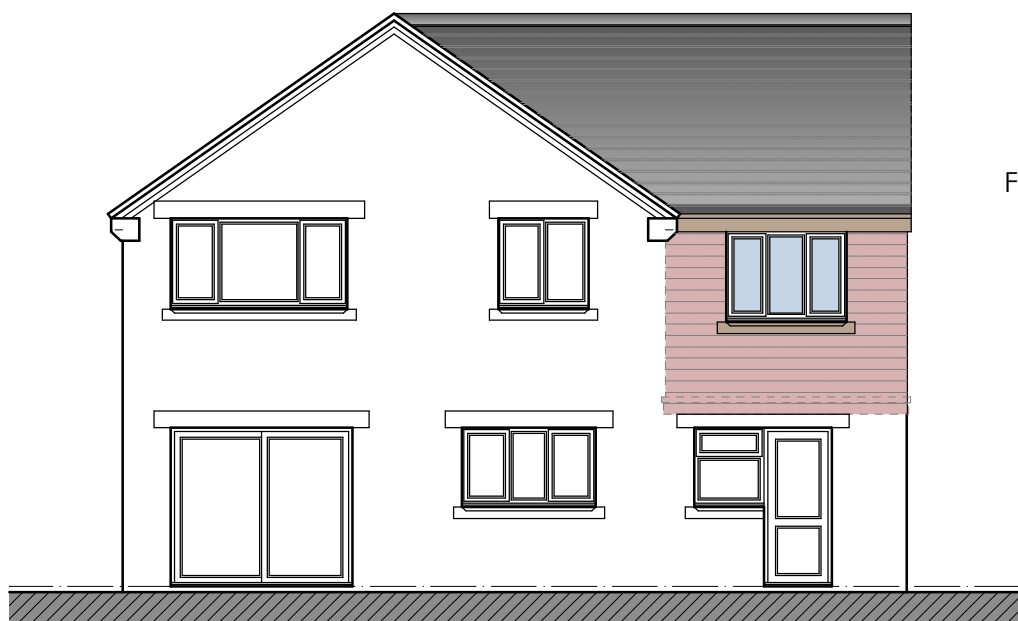

rear elevation
proposed

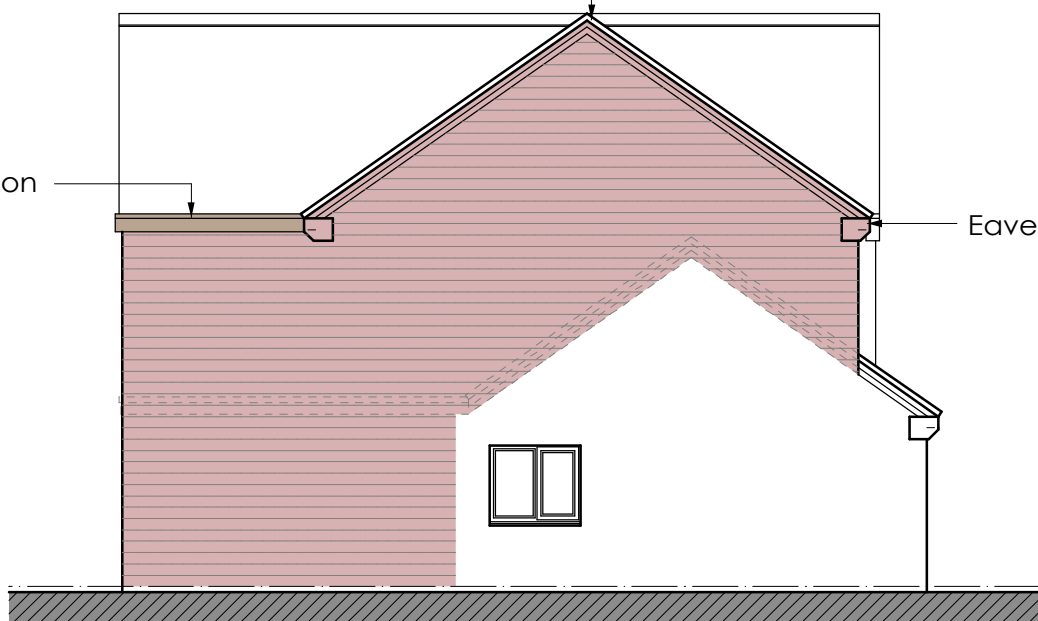

side elevation
proposed

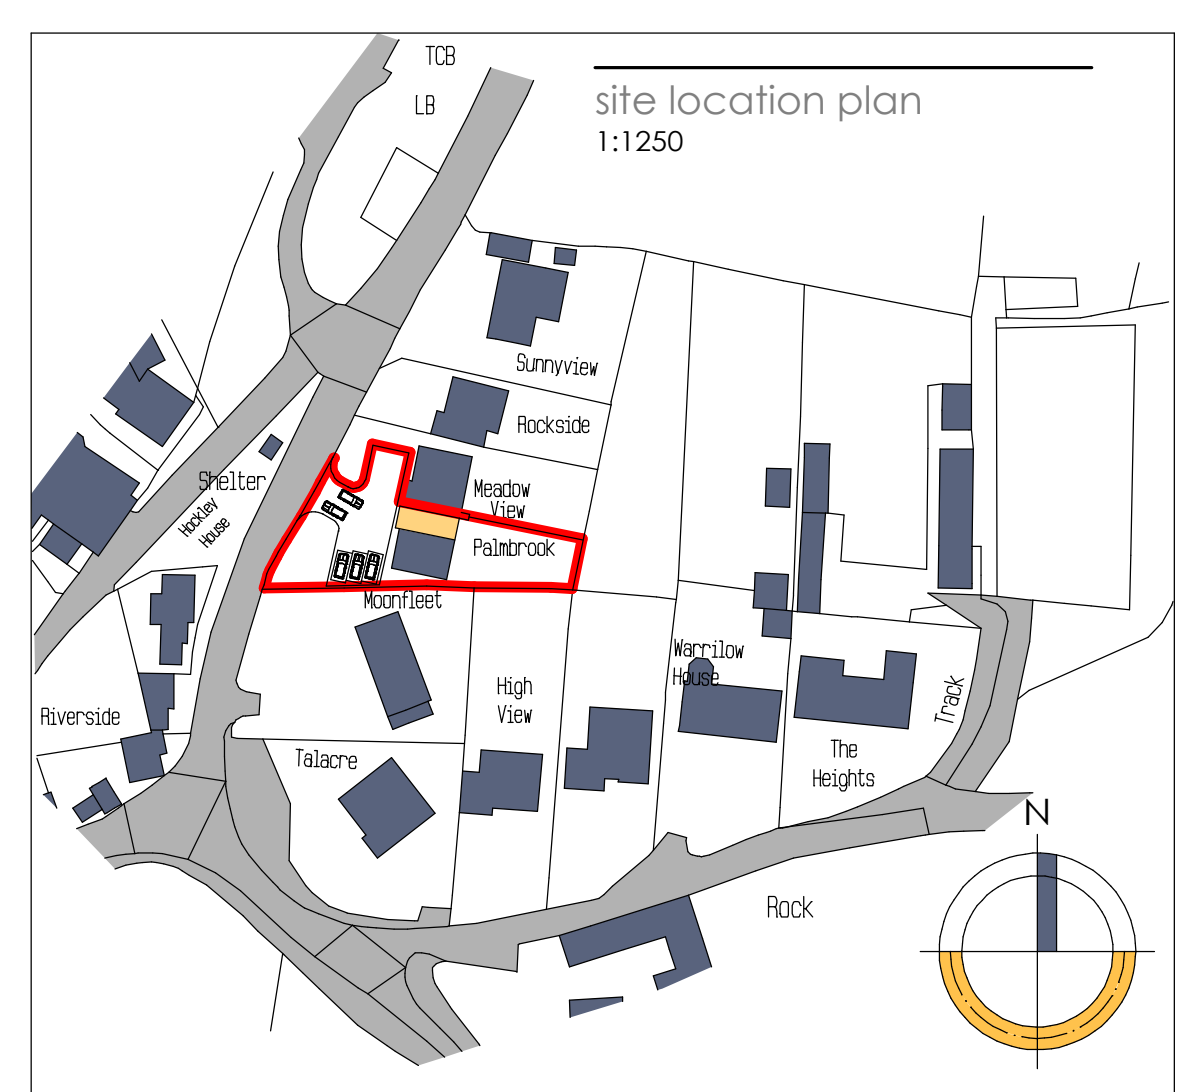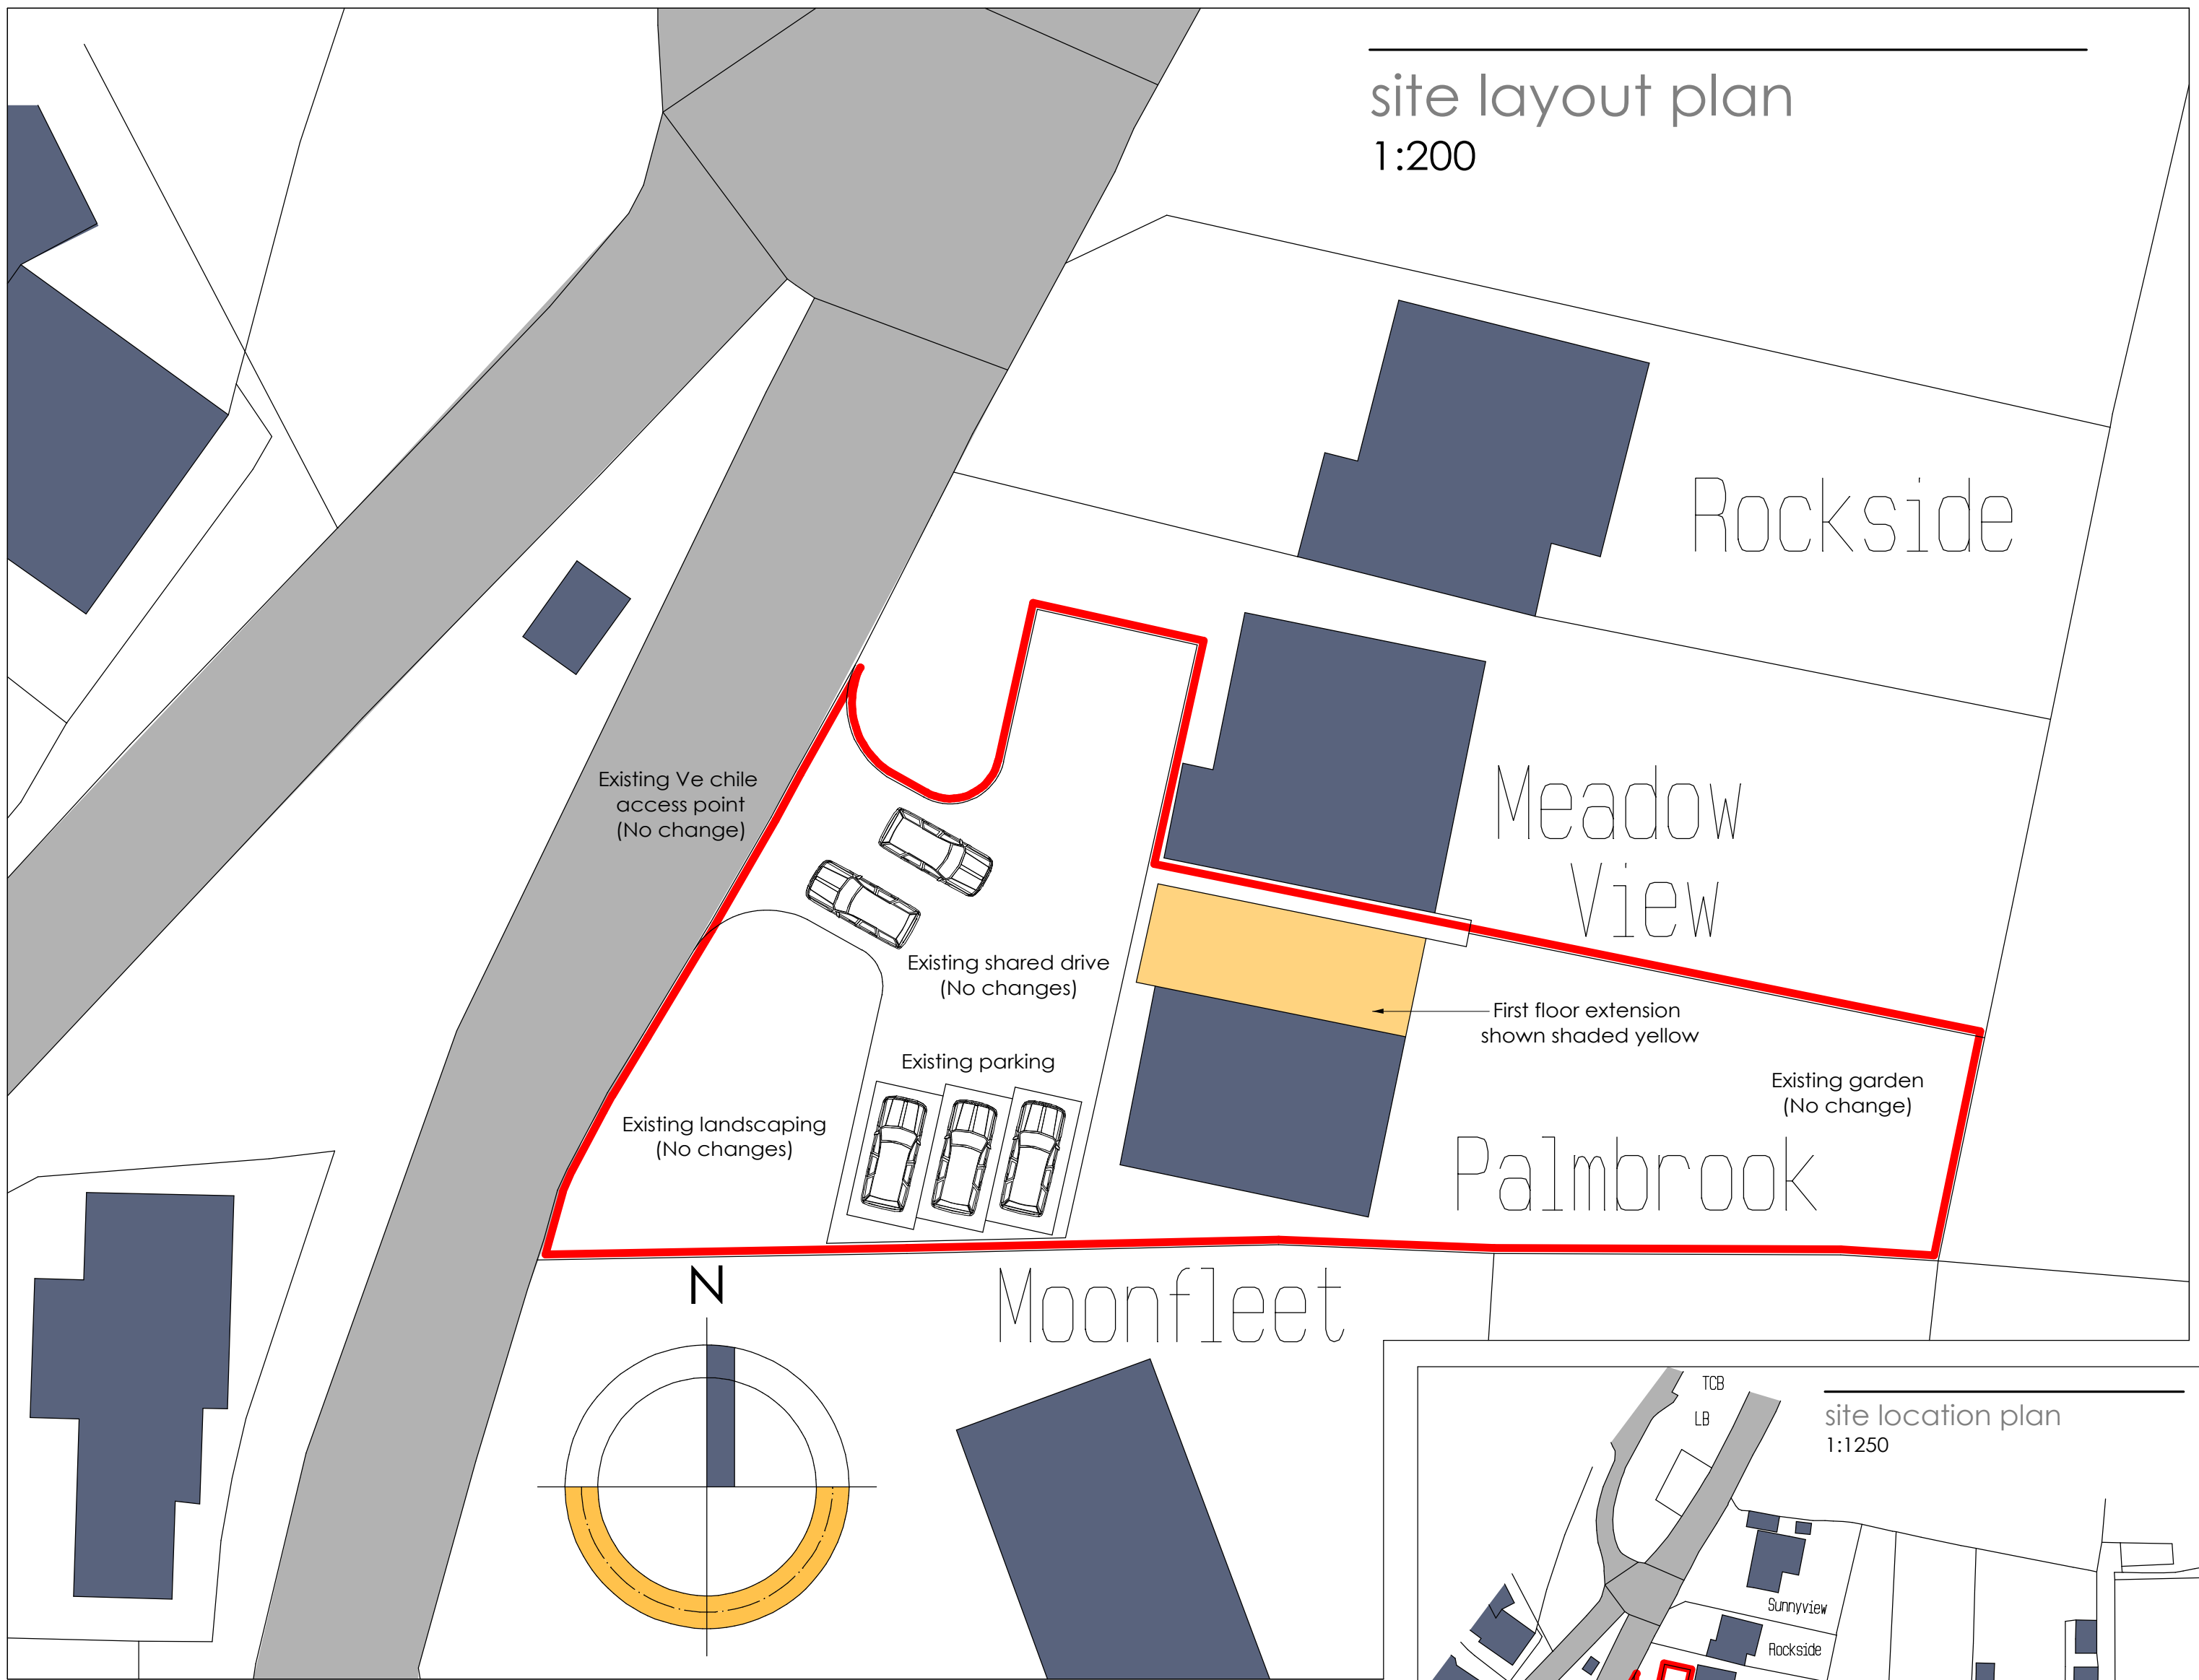

Ordnance Survey, 10 Crown Copyright 2020. All rights reserved. Licence number 100029492

Client
Mr. A. Simmill

Cont act
Proposed Alterations & Extensions to Palmbrook,
Foxt Road, Foxt, Staffordshire. ST10 2HN

Drawing Title
Existing & Proposed Conditions - Scheme 1
Floor Plans & Elevations

Date	March 2022	Status	Preliminary
Scale	1:100 1:200 1:1250 @ A1	Contract Number	5928
Drg. No.	5928 - 001	Revision Suffix	A

Revisions									
Rev A	10.05.22	Site Plans added							