




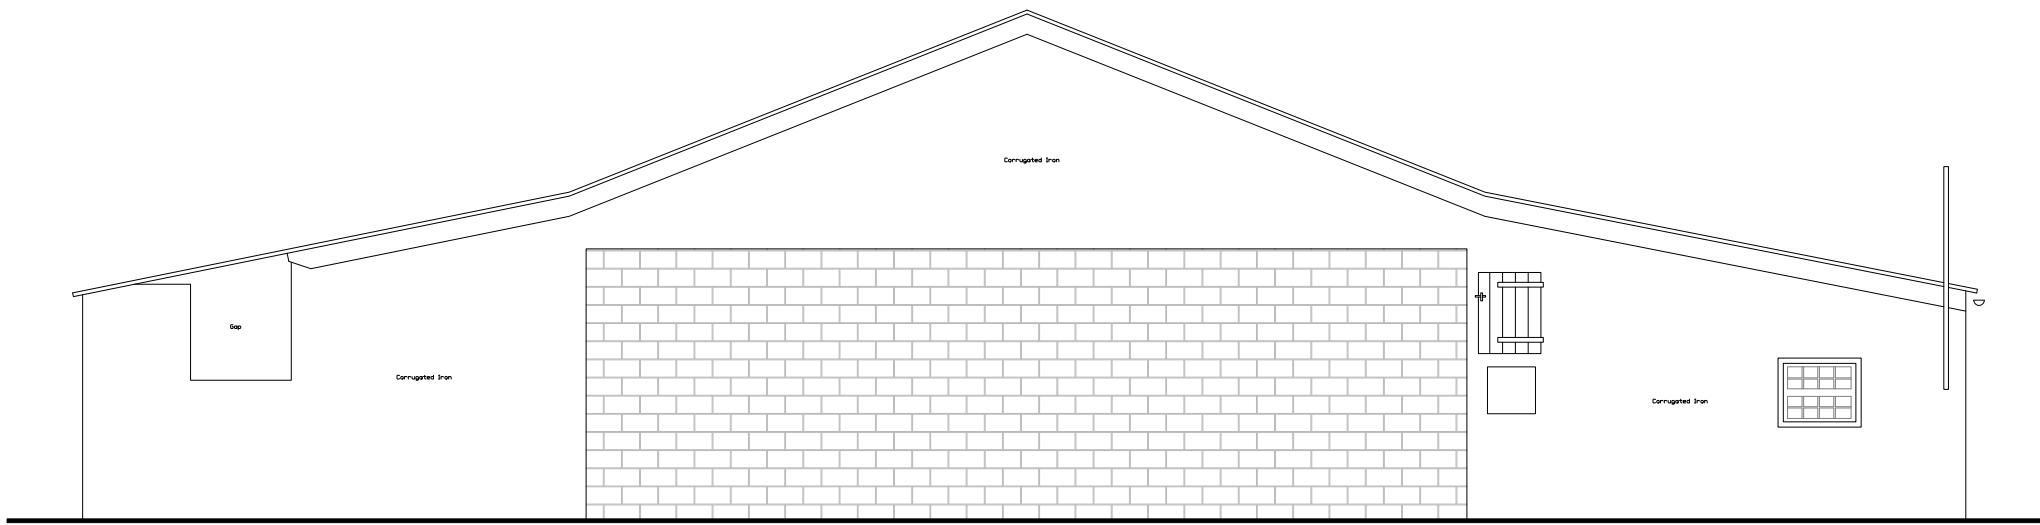


Existing South East Elevation

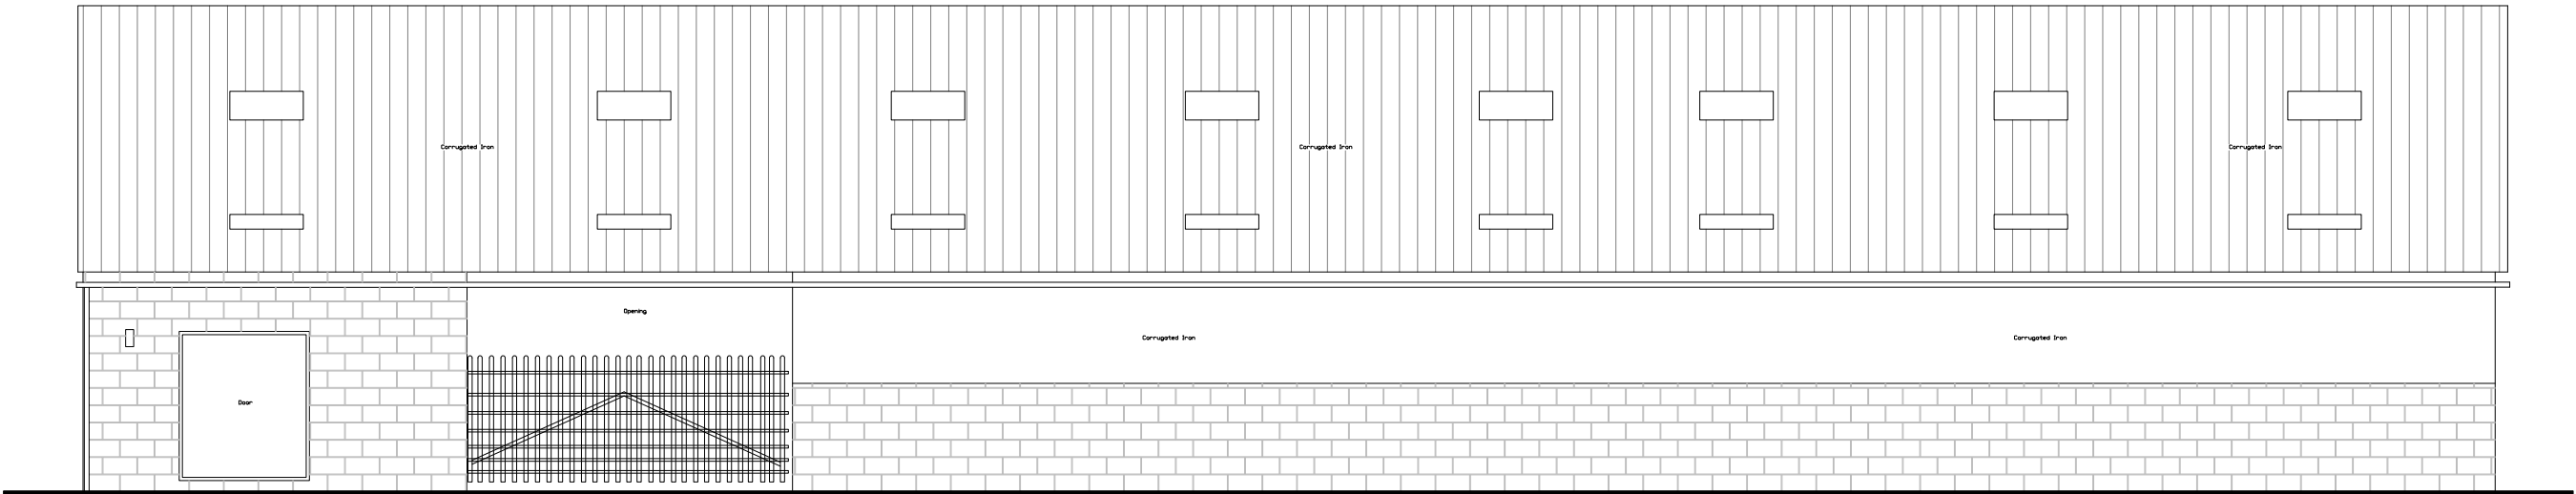

Existing East Elevation

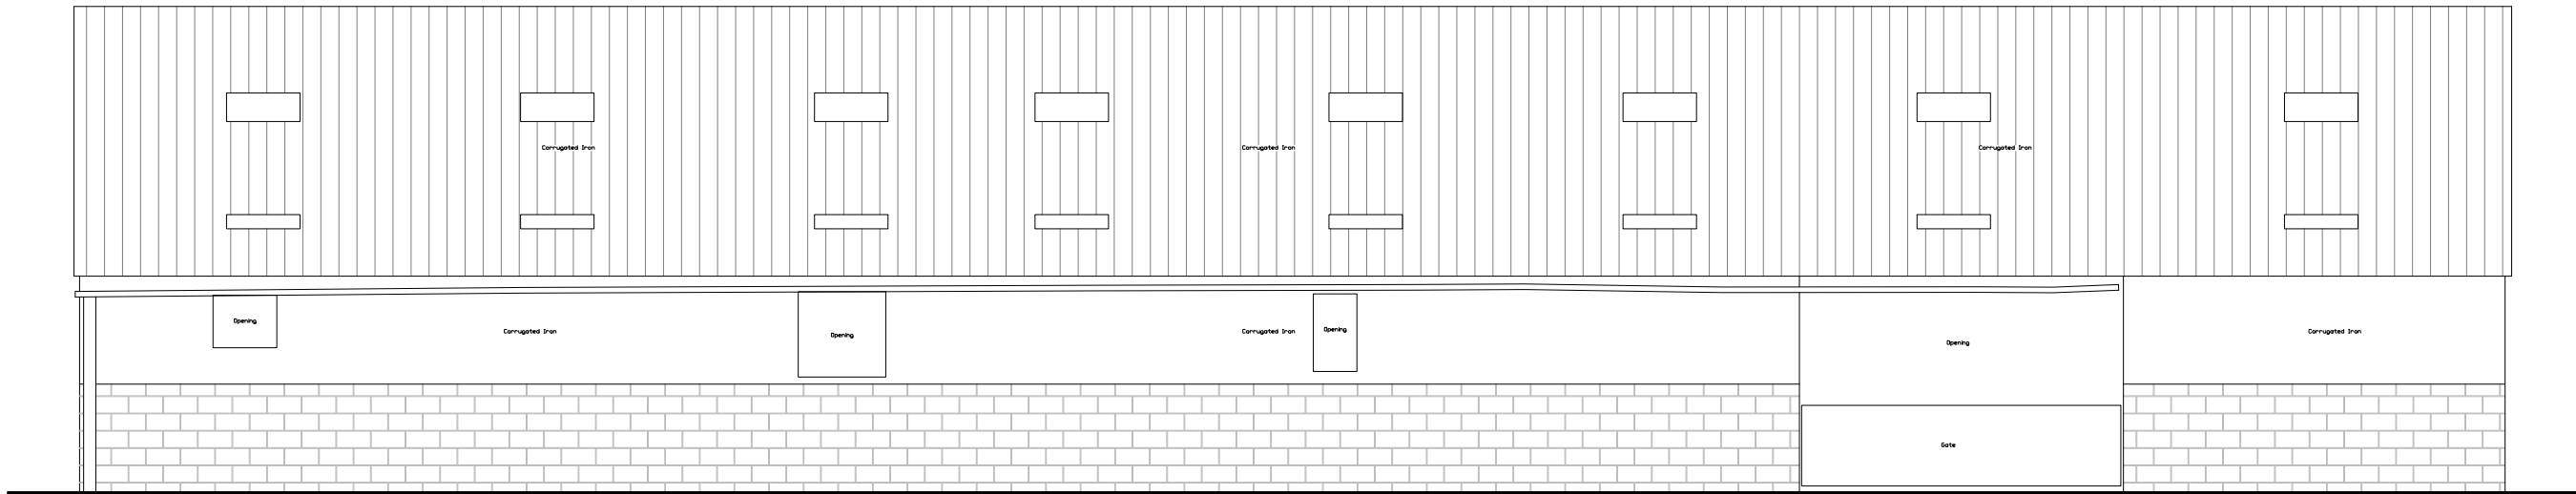

Existing South West Elevation

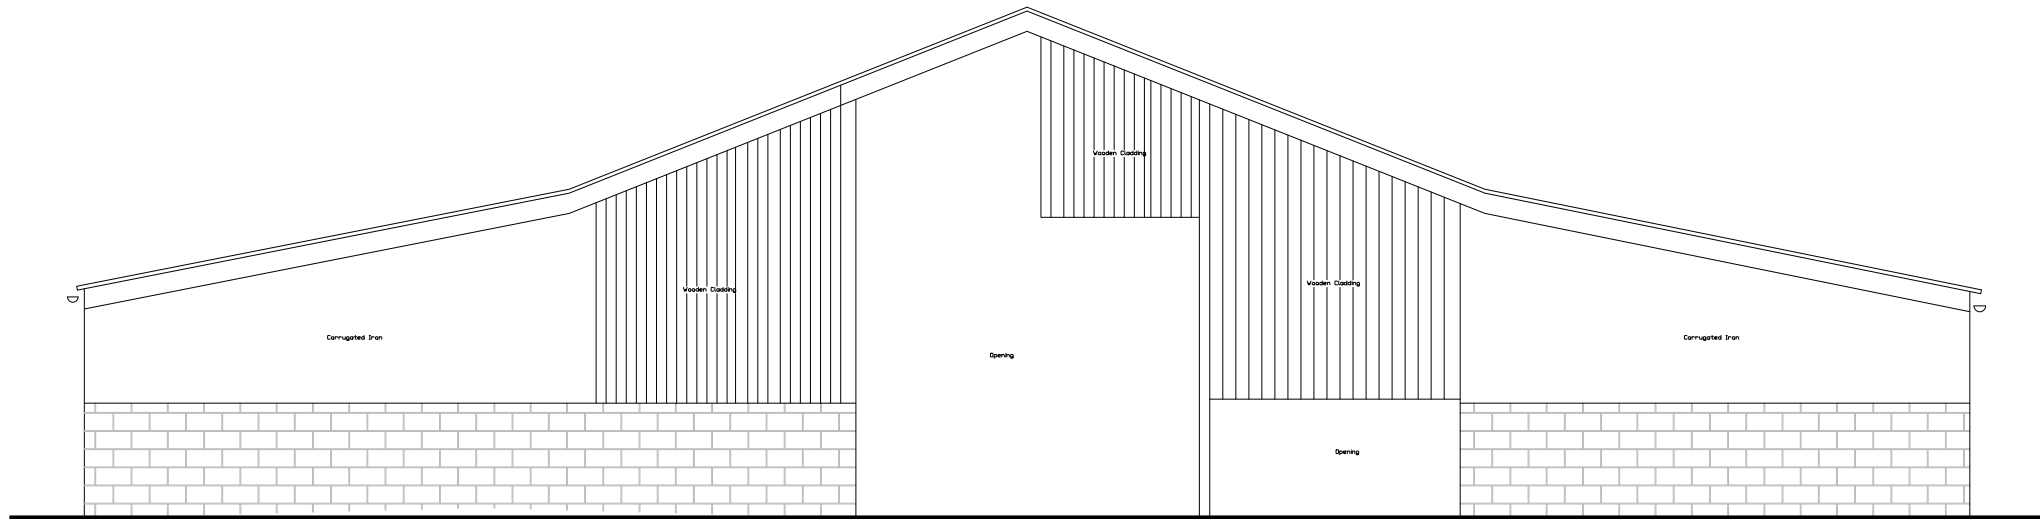

Existing North West Elevation

Client:
John Pointon & Sons Ltd

Application:
**Big Shaffalong Farm
Building 1 Class Q**

Drawing title:
Elevations as Existing

Scale:
1:200 @ A3

Drawing number:
1302/J210058/003.1

Date:
3 March 2022

Drawn by:
SK



WHARFE
RURAL PLANNING

Sapling Home Farm, Ullard Hall Lane, Lower
Peover, Knutsford, Cheshire WA16 9PJ

T : 0 1 5 6 5 7 2 3 7 9 5
E: info@wharferuralplanning.co.uk
W: www.wharferuralplanning.co.uk