



Rev	Drawn	Comments	Date
A	S4	1)One small existing window opening in Dining Area rectified and fitted with new window. 2)Two existing door openings in Dining / Kitchen area retained and fitted with windows. (Wast elevation) 3)Preliminary annotation noise removed.	19/05/2022
B	S4	3)Revisions to link structure and elevations.	21/06/22


Copyright of this drawing is vested in the Architect and must not be copied or reproduced without consent. Figured dimensions only are to be taken from this drawing. All contractors must visit the site and be responsible for taking and checking all dimensions relative to that work. HewittCorr Architects Ltd are to be advised of any variation between drawings and site conditions. **CLIENTS ARE ADVISED TO CLARIFY DIMENSIONS WITH THE ARCHITECT PRIOR TO SETTING OUT AND NOT TO SCALE FROM THE DRAWING.**

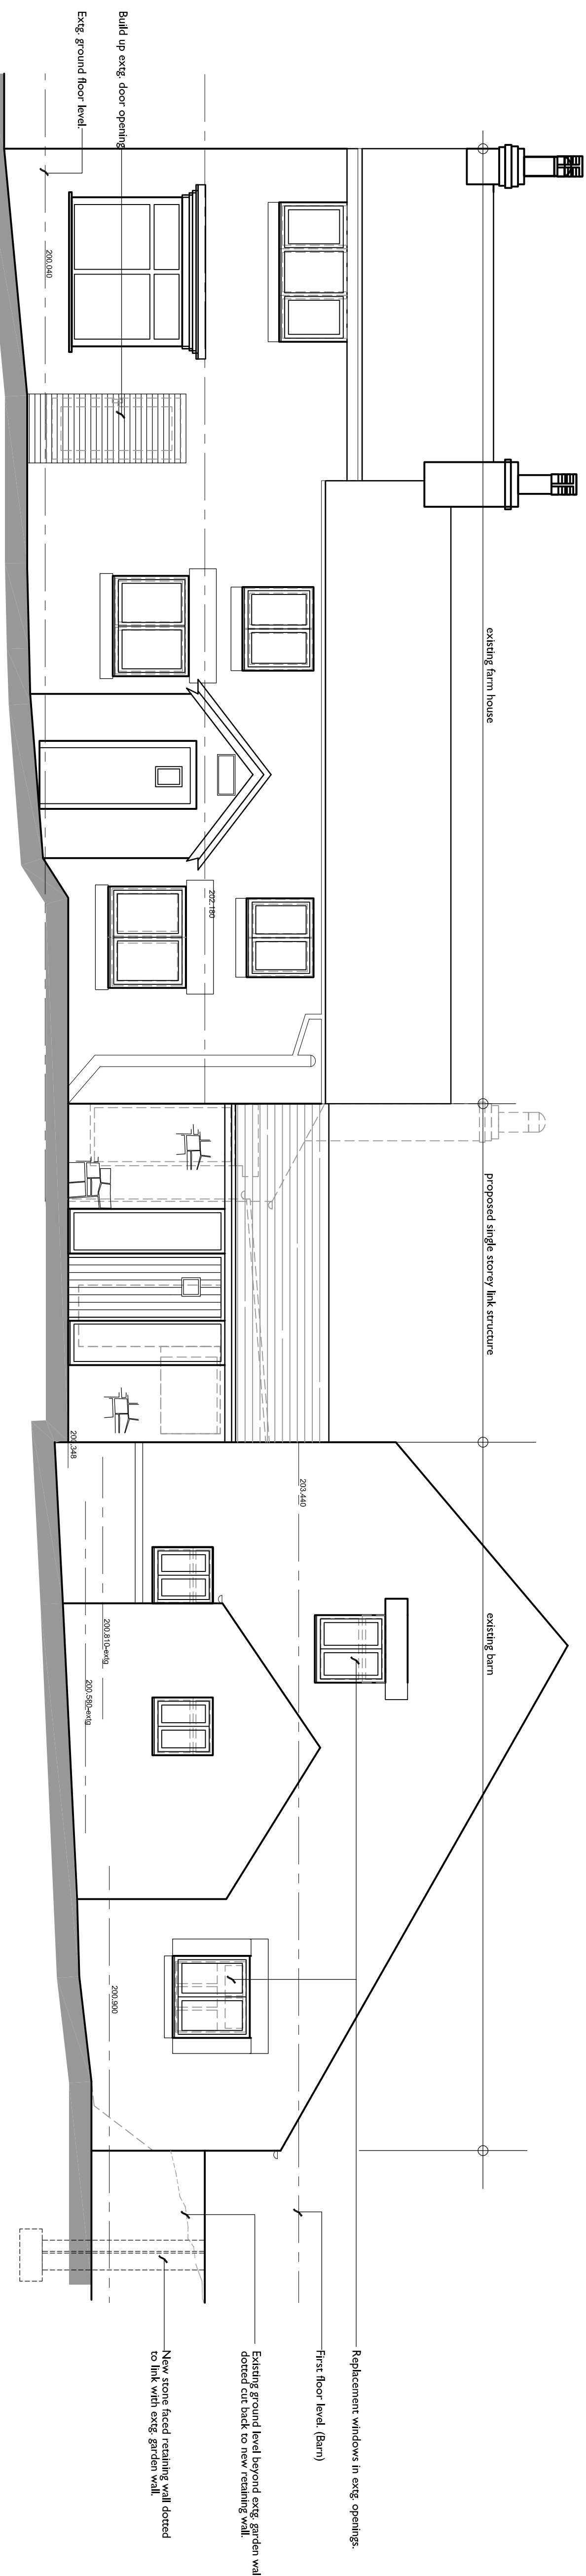


South elevation scale: 1:50 at A1

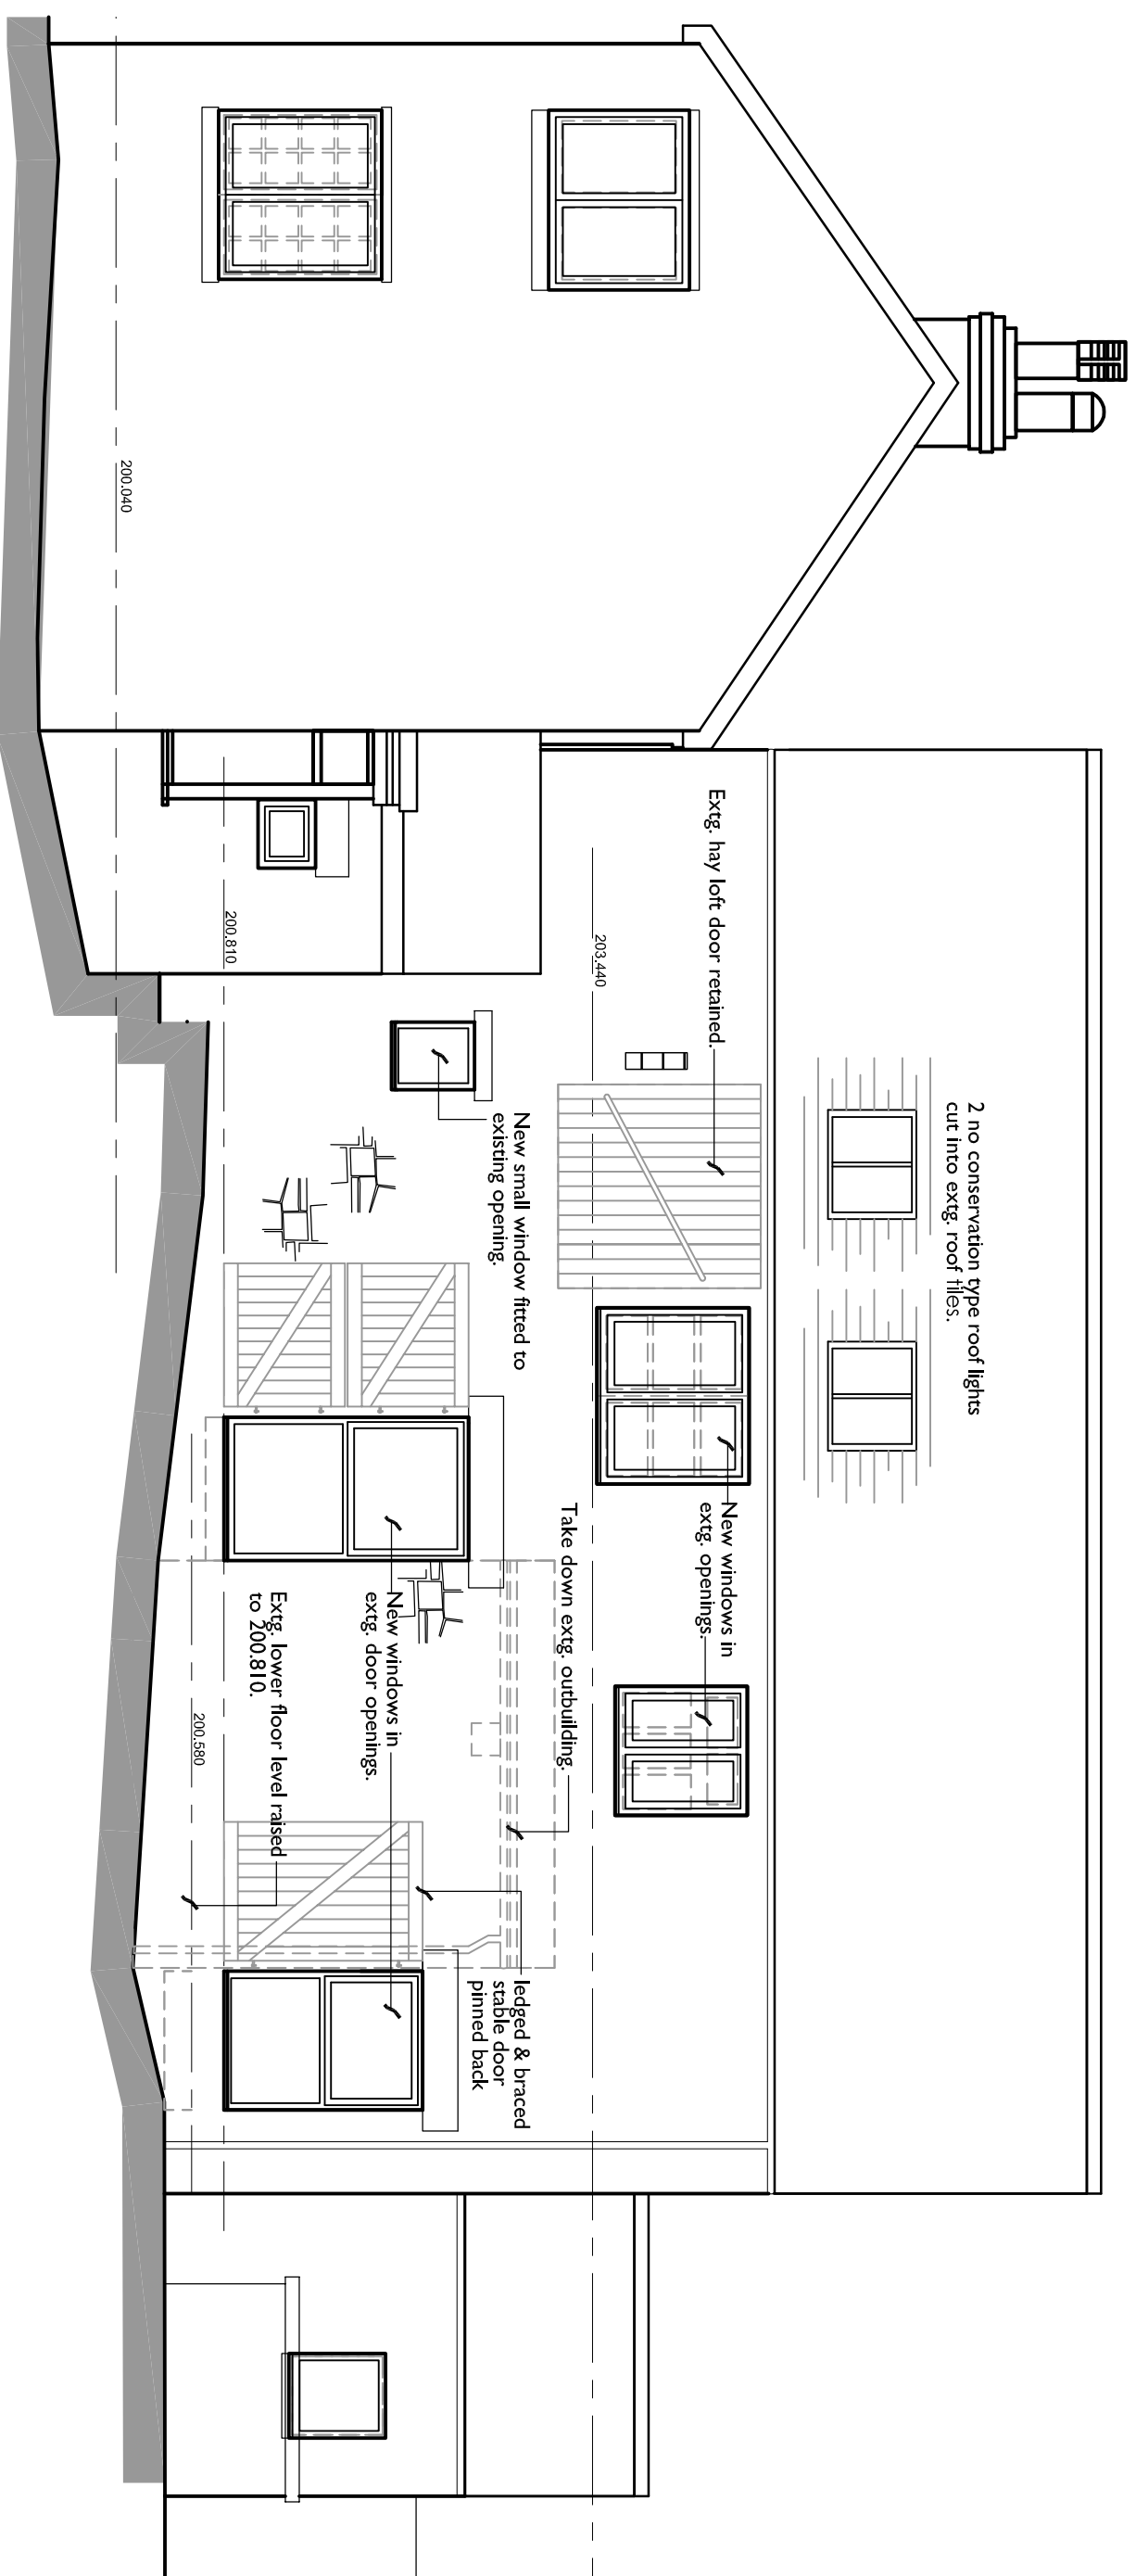


West elevation scale: 1:50 at A1

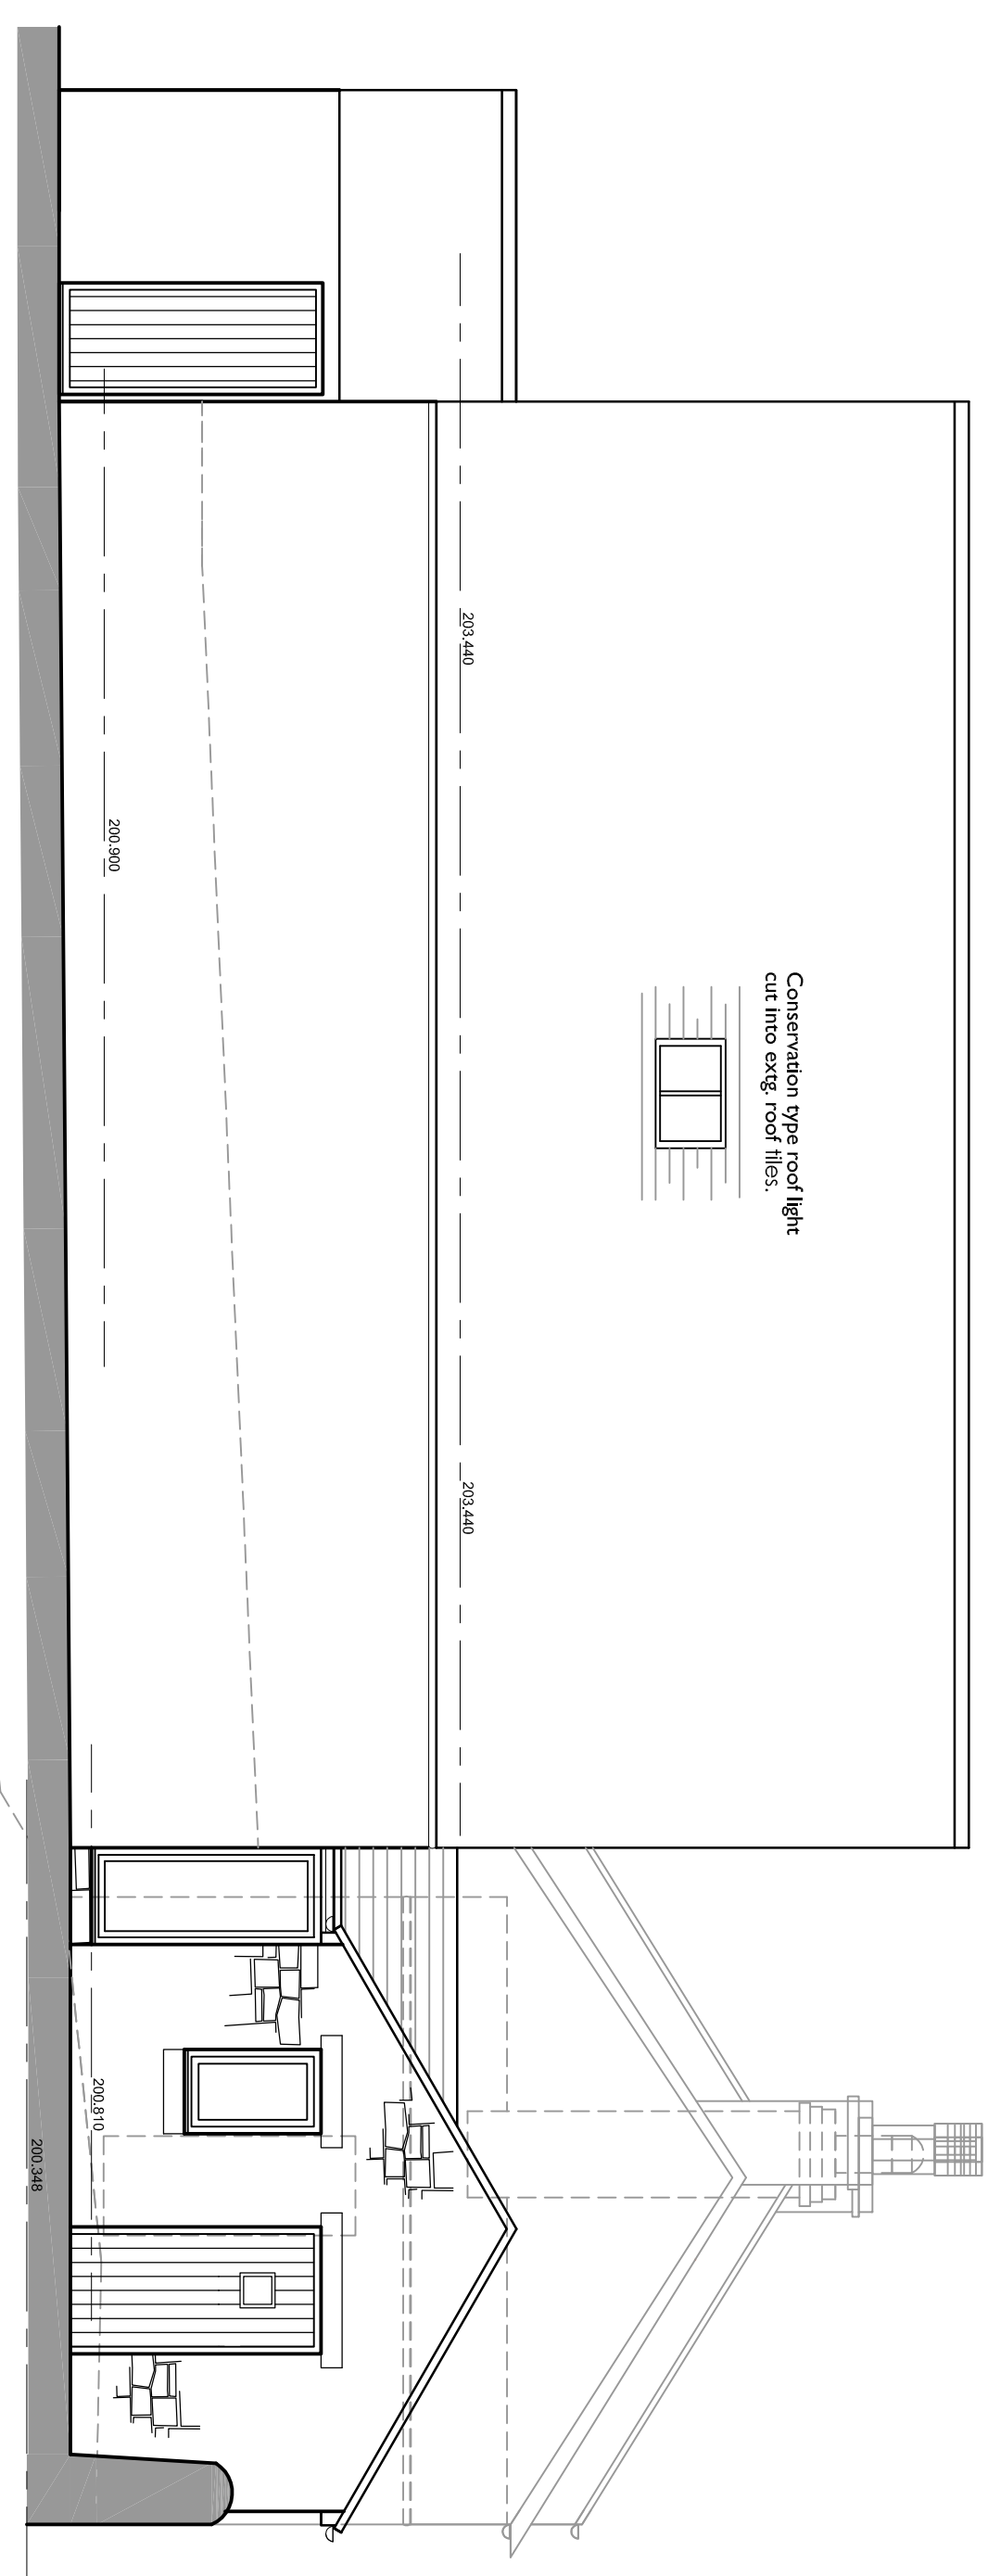

East elevation scale: 1:50 at A1

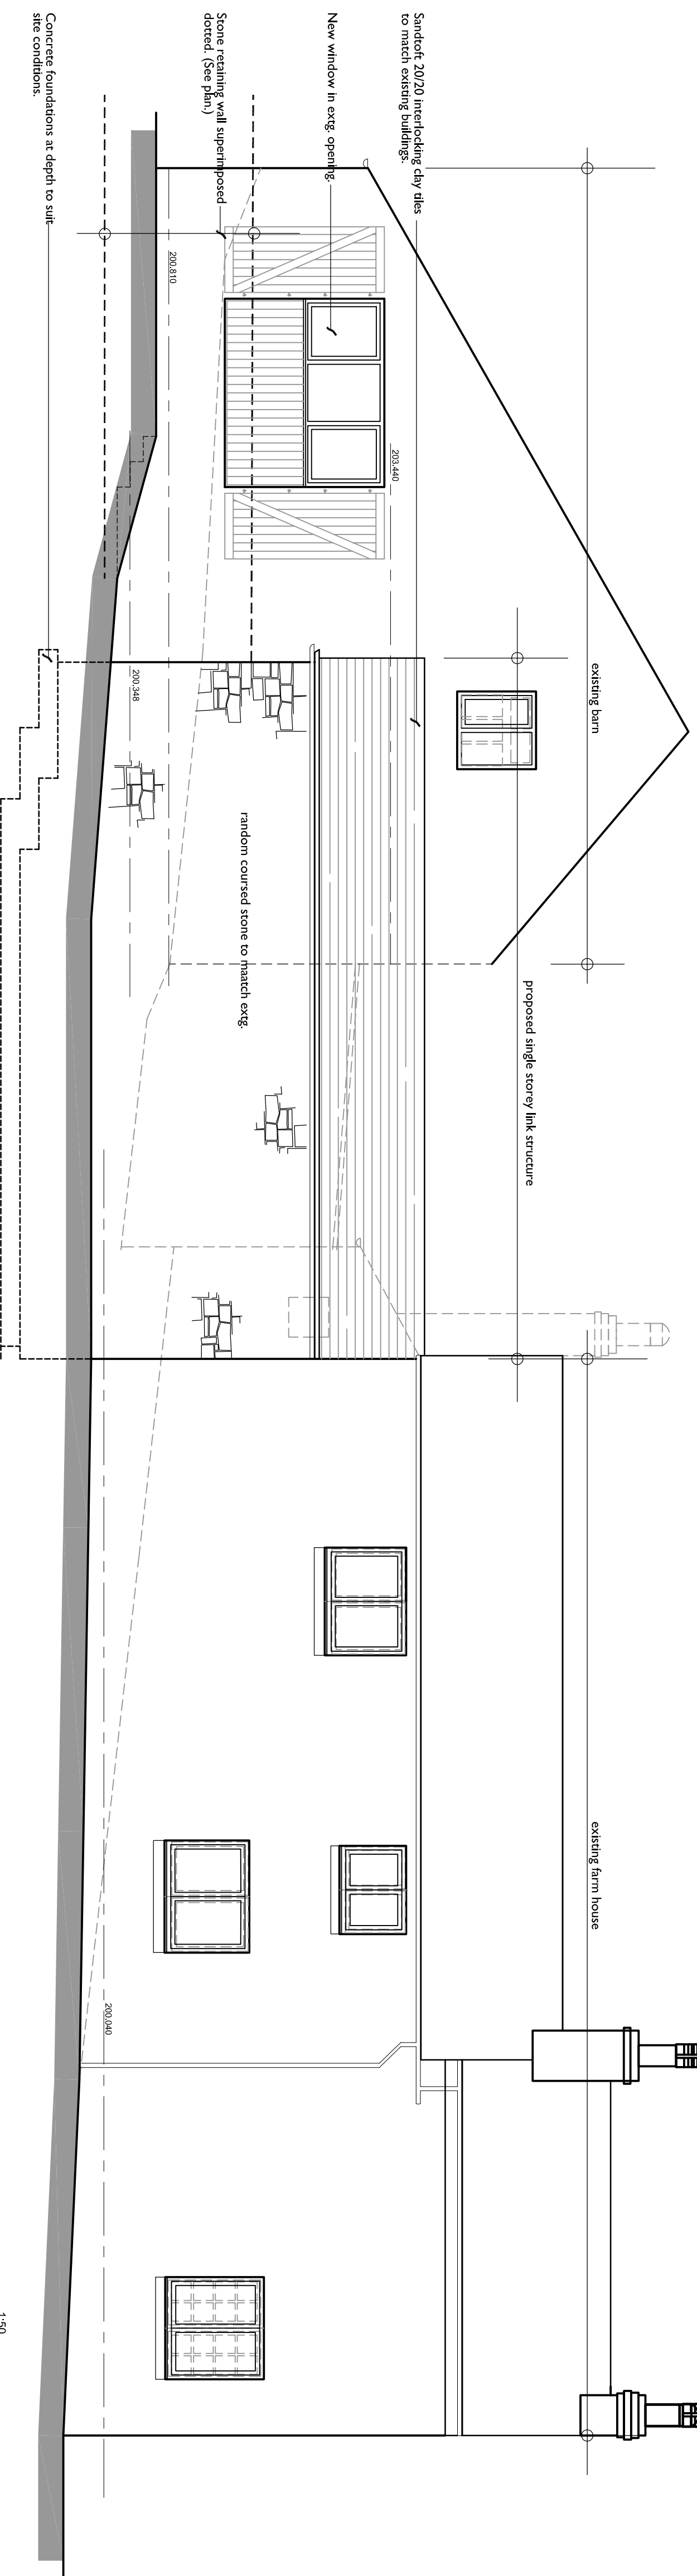

North elevation scale: 1:50 at A1

 

PLANNING DRAWING

Hewitt & Carr Architects

A: DaisyBank House | 17-19 Leek Road | Cheadle | ST10 1JH
T: 01538 756888
E: enquiries@hcarchitects.co.uk
W: www.hcarchitects.co.uk

Client
Mr & Mrs E Bateman.

Project
Refurbishment & alters to farmhouse with
conversion of adjacent barn to single
dwelling. Stone Barn Farm, Longsdon, S-o-T
Title
Proposed elevations.
(Revised scheme.)

Status
PLANNING

Date March 2022

Scale 1:50

Project No	Drawing No.
------------	-------------

01129 PL(0)07

Rev B

Rev B

File Ref: H:\REF