




EXISTING CONDITIONS

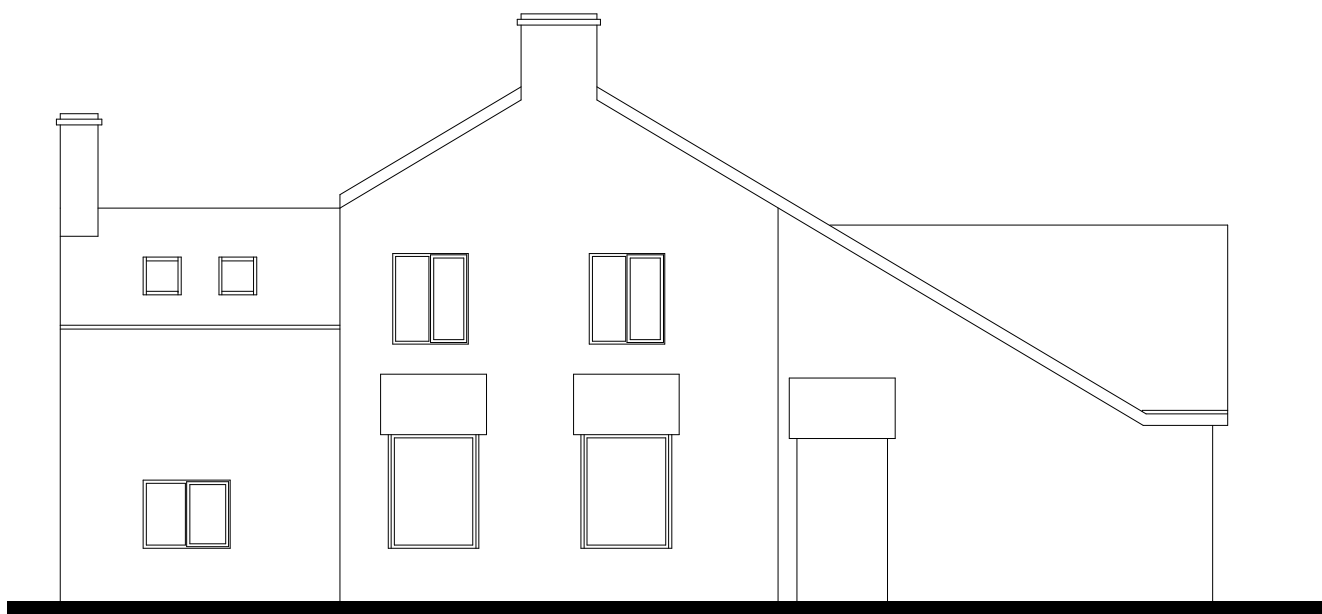


FRONT ELEVATION

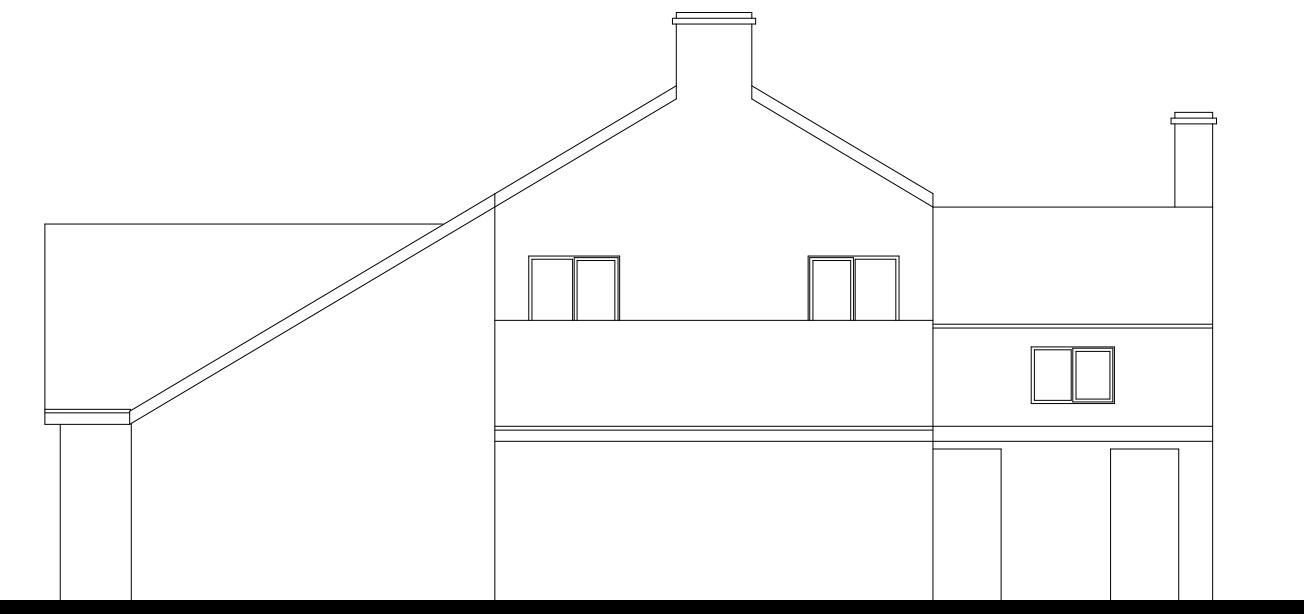


REAR ELEVATION

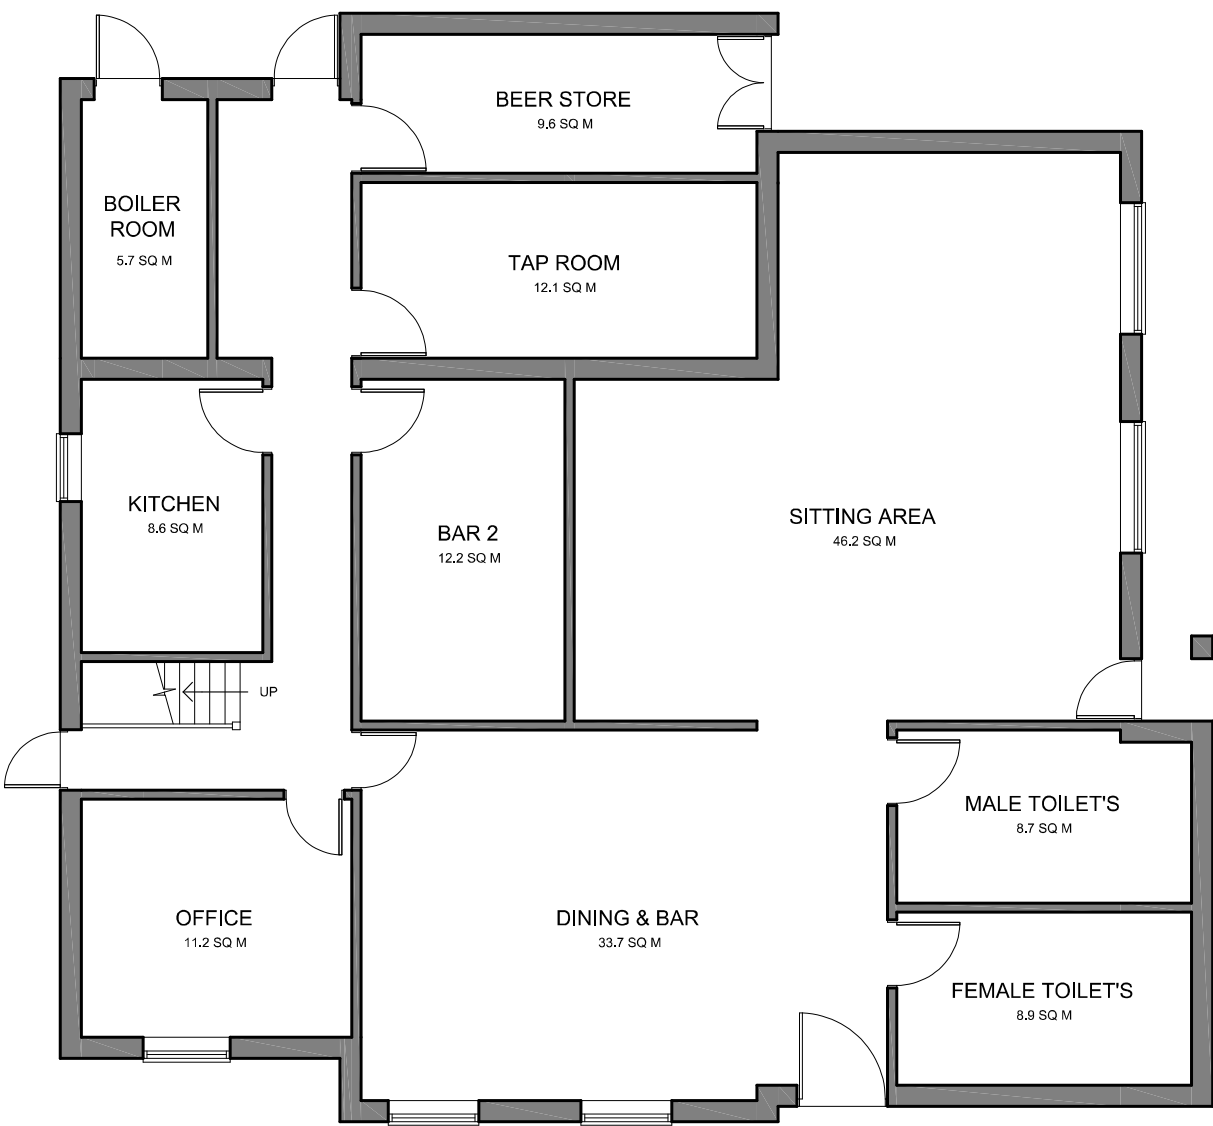


GROUND FLOOR PLAN

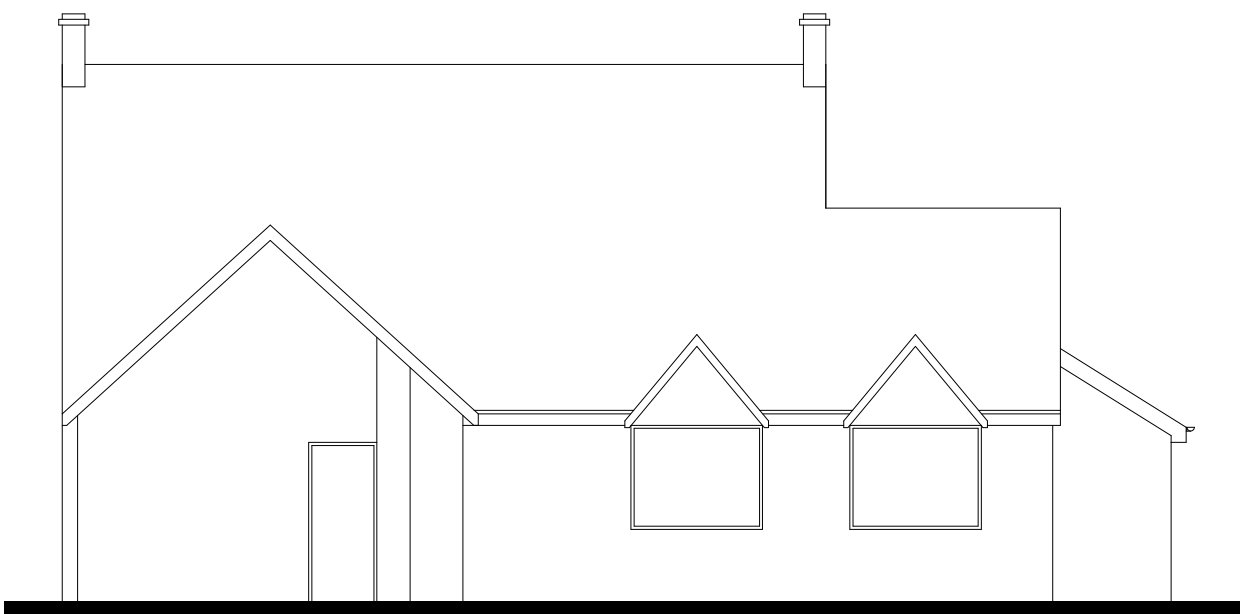


SIDE ELEVATION

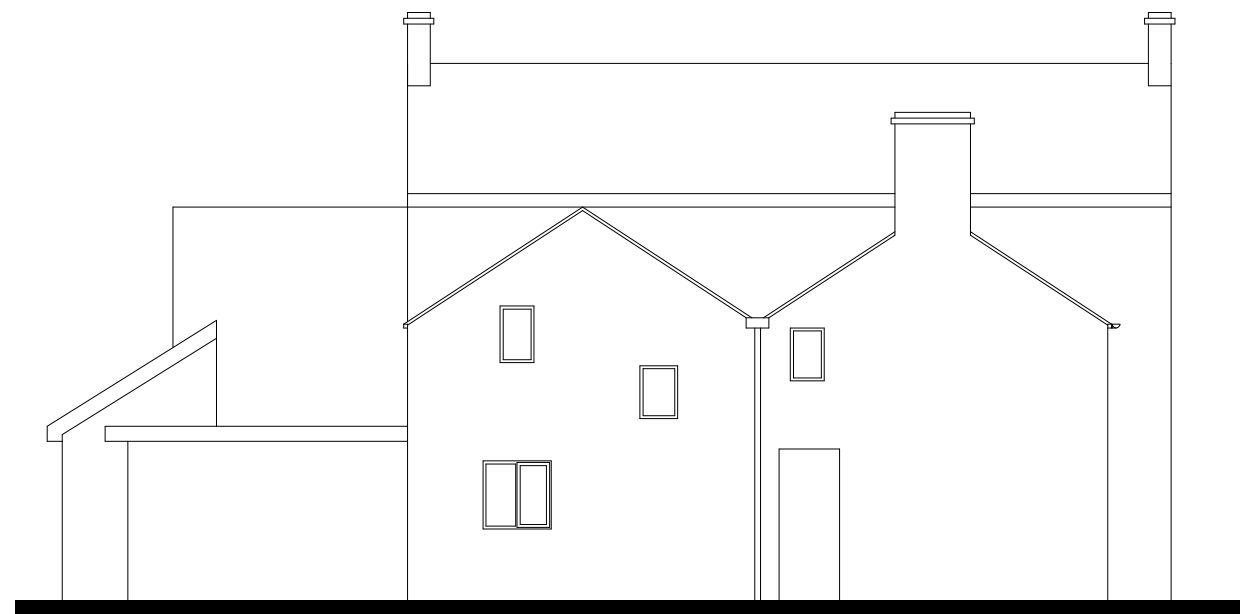



SIDE ELEVATION

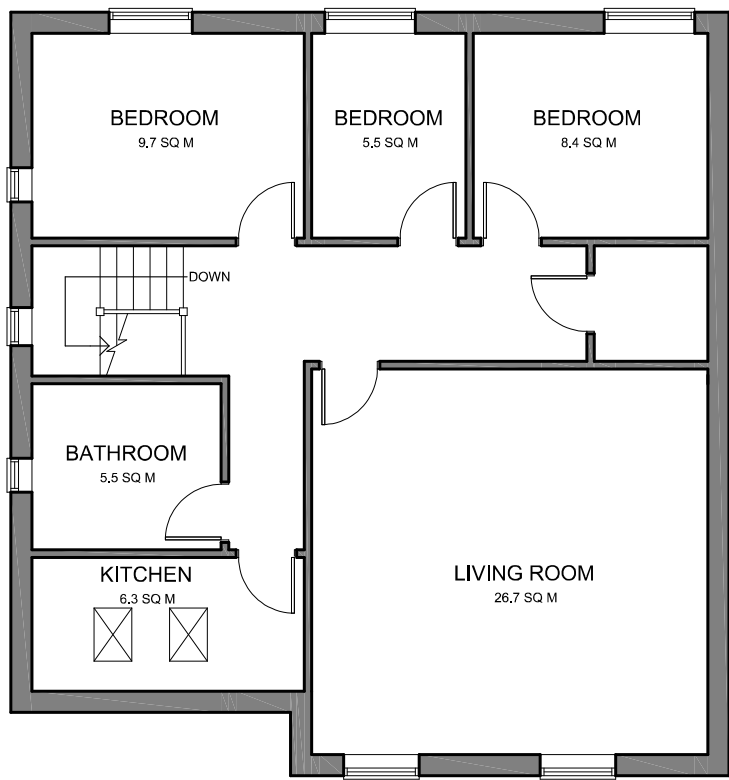

GROUND FLOOR PLAN

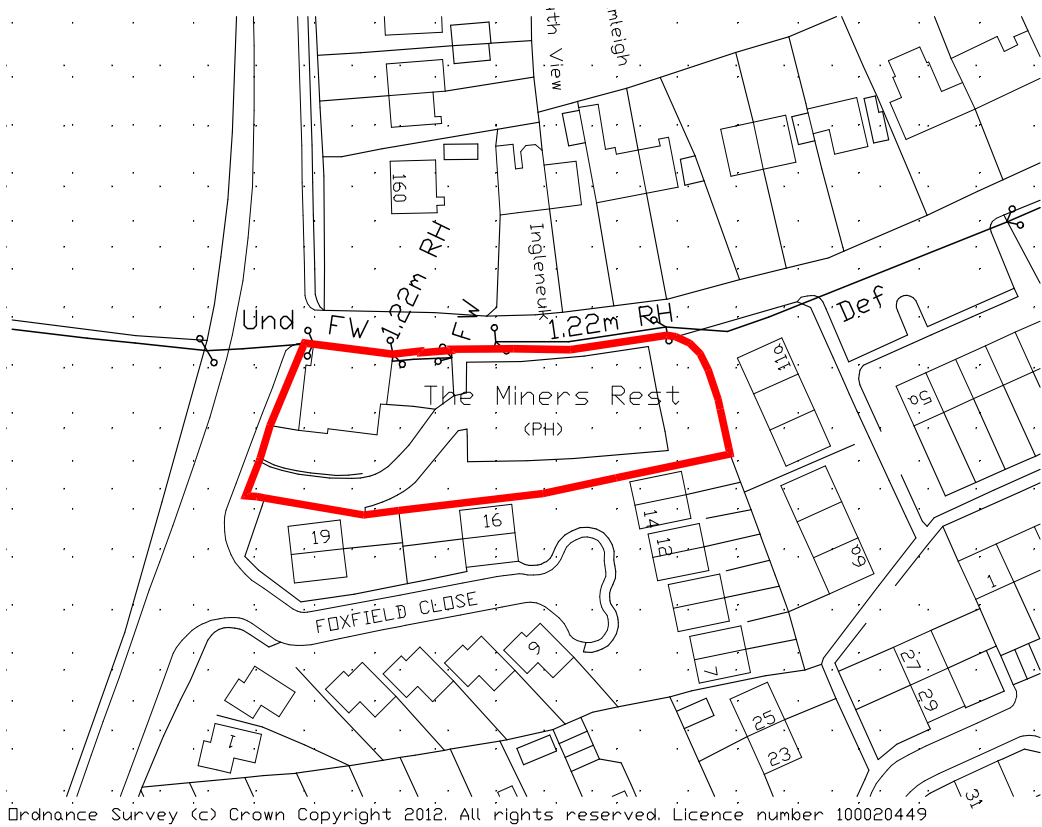

LOCATION PLAN 1:1250

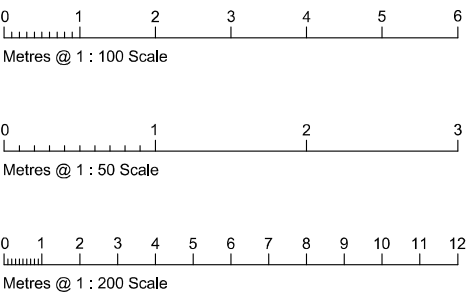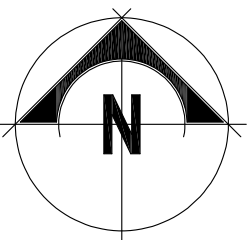

The Contractor is responsible for checking all dimensions on site prior to commencement of the works. Any errors are to be reported to Wyvern Partnership LLP as soon as possible.

Any construction work carried out prior to receiving all necessary approvals for Planning and/or Building Regulations is entirely at the client's / householder's risk.

All building work is to be completed to the satisfaction of the Local Authority Building Control Officer and in accordance with current Building Regulations and as such, additional unforeseen building works may be required on site.

The Contractor shall inspect all adjoining properties - when applicable - which may be affected by the works prior to commencement and must report any defects to the owner.

The Contractor shall be entirely responsible for the security, strength and stability of the building during the course of the works.

Drawings produced for the purpose of obtaining Building Regulation Approval do not constitute full working drawings.

Drawings produced for Accommodation and Suitability Reports are to be used to assess the suitability of a property to meet the needs of a client and no other purpose. All proposals are subject to a detailed survey and Local Planning Authority approval.

All drawings are the copyright of Wyvern Partnership LLP. This drawing may not be copied by any third parties without prior permission.

Ordnance Survey maps reproduced with the sanction of the Controller of HM Stationery Office. Crown Copyright reserved.



HEAD OFFICE:
Wyvern Partnership LLP
10 Long Street, Devizes,
Wiltshire, SN10 1NL
T: 01380 723532

REGIONAL OFFICE:
Wyvern Partnership LLP
101 The Courtyard, Radway Green Business Centre
Crewe, Cheshire, CW2 5PR
T: 01270 872122 E: alan@wyvernpartnership.co.uk

Client
STOCKWELL PROPERTY INVESTMENTS LTD

Project
EXISTING CONDITIONS AT FORMER MINER'S REST PUBLIC HOUSE, FROGHALL ROAD, CHEADLE, STAFFORDSHIRE

Drawing
EXISTING CONDITIONS

Project No. 12653	Dwg No. 11	Drawn By BW
Date JULY 2020	Scale 1 : 100 @ A2	
Wyvern Partnership LLP is a limited liability partnership registered in England and Wales with registered number OC4203032. The term partner is used to refer to a member of the Wyvern Partnership LLP.		
The registered office is located at: 10 Long Street, Devizes, Wiltshire, SN10 1NL		
Partners: Thomas M Wethers, Steven B Woodley, Alan A Wiberley		