


ROBERT L FORD

private architectural practitioner and rural development consultant

PARKSIDE PARK ROAD LEEK STAFFORDSHIRE ST13 8JT

roblford@phonecoop.coop 01538 389290 / 07969 68 68 86

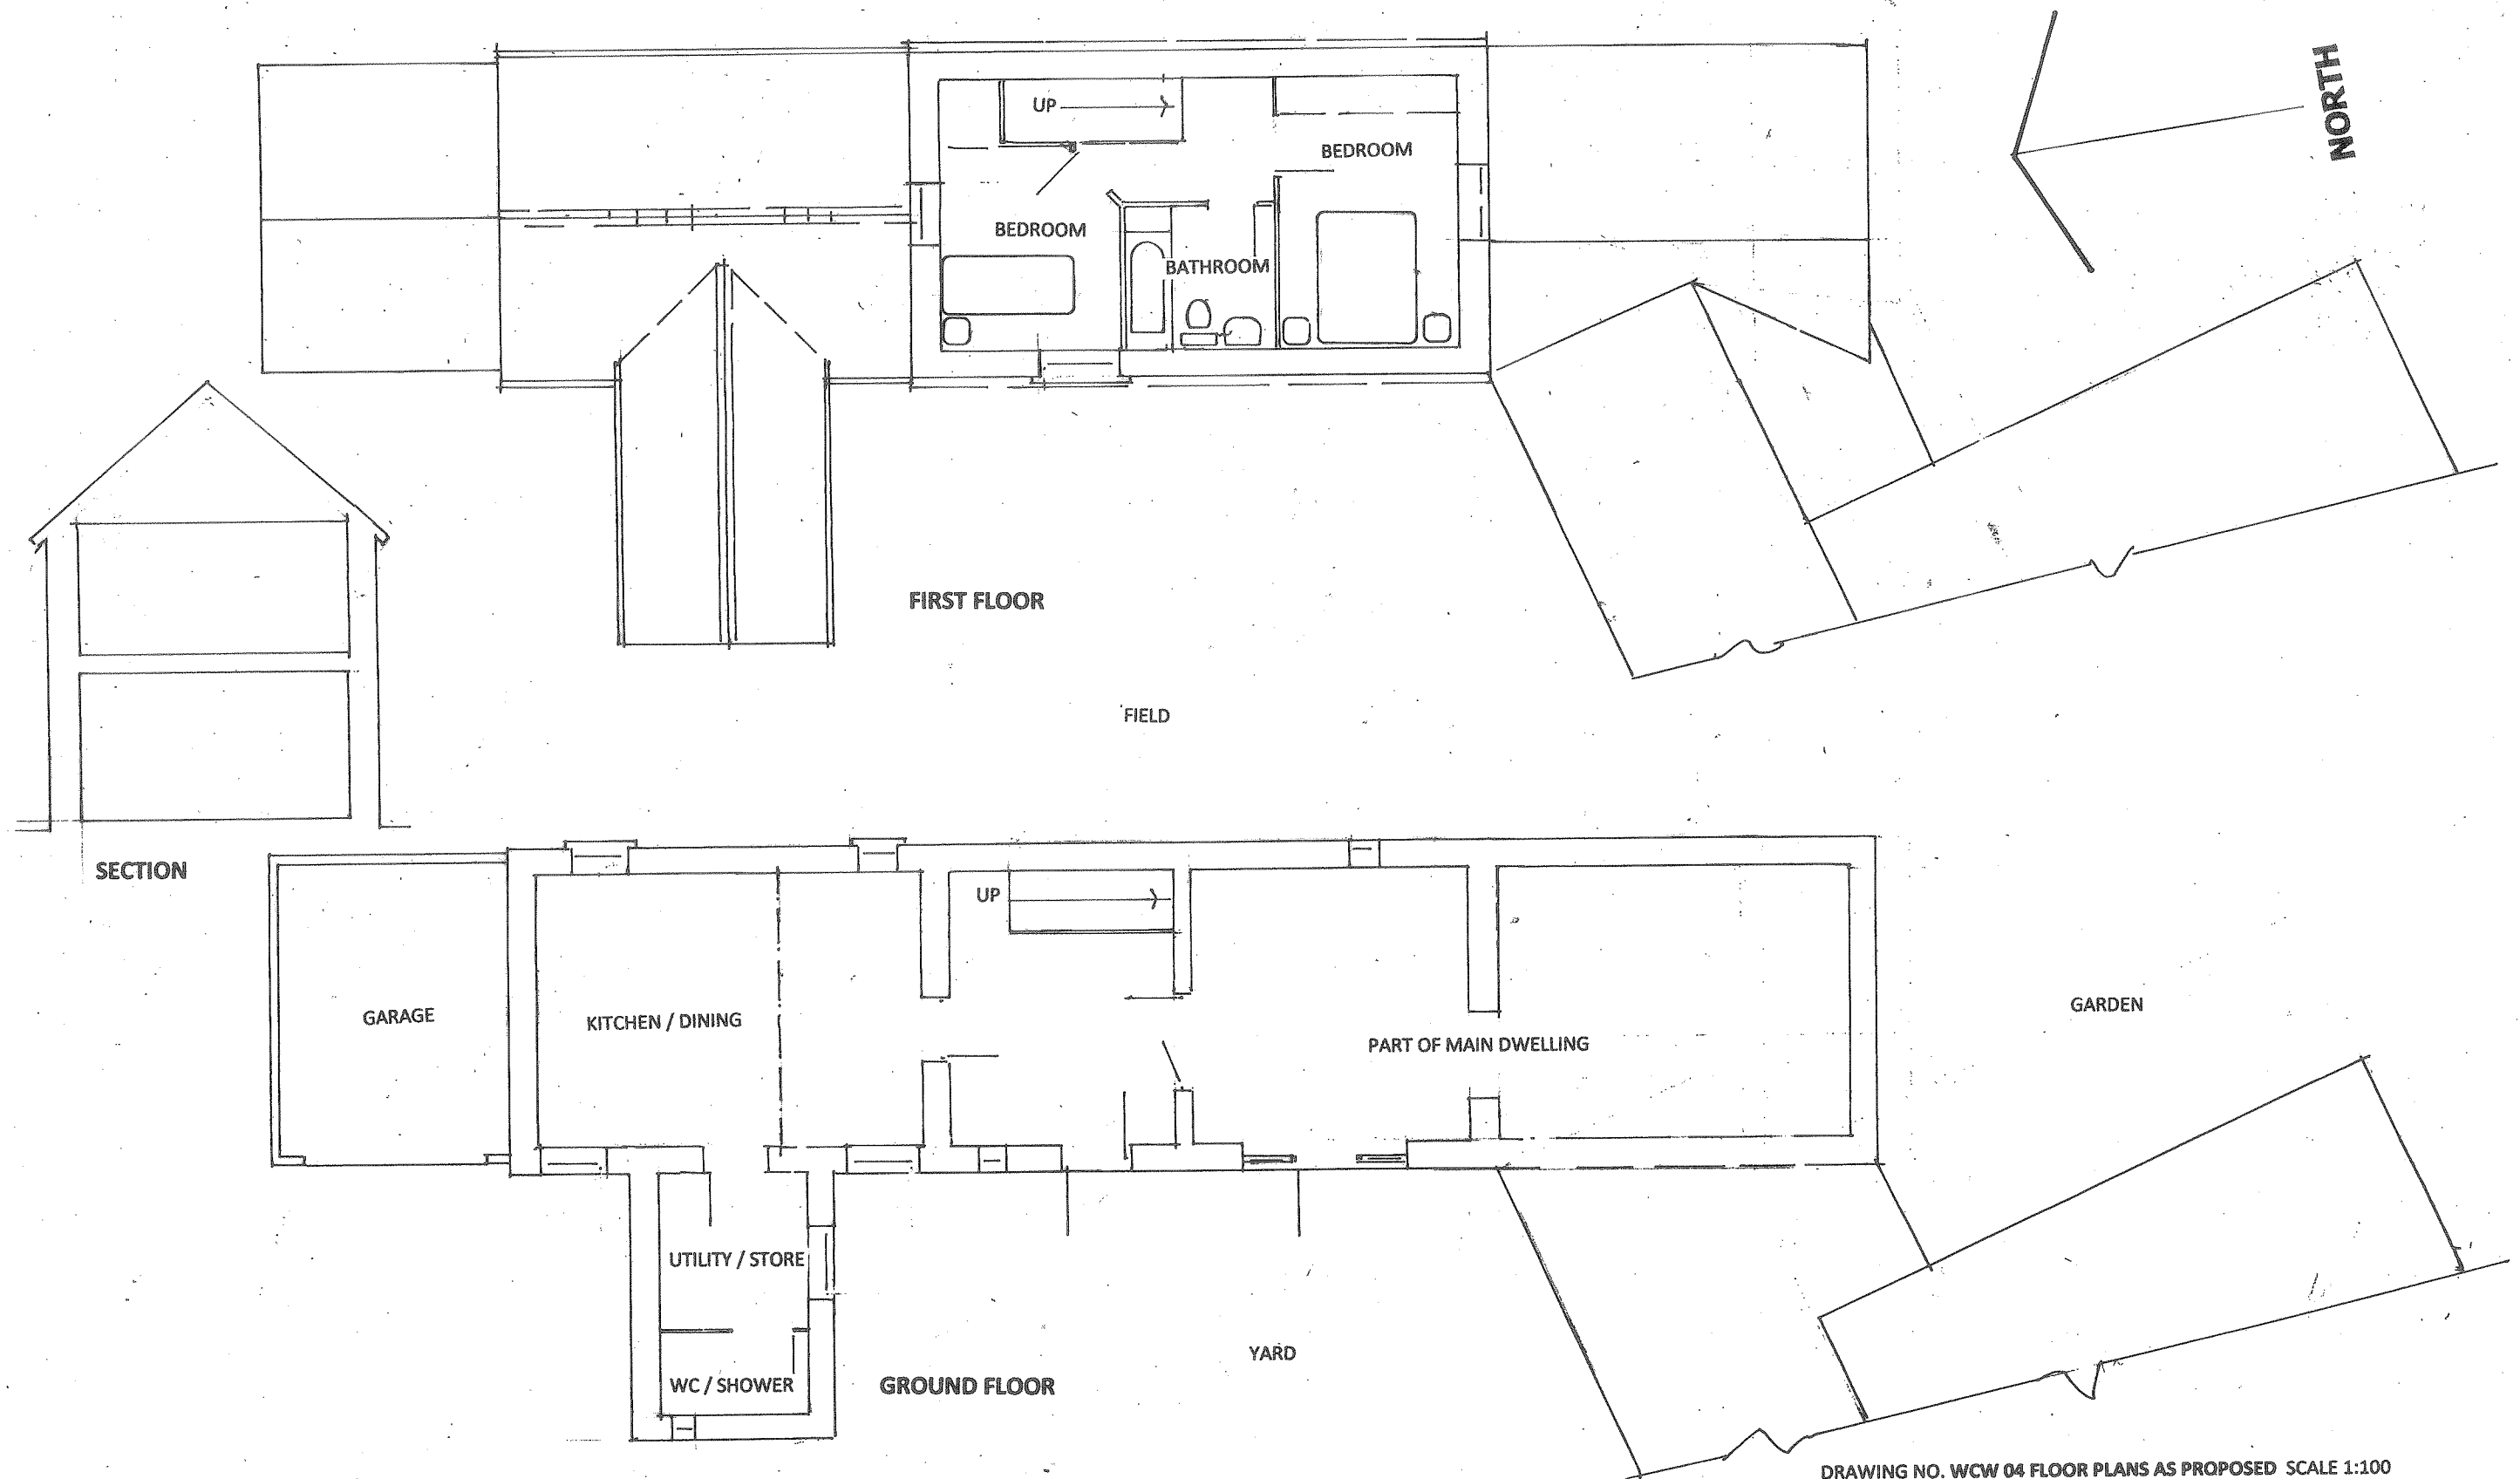

1 METRE X 5 METRES AT 1:100 SCALE



DRAWING NO. WCW 04 FLOOR PLANS AS PROPOSED SCALE 1:100

**PROPOSED EXPANSION OF LIVING ACCOMMODATION INTO ATTACHED
OUTBUILDING IN DOMESTIC USE AT WETLEY VIEW CHEADLE ROAD WETLEY ROCKS
STAFFORDSHIRE ST9 0BA**

FEB 2022