




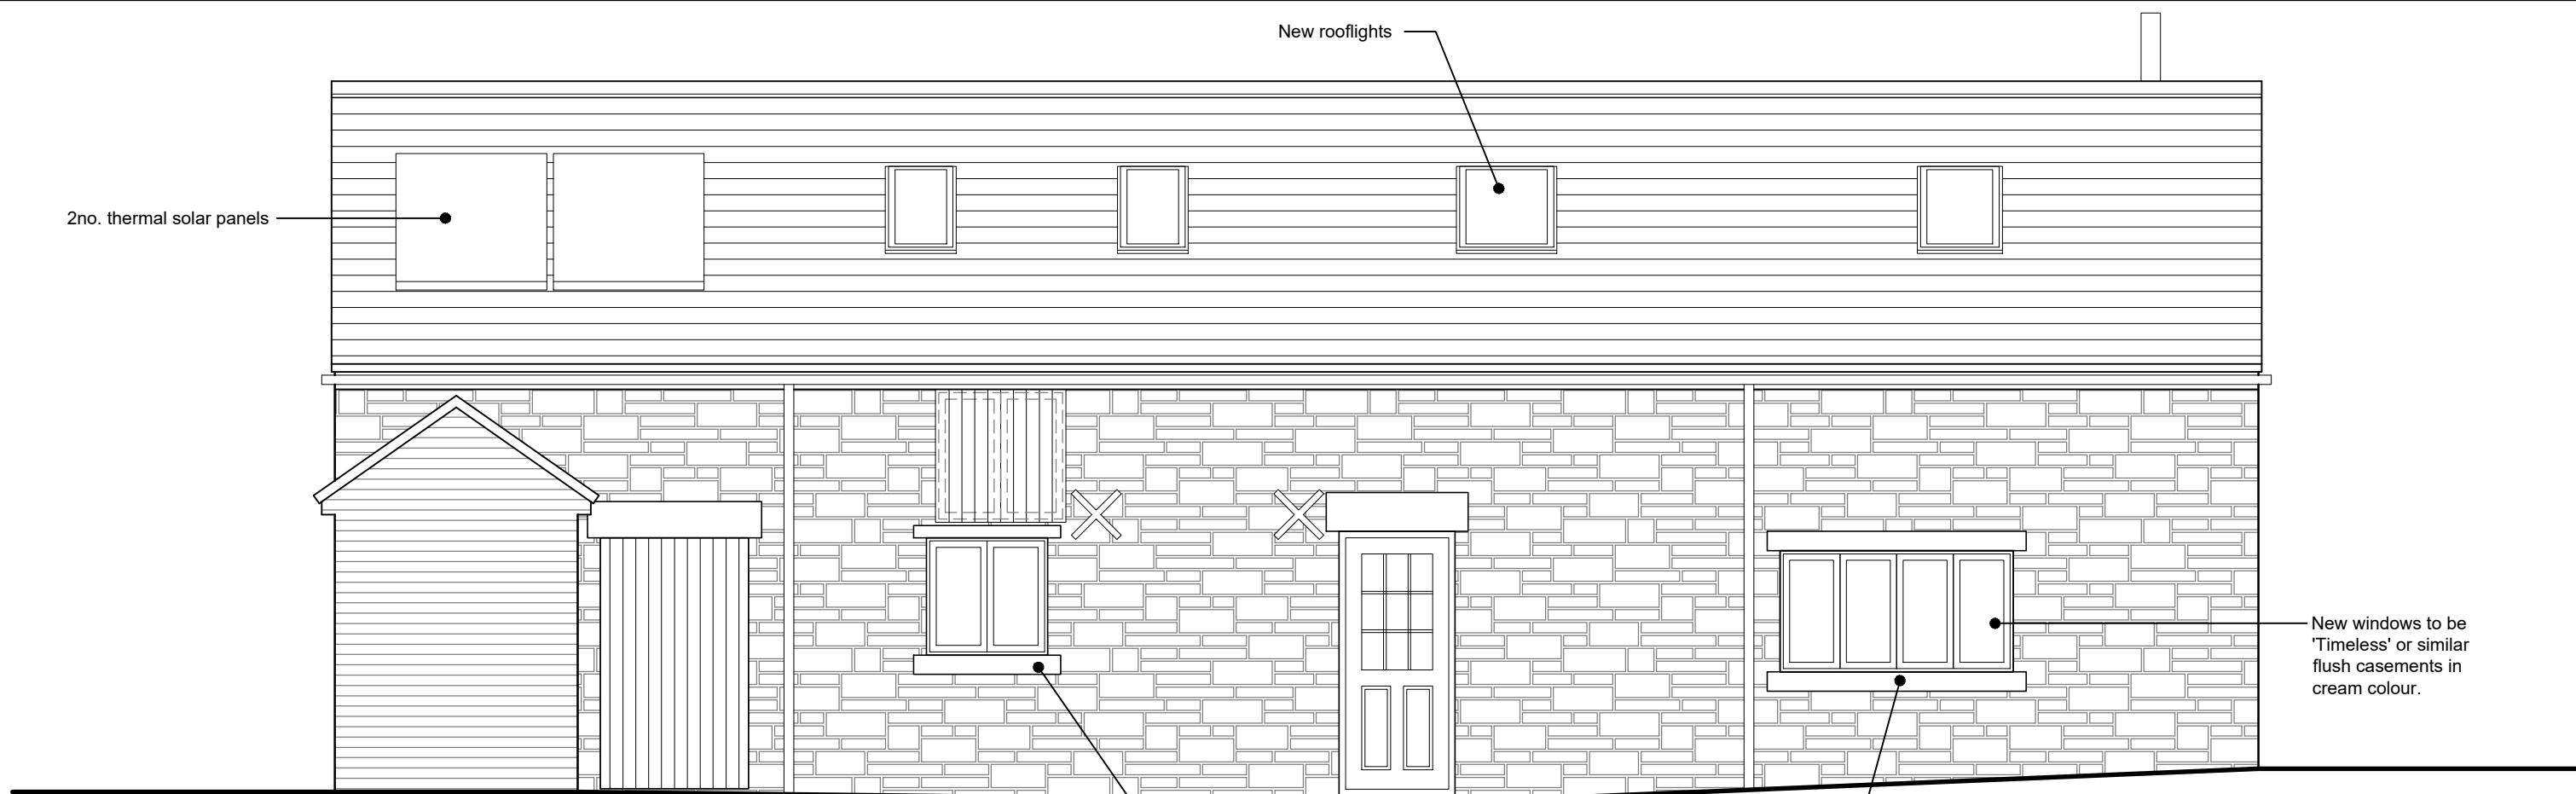


FRONT ELEVATION (FACING SOUTH)
SCALE 1:50

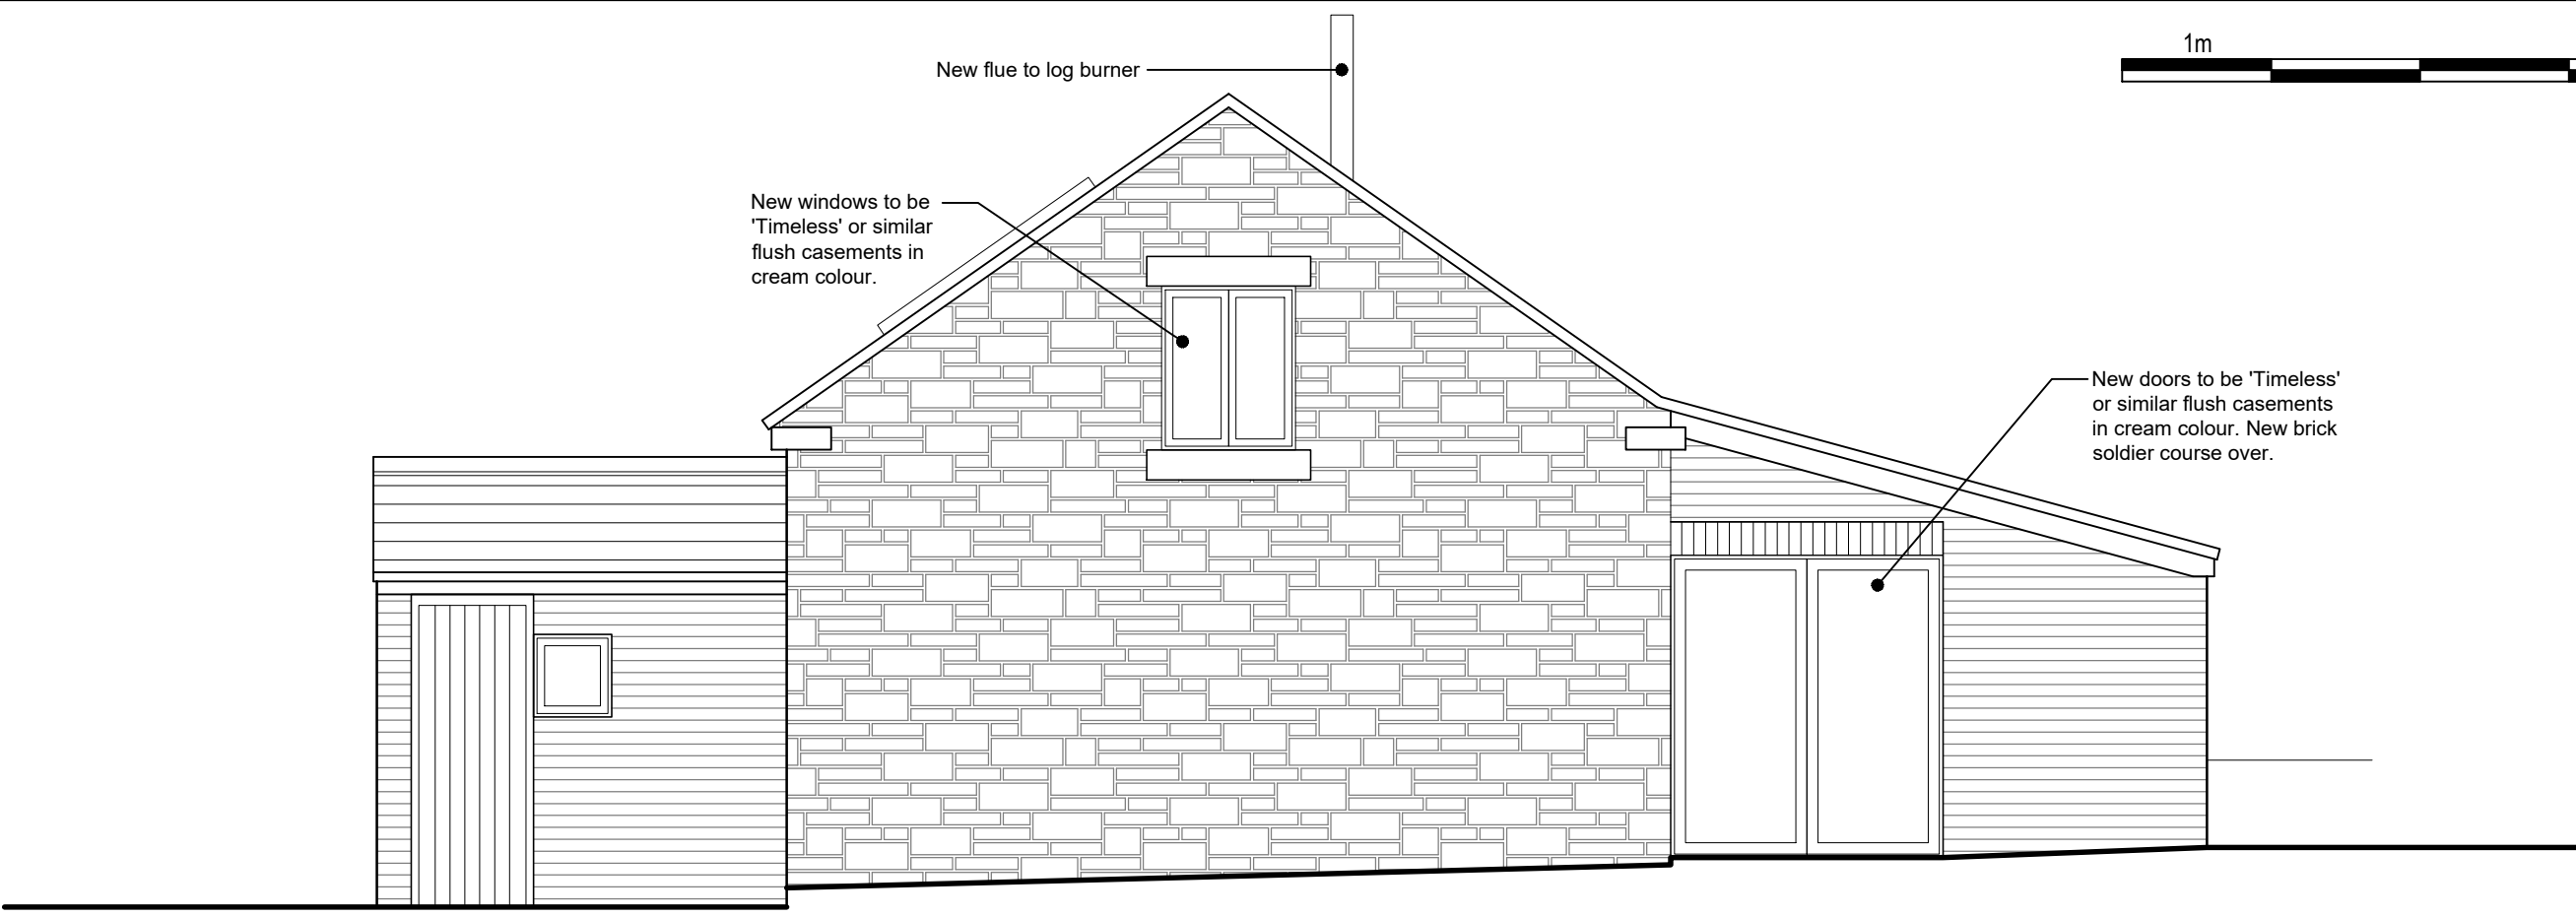


SIDE ELEVATION (FACING EAST)
SCALE 1:50

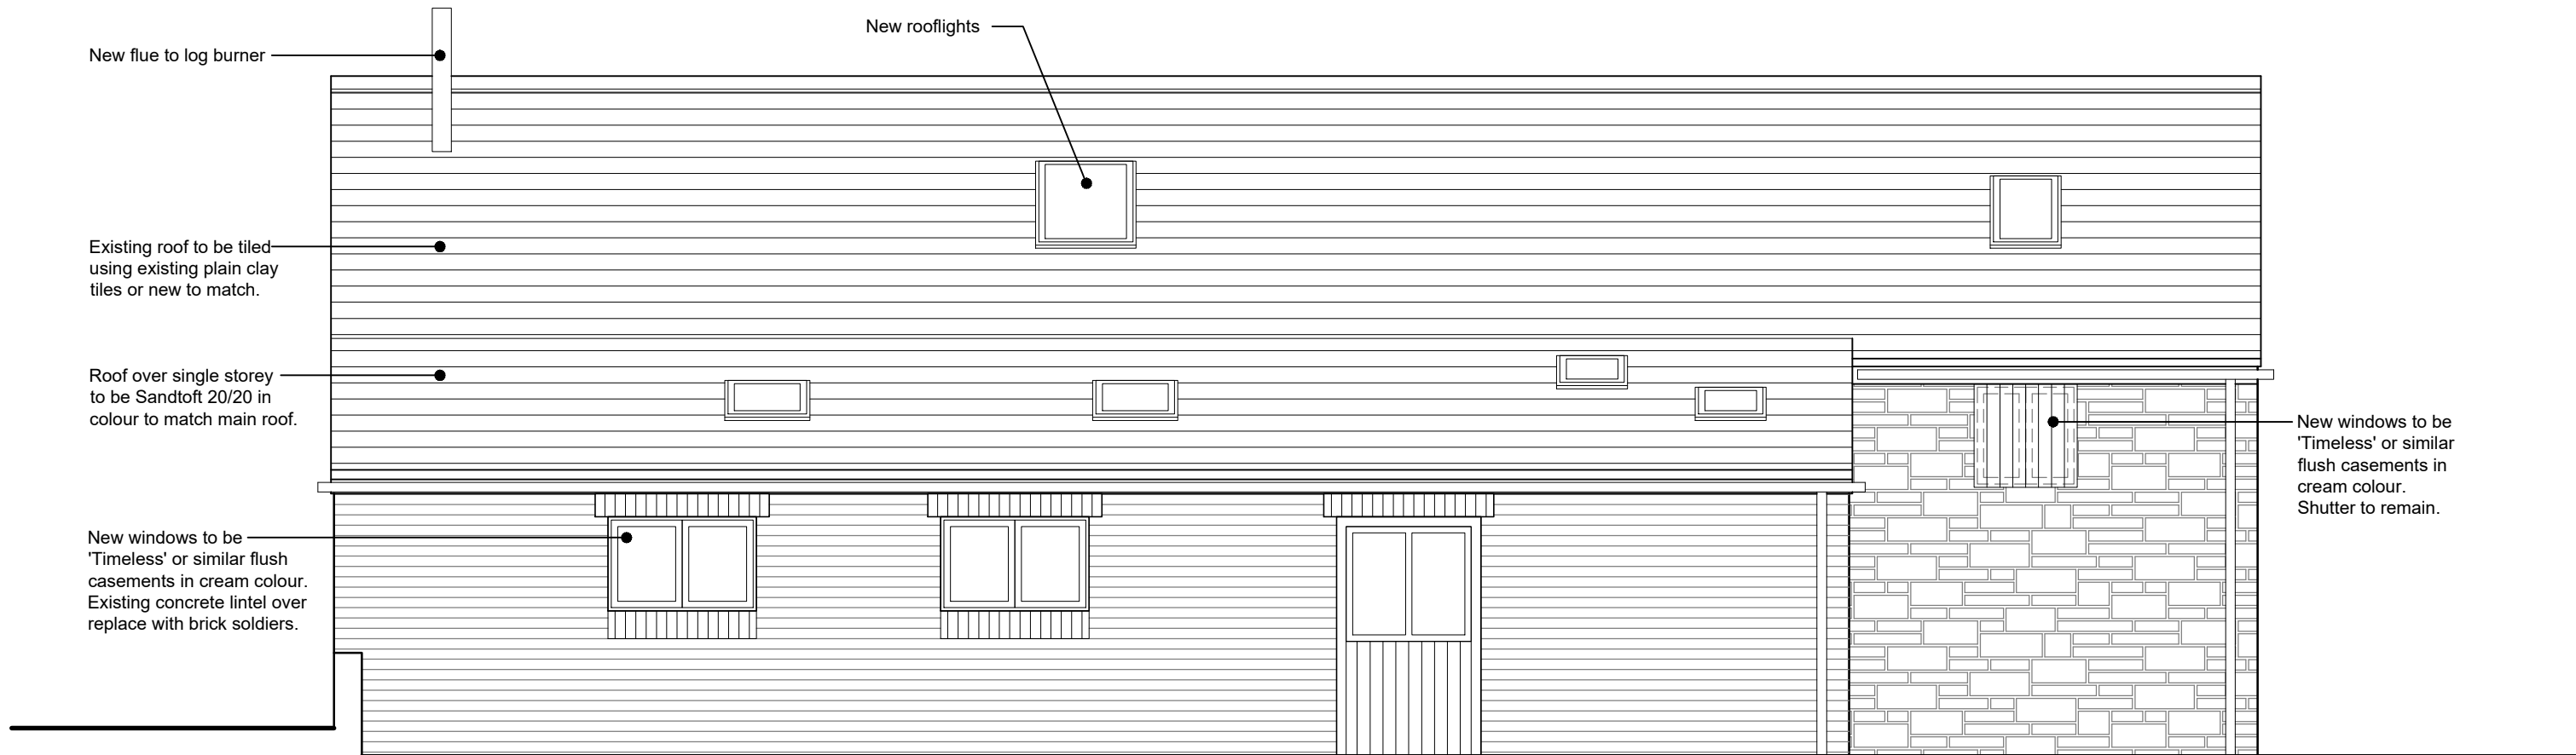

REAR ELEVATION (FACING NORTH)
SCALE 1:50

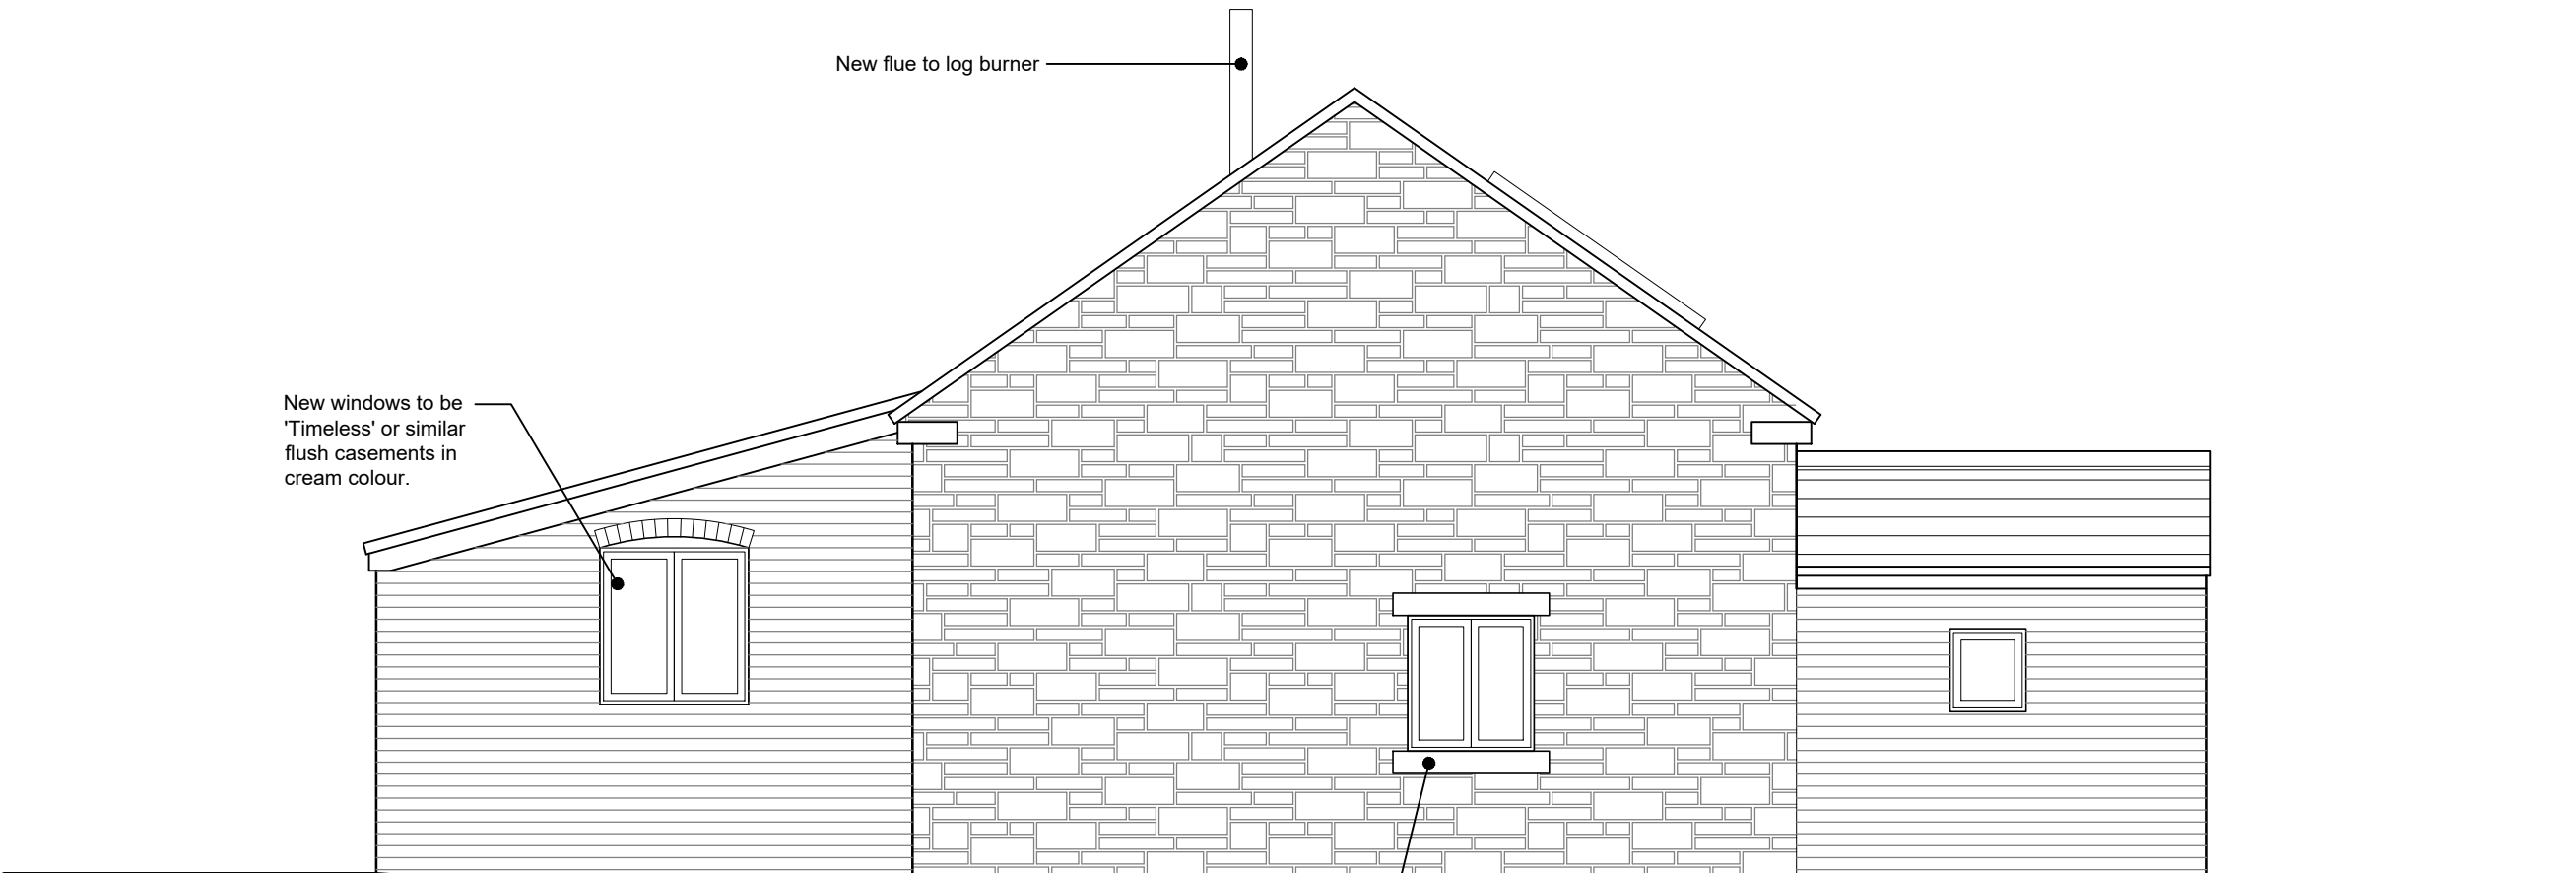


SIDE ELEVATION (FACING WEST)
SCALE 1:50

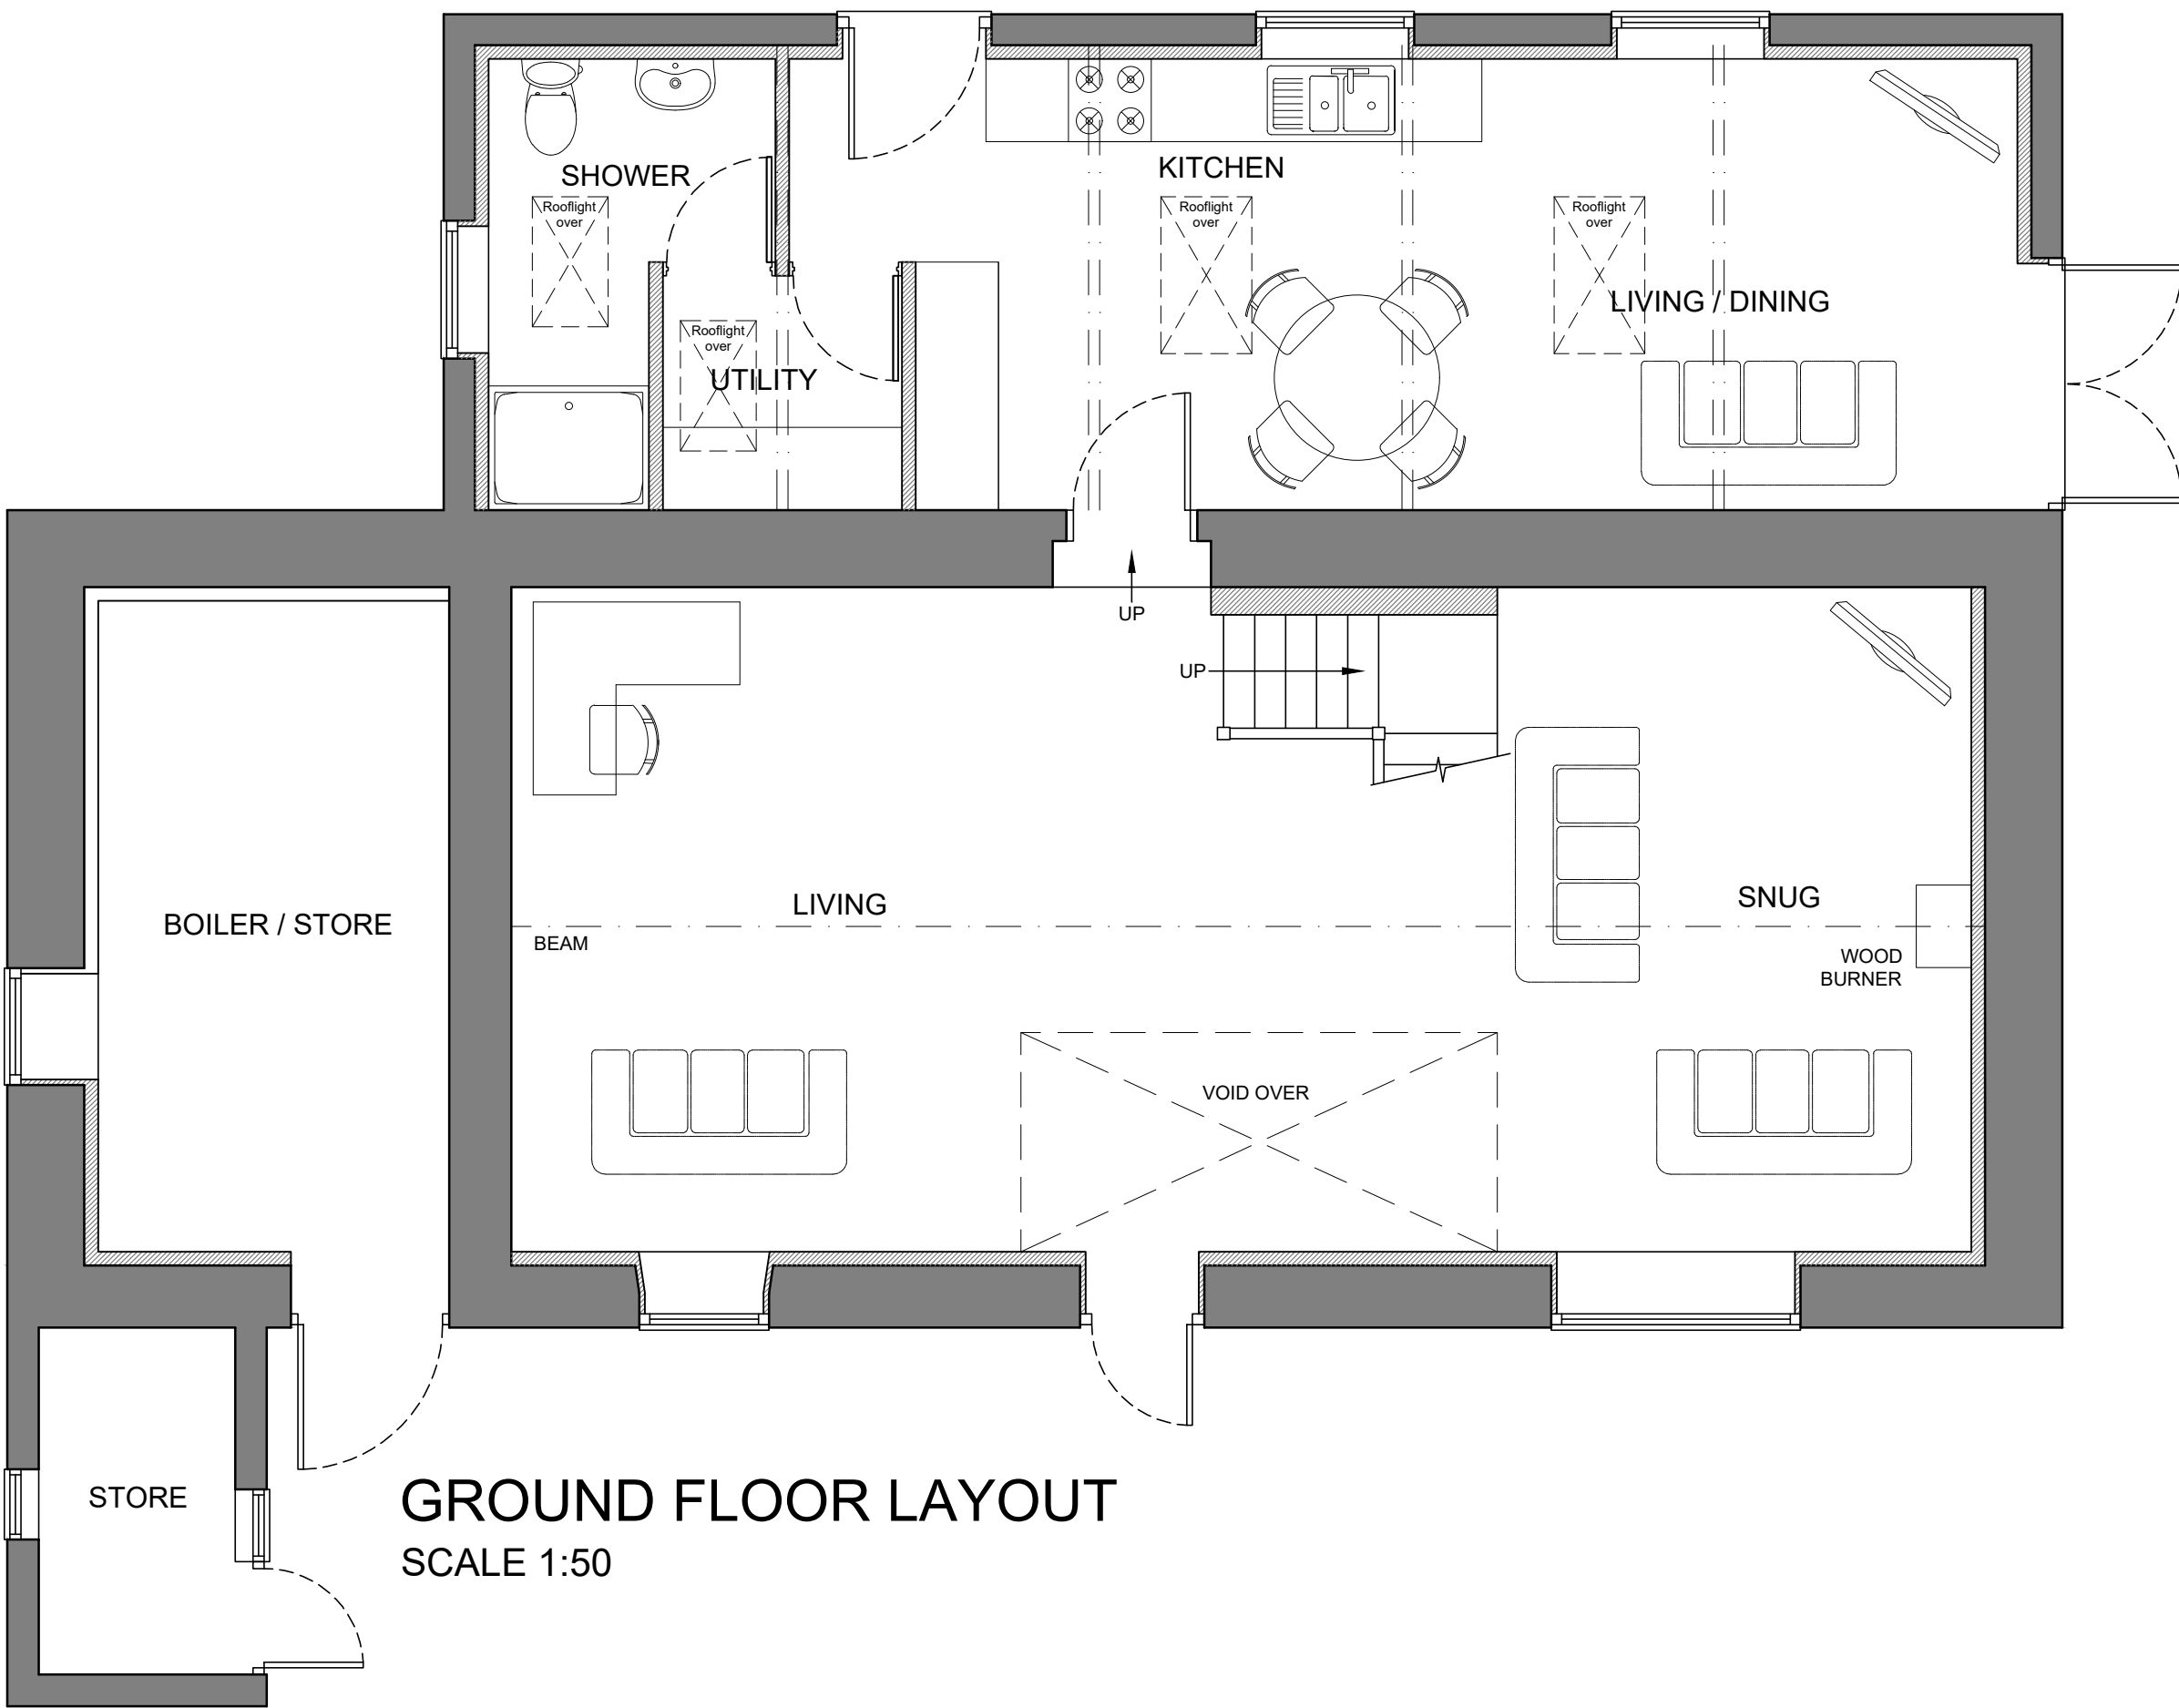

GROUND FLOOR LAYOUT
SCALE 1:50



FIRST FLOOR LAYOUT
SCALE 1:50

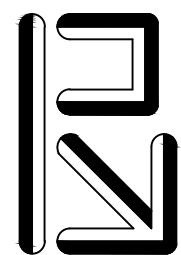

**Barnett Ratcliffe
Partnership**

Architects and
Development Consultants

The Old Library Rowley Street
Stafford ST16 2RH
Tel: 01785 255088
Fax: 01785 259369
Email: info@barnettratcliffe.co.uk

Rev|Details |Date|By

All dimensions given are to be verified on site by the responsible contractor.
The copyright of this drawing and design is vested in the Architect and must not be copied or reproduced without written consent.

Client MR. & MRS. WAINWRIGHT
Project BARN CONVERSION AT UPPER HOUSE FARM
SALTERS LANE, WERRINGTON

Drawing FLOOR PLANS AND ELEVATIONS
AS PROPOSED

Drawn By	CM	Scale 1:50	@ Sheet A1	Sta PL	Rev
Check By		Date 03.22	Drawing No 1501/09/PL/11		