




LEGEND			
—	DENOTES PLANNING		
	BOUNDARY		
- - -	DENOTES OWNERSHIP		
	BOUNDARY		

B	"Do not scale" omitted from drawing disclaimer.	14/06/22	MM	MSB
A	Scale changed from 1:250 @ A1 to 1:200 @ A0	25/05/22	LJK	MSB
Revision	Description	Date	Drawn	Checked

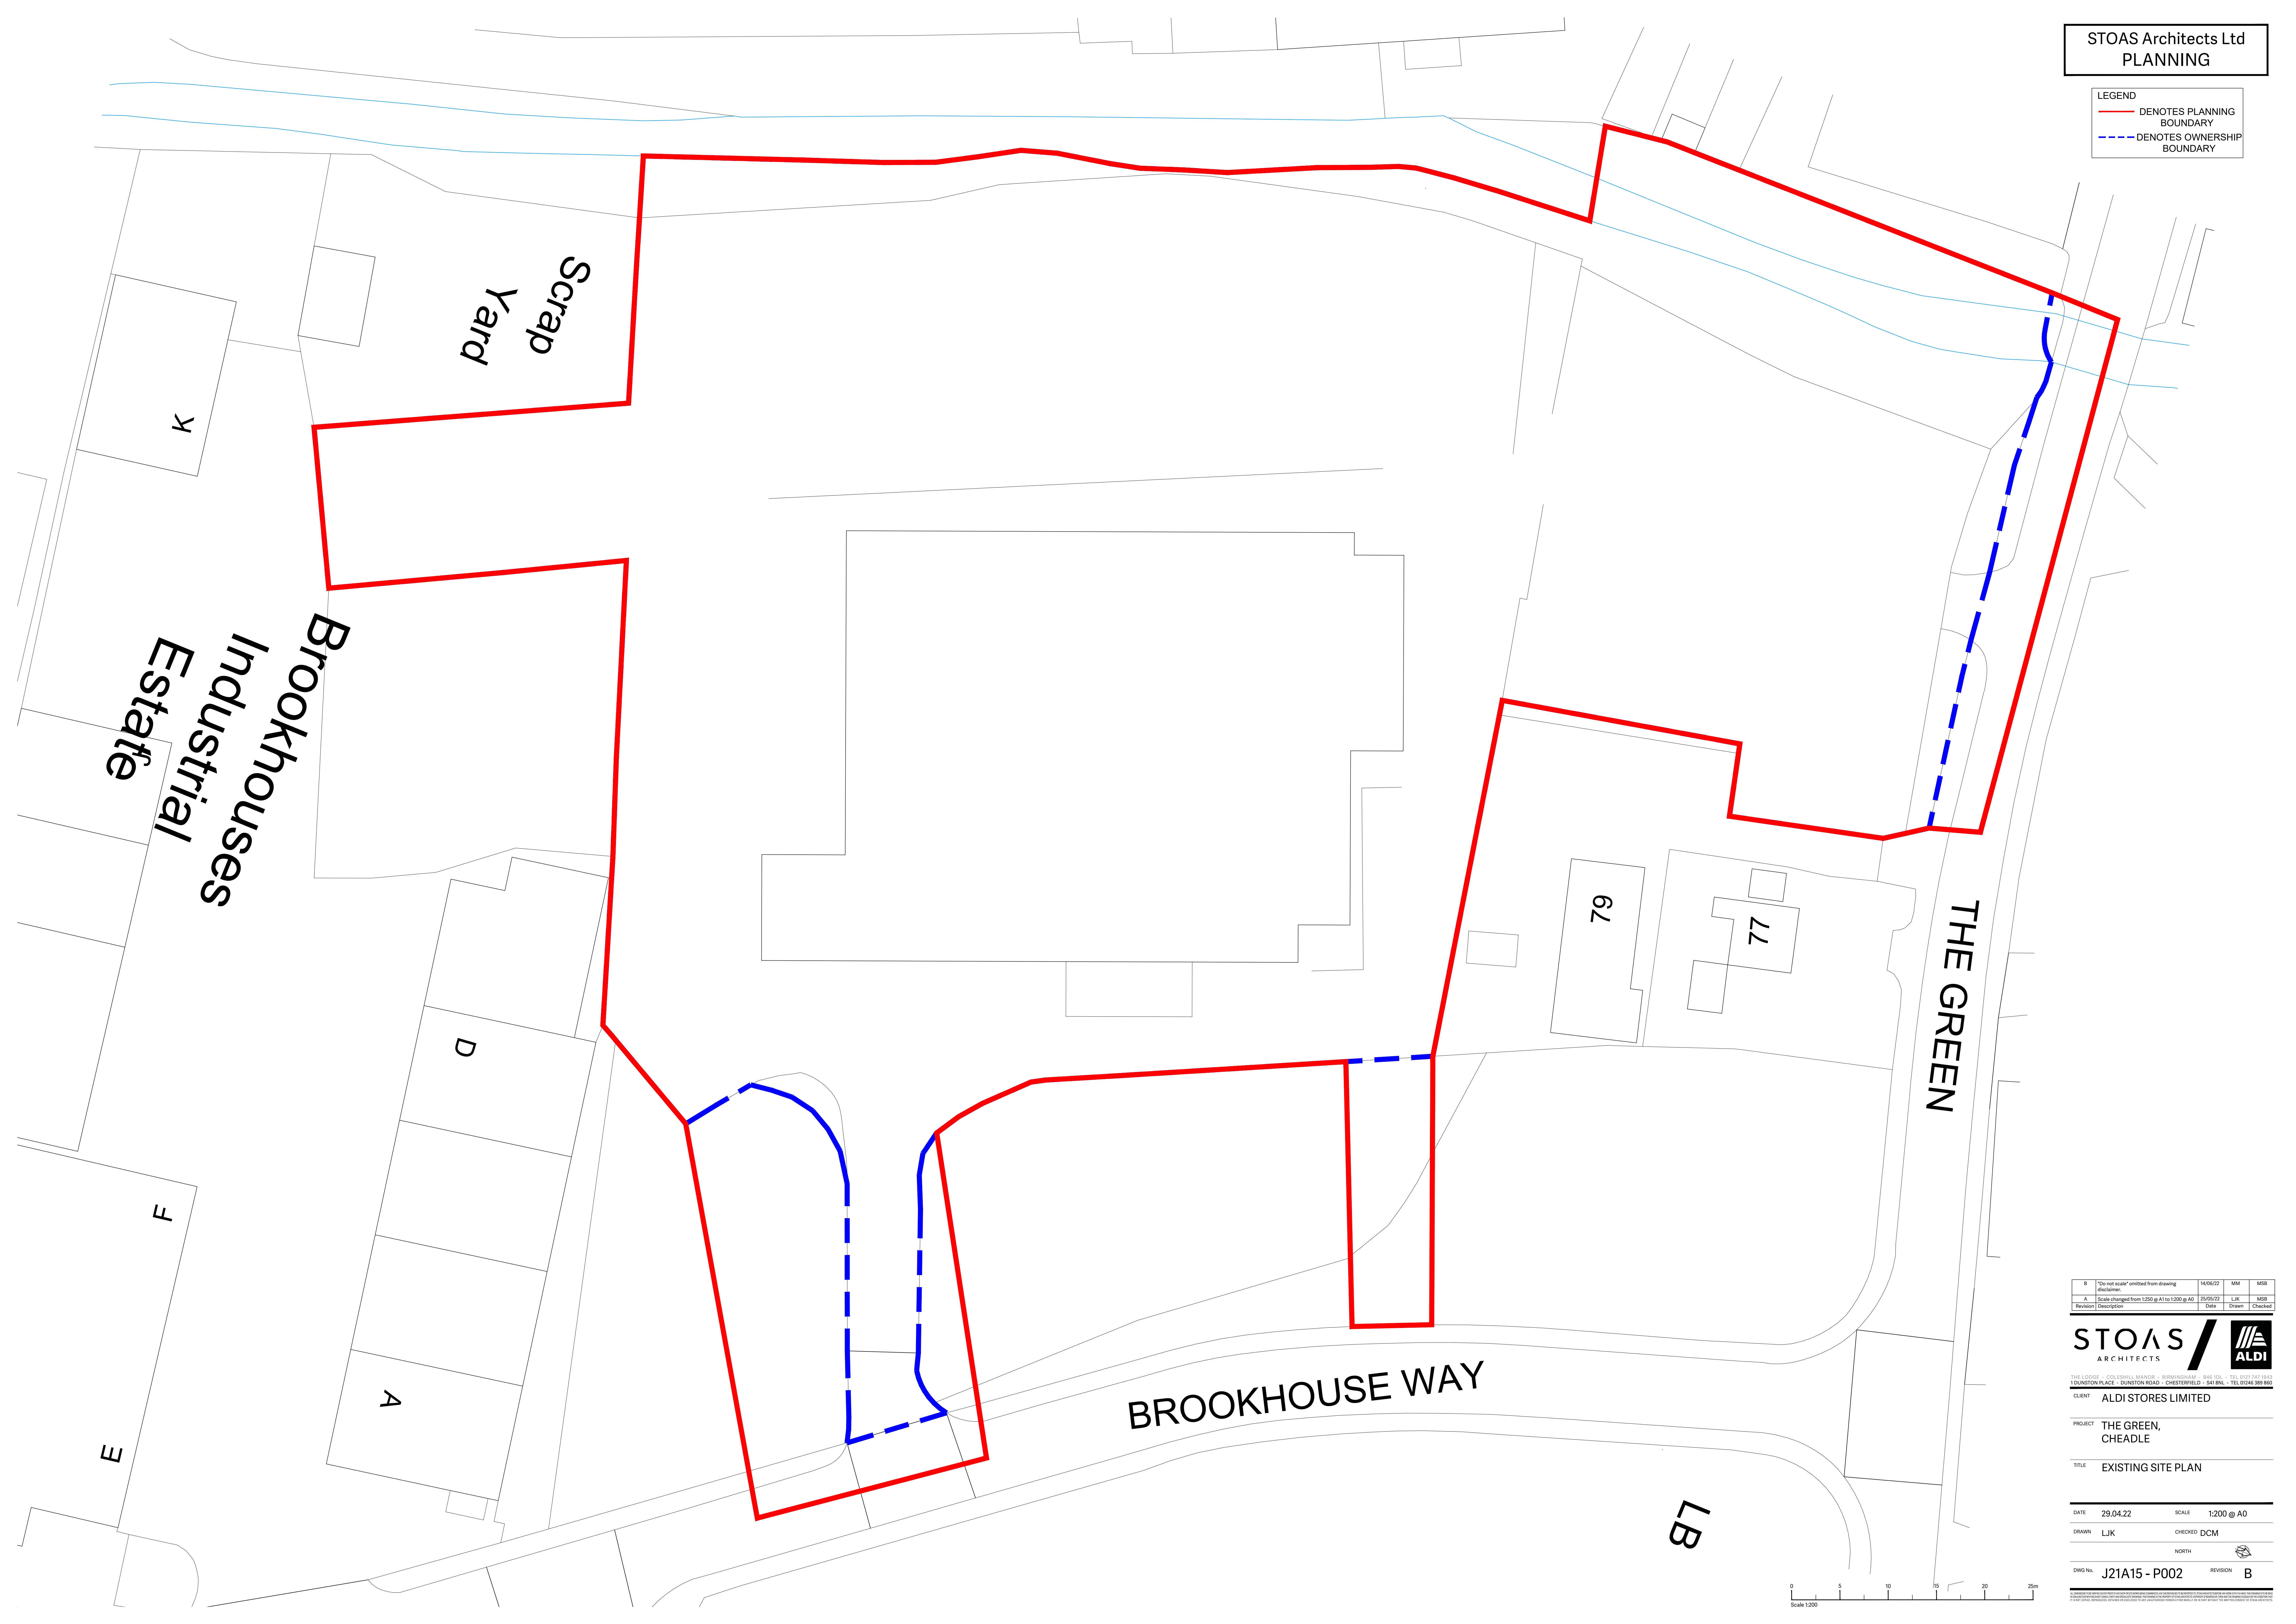

THE LODGE - COLFERNHILL MANOR - BIRMINGHAM - B46 1DU - TEL: 0121 242 0443
10UNSTON PLACE - SUNNINGTON ROAD - CHESTERFIELD - S41 8NL - TEL: 01246 389 860

CLIENT ALDI STORES LIMITED

PROJECT THE GREEN, CHEADLE

TITLE EXISTING SITE PLAN

DATE	29.04.22	SCALE	1:200 @ A0
DRAWN	LJK	CHECKED	DCM

NORTH

DWG No. J21A15 - P002 REVISION B

STOAS and ALDI are registered trademarks of their respective owners. All other trademarks are the property of their respective owners. This drawing is for informational purposes only and should not be used for construction without the approval of the relevant authorities.