


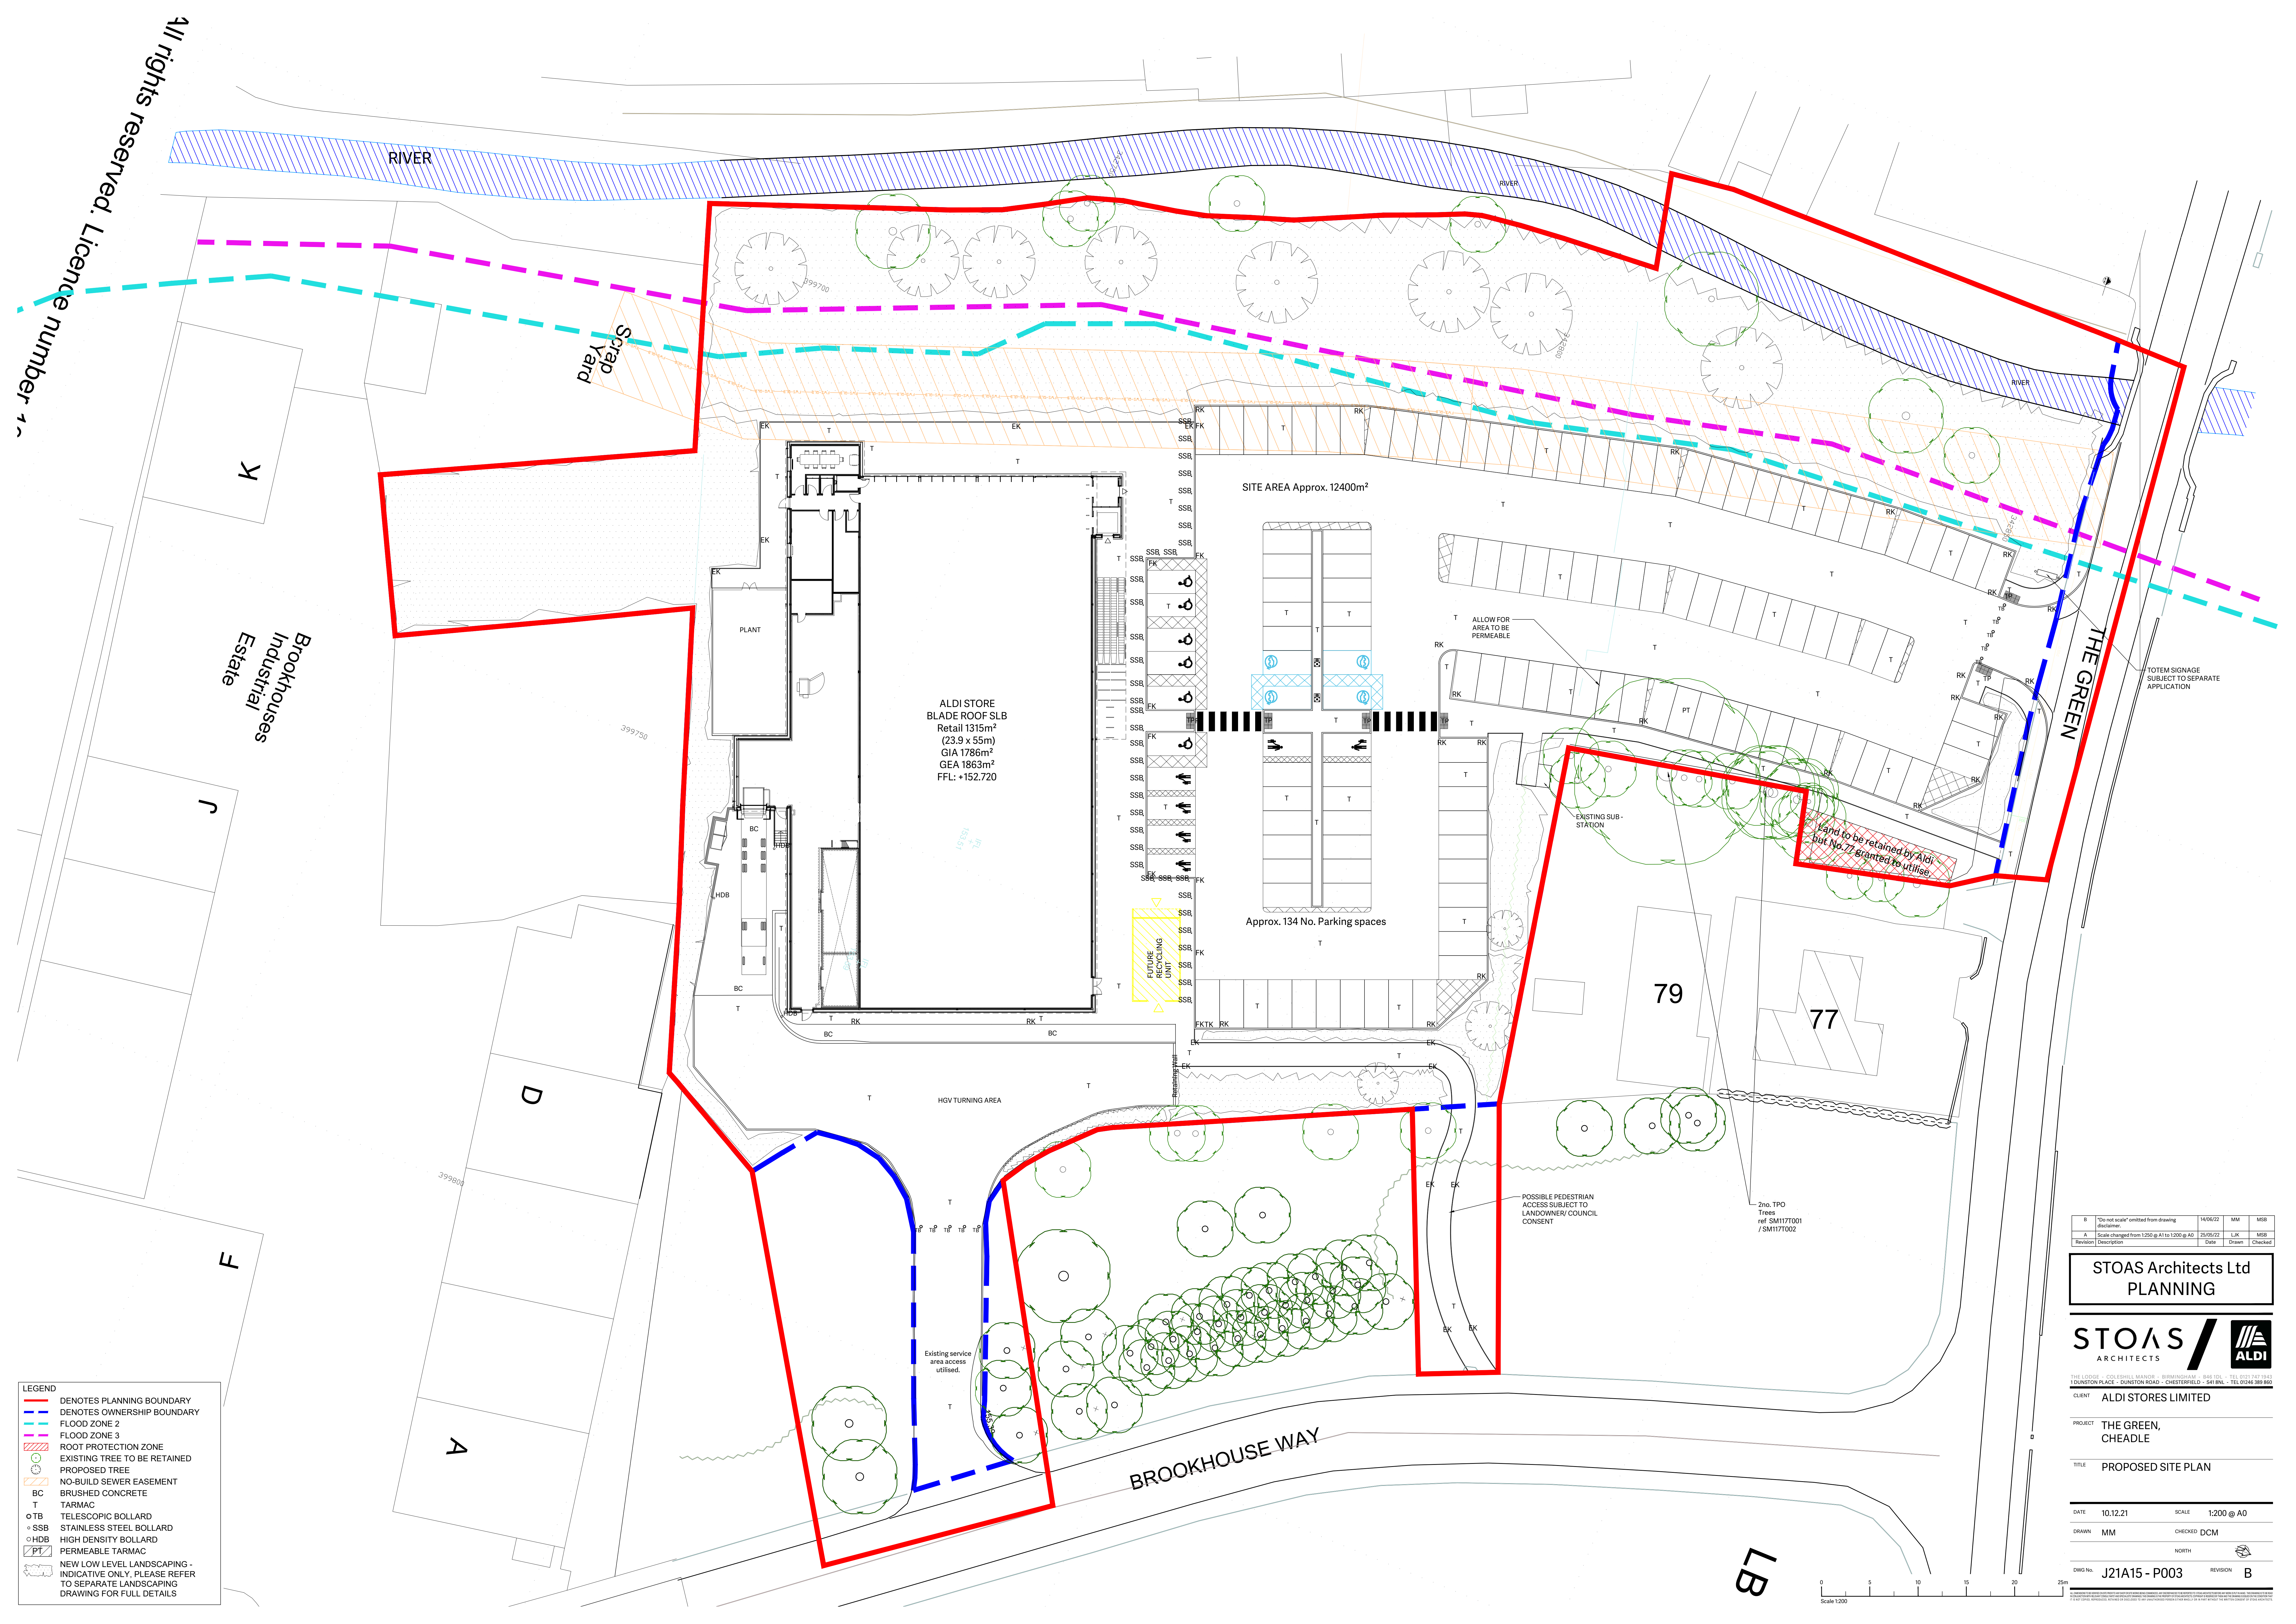

All rights reserved. Licence number 123456789

Brookhouses Industrial Estate

B	"Do not scale" omitted from drawing	14/06/22	MM	MSB
A	Scale changed from 1:200 to 1:200 @ A0	25/05/22	LJK	MSB
Revision	Description	Date	Drawn	Checked

STOAS ARCHITECTS

ALDI

THE LODGE - 101 FENHILL MANOR - BIRMINGHAM - B46 1TL - TEL: 0121 251 1001
100 TOWN PLACE - SUNNINGTON ROAD - CHESTERFIELD - S41 8NL - TEL: 01246 389 860

CLIENT: ALDI STORES LIMITED

PROJECT: THE GREEN, CHEADLE

TITLE: PROPOSED SITE PLAN

DATE	10.12.21	SCALE	1:200 @ A0
DRAWN	MM	CHECKED	DCM
DWS No. J21A15 - P003		REVISION B	

Scale 1:200