


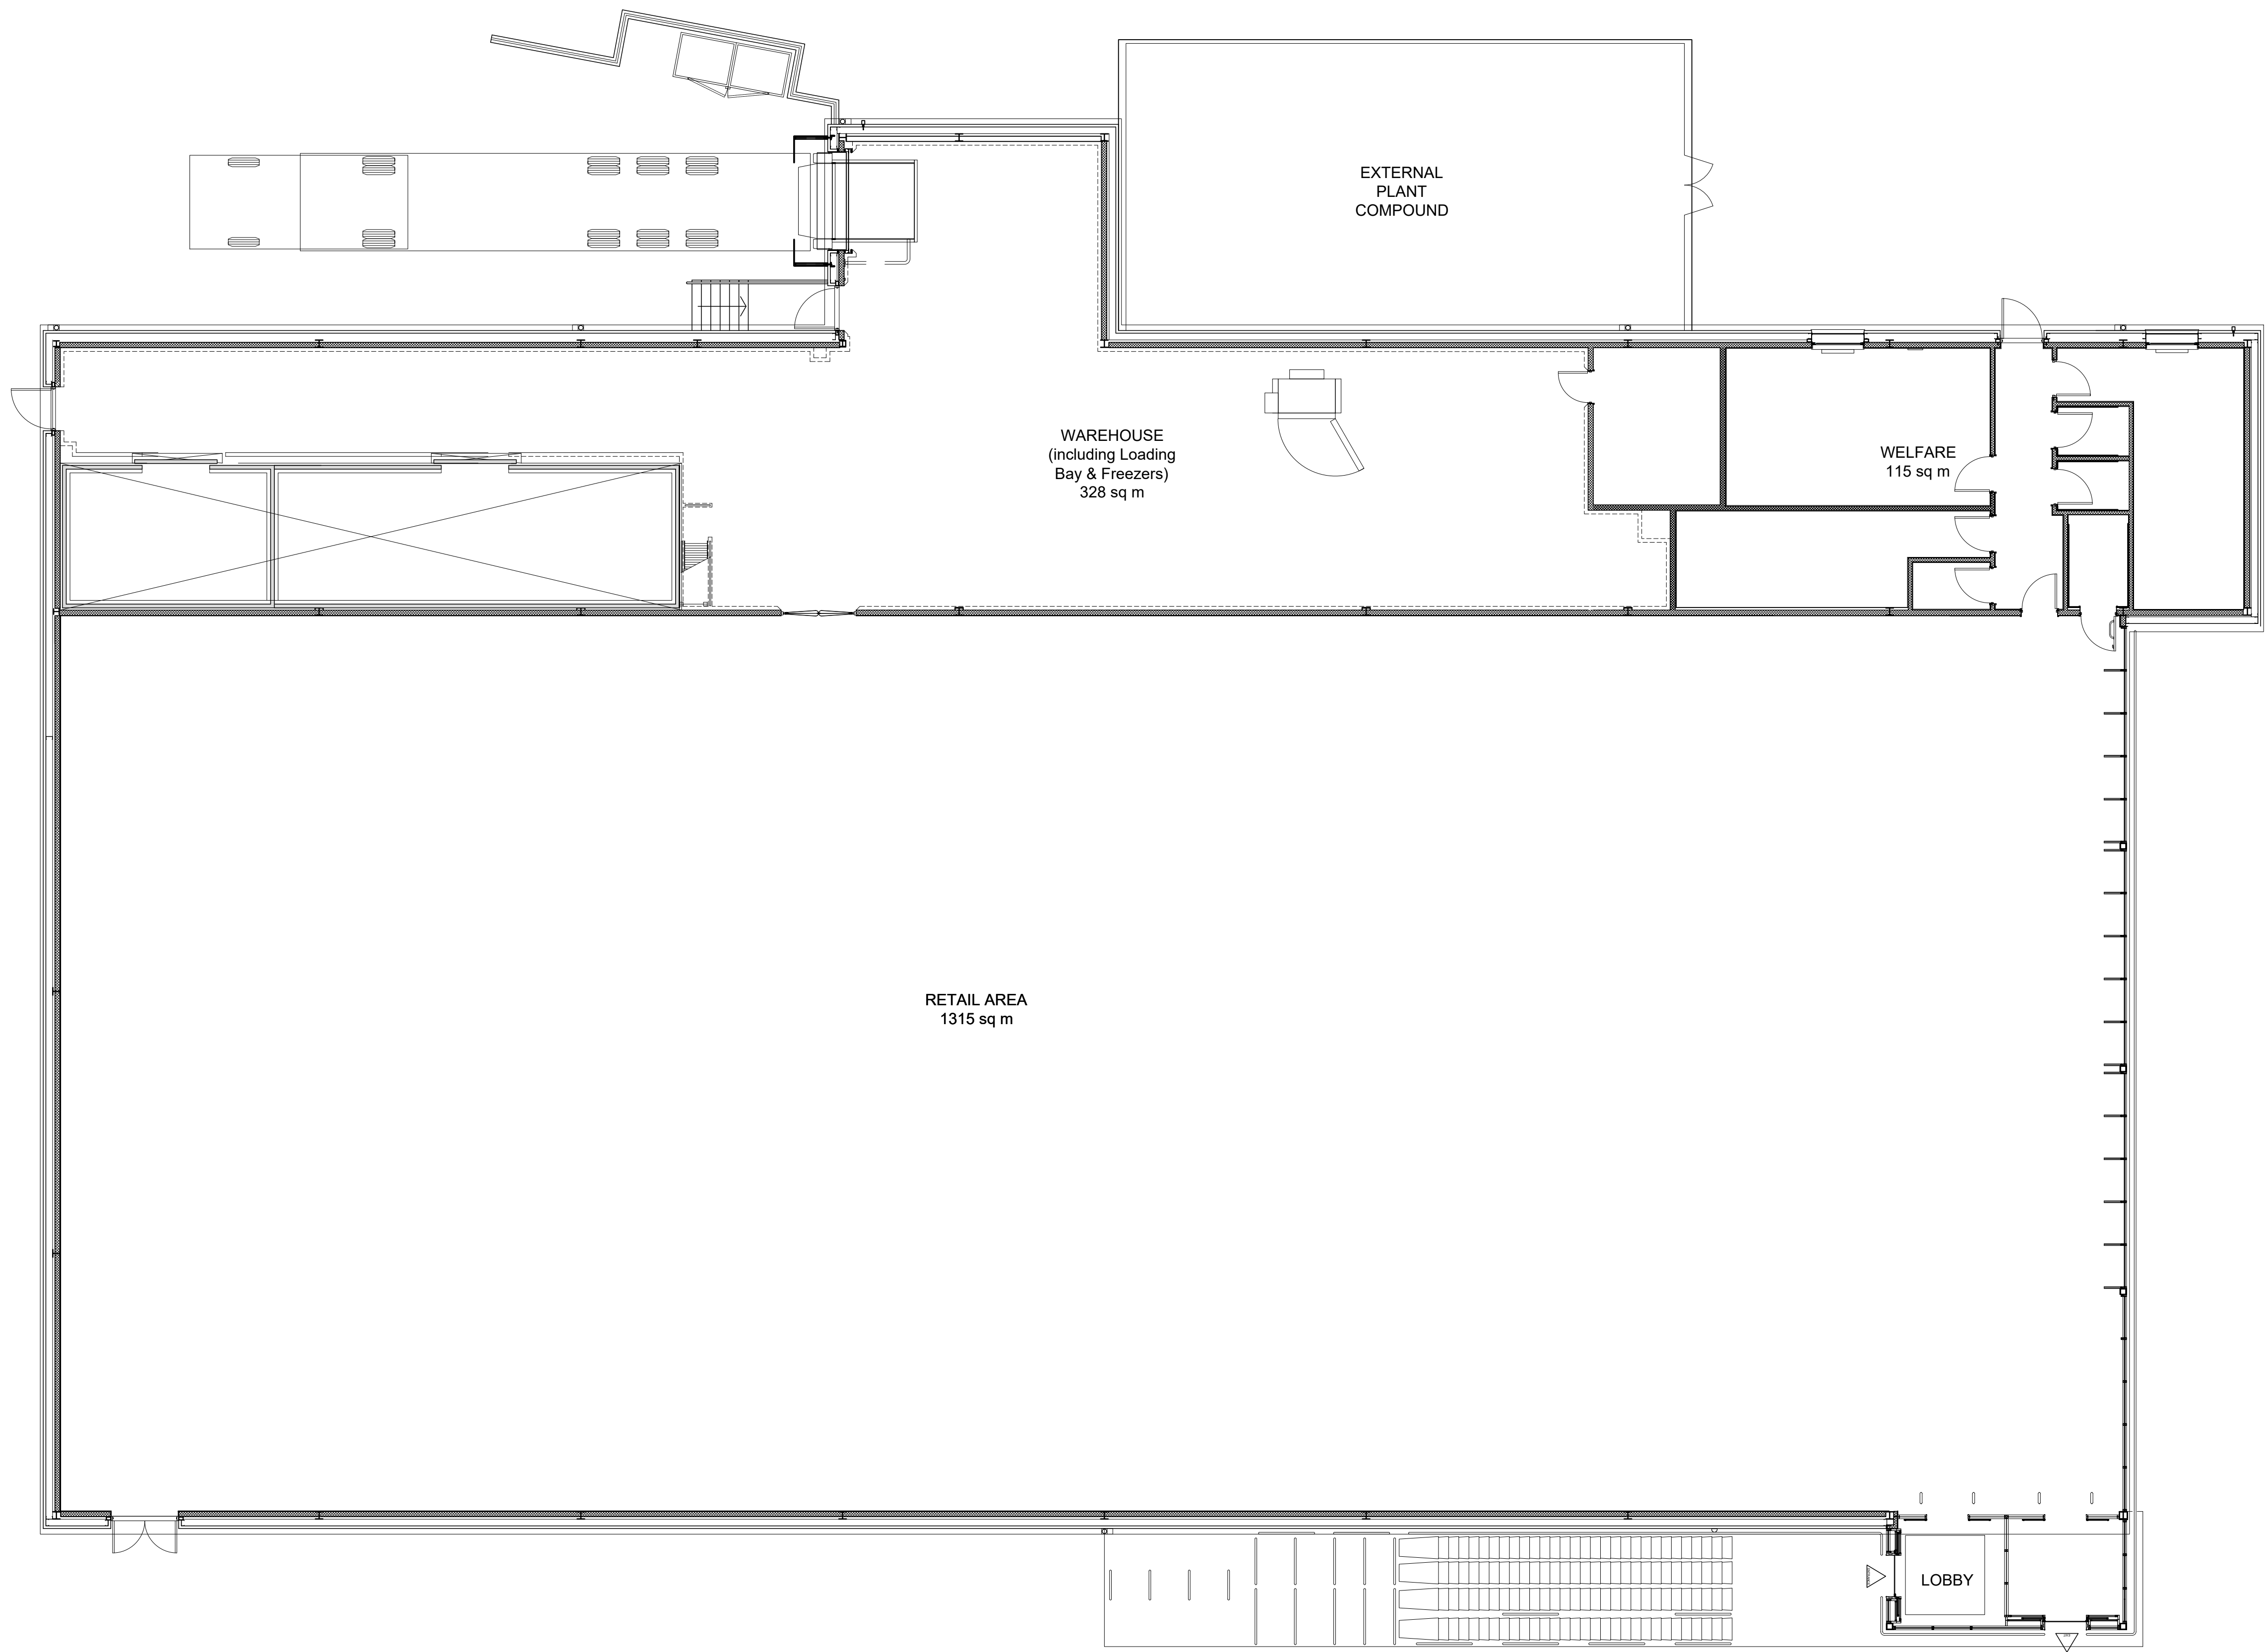

STOAS Architects Ltd
PLANNING

Revision	Description	Date	Drawn	Checked
A	"Do not scale" omitted from drawing disclaimer.	27.06.22	MSB	DCM



THE LODGE - COLESHILL MANOR - BIRMINGHAM - B46 1DL - TEL 0121 747 1943
1 DUNSTON PLACE - DUNSTON ROAD - CHESTERFIELD - S41 8NL - TEL 01246 389 860


CLIENT ALDI STORES LIMITED

PROJECT THE GREEN, CHEADLE

TITLE PROPOSED FLOOR PLAN

DATE	13.12.21	SCALE	1:100 @ A1
DRAWN	MM	CHECKED	DCM
NORTH			

DWG No. J21A15 - P004 REVISION A

 

ALL INFORMATION CONTAINED HEREIN IS THE PROPERTY OF STOAS ARCHITECTS LTD. IT IS TO BE USED FOR THE PROJECT AND NOT BE REPRODUCED OR TRANSMITTED IN ANY FORM OR BY ANY MEANS, ELECTRONIC OR MECHANICAL, WITHOUT THE WRITTEN PERMISSION OF STOAS ARCHITECTS LTD. IT IS NOT TO BE COPIED, REPRODUCED, RETAINED OR DISCLOSED TO ANY UNAUTHORIZED PERSONS EITHER WHOLLY OR IN PART WITHOUT THE WRITTEN CONSENT OF STOAS ARCHITECTS LTD.