




EAST ELEVATION AS EXISTING

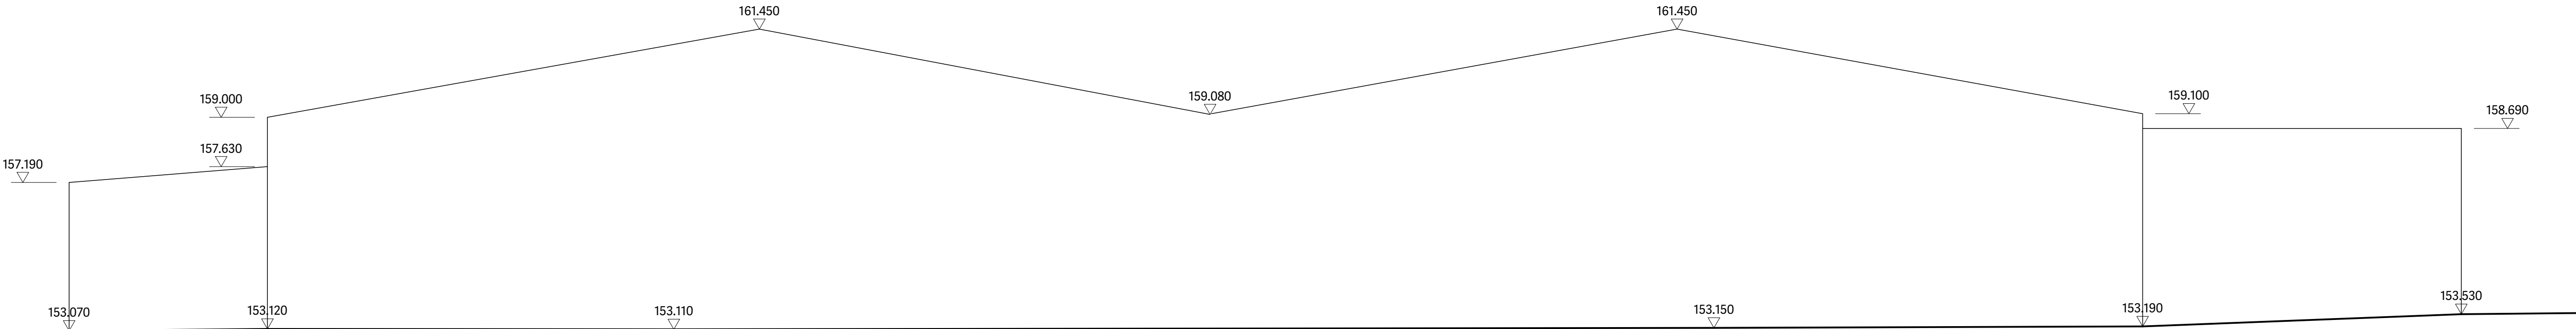

WEST ELEVATION AS EXISTING

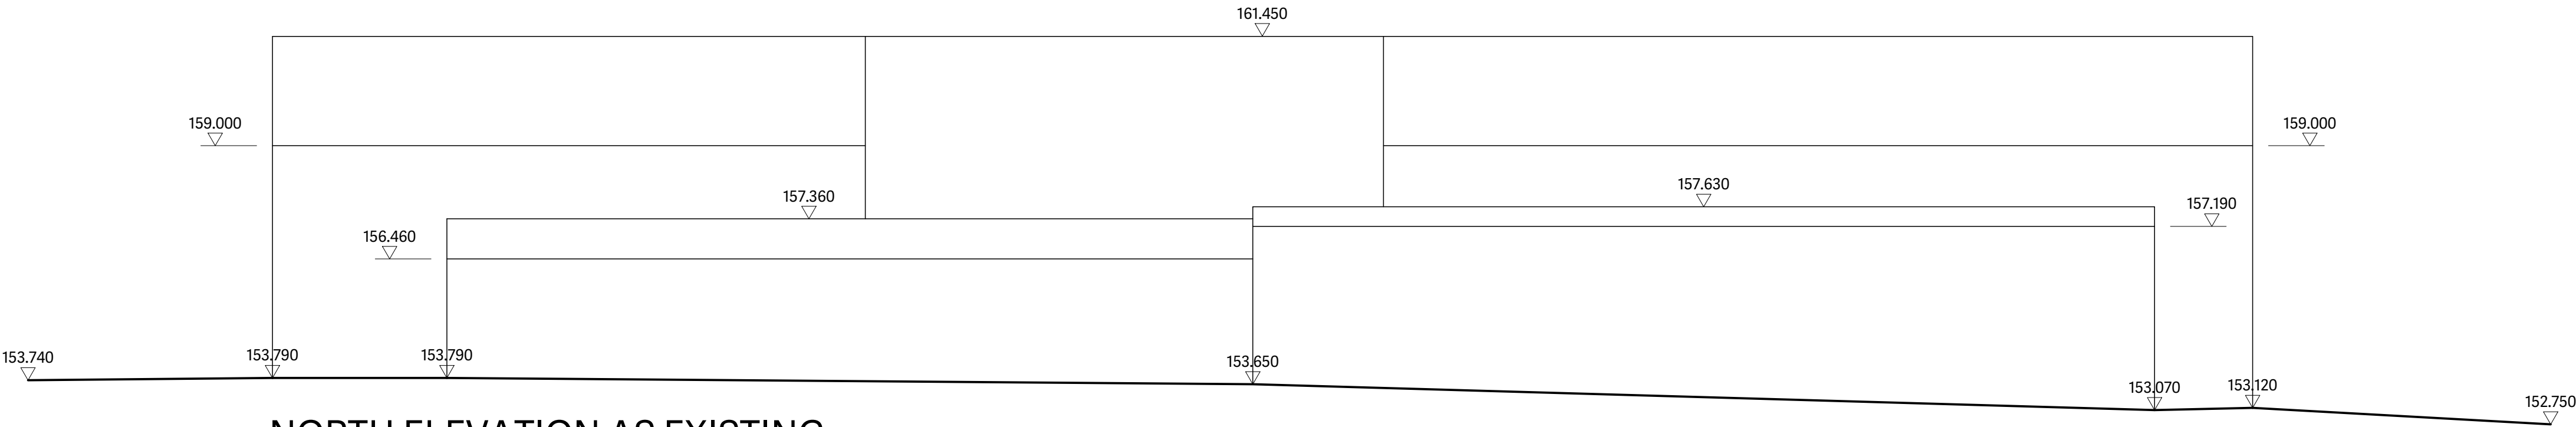

NORTH ELEVATION AS EXISTING

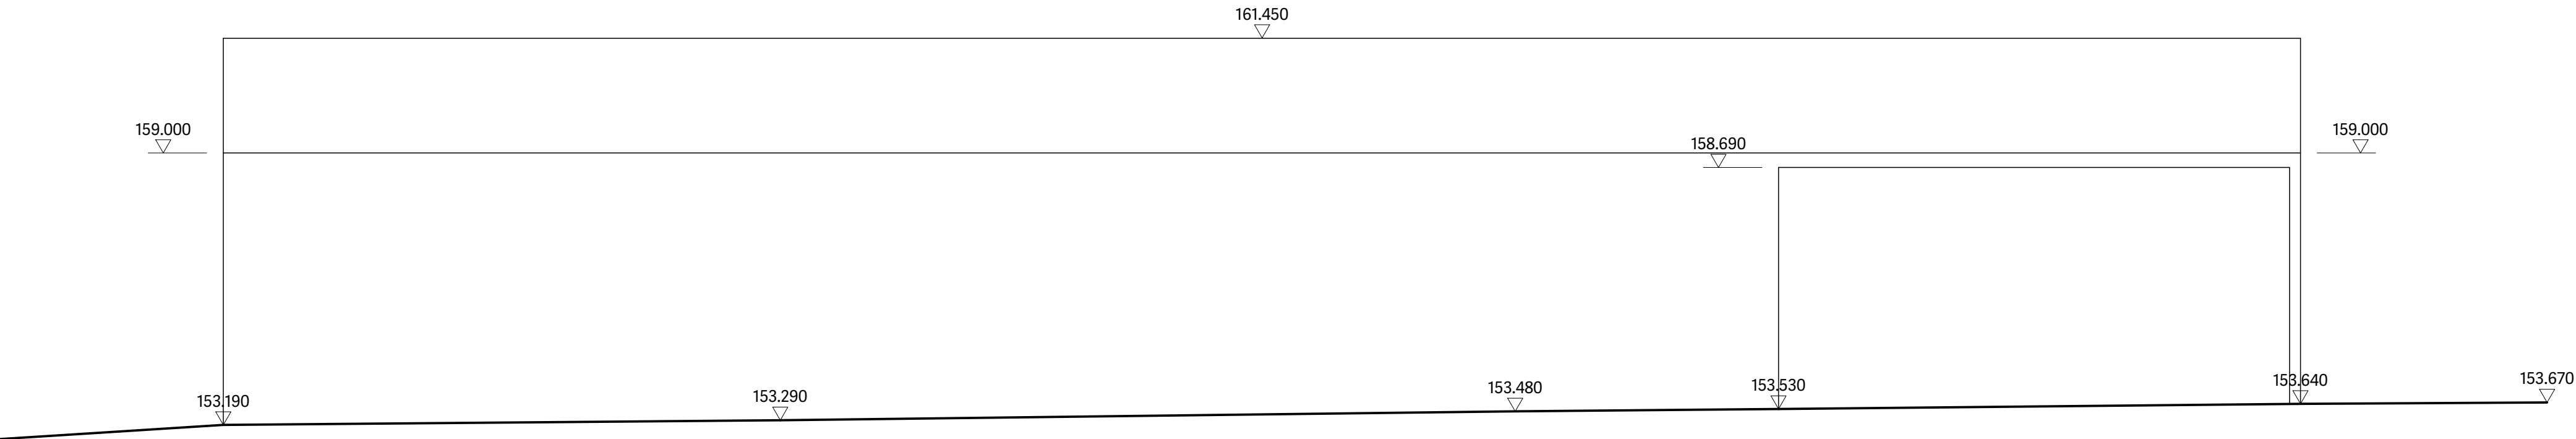

SOUTH ELEVATION AS EXISTING

STOAS Architects Ltd
PLANNING



THE LODGE - COLESHILL MANOR - BIRMINGHAM - B46 1DL - TEL 0121 747 1943
1 DUNSTON PLACE - DUNSTON ROAD - CHESTERFIELD - S41 8NL - TEL 01246 389 860

CLIENT ALDI STORES LIMITED

PROJECT THE GREEN, CHEADLE


TITLE EXISTING ELEVATIONS

DATE 15.06.22 SCALE 1:100 @ A1

DRAWN KJB CHECKED DCM

NORTH

DWG No. J21A15 - P009 REVISION

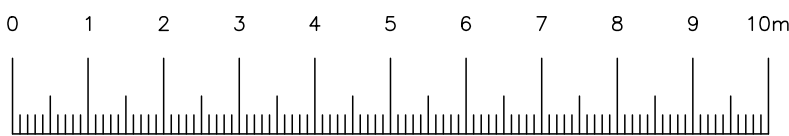

LINEAR SCALE 1:100

ALL INFORMATION IS GIVEN AS TRUTH AND WITHOUT ANY GUARANTEE. THE INFORMATION IS NOT TO BE USED FOR ANY OTHER PURPOSE. 