




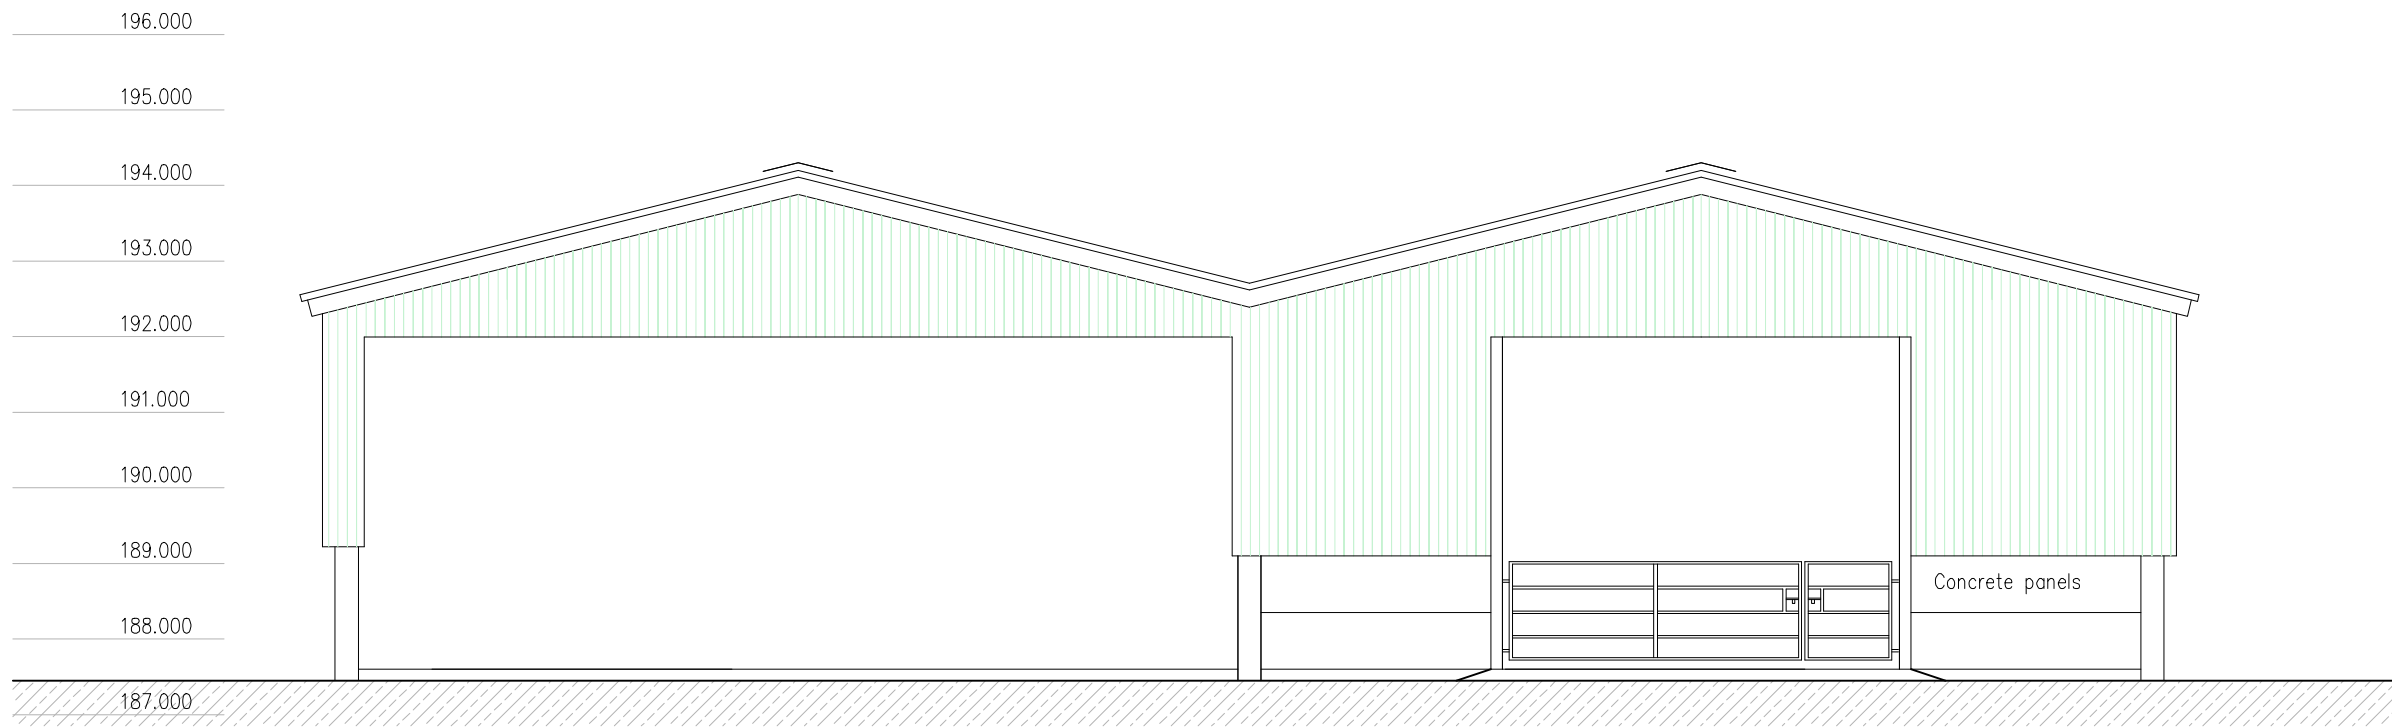


East Elevation Scale 1:100

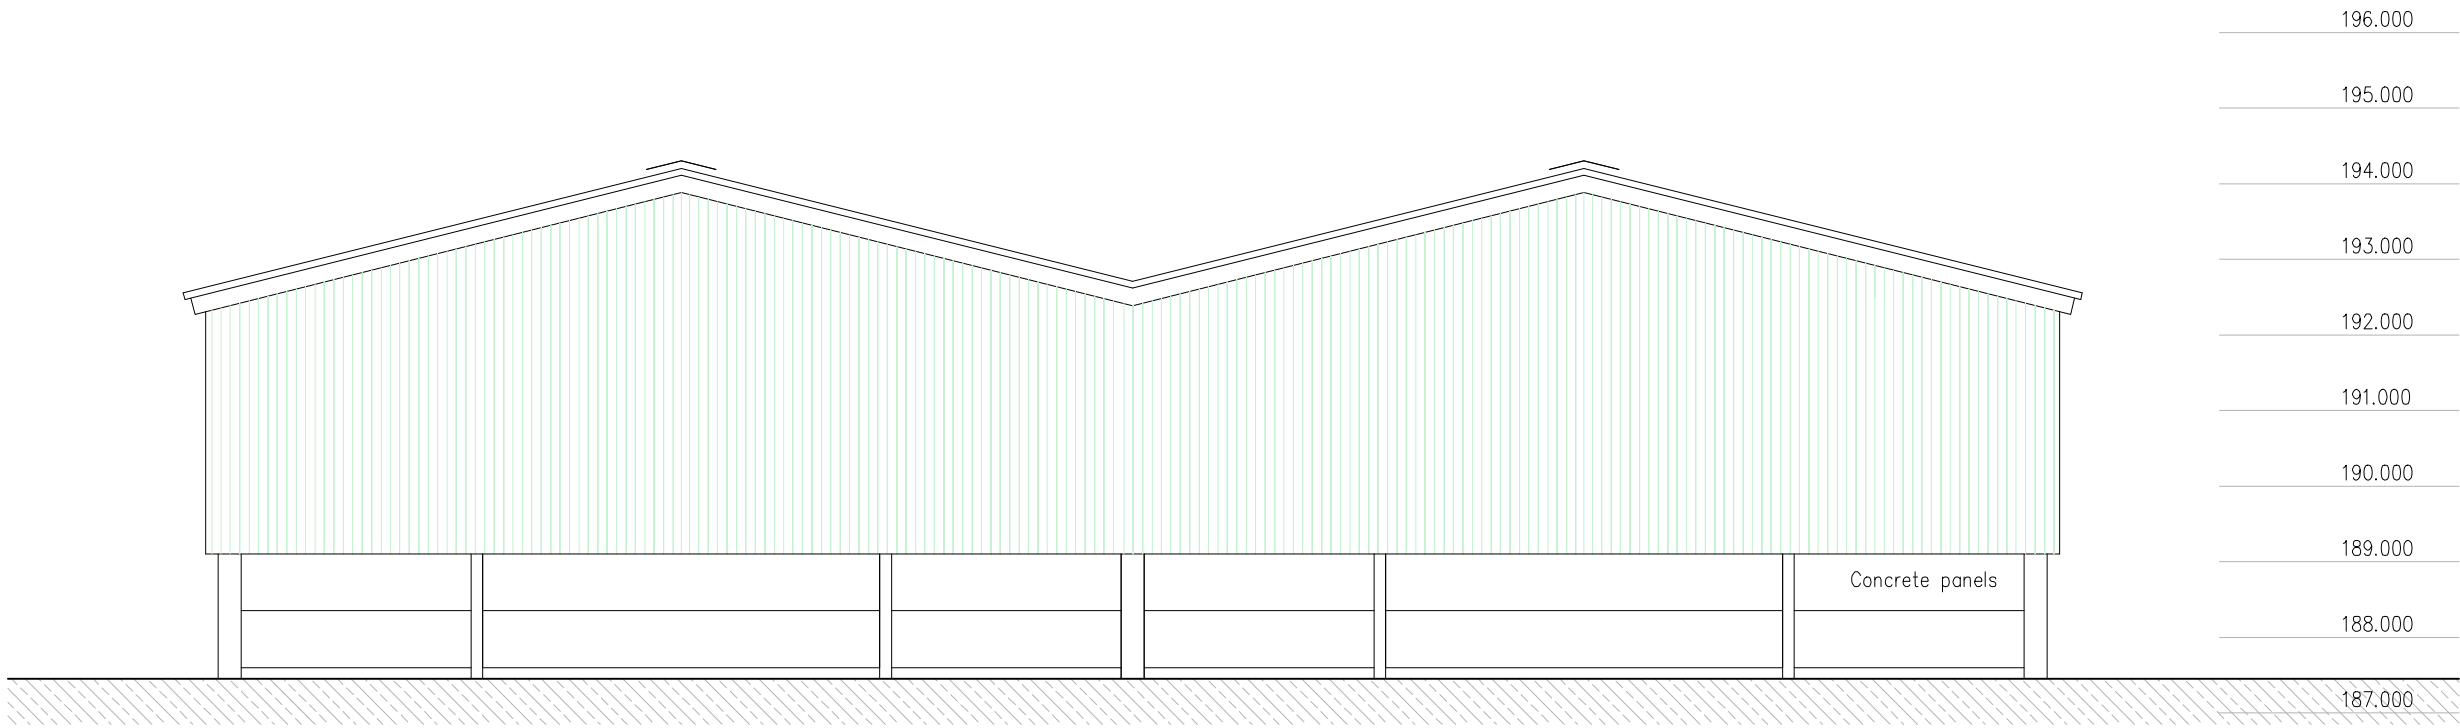


West Elevation Scale 1:100

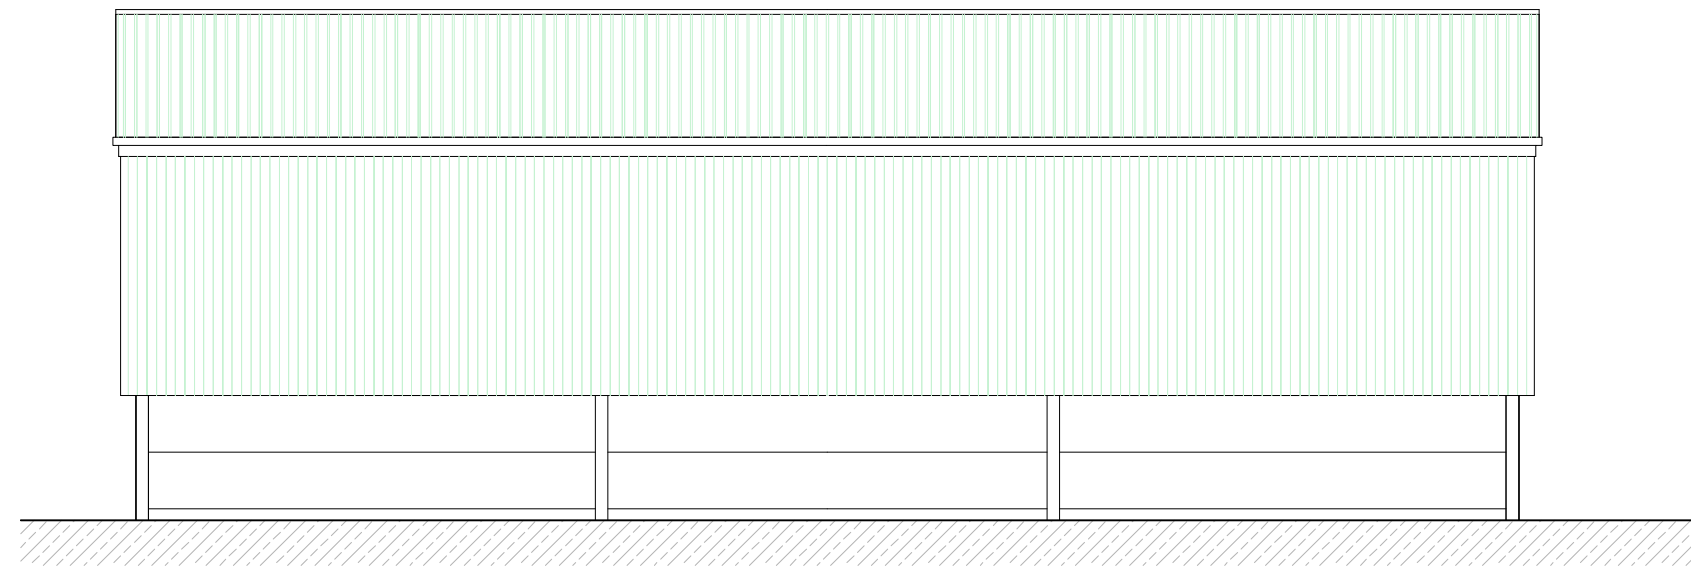


South Elevation Scale 1:100

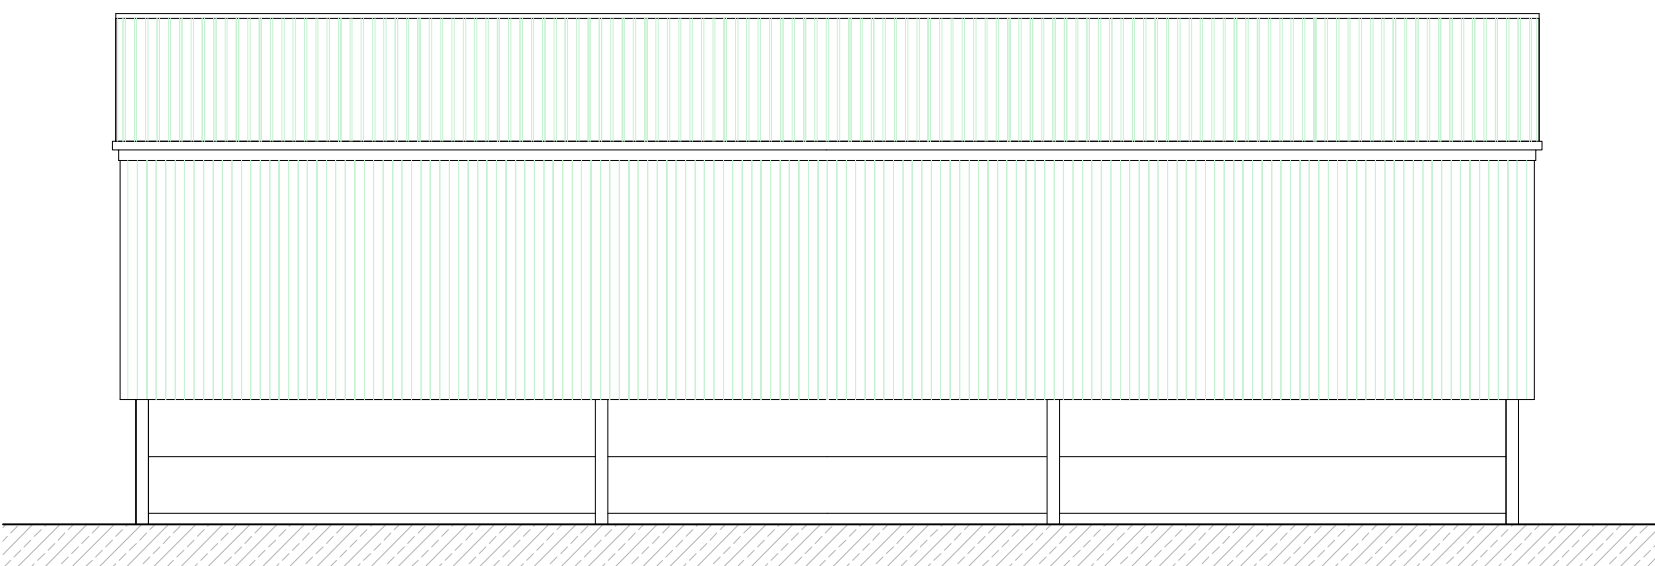

North Elevation Scale 1:100

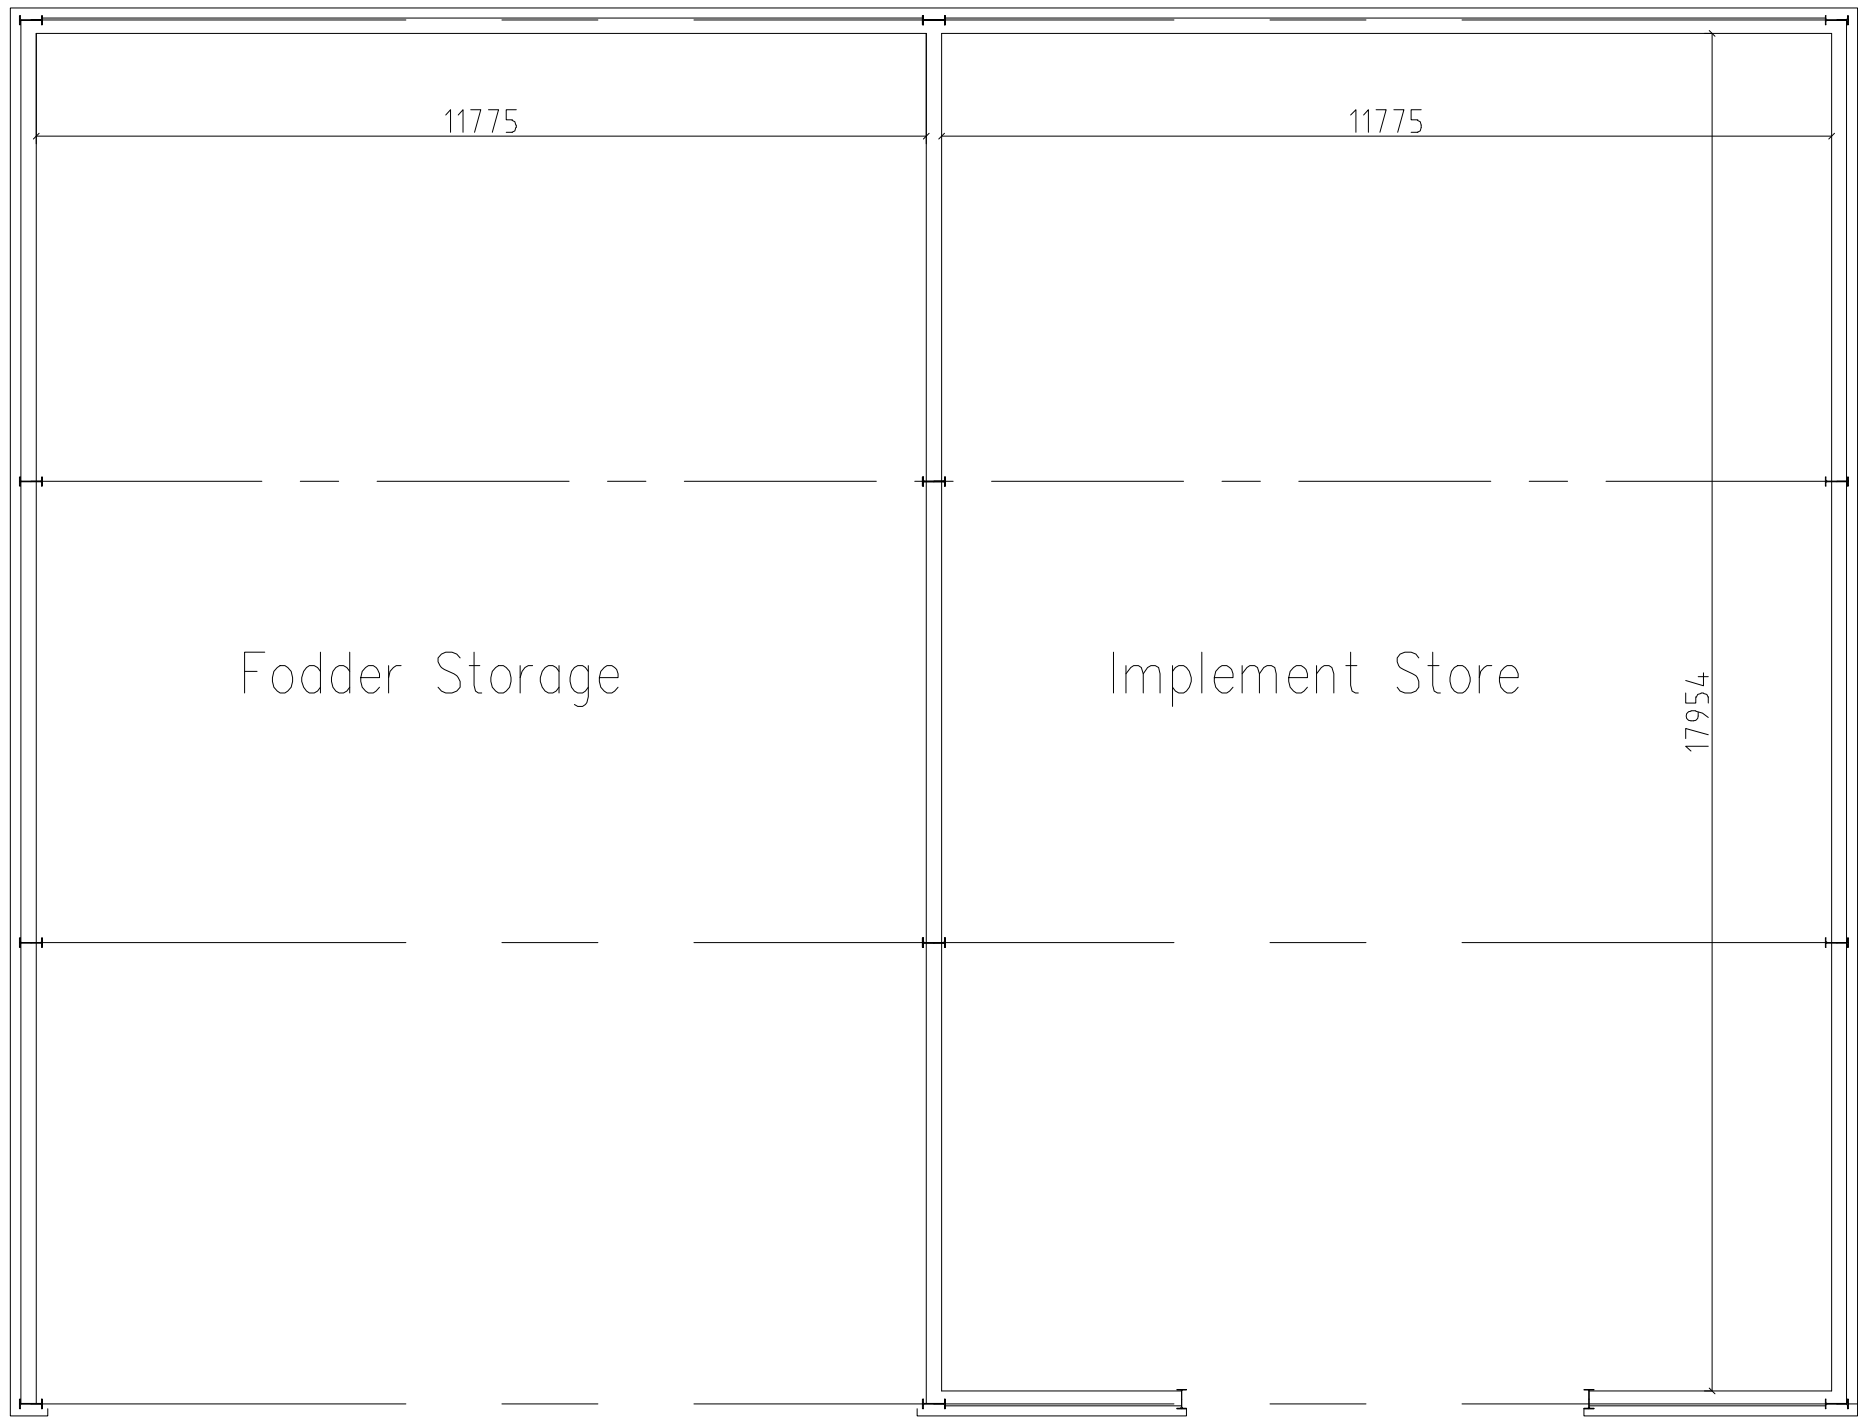


Floor Plan Scale 1:100

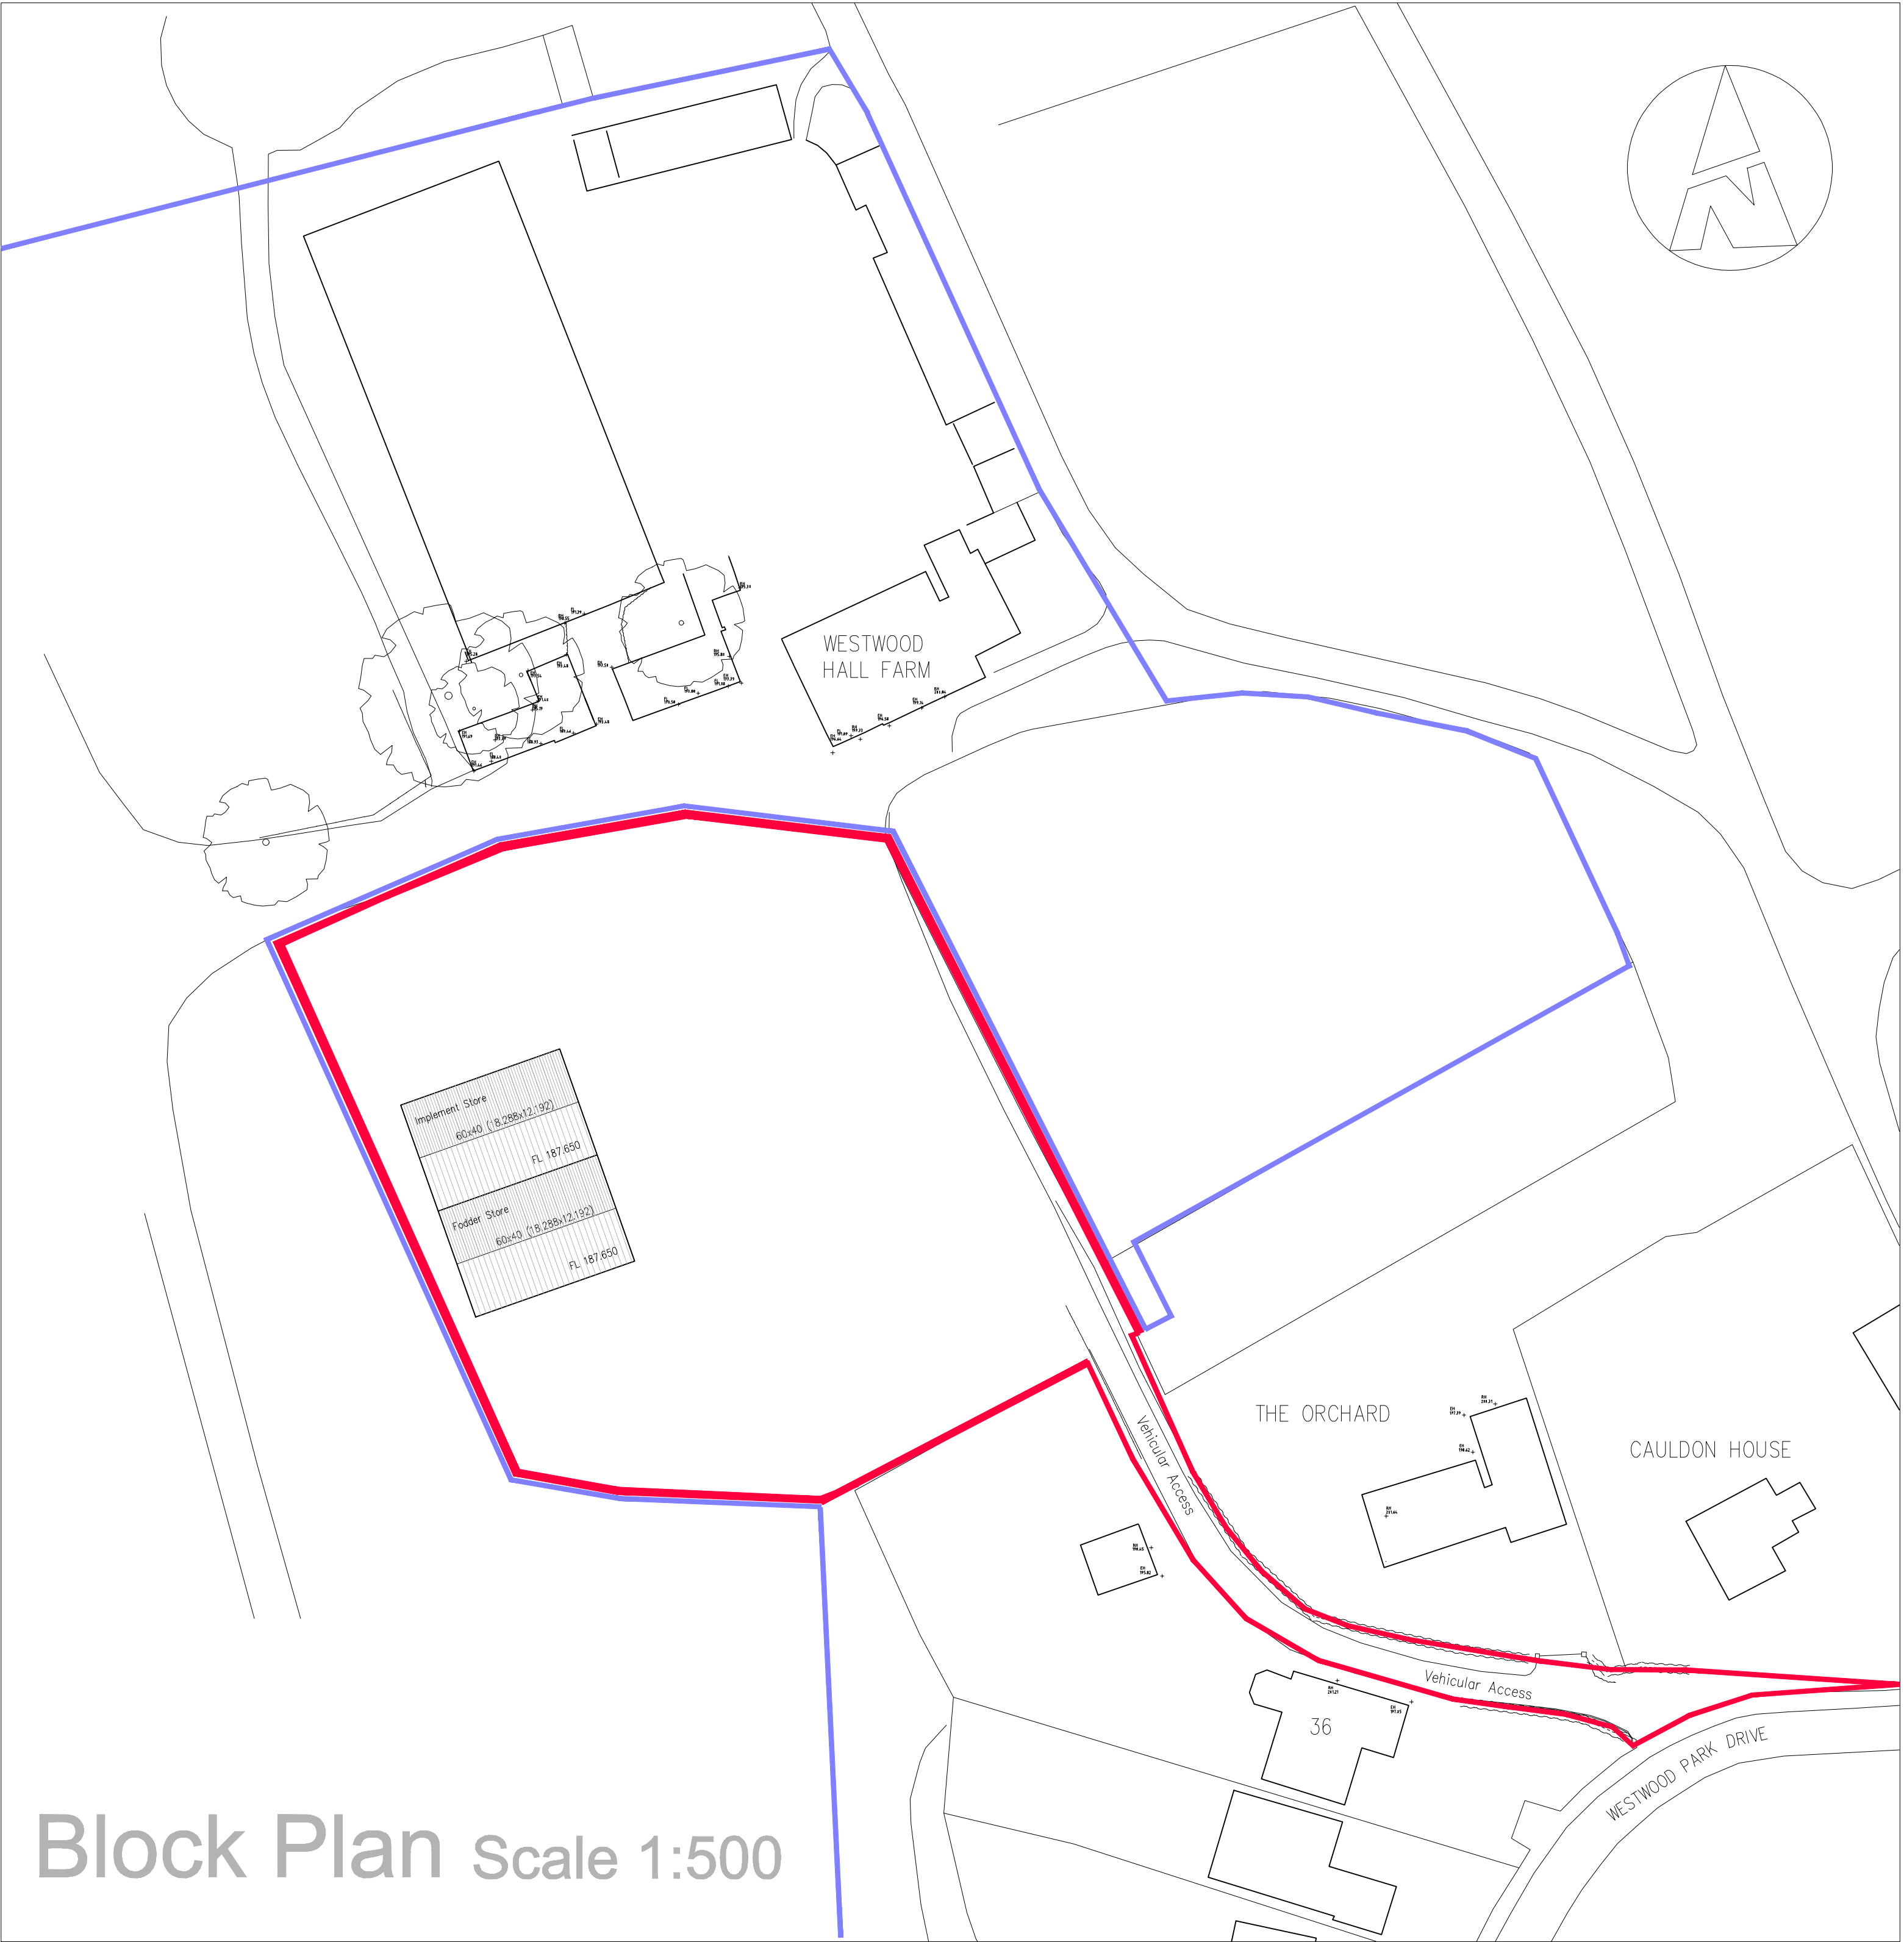

Block Plan Scale 1:500

© MAC ARCHITECTURAL DESIGN LTD. All rights reserved.
This Drawing and its contents has been produced for the Client only and is not intended for any other person or for any other purpose than the Drawing Status. No part of this drawing and associated graphical contents may be reproduced, copied, modified or distributed, without the prior written consent of MAC Architectural Design Ltd.

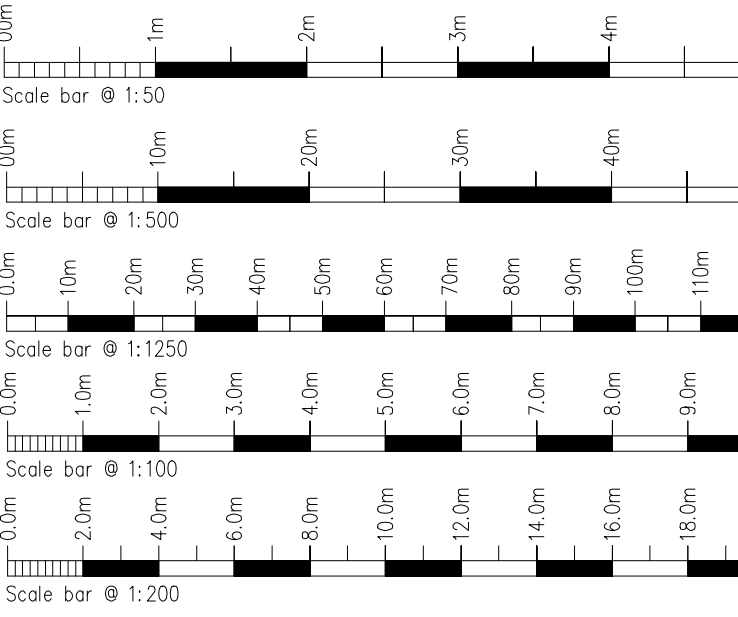

Rev.	Drawn	Comments	Date

MAC
ARCHITECTURAL DESIGN LTD
Moorland House, 123 Moorland Road, Burslem, ST8 1JD.
T:01782 503302 E:admin@mac-arch.co.uk

Client:
Mr & Mrs M Shuker.

Project:
Proposed Agricultural fodder and implement storage building at Westwood Hall Farm, Westwood Park Drive, Leek, Staffordshire ST13 8NW.

Title:
Plans & Elevations.

Status:
Planning.

Size A1: Drawn: AC Bailey June 2022 Drawing Ref: 1791-01