



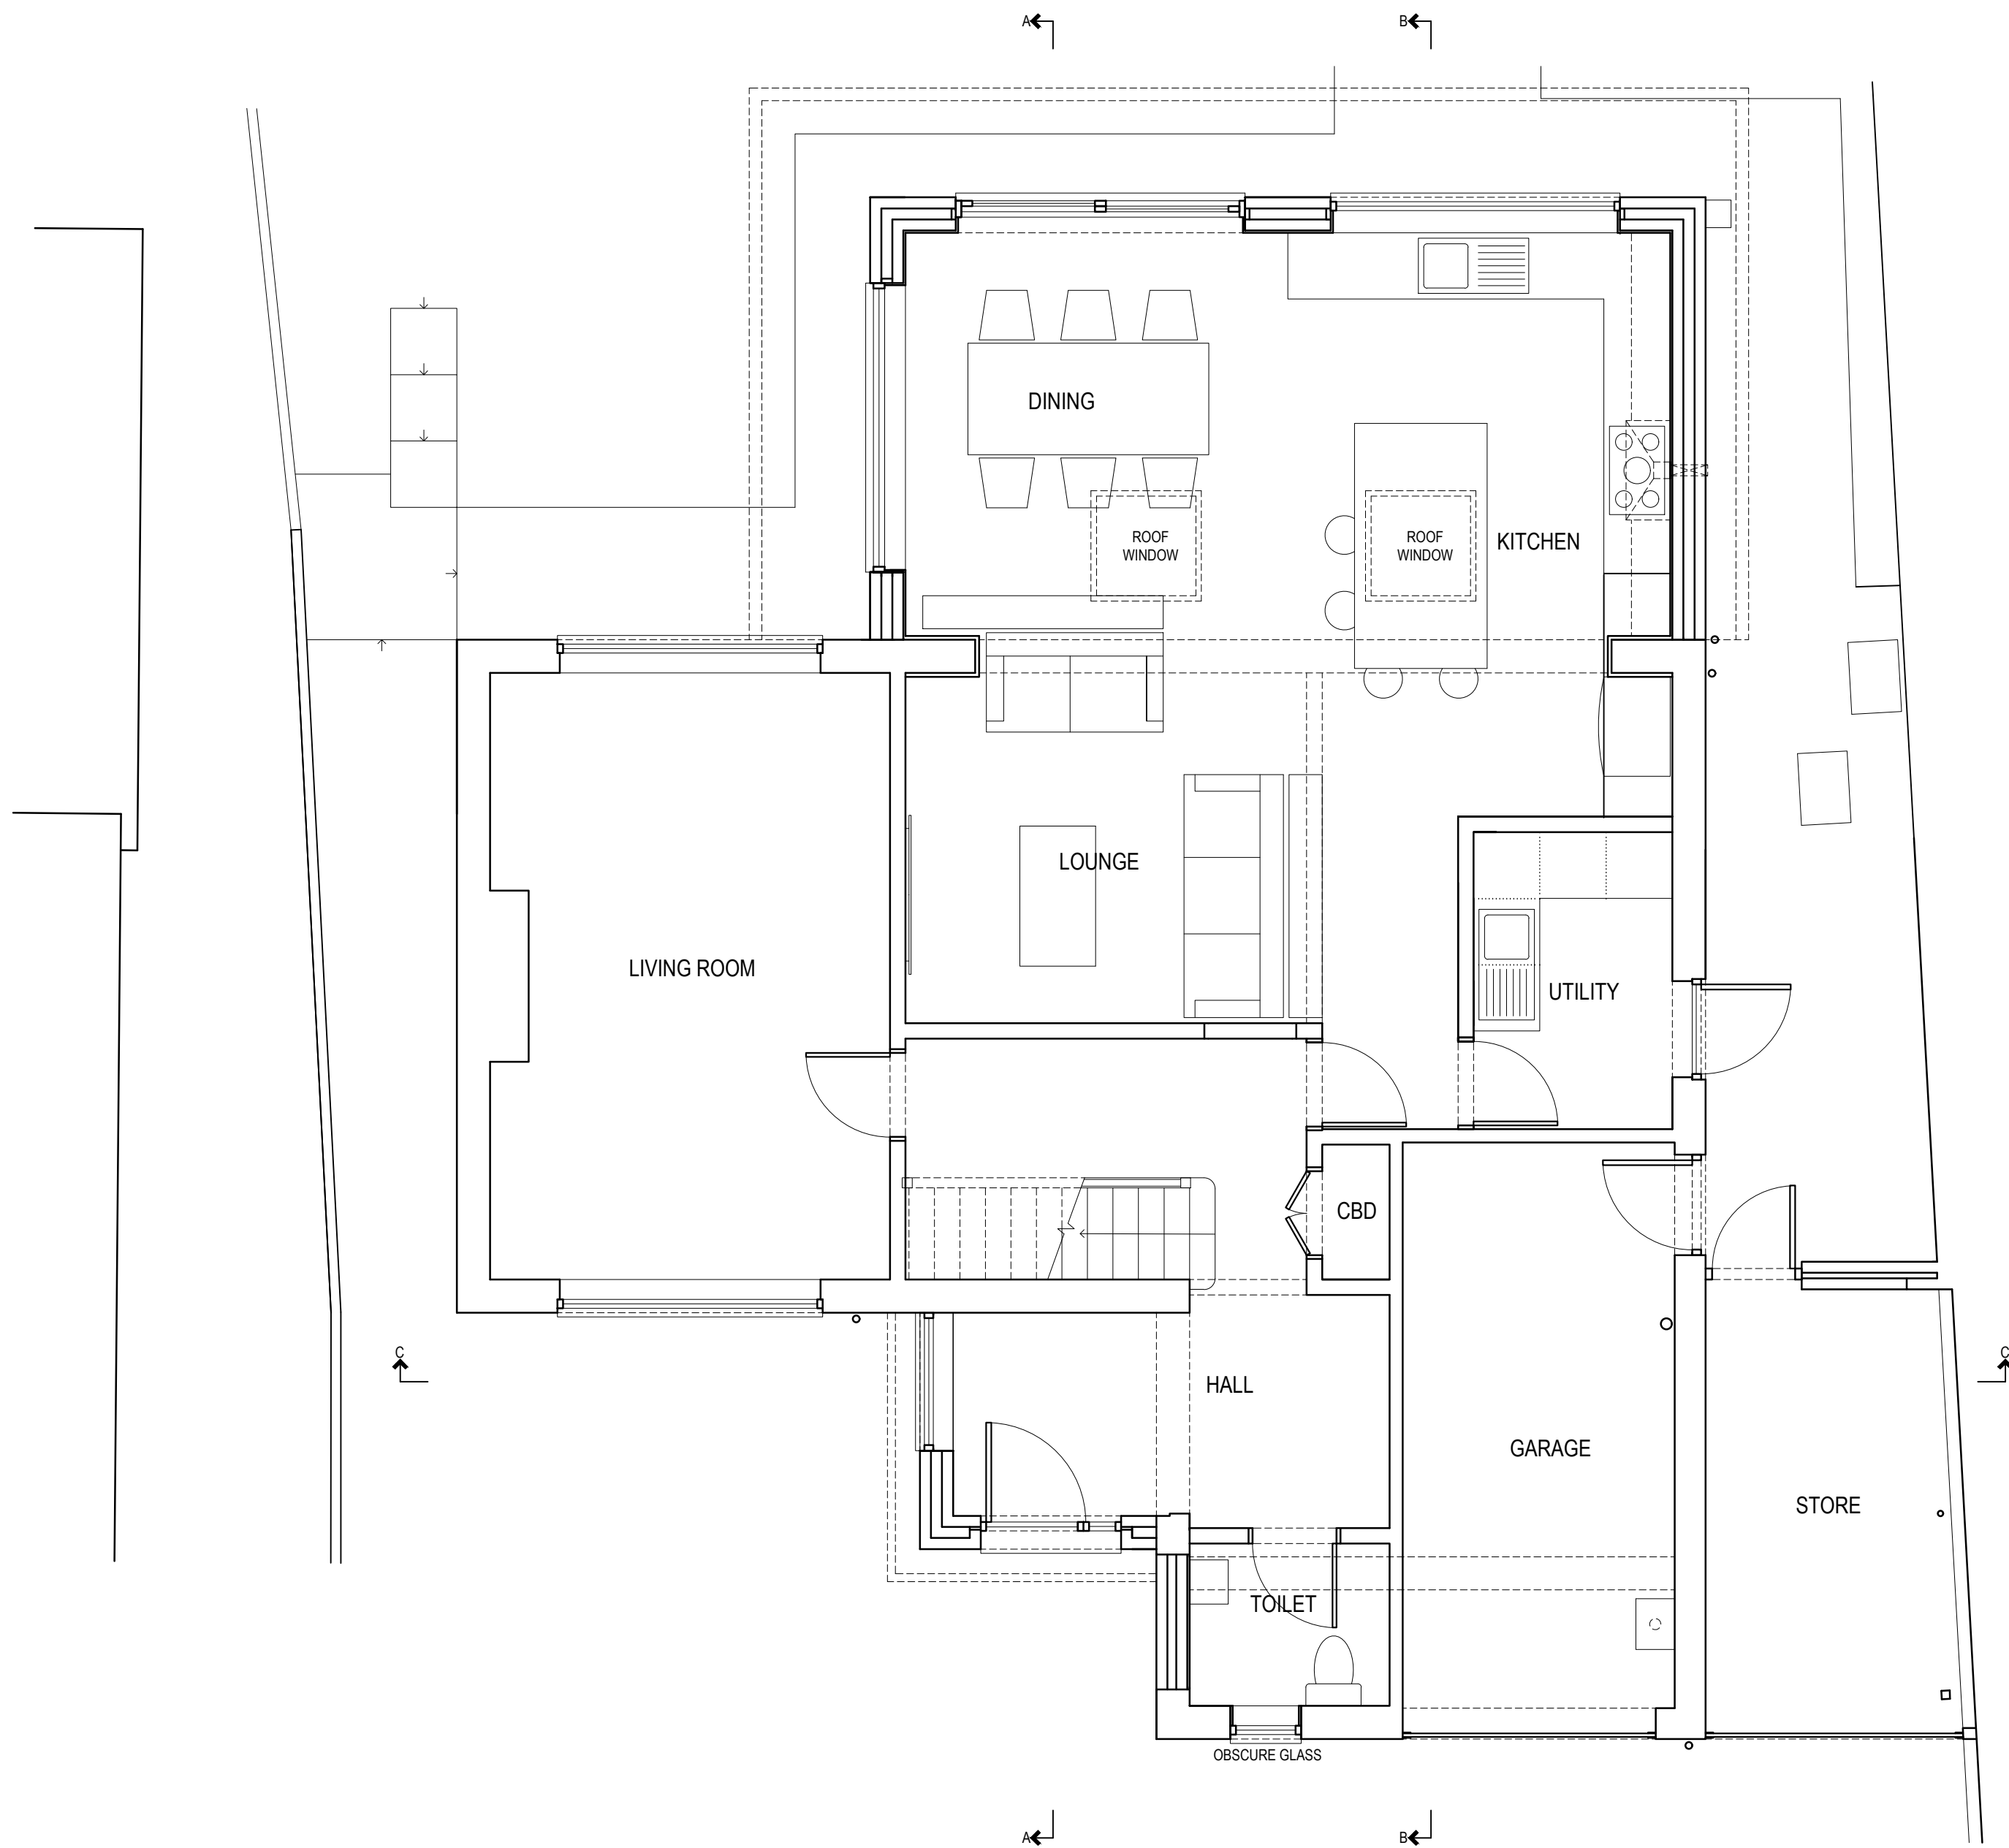


GROUND FLOOR PLAN - PROPOSED

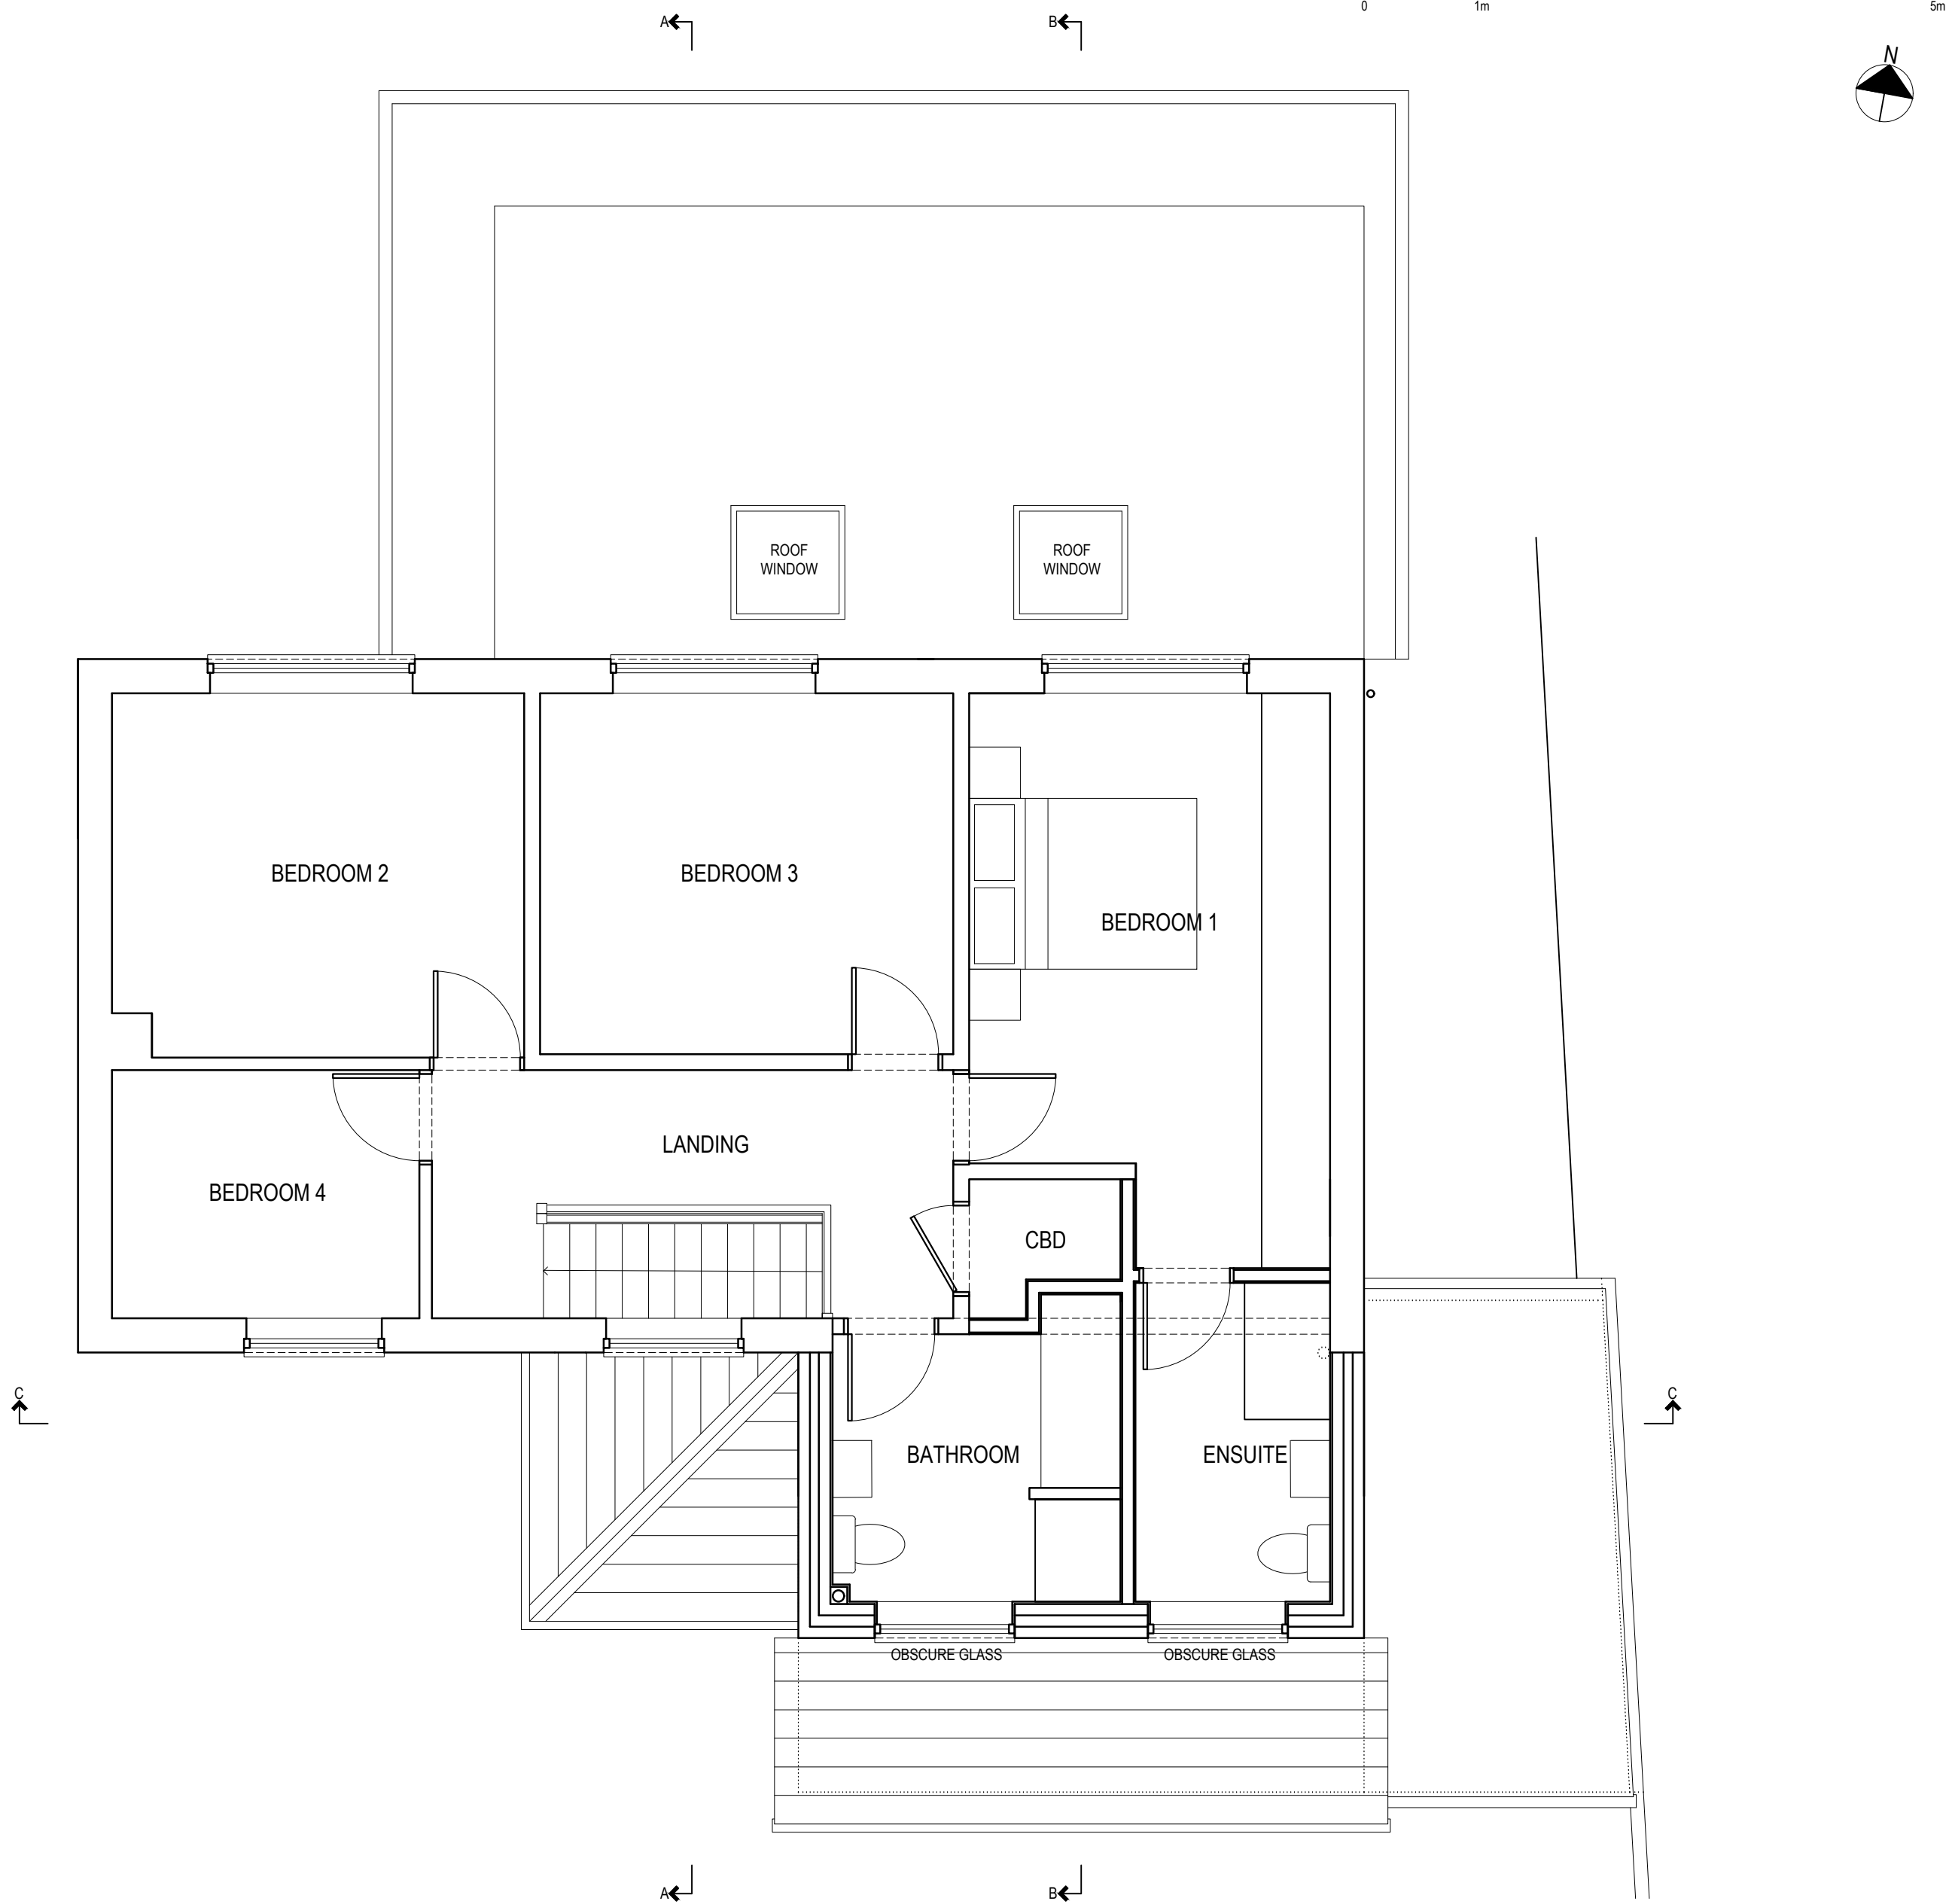

FIRST FLOOR PLAN - PROPOSED



FRONT (SOUTH) ELEVATION - PROPOSED

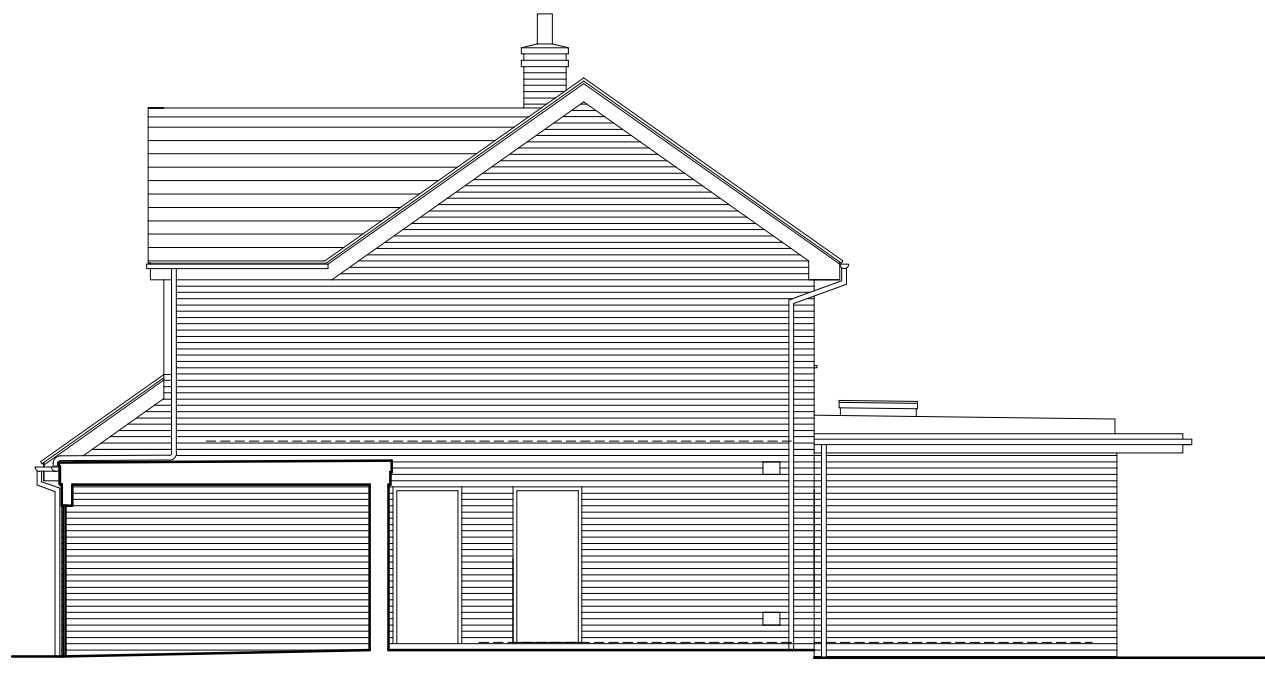

SIDE (EAST) ELEVATION - PROPOSED



REAR (NORTH) ELEVATION - PROPOSED



SIDE (WEST) ELEVATION - PROPOSED

SCALE (1:100 @ A1 ELEVATIONS)
0 2m 10m

©COPYRIGHT DAVID BAILEY ARCHITECT LTD

NOTES:
BUILDER TO CHECK SETTING OUT DIMENSIONS WITH THE ARCHITECT PRIOR TO CONSTRUCTION AND NOT RELY ON SCALING OFF DRAWINGS.

DAVID BAILEY ARCHITECT LTD Gillow Fold Farm, 26 Mow Lane, Gillow Heath, Biddulph, Staffordshire, ST8 6QQ Tel: 01782 516355 E-mail: davidbailey.architect@btinternet.com				SCALE: 1:50 @A1	TITLE: GROUND FLOOR PLAN, FIRST FLOOR PLAN AND ELEVATIONS - PROPOSED
B	SLOPING ROOF VELUX OMITTED REAR EXTENSION PLAN UPDATE	MAY 22	DB	DATE: MAY 2021	JOB NUMBER: 00808
A	REAR EXTENSION DESIGN FRONT VELUX OMITTED	MAY 22	DB	DRAWN BY: DB	DRAWING NUMBER: 00808-005B
REV	DESCRIPTION	DATE	INT.	PROJECT: 29 GRANGEFIELDS, BIDDULPH, STAFFORDSHIRE, ST8 7SA - EXTENSIONS AND ALTERATIONS	