



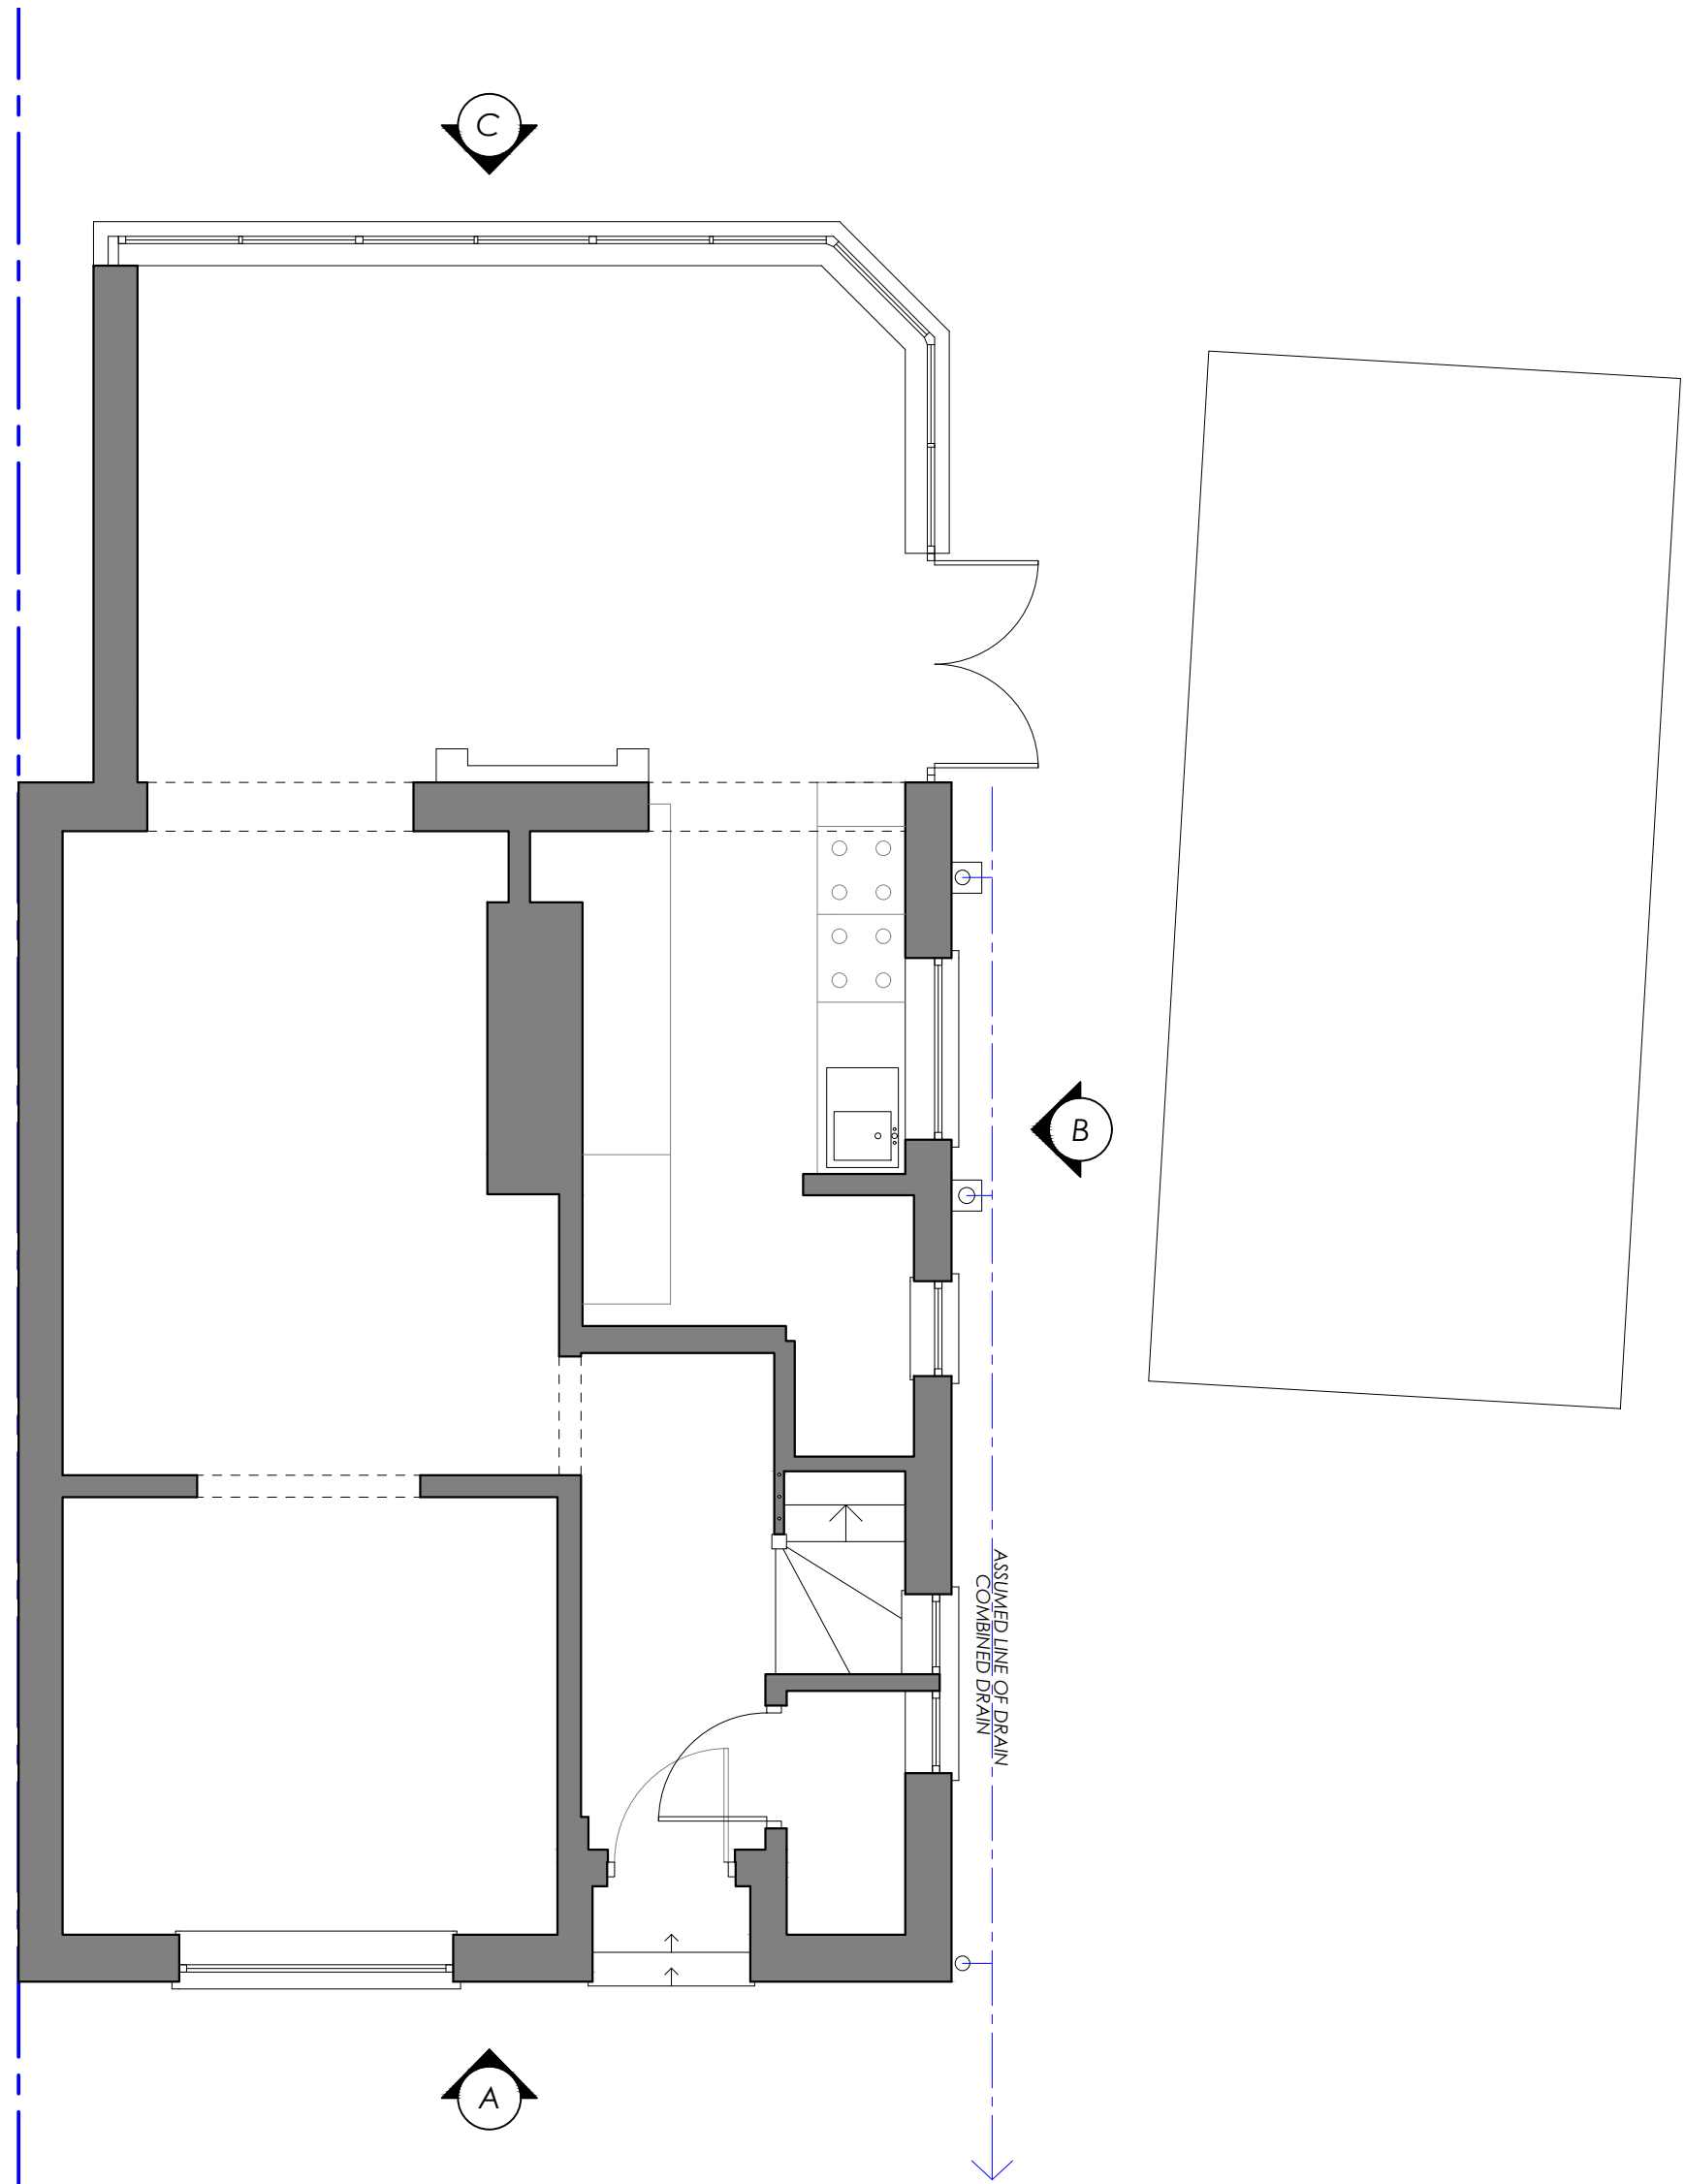

EXISTING GROUND FLOOR PLAN
1:50 @ A1

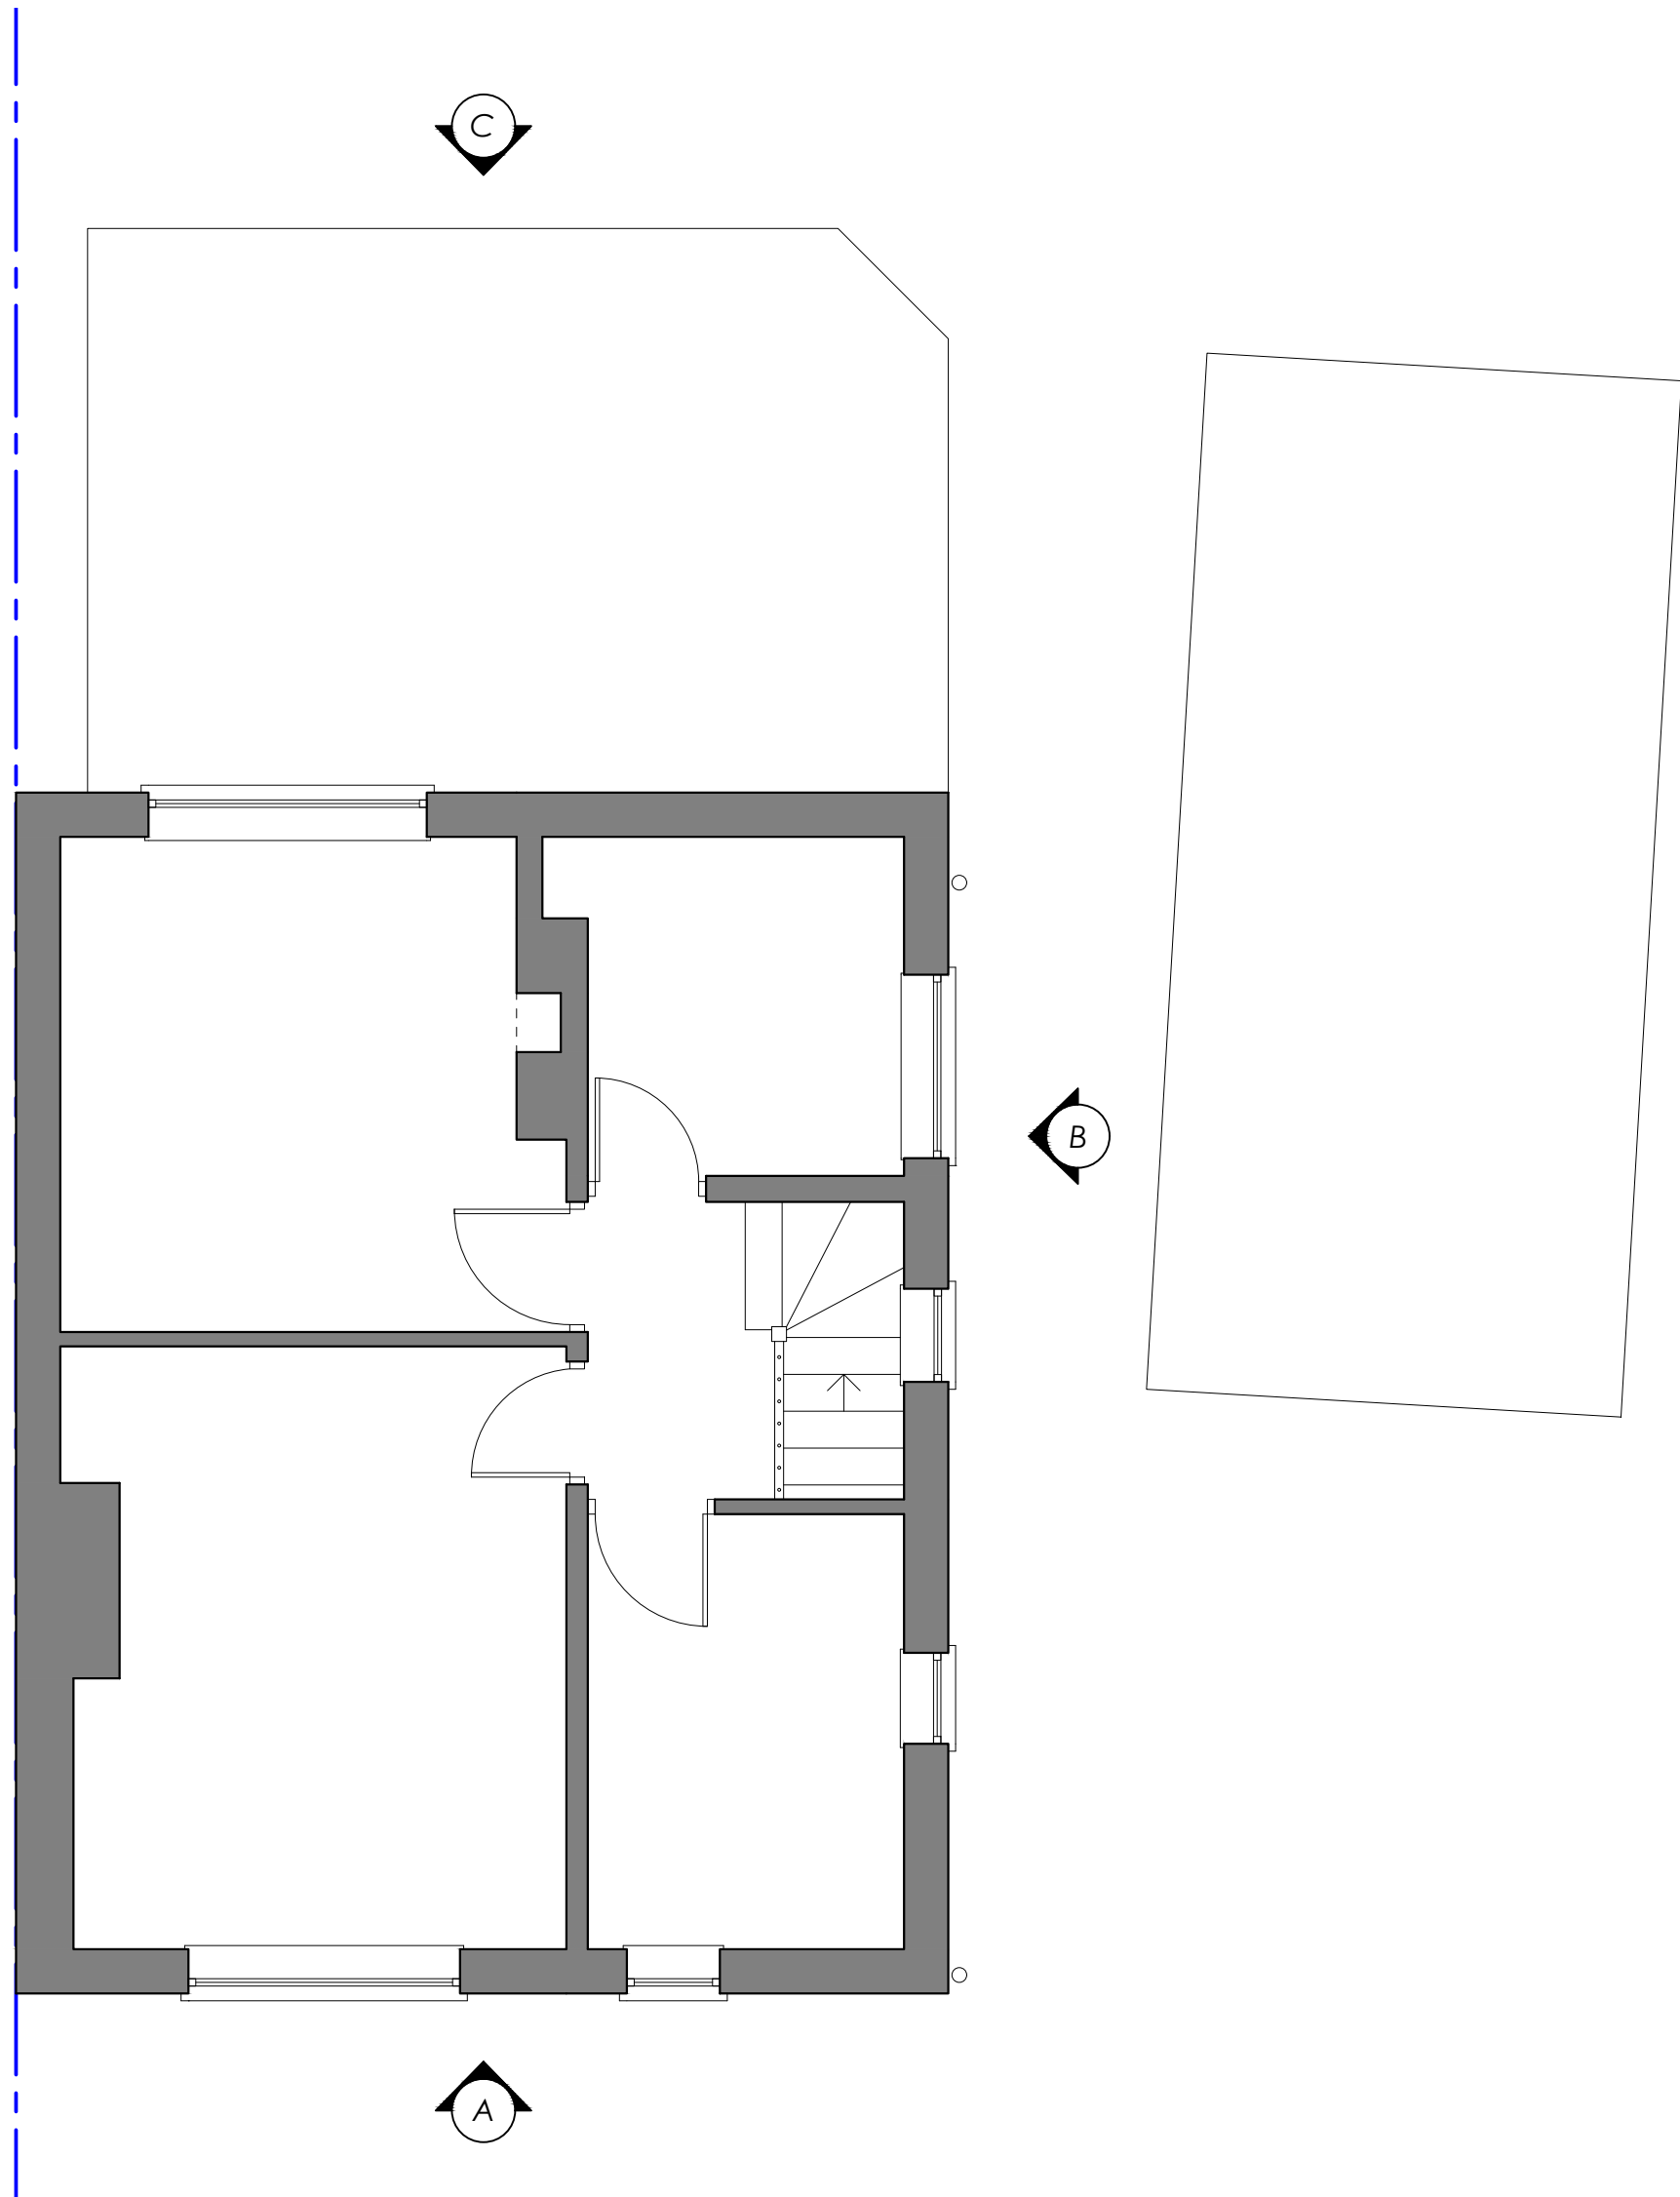

EXISTING FIRST FLOOR PLAN
1:50 @ A1



EXISTING SOUTH ELEVATION A
1:50 @ A1



EXISTING EAST ELEVATION B
1:50 @ A1



EXISTING NORTH ELEVATION C
1:50 @ A1

NOTES:

2. All dimensions, levels, sewer inverts to be checked on site by contractor before works commence.
3. All work to comply with the current Building Regulations & latest British Standard code of practice.
4. All work may be subject to revision on site.
5. This drawing may not be copied without prior permission.



Revisions	Ref	Note
Date		
--/--/--		

AFFINITYDM.CO.UK
01782 319936
INFO@AFFINITYDM.CO.UK



Project Title
**10 THE AVENUE, CHEDDLETON, LEEK ST13 7JB
SINGLE STOREY SIDE EXTENSION**

Drawing Title
EXISTING PLANS AND ELEVATIONS

Scale 1:50 @ A1	Date MAY 2022
Job No. 22044	Drawing Number 22044-PL-002
	Revision

