




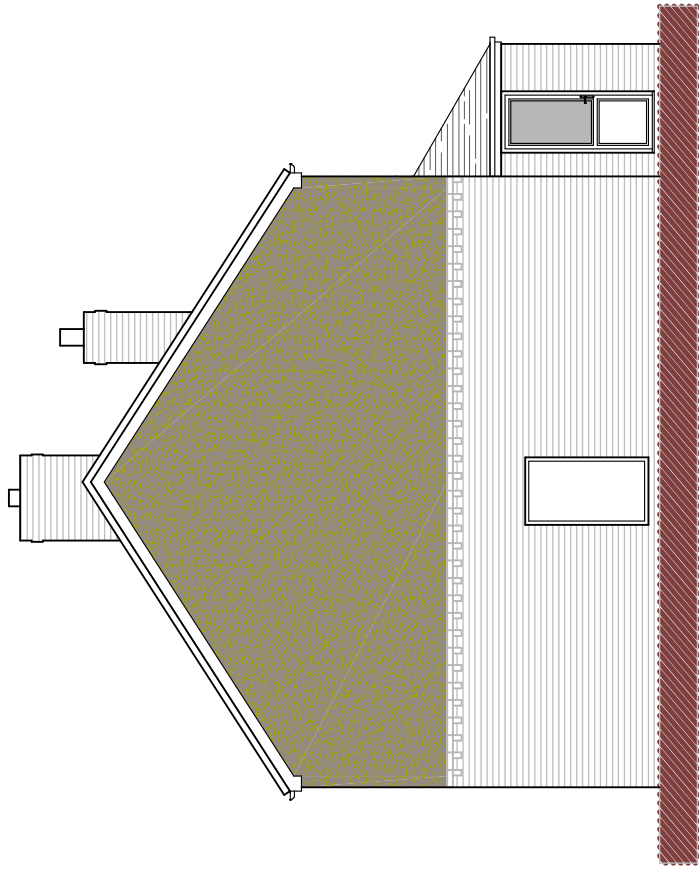

Side Elevation (North)

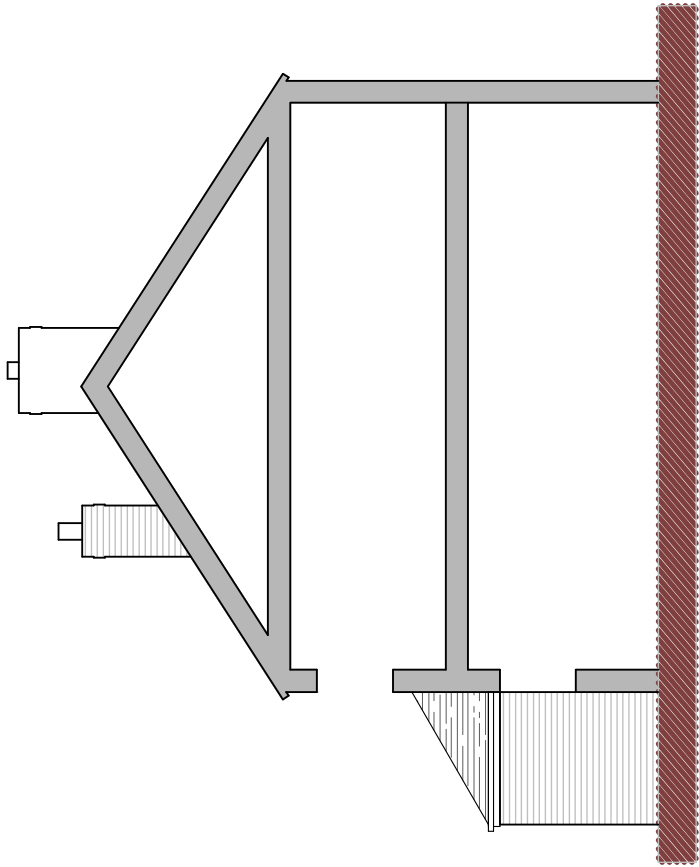


Side Elevation (South)

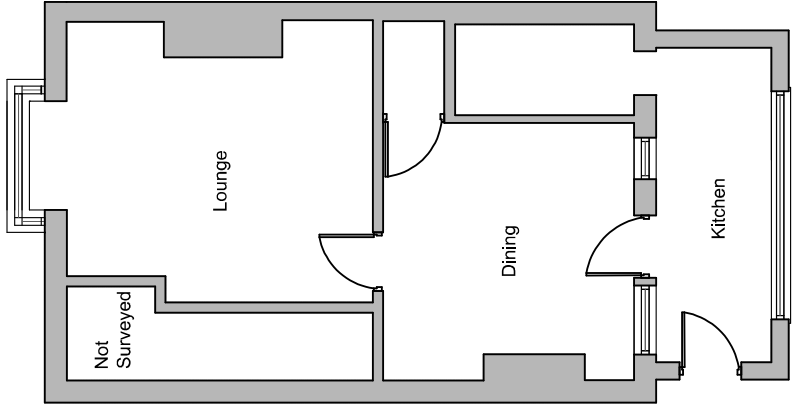


Ground Floor Plan

Metres

 

SCALE 1:100

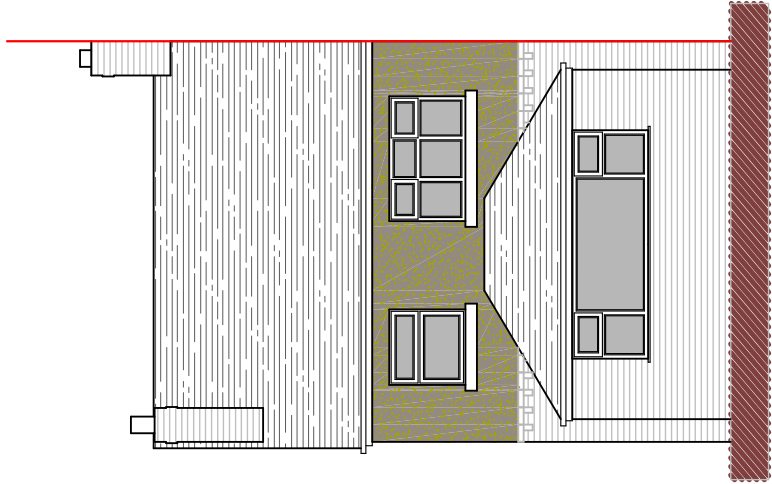

Rear Elevation

DBD Architectural Consultancy Ltd ©2019

1. Copyright is vested with DBD Architectural Consultancy Ltd.
2. All dimensions to be checked on site before proceeding.
3. Contractor to check/adjust dimensions of new work to suit existing conditions. Do not assume existing structure or details are plumb, square or level.
4. Contractor must notify the architect of any discrepancies before proceeding.
5. All drawings to be read in conjunction with all other consultants drawings and specs.

Rev	Date	Description



DBD Architectural Consultancy Ltd
50 Broad Street Leek,
Staffordshire ST13 5NS
01538 383118
mailto:dbdconsultants.co.uk
www.dbdconsultants.co.uk

Mr & Mrs Weston
Holmlea
Cellarhead
ST9 0DQ

Single Storey Rear Extension

Title

Plans as Existing

Stage: Planning
Size: A3
Scale: 1:100

Date: 15.04.19
Job No: 1920

Drawing Number: **PL 02**

Initial draft scheme for comments