




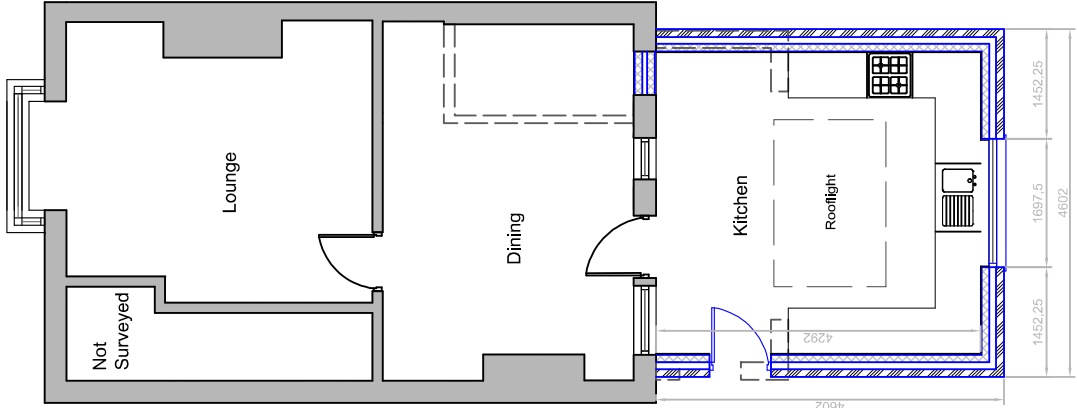


Ground Floor Plan

 

SCALE 1:100

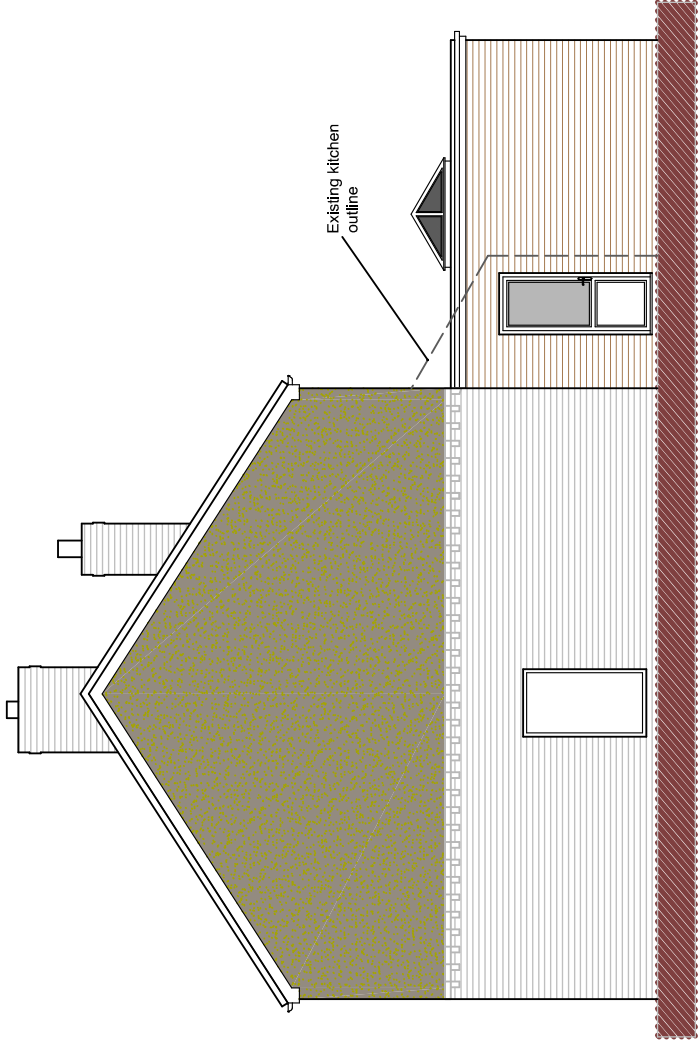

Side Elevation (North)

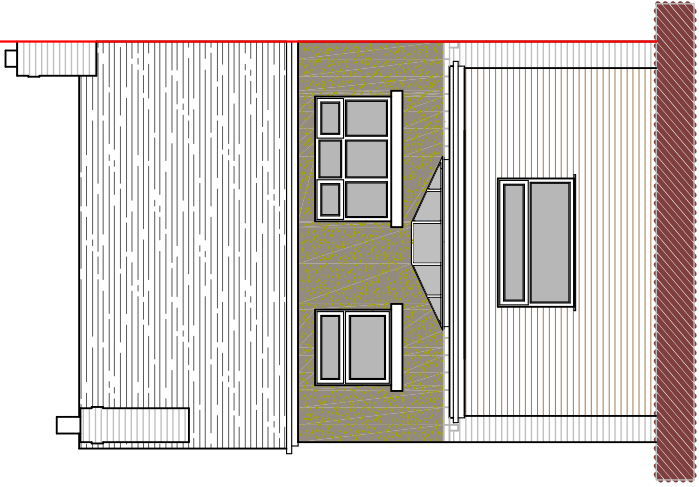

Rear Elevation

Initial draft scheme for comments

DBD Architectural Consultancy Ltd ©2019

1. Copyright is vested with DBD Architectural Consultancy Ltd.
2. All dimensions to be checked on site before proceeding.
3. Contractor to check/adjust dimensions of new work to suit existing conditions. Do not assume existing structure or details are plumb, square or level.
4. Contractor must notify the architect of any discrepancies before proceeding.
5. All drawings to be read in conjunction with all other consultants drawings and specs.

| Rev | Date     | Description                                  |
|-----|----------|----------------------------------------------|
| A   | 15.04.19 | Amendments made to window following comments |



**DBD Architectural Consultancy Ltd**  
50 Broad Street Leek  
Staffordshire ST13 5NS  
01538 383118  
mail@dbdconsultants.co.uk  
www.dbdconsultants.co.uk

Mr & Mrs Weston  
Holmlea  
Cellarhead  
ST19 0DQ  
Client

Single Storey Rear Extension  
Project

This

Plans as Proposed

|        |          |        |          |                 |      |
|--------|----------|--------|----------|-----------------|------|
| Stage: | Planning | Drawn: | 15.04.19 | App No:         | 1920 |
| Size:  | A3       | Scale: | 1:100    | Drawing Number: |      |

PL 03A