



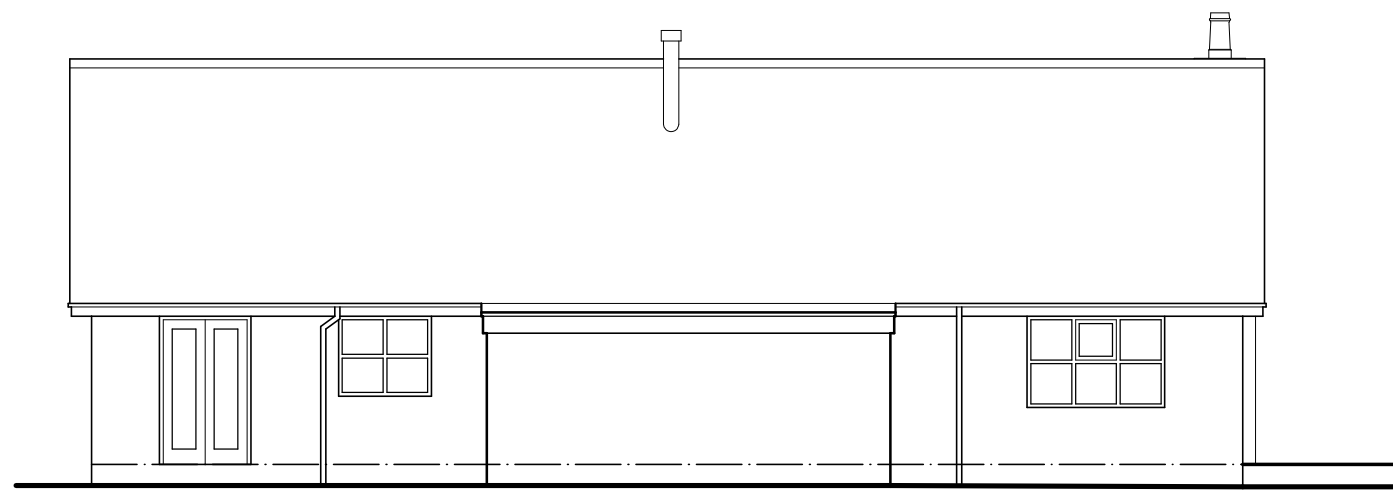


East Elevation

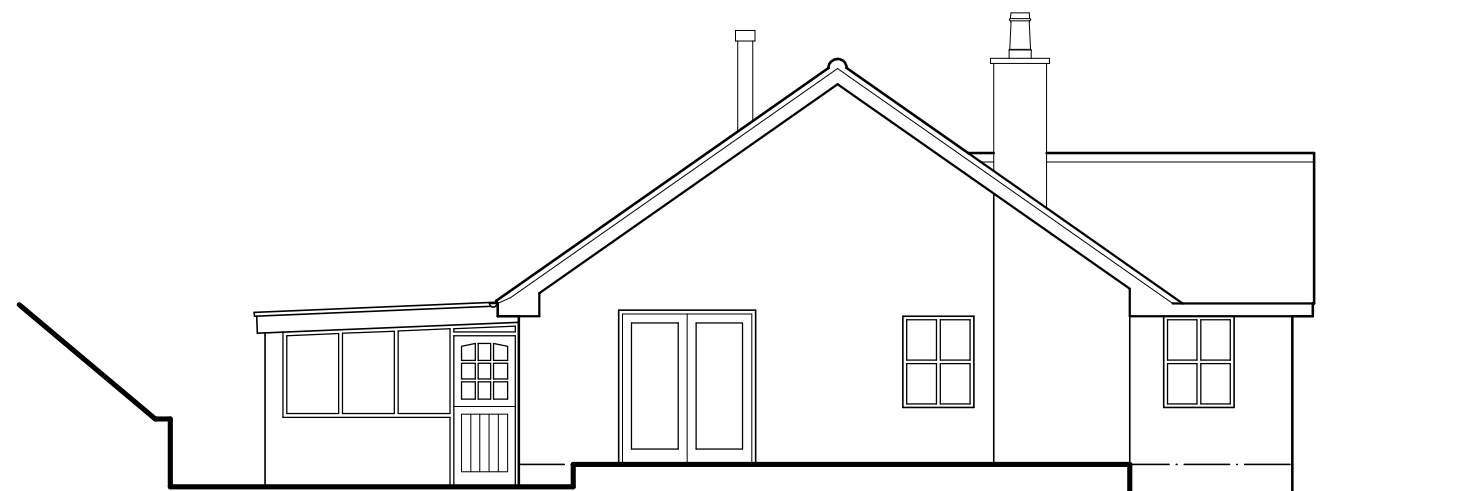


South Elevation




West Elevation

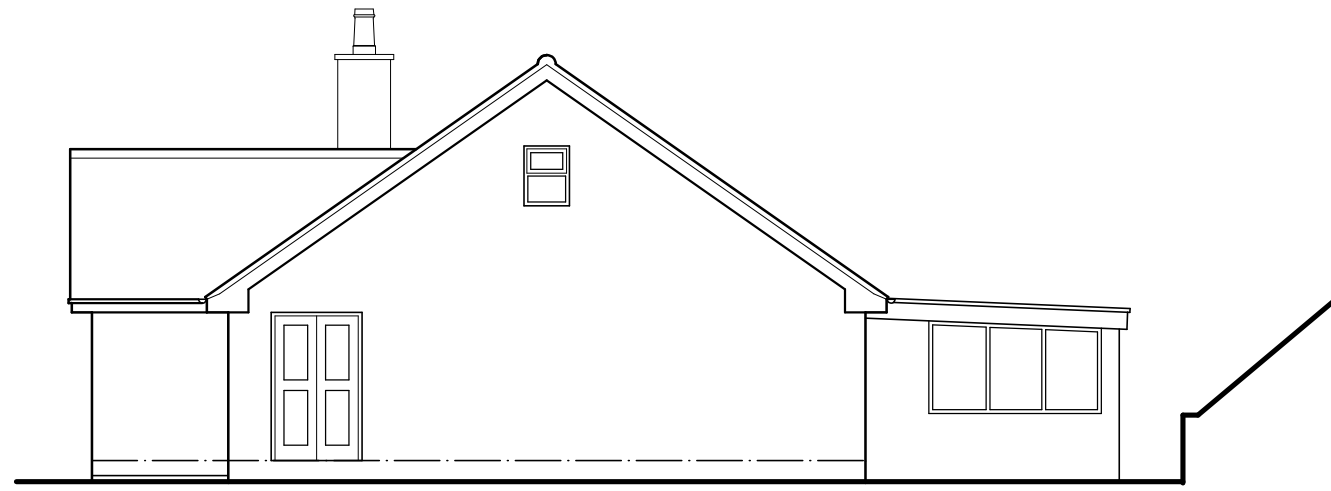


North Elevation

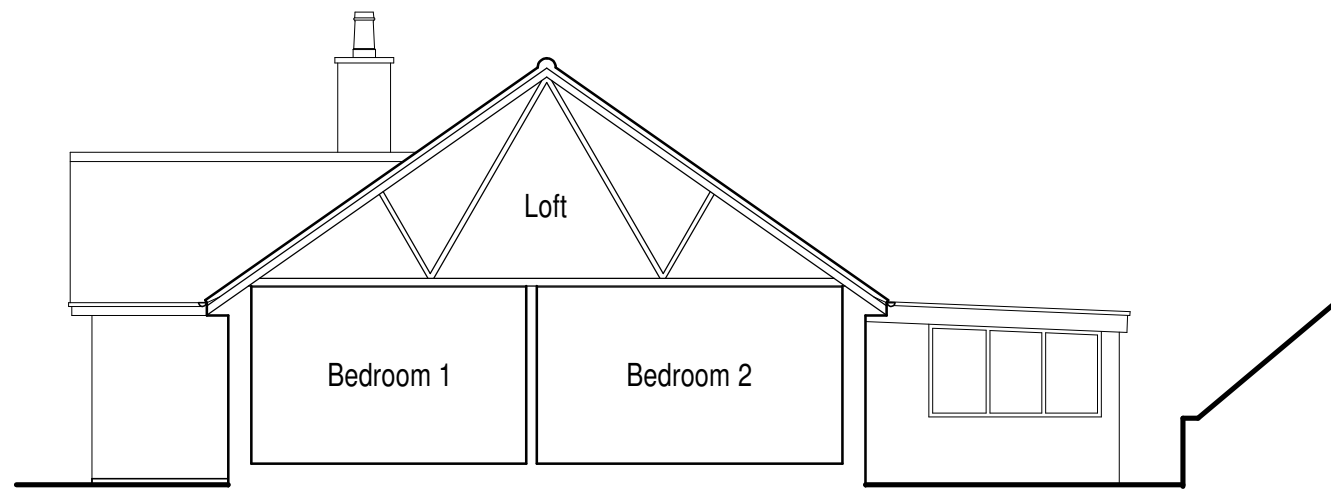

Cross Section

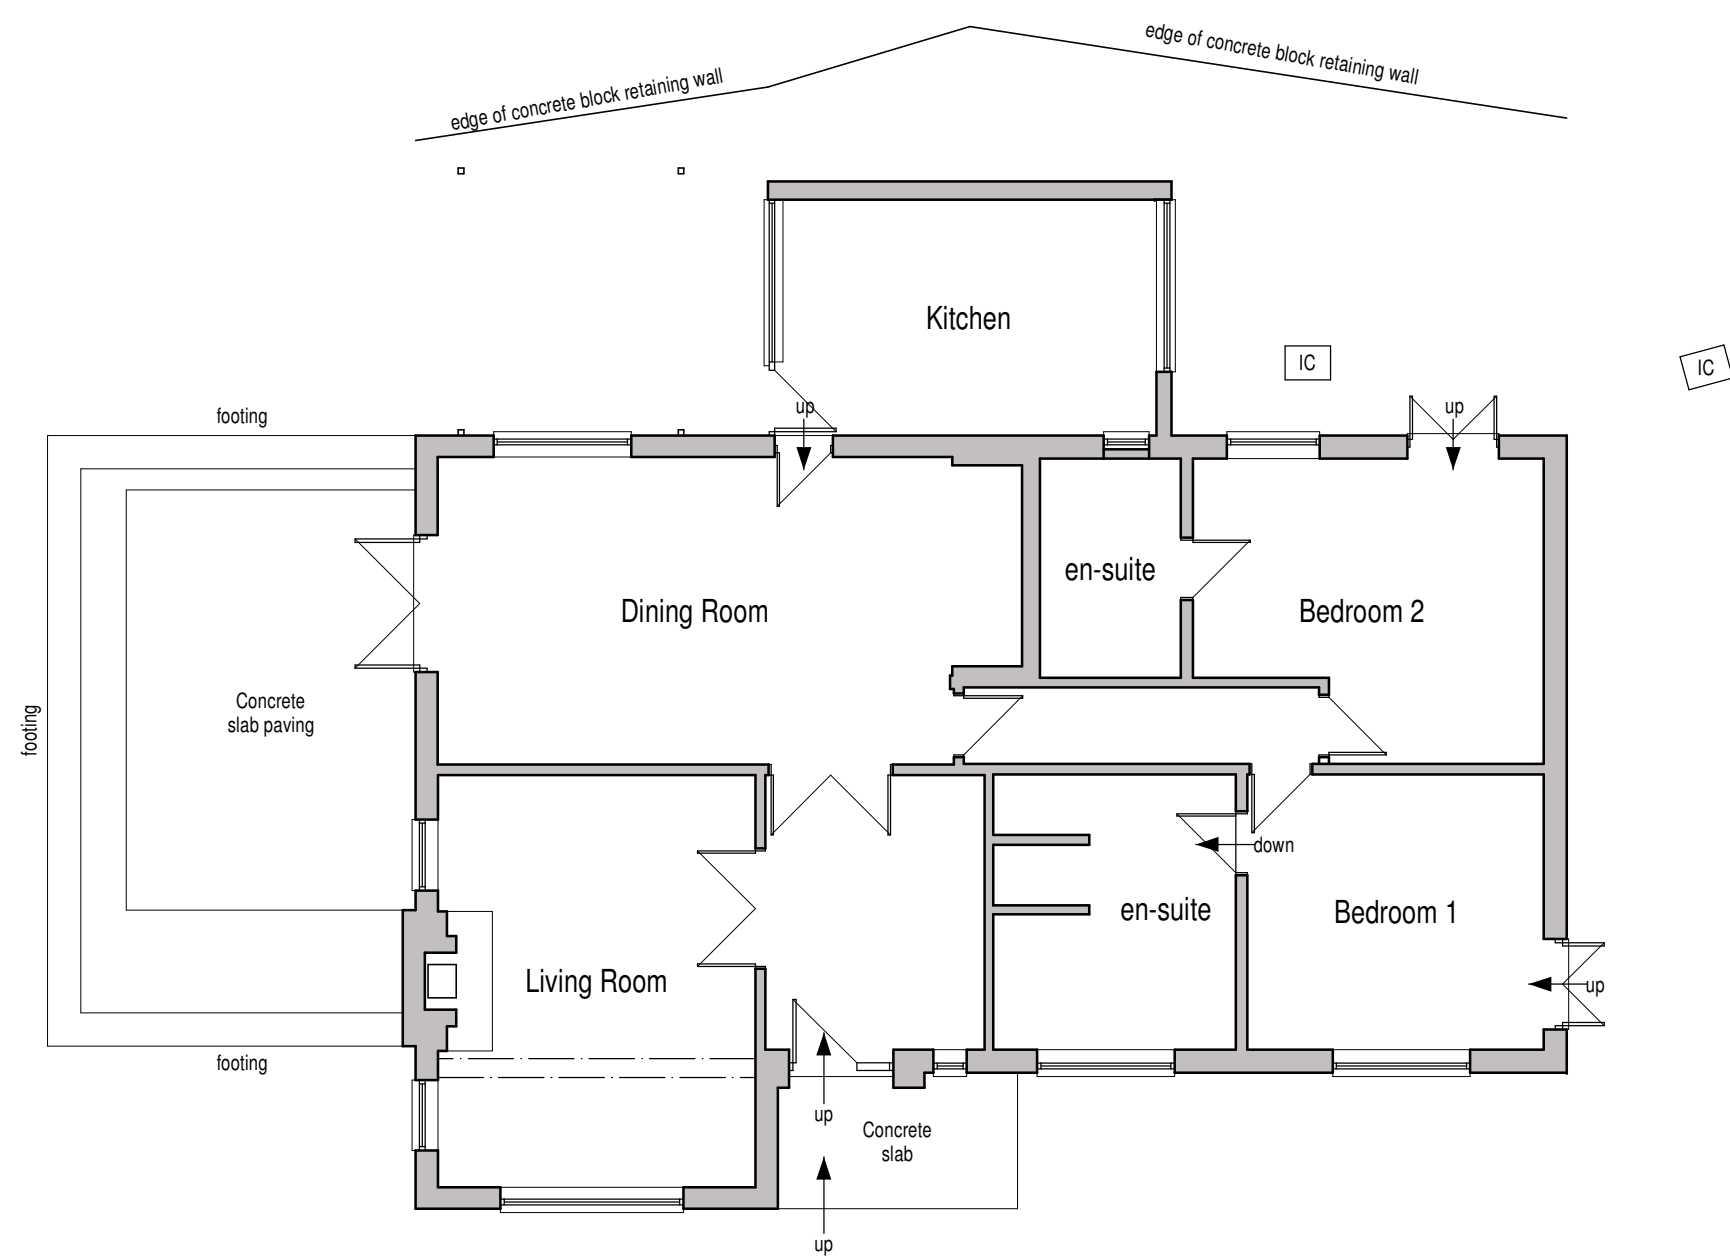

Floor Plan

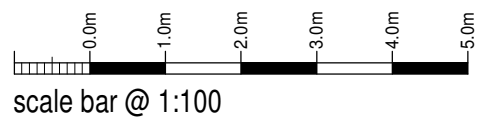

MR P STANMORE

Proposed alterations and extensions
Greenacres,
Earlsway,
Waterhouses,
Staffordshire,
ST10 3EG

Existing Conditions Floor Plan and Elevations

Date	Sheet	Scale
April 2022	A1	1:100
Dwg No	Rev.	Drawn
2022-2696-01	-	ASR / NAW



10 Cawdry Buildings, Fountain Street, Leek, ST13 6JP
Telephone: 01538 386002
E-mail: info@sammonsltd.co.uk
Web: www.sammonsltd.co.uk

This drawing is copyright.
All dimensions must be checked prior to commencement.