
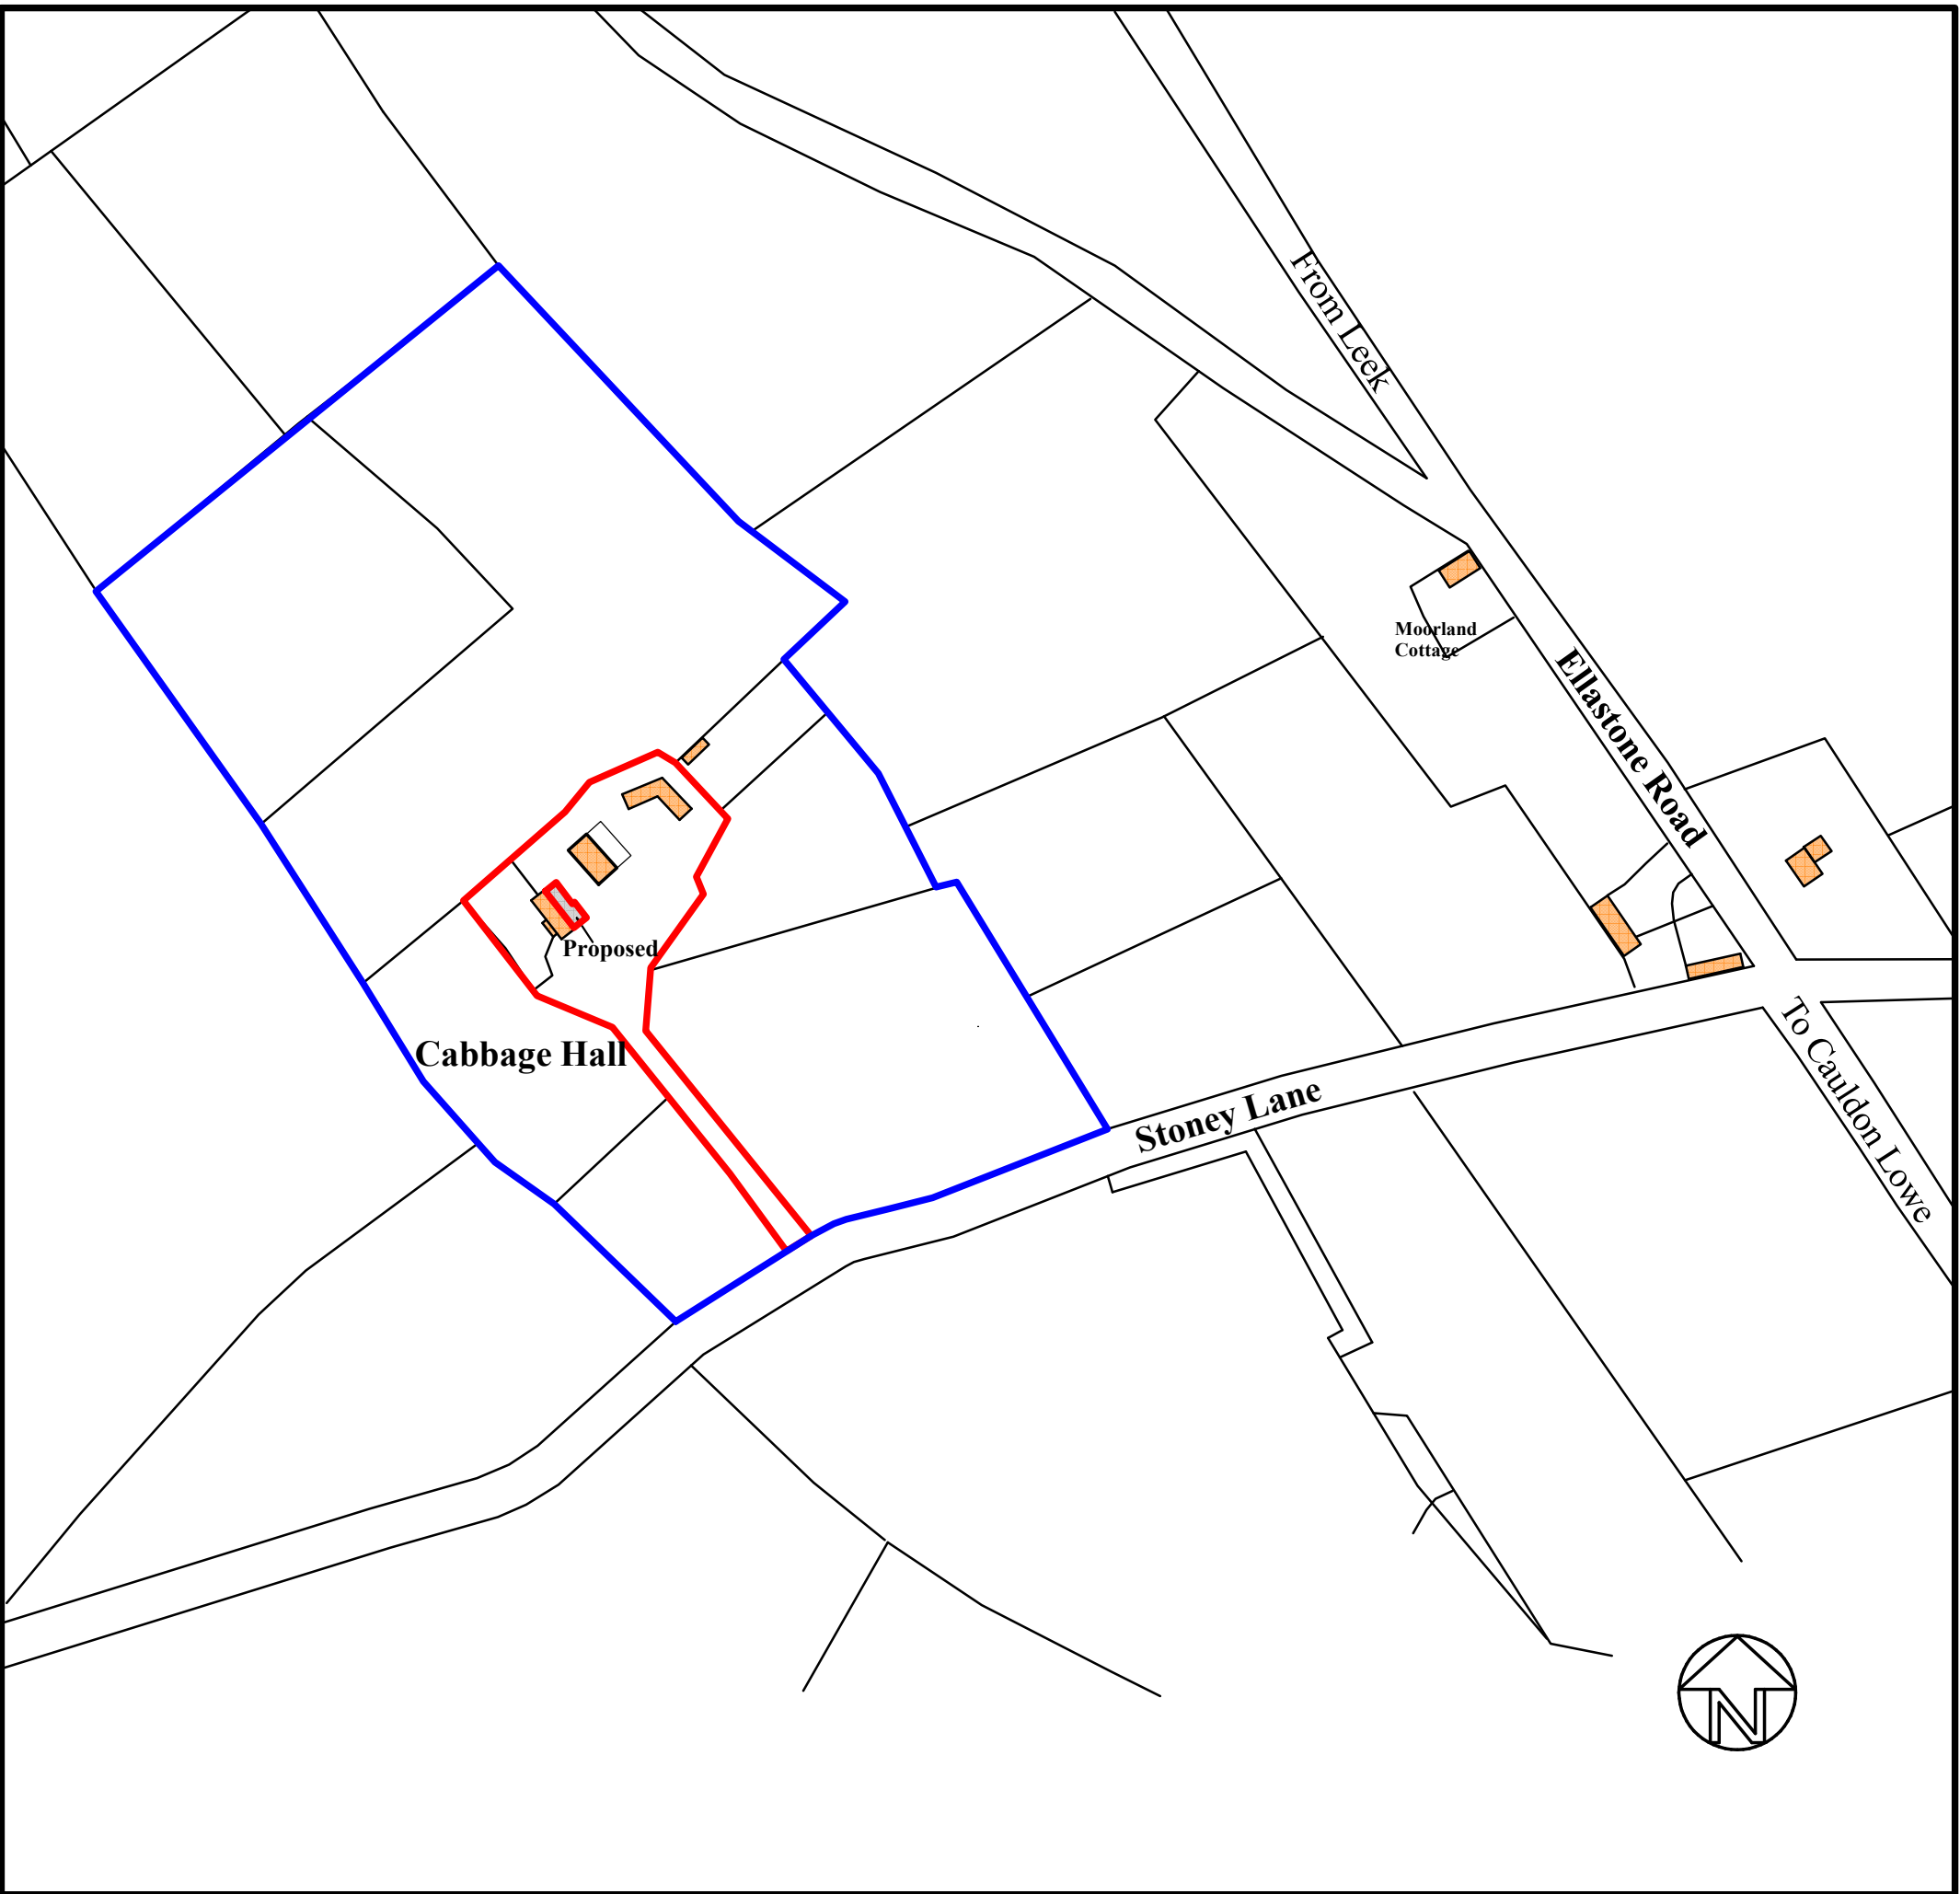


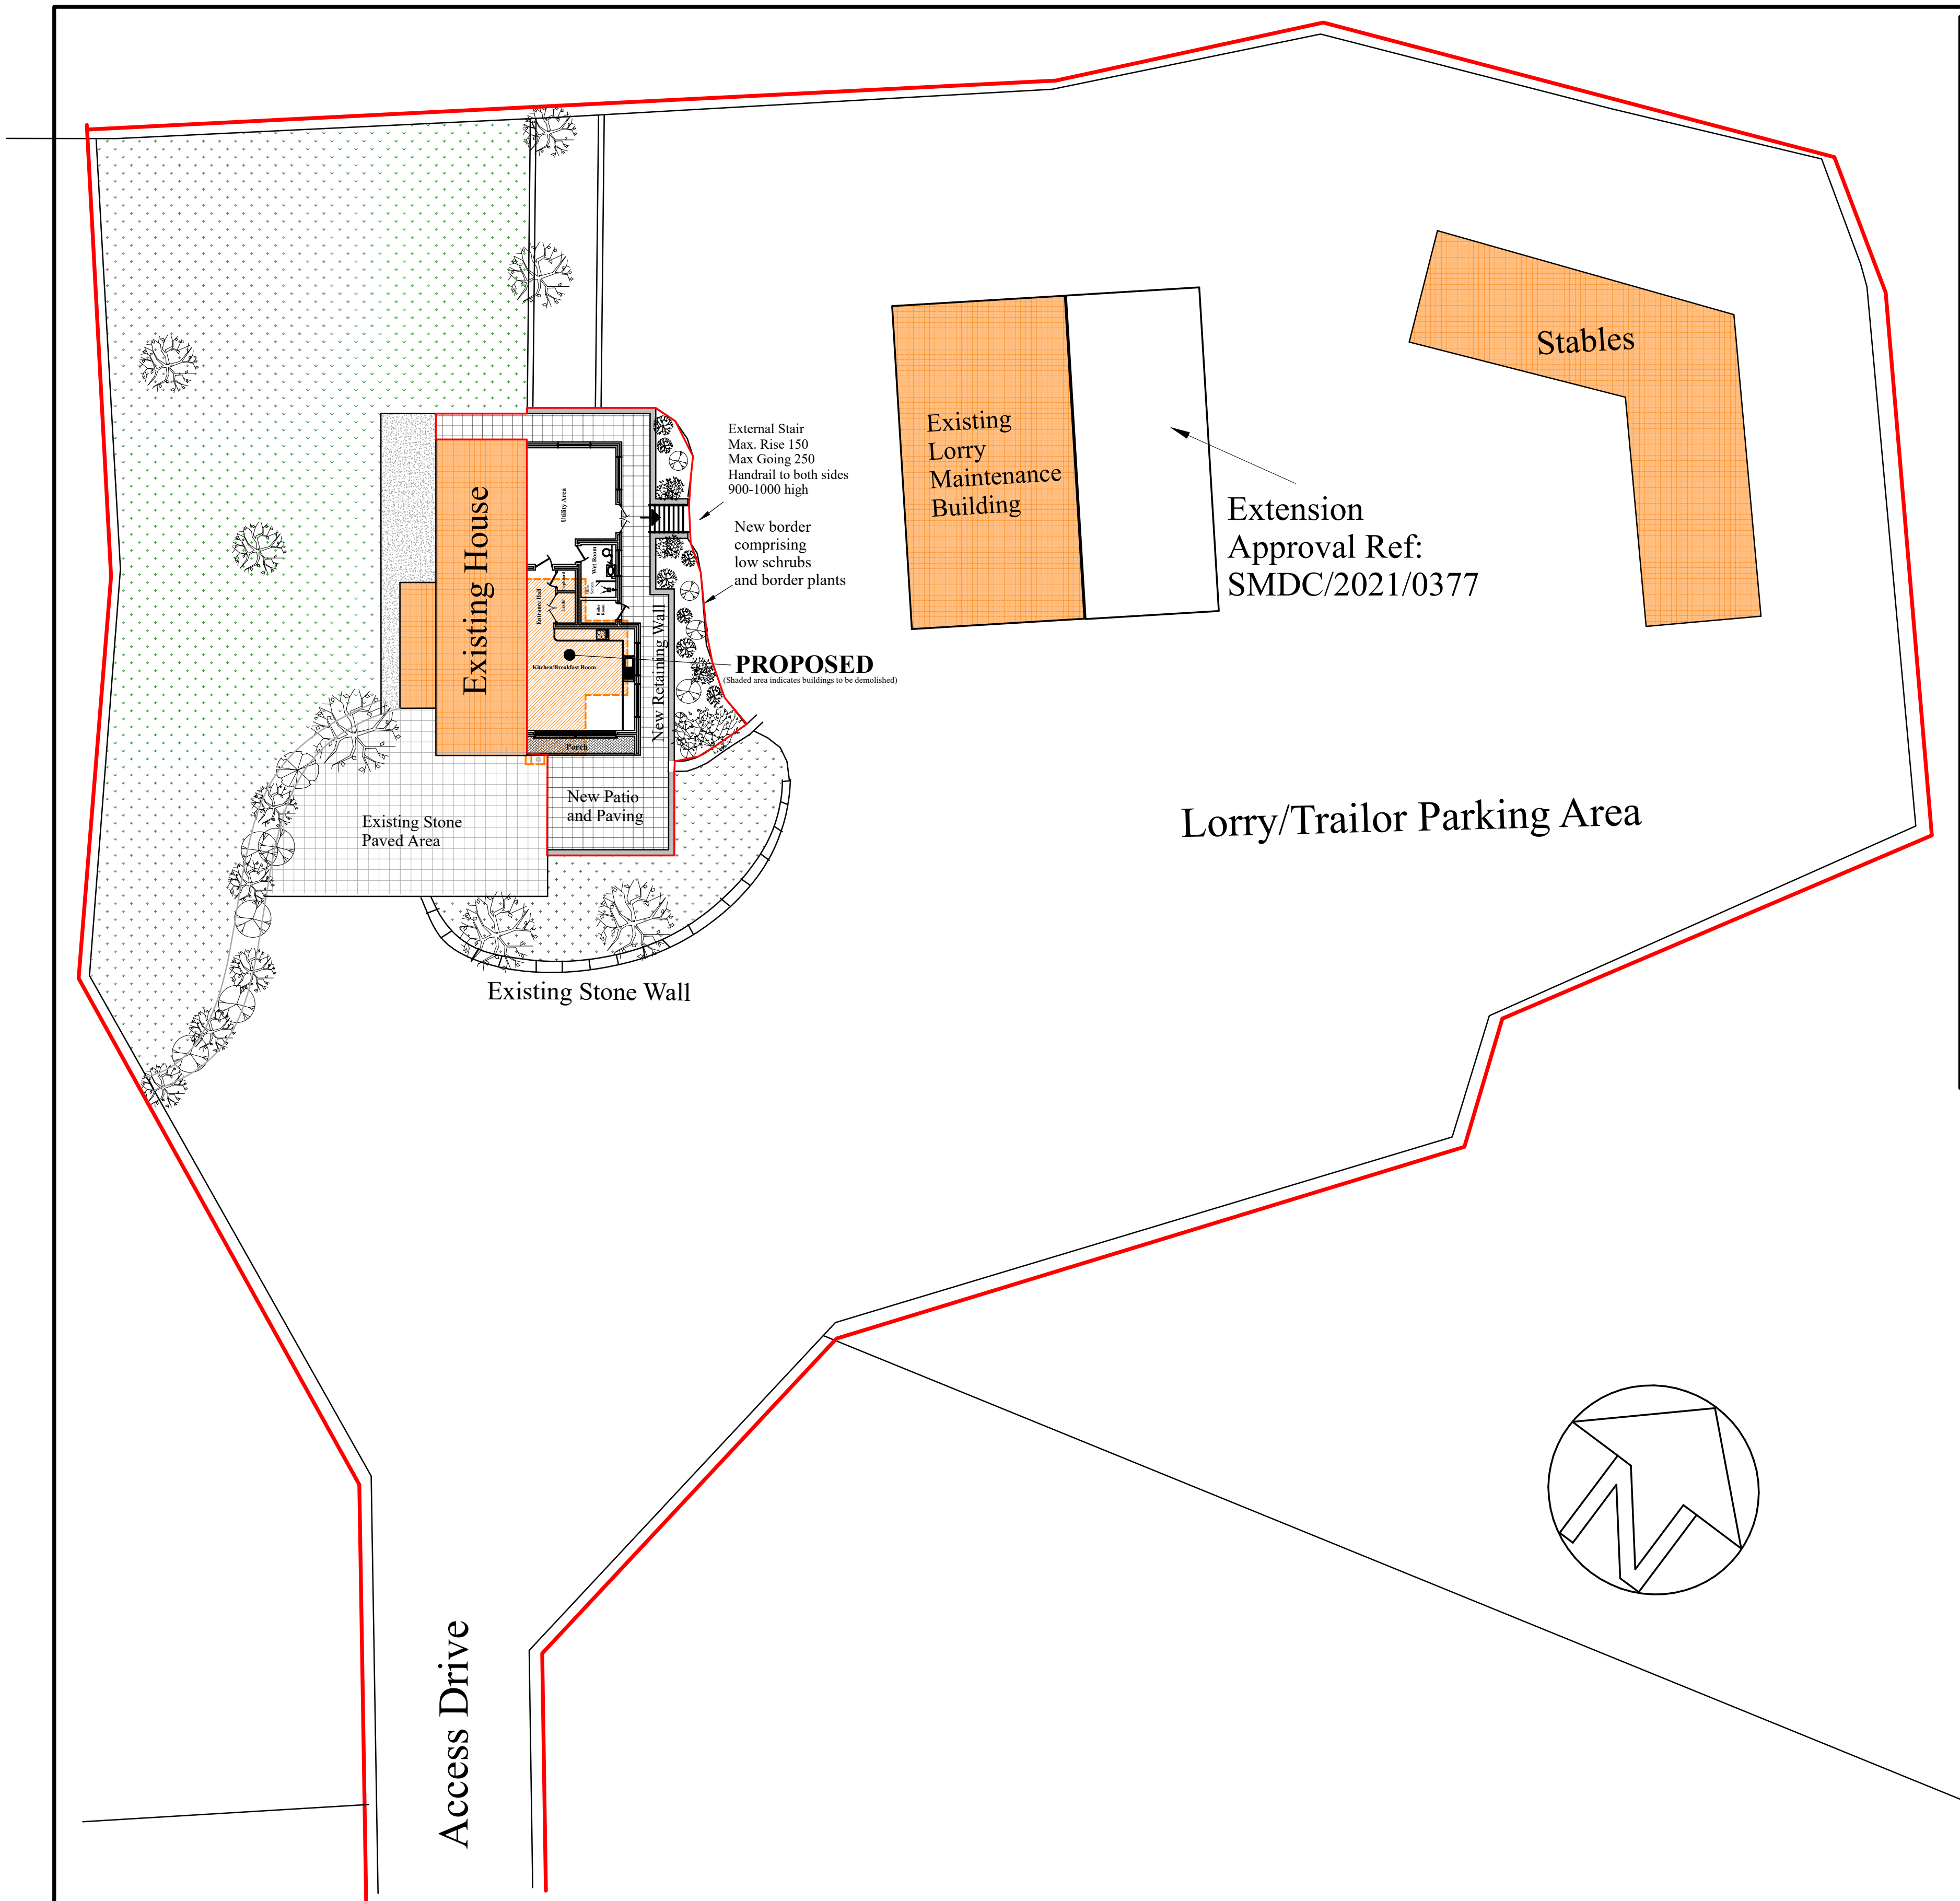

Location Plan - 1:2500

This drawing is not a contractual/constructual specification, and is intended for planning purposes only. Please refer to individual contractors written specifications and details for contractual details.

All work must conform with Planning, Building Control and CDM Regulations. Dimensions to be checked on site prior to commencement of work.
E&OE

REV	REVISION	DATE	BY
Ivan J. Cooper Architectural & Engineering Design Caudon Lane, Stoke on Trent, ST10 3ET. Tel: 01538 702738			
CLIENT Mr & Mrs G Moores			
CONTRACT Proposed Alterations & Extension at:- Cabbage Hall Farm Stoney Lane Caudon Stoke on Trent ST10 3ES			
TITLE Location & Site Plans			
CONTRACT No			
SCALES		As indicated	
DATE	26/04/22	DRAWN	ijc
DRAWING NUMBER		3620-01	
		Original A1	