



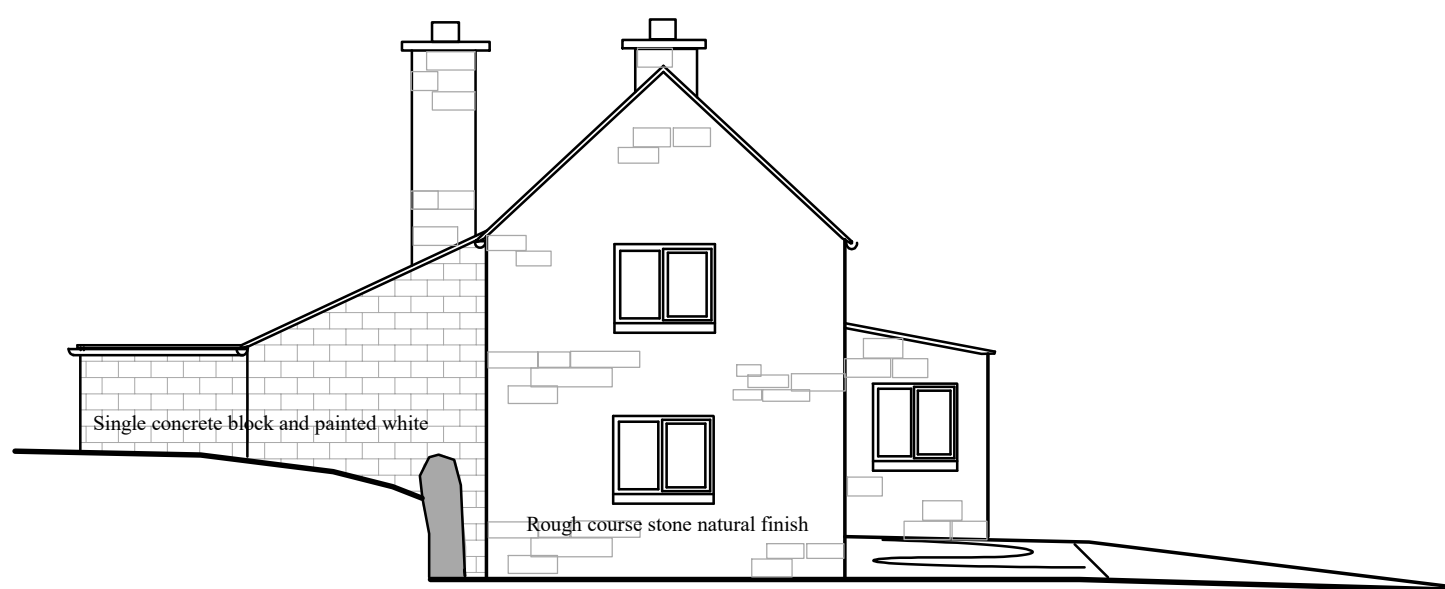


South West Elevation

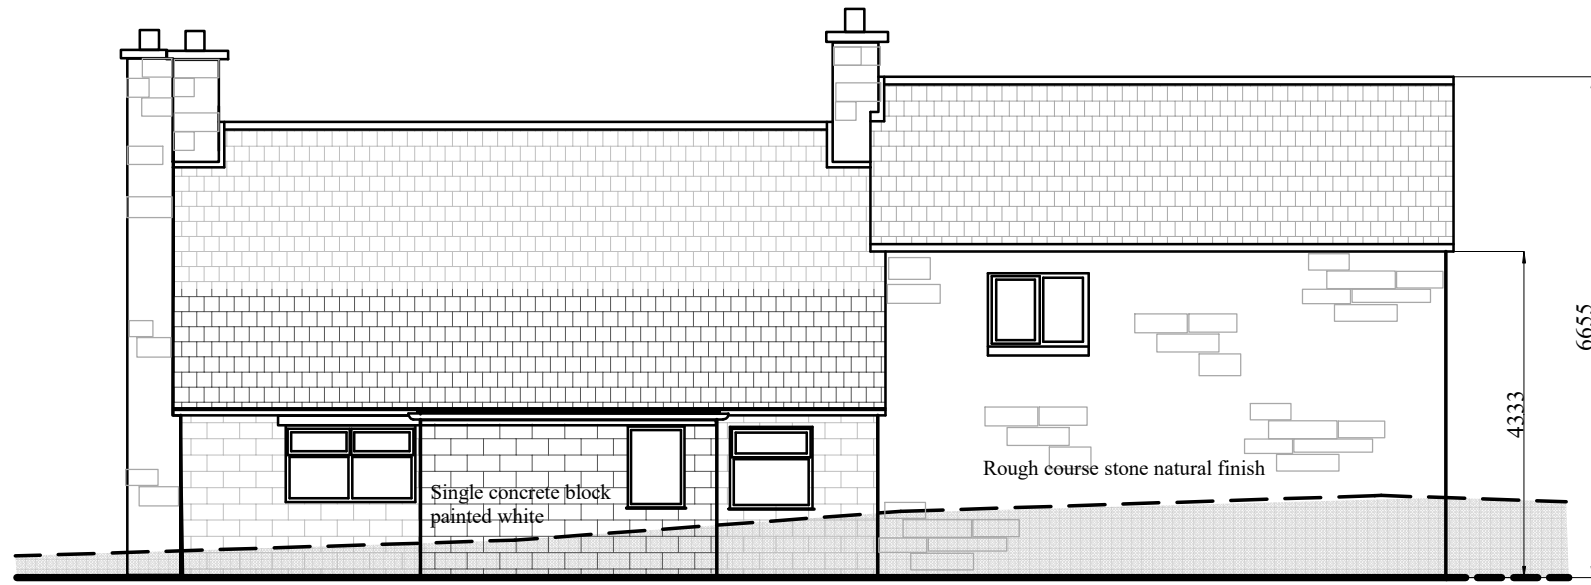


North West Elevation




North East Elevation

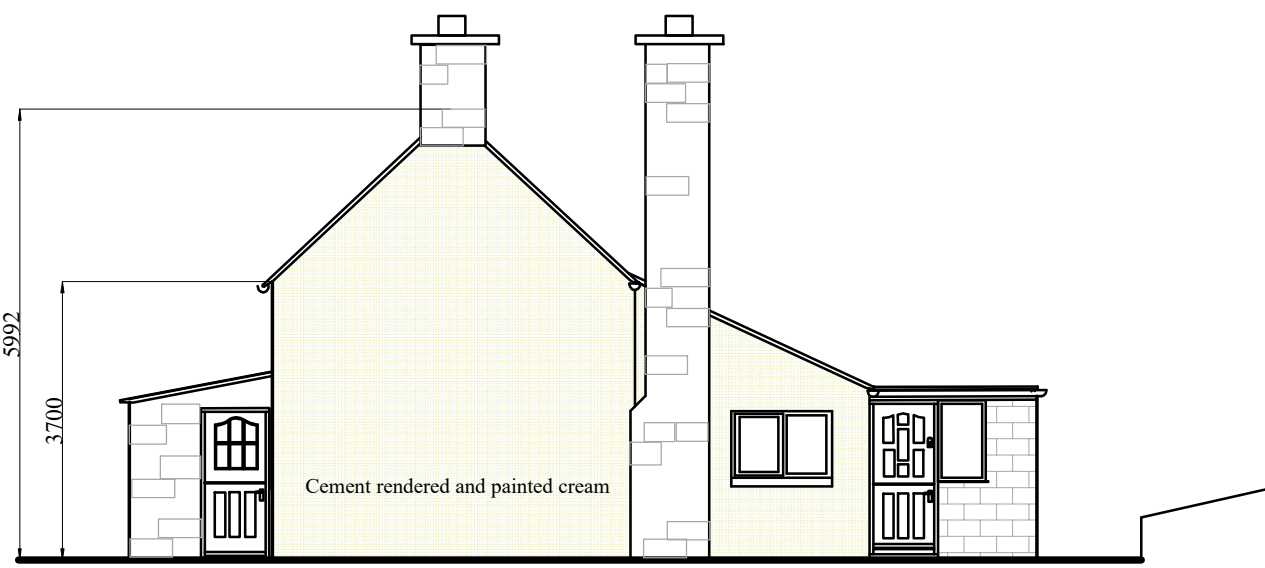


South East Elevation

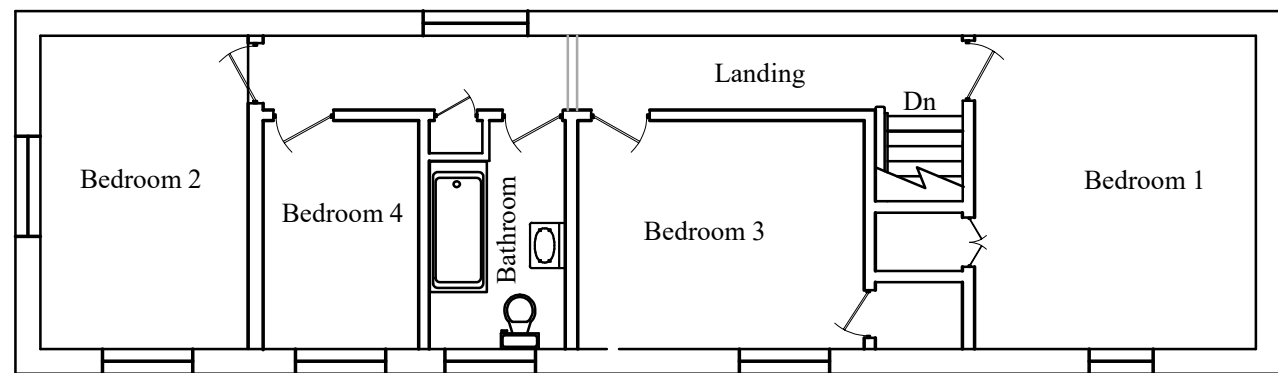

First Floor Plan

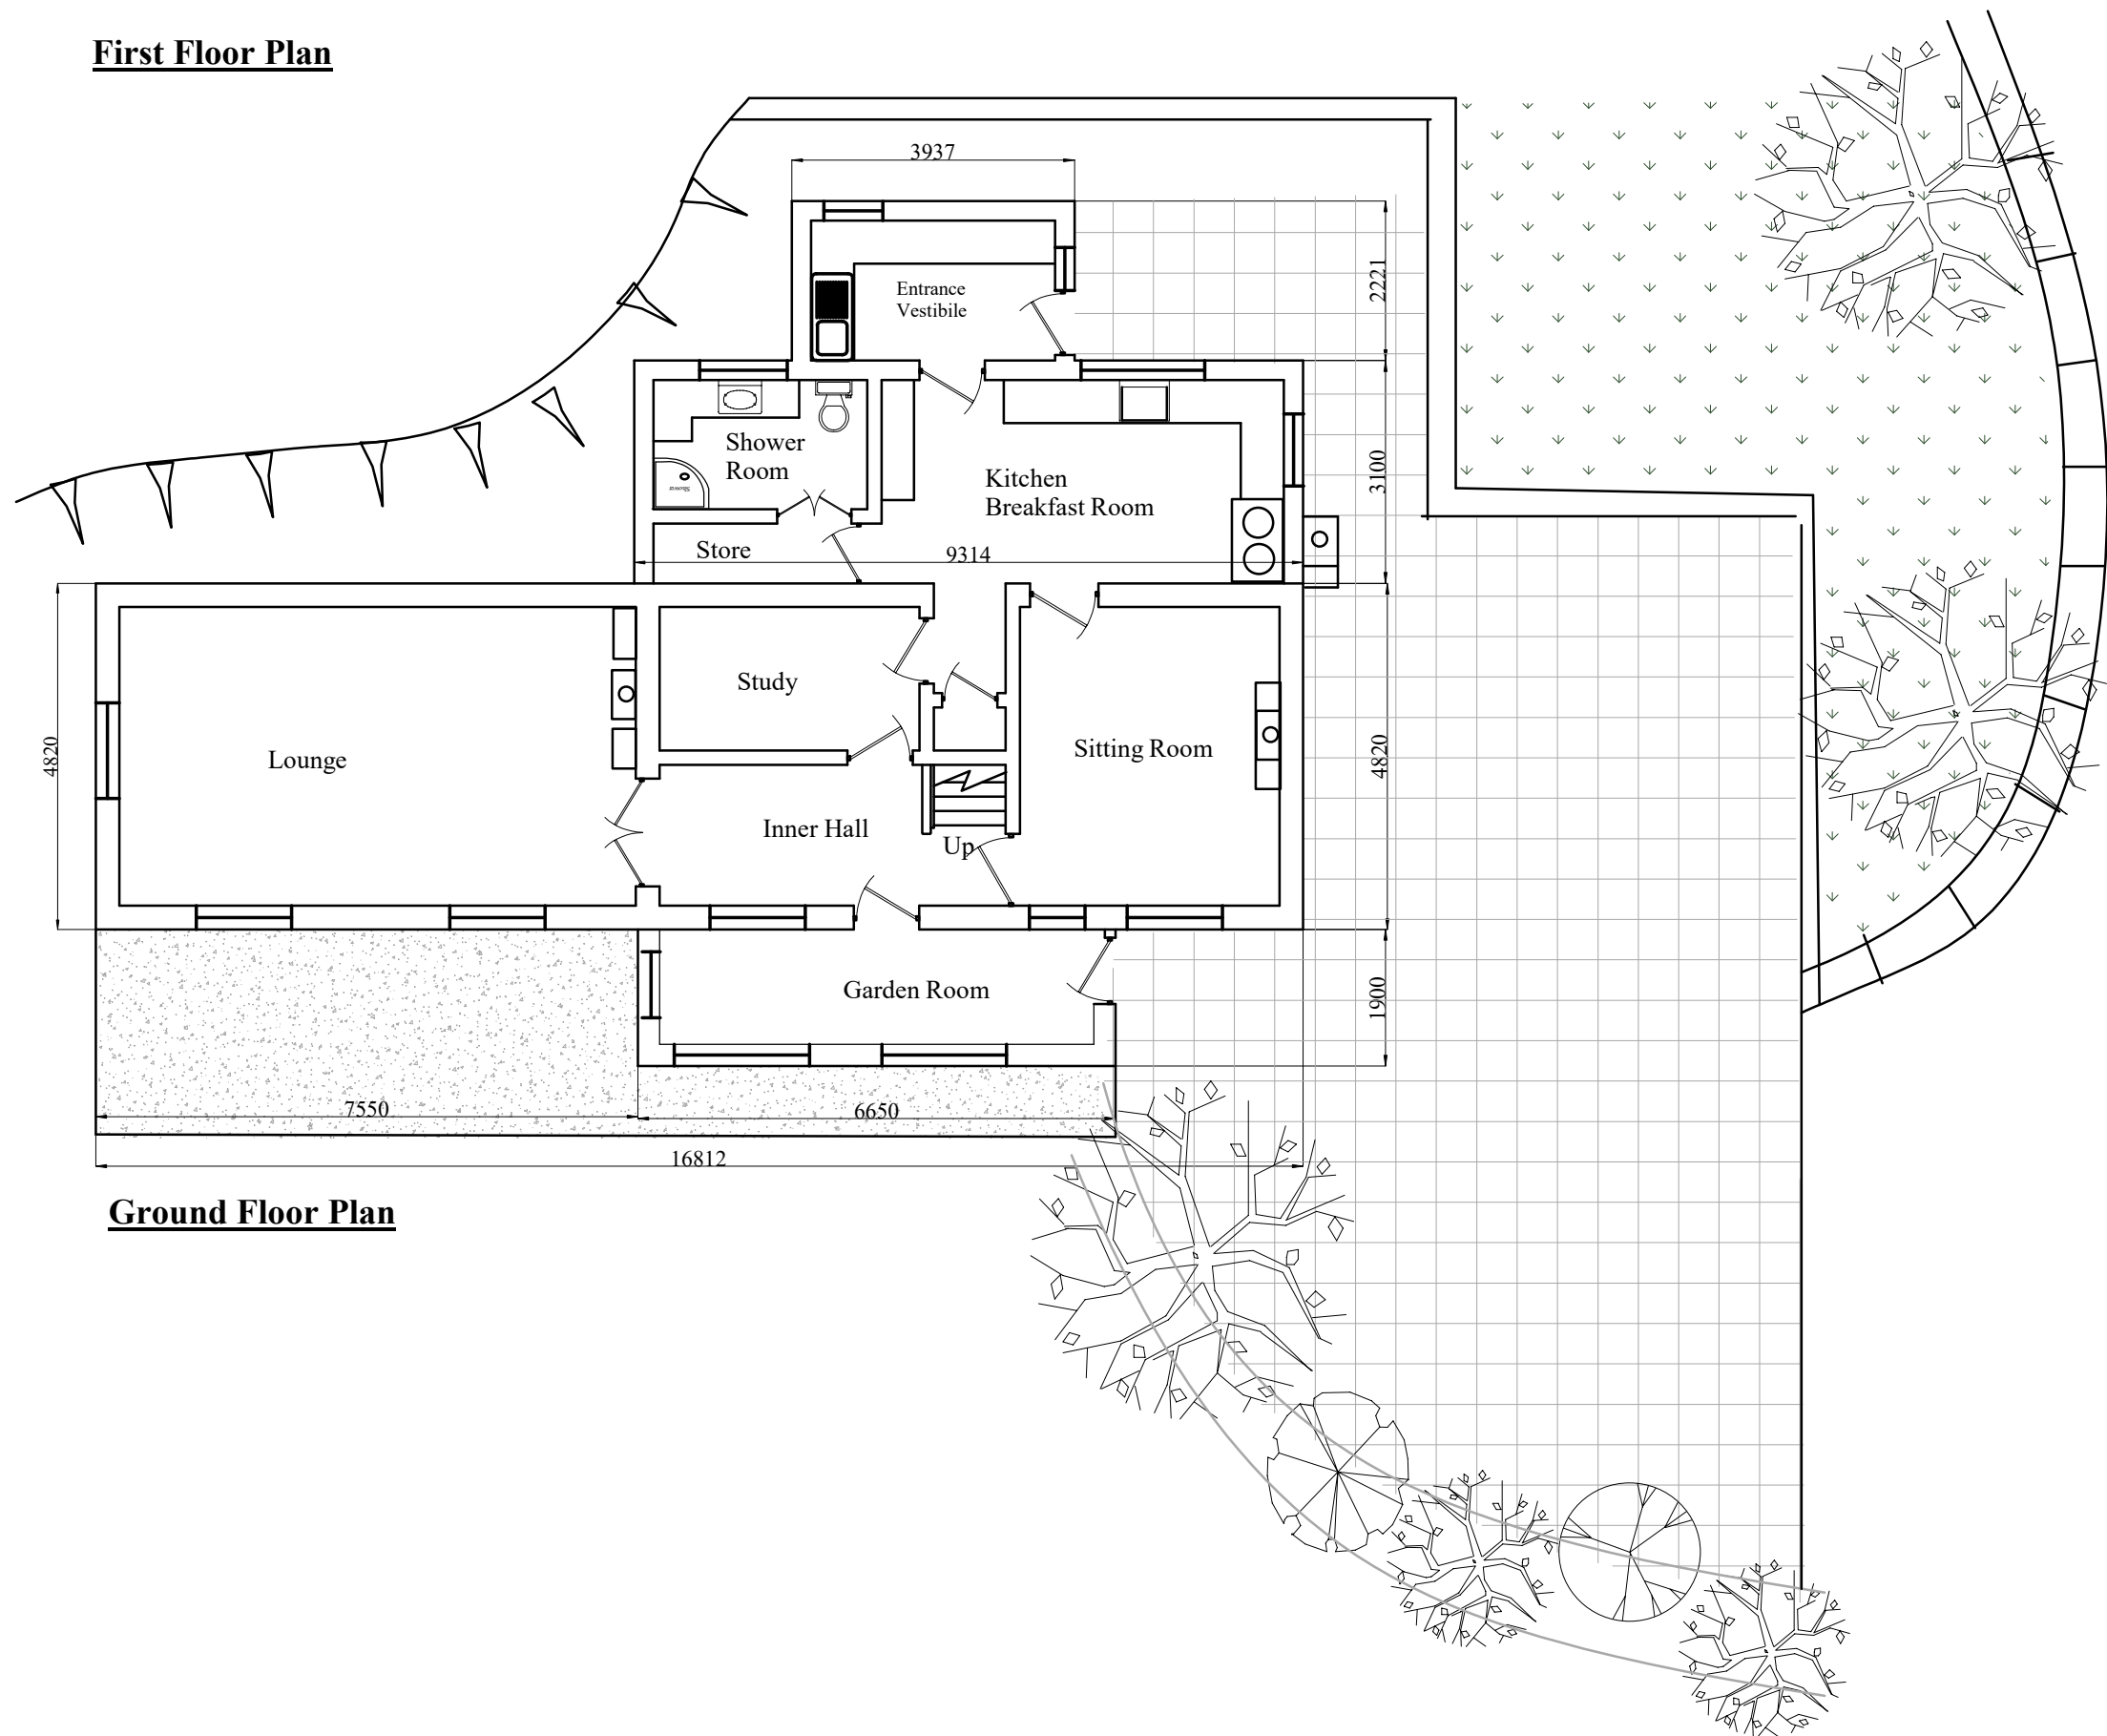

Ground Floor Plan

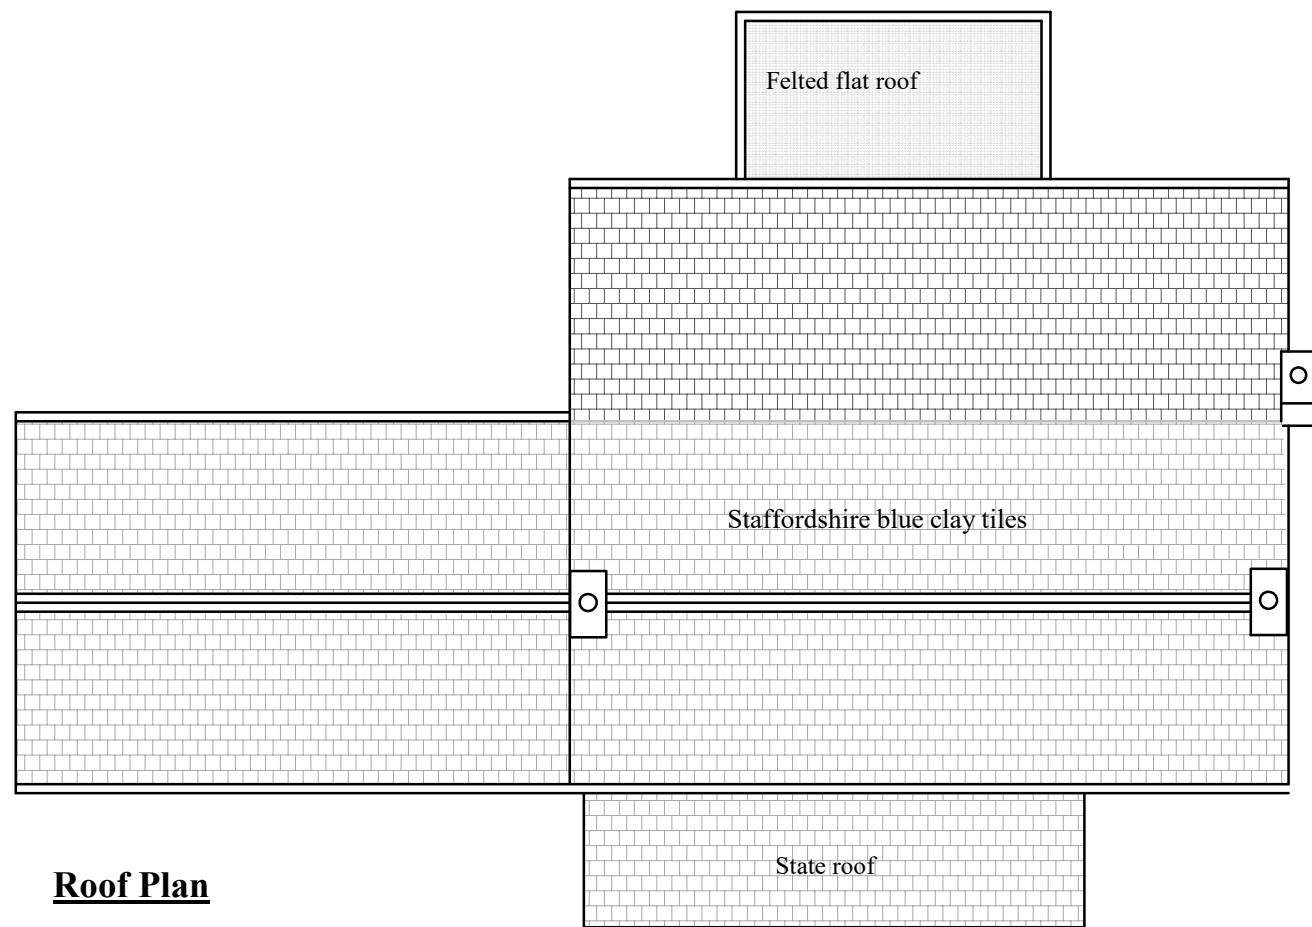

Roof Plan

General Notes

Existing domestic property - remove kitchen, shower room and entrance areas. Rebuild and update to provide improved facilities

Area. Total domestic area 114 sq m

Walls. Roughly coursed natural stone to main building. Single concrete block to kitchen, shower and entrance areas.

Roof. Staffordshire blue clay tiles to main building, kitchen, shower and entrance.

Windows. Imitation timber dark brown PVC framed double glazed

Gutters & fallpipes PVC HR gutter with PVC RWP

This drawing is not a contractual/constructual specification, and is intended for planning purposes only. Please refer to individual contractors written specifications and details for contractual details.

All work must conform with Planning, Building Control and CDM Regulations. Dimensions to be checked on site prior to commencement of work.
E&OE

REV	REVISION	DATE	BY
CLIENT			
Mr & Mrs G Moores			
CONTRACT			
Proposed Alterations & Extension at:- Cabbage Hall Farm Stoney Lane Cauldon Stoke on Trent ST10 3ES			
TITLE			
Existing House Layout			
CONTRACT No			
SCALES 1:100			
DATE	26/04/22	DRAWN	ijc
DRAWING NUMBER			
3620-02			
Original AI			