


Copyright of this drawing is vested in the Architect and it must not be copied or reproduced without consent. Figured dimensions only are to be taken from the drawing. All contractors must refer to the site and be responsible for taking and be advised of any variation between drawing and site conditions. It is the responsibility of the contractor to ensure that the drawing is used in accordance with the contract and to ensure that the drawing is used in accordance with the contract and to ensure that the drawing is used in accordance with the contract.

Rev	Down	Comments	Date
-----	------	----------	------

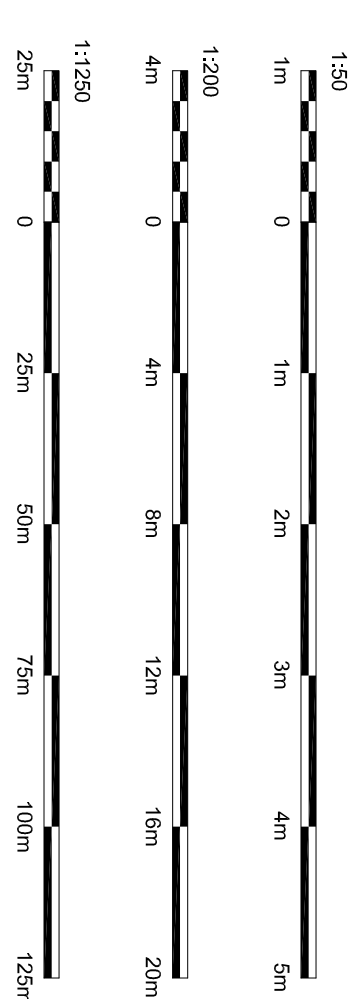

Site Location Plan 1:1250



Site Plan 1:500

Client
Mr & Mrs M Bell

Project
Proposed extension at 455 Uthorxeter Road, Blythe Bridge, Stoke-on-Trent

Title
Plans as Proposed

Drawn
MJC

Date
Nov 2021

Scale
As Stated

Project No
01117


Drawing No.
AL(0)03

Rev
C

Hewitt&Carr Architects

A. Design House 117-19 Leek Road, Cheddleton, ST10 1JE
T. 01892 558893
E. enquiries@hccarchitects.co.uk
W. www.hccarchitects.co.uk

Ground Floor Plan 1:50

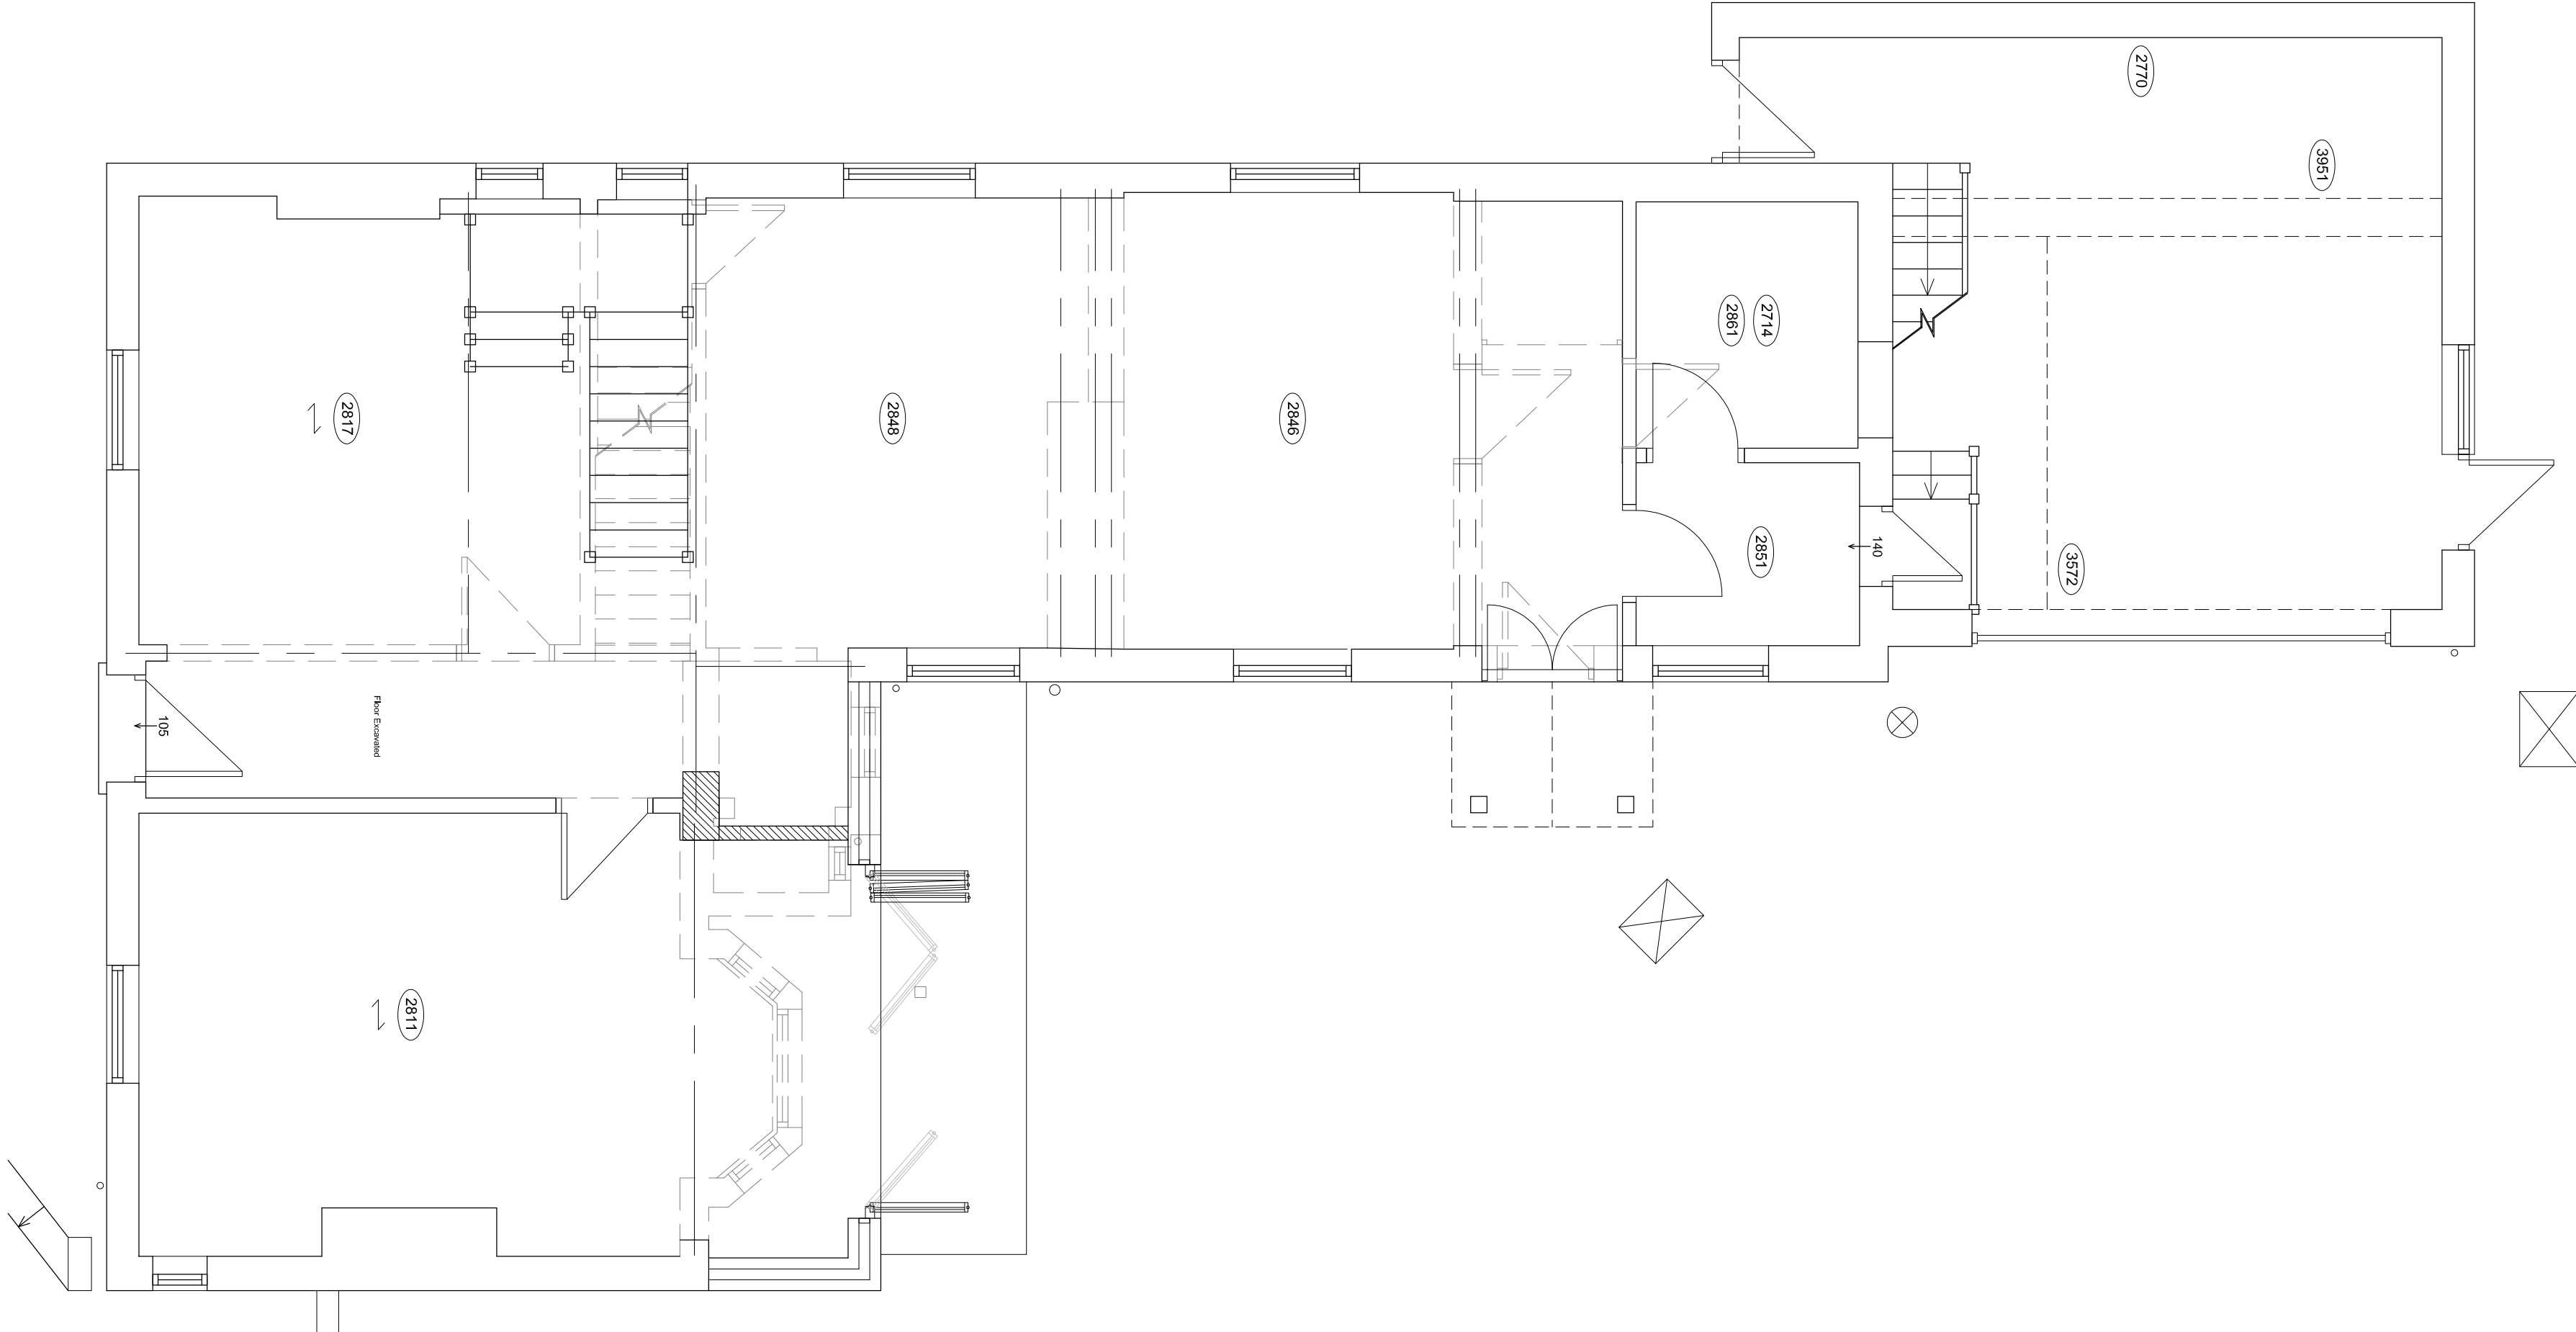

First Floor Plan 1:50

