



NORTH ELEVATION

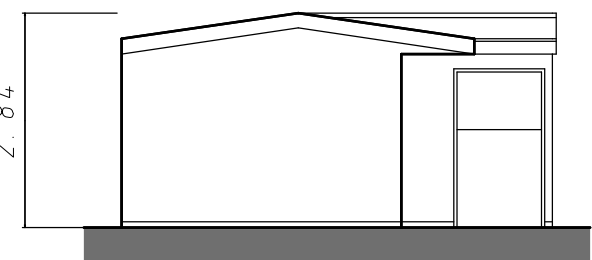


EAST ELEVATION



SOUTH ELEVATION

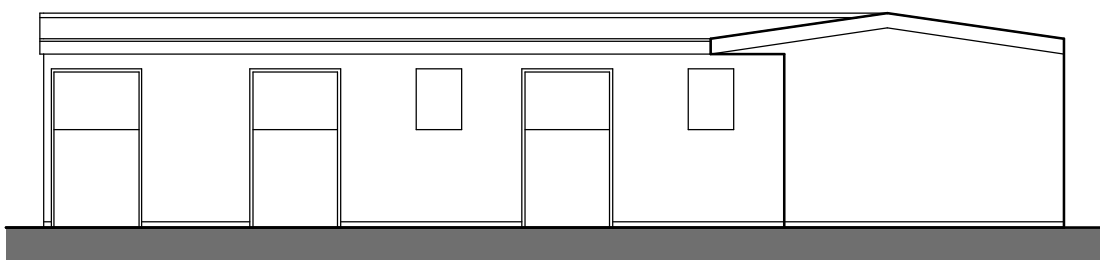


WEST ELEVATION

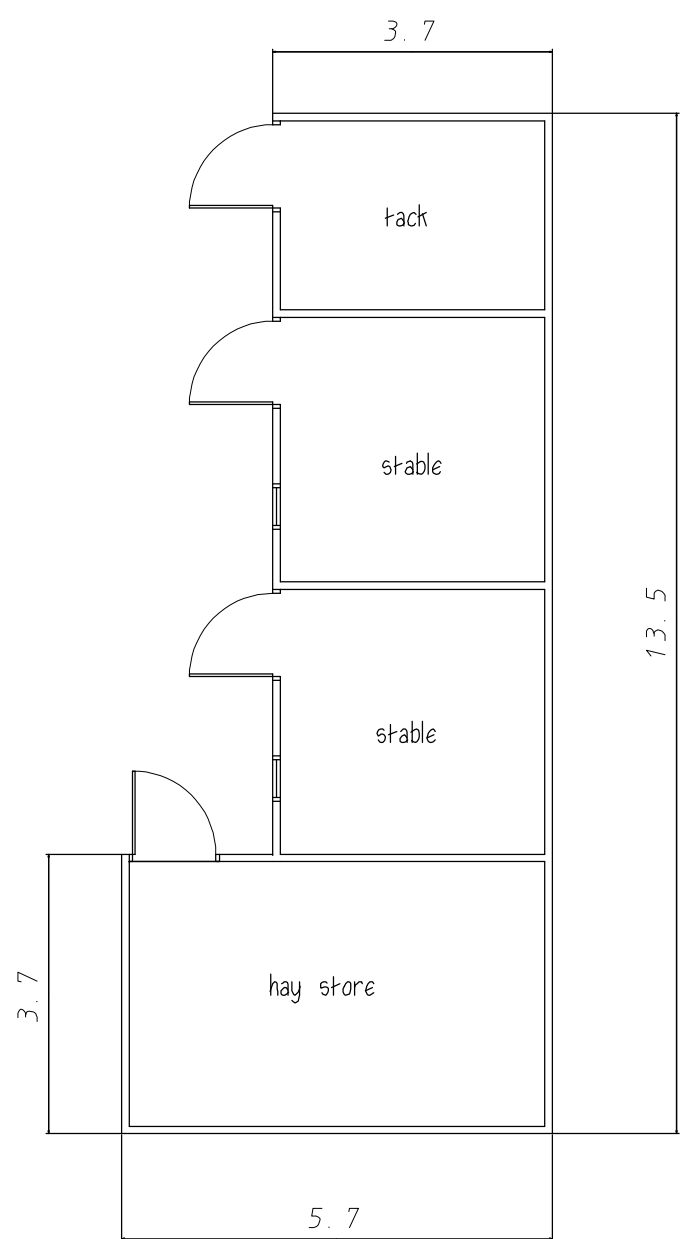


FLOOR PLAN
STABLES
1:100 Scale



SITE PLAN 1:500

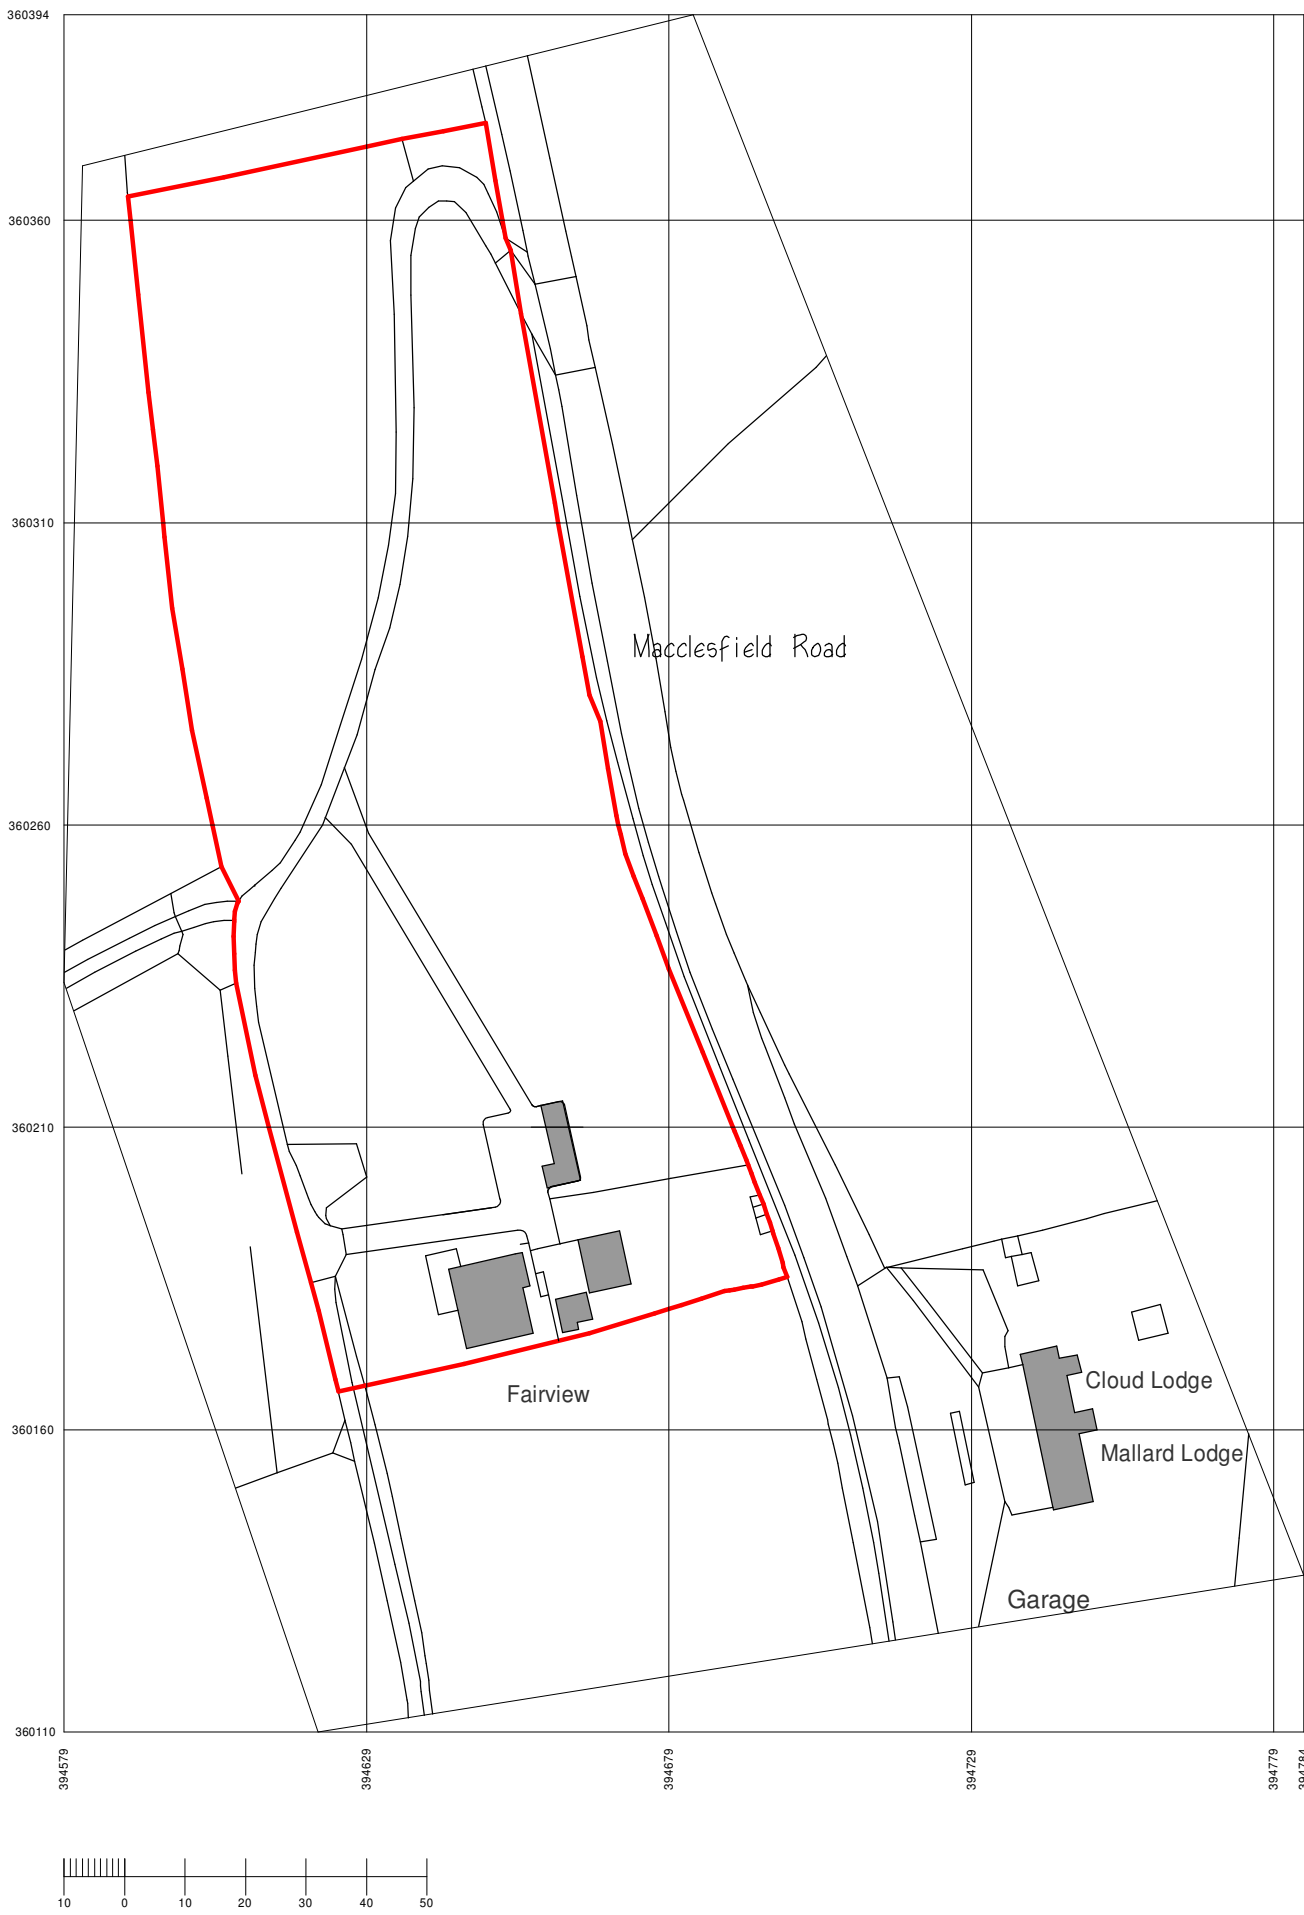

LOCATION PLAN 1:1250

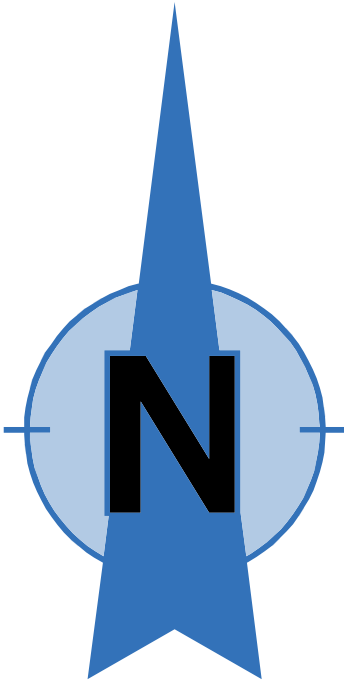

 Design Consultants Chartered Surveying and Architectural Services Hallycombs Farm, Red Lane, Sutton, Macclesfield, Cheshire, SK11 0NA Tel: 01260 253 500 Mob: 07766 200 209	
Clients:	Mr Buxton
Job:	Alterations
Address:	Fairview Macclesfield Road Rushton Spencer
Dwg:	Site, Location & Stable Plans
Scale: 1:500 & 1:1250 @ A2	Date: 13/04/22
Job No: CSD-2091-04	Revision: A