




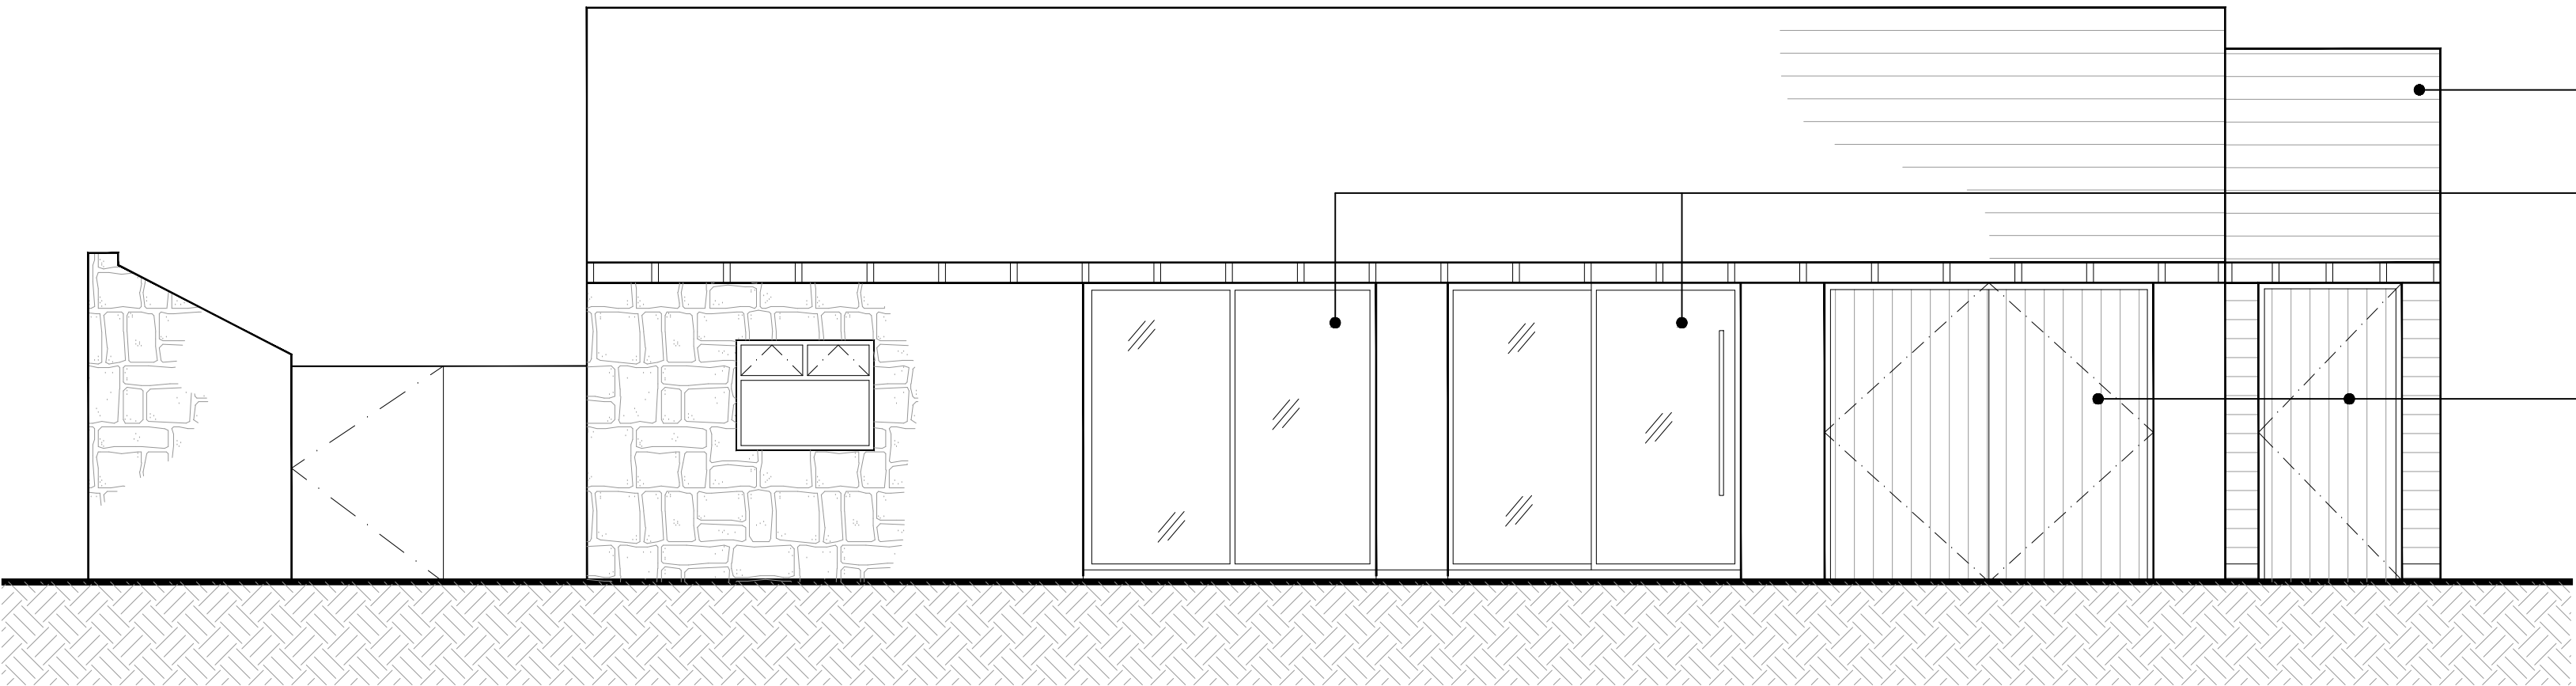


PROPOSED SOUTH-WEST ELEVATION

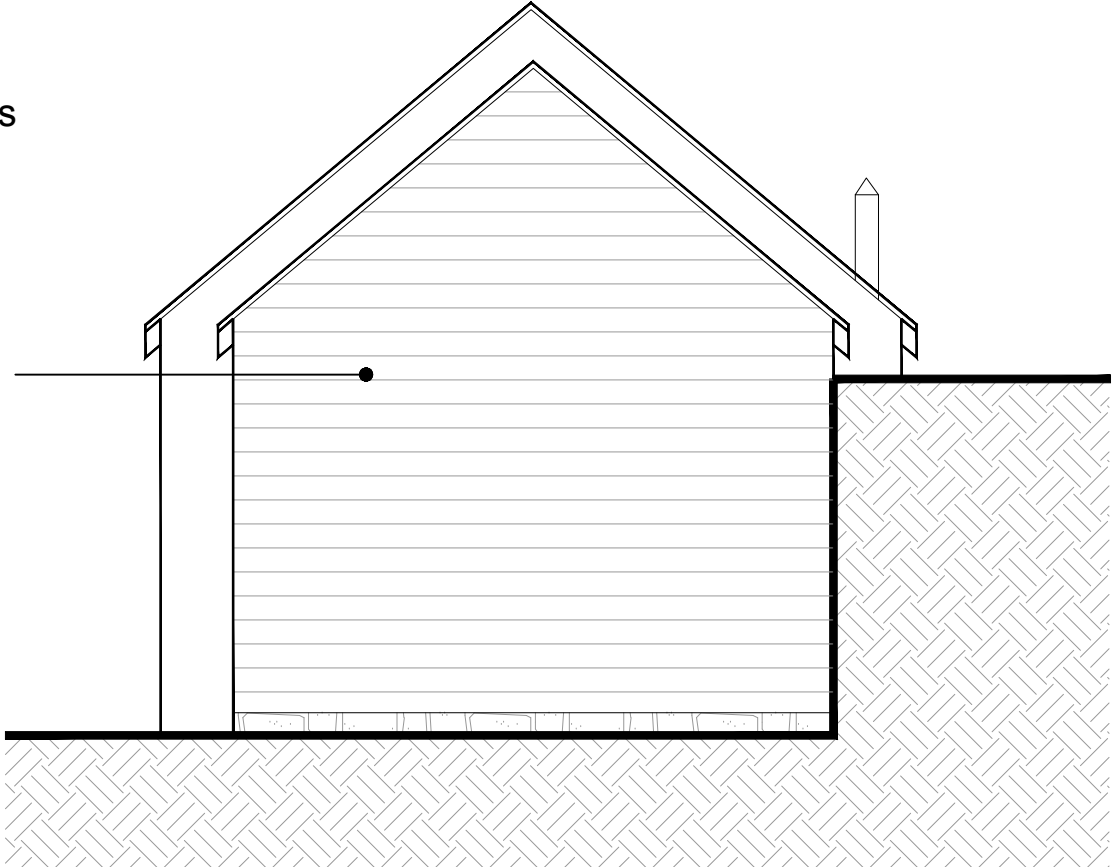


PROPOSED SOUTH-EAST ELEVATION

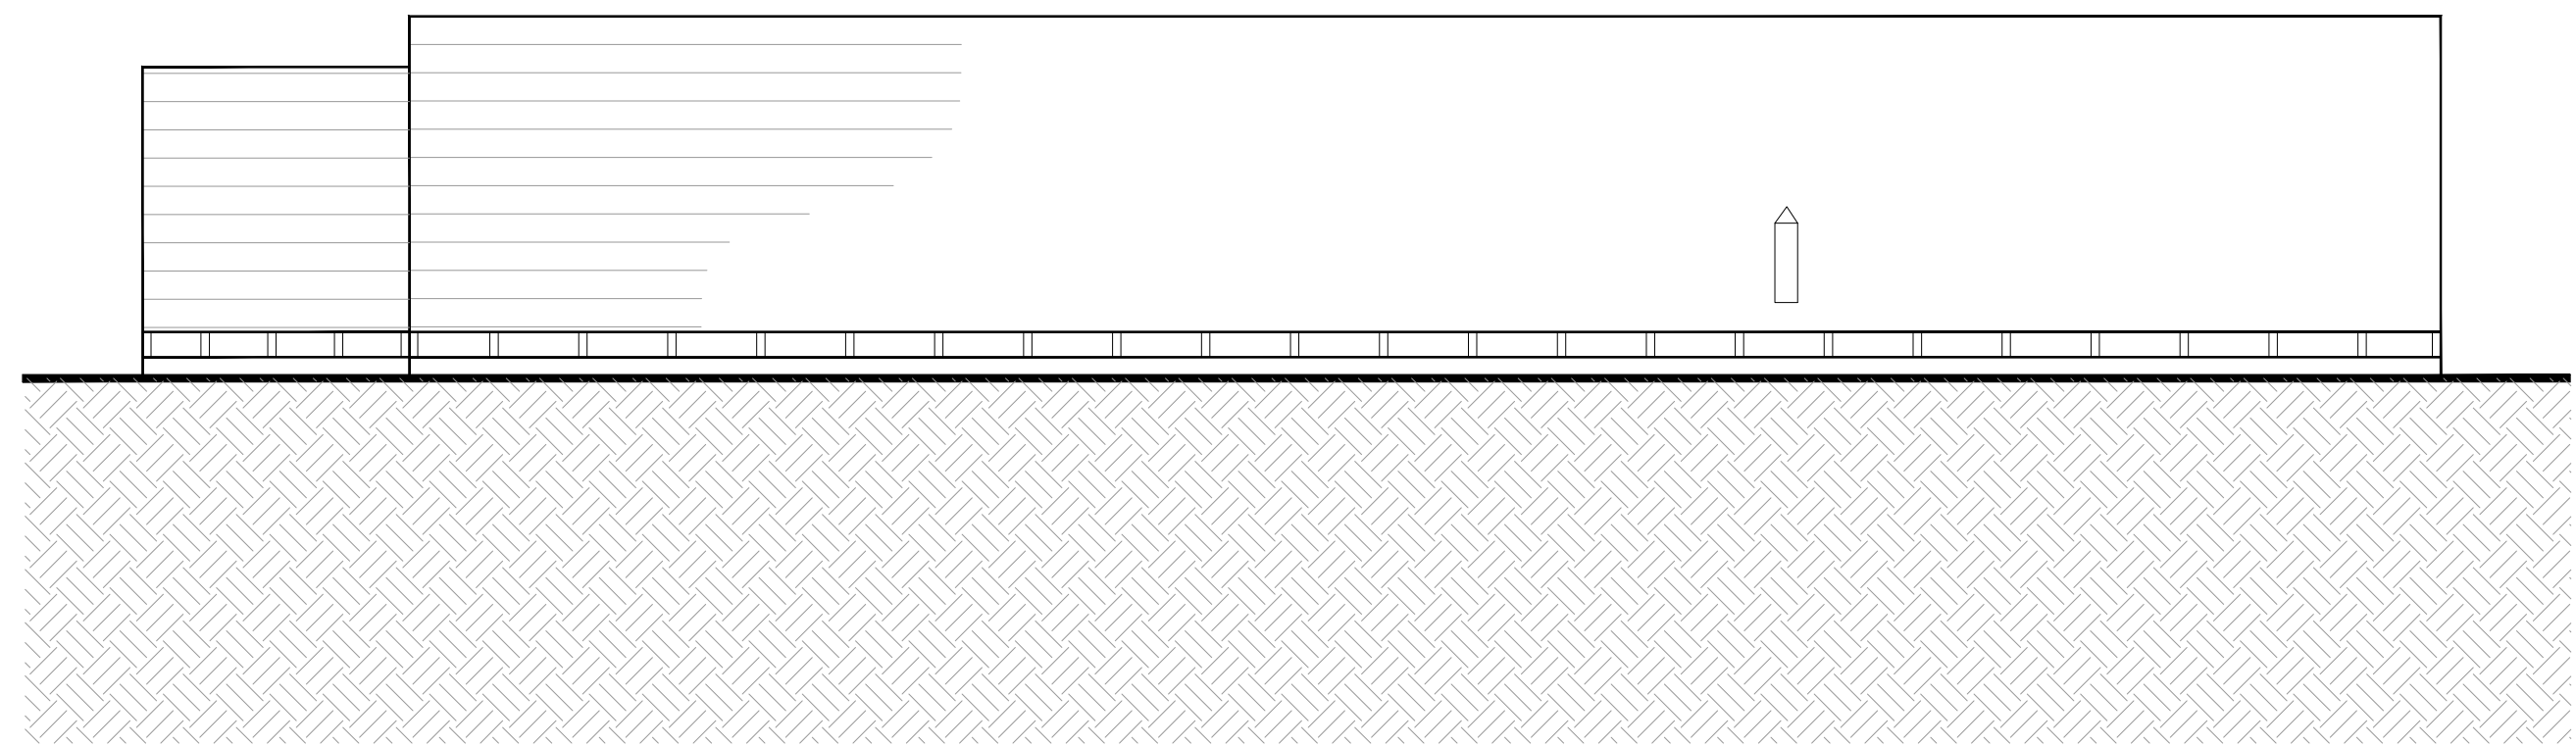

PROPOSED NORTH-EAST ELEVATION

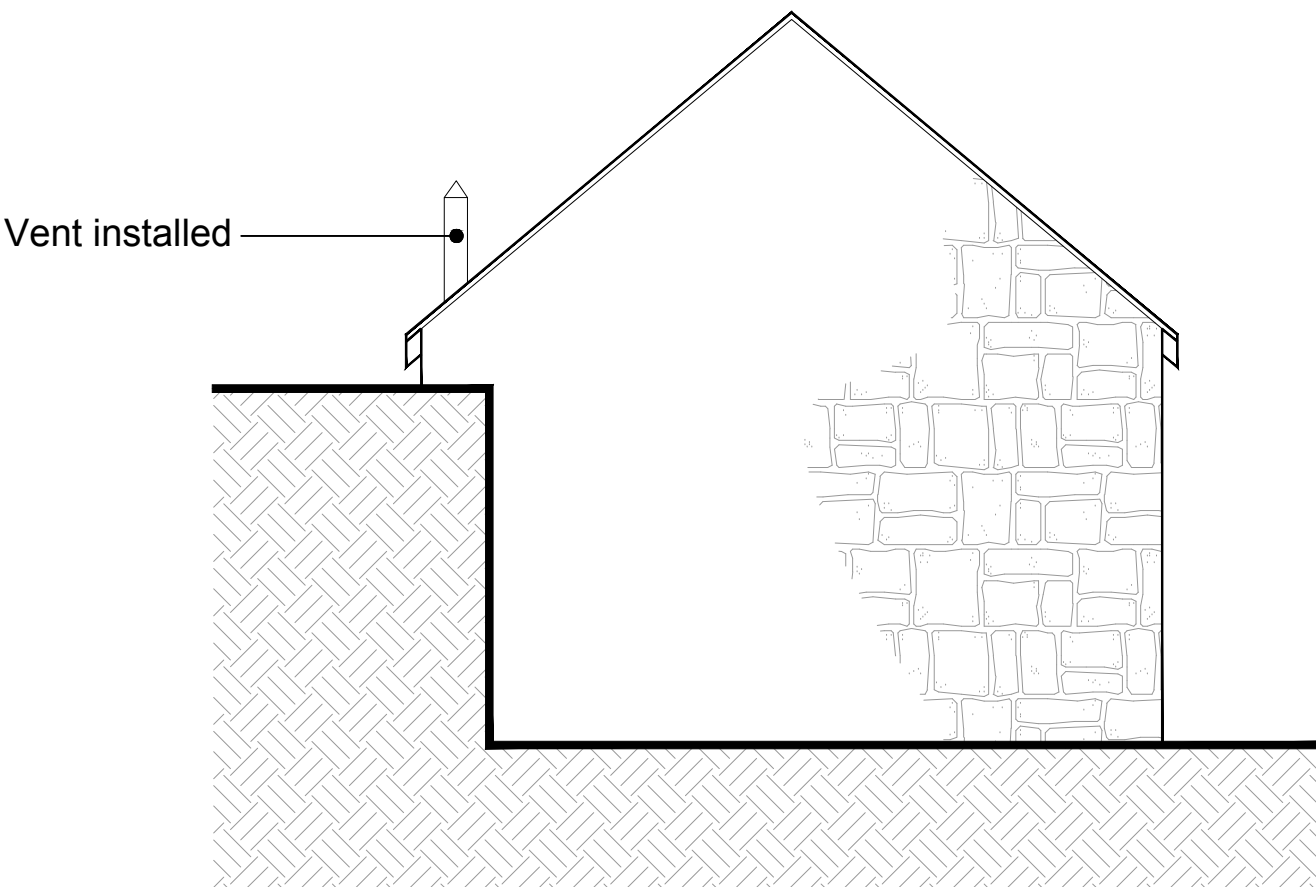

PROPOSED NORTH-WEST ELEVATION

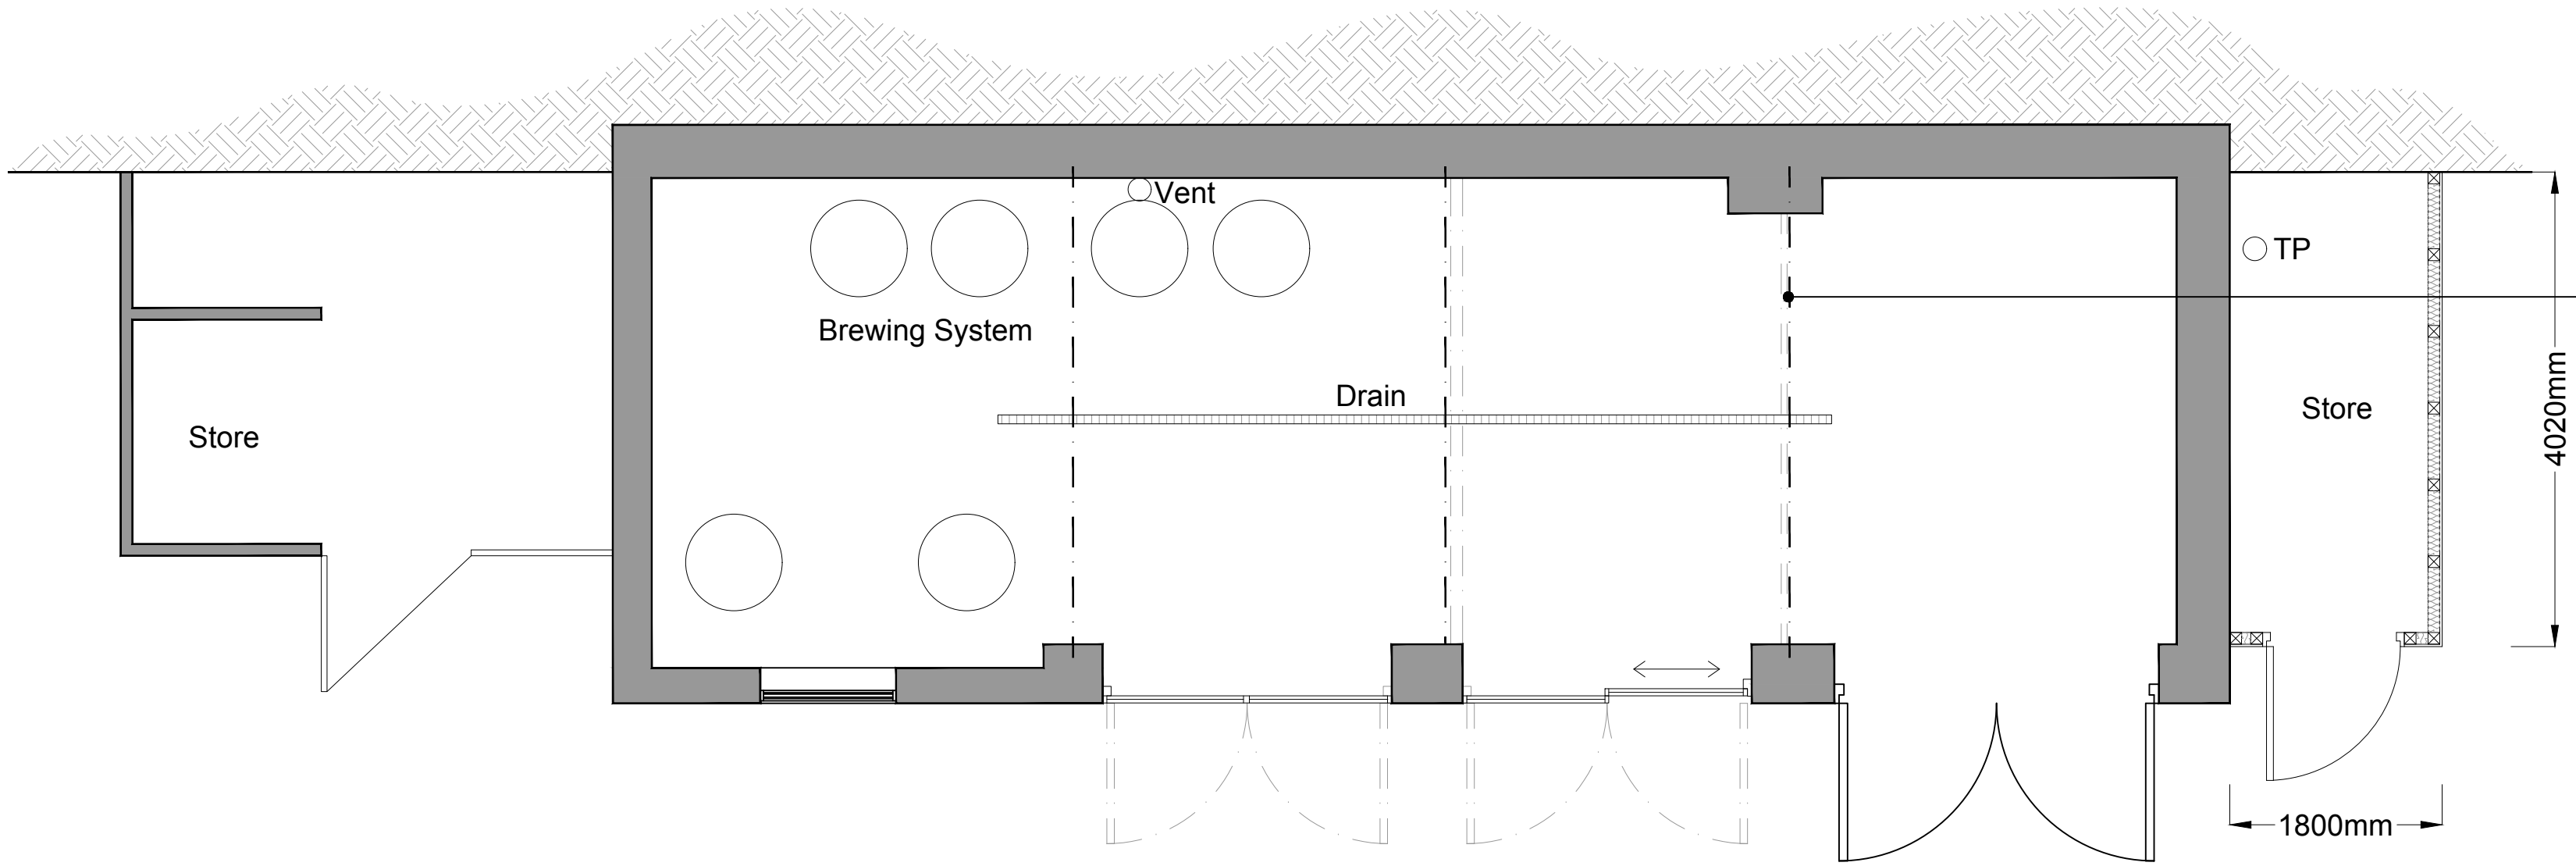

PROPOSED FLOOR PLAN



FOREFRONT
DEVELOPMENT CONSULTING

4 Ridge House, Ridge House Drive, Festival Park, S-O-T. ST1 5SJ
Office 01782 216912 WWW.FOREFRONTDC.COM

CLIENT

MR T WILKINSON

PROJECT

Proposed change of use and elevational alterations to
outbuilding at The White Hart Hotel, Alton, Staffs.

TITLE

Proposed Floor Plan and Elevations

SCALE

1:50 @ A1

DRG NO.

22-108-02

REV.

DRAWN

ATG

DATE

23 / 03 / 22

DESCRIPTION

DATE