

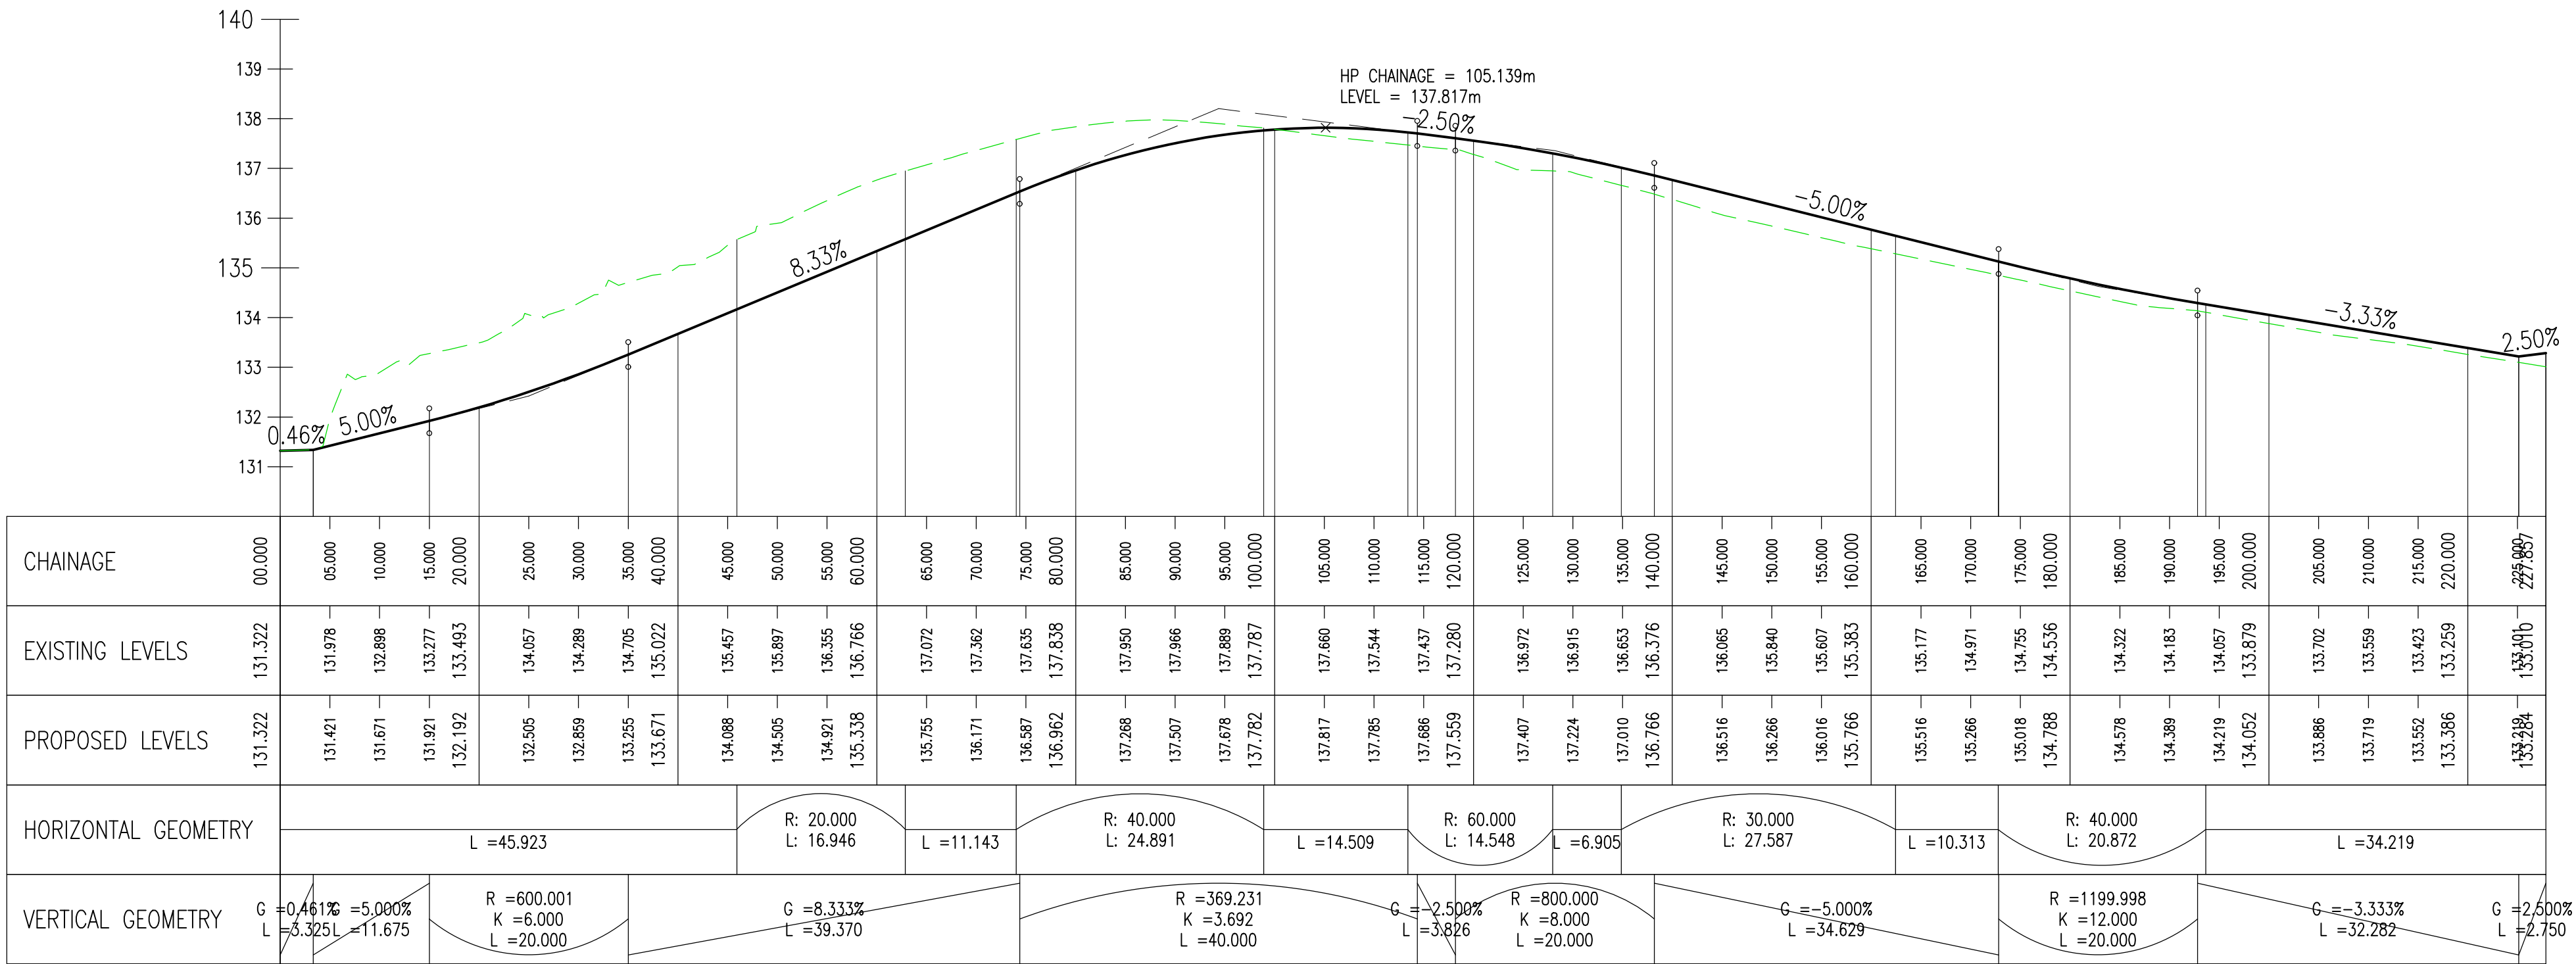


RD1 – LONGSECTION
SCALE: H 1:500,V 1:100. DATUM: 130.000

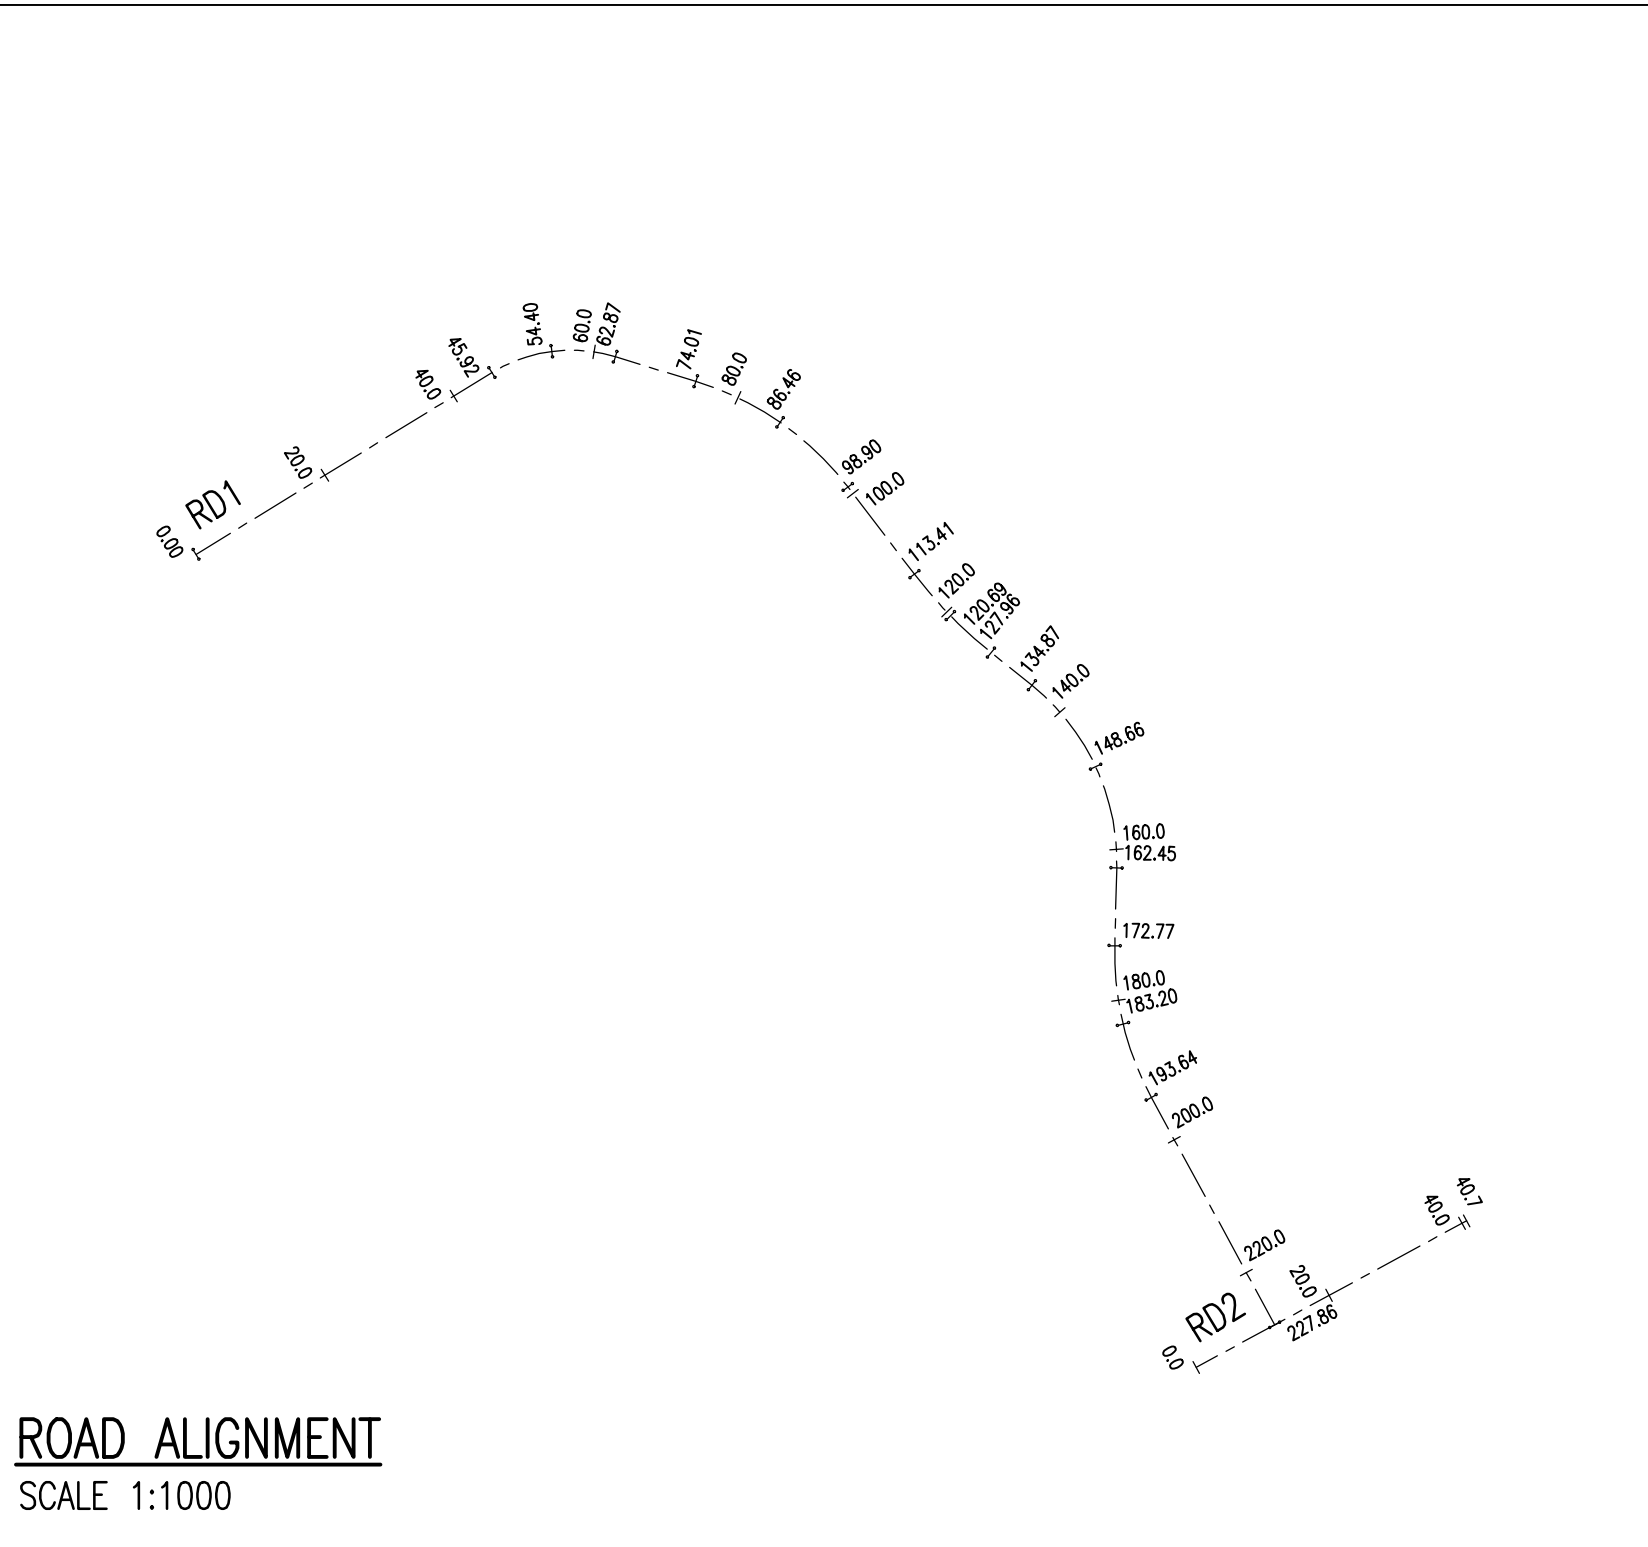

RD2 – LONGSECTION
SCALE: H 1:500,V 1:100. DATUM: 130.000

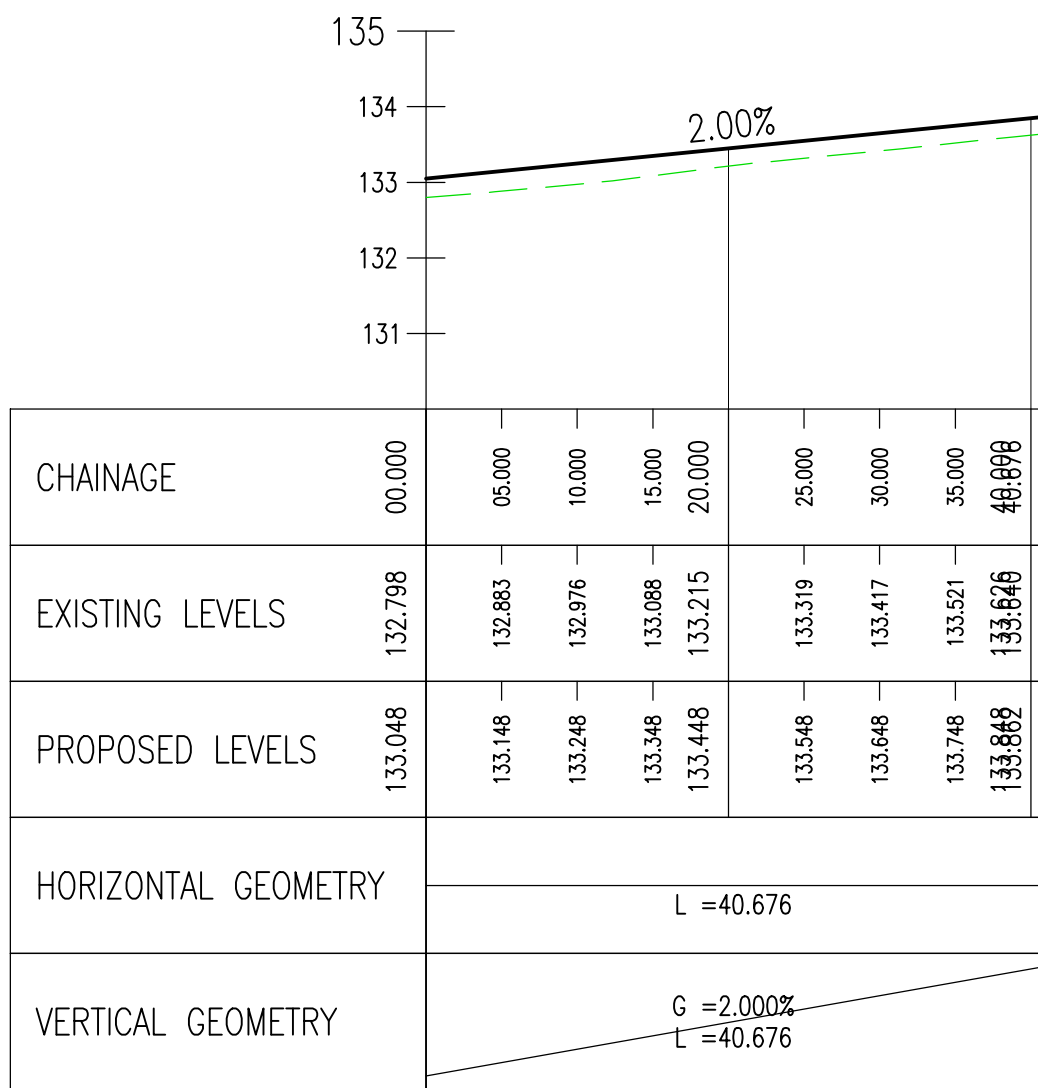

- GENERAL NOTES
- CONTRACTOR TO CHECK ALL DIMENSIONS AND REPORT ALL ERRORS AND OMISSIONS TO THE ENGINEER.
 - ANY DISCREPANCY TO BE REPORTED IMMEDIATELY TO THE ENGINEER.
 - THIS DRAWING TO BE READ IN CONJUNCTION WITH ALL RELEVANT ARCHITECTS, SUBCONTRACTORS AND SPECIALISTS' DRAWINGS AND SPECIFICATIONS.

Rev.	Detail	By	Date
------	--------	----	------

Revisions

Reinforcement schedules nos.

CB3
CONSULT

Structural & Civil Engineering Consultants

First Floor
7 St James Crescent
Swansea
SA1 4DP

Telephone +44 1792 473 182
e-mail admin@cb3consult.co.uk
web www.cb3consult.co.uk

Client
ENZO'S HOMES

Project
PROPOSED RESIDENTIAL DEVELOPMENT AT UTTOXETER ROAD, UPPER TEAN

Drawing Title
HIGHWAY LONGSECTION

PRELIMINARY

Project No. C1941	Drawing No. C-SK02
Scales AS SHOWN	Date 07.04.22
Drawn DH	Checked DF
Sheet Size A1	Revision A